



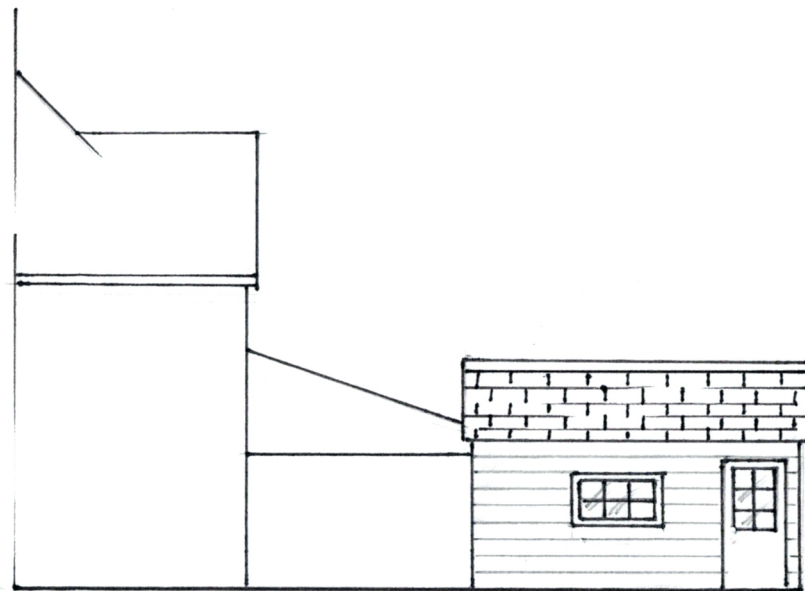

EXISTING ELEVATIONS - WEST

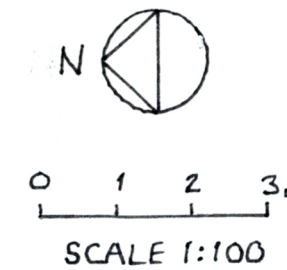

SOUTH




Roof: Reuse of existing handmade clay tiles. Additional tiles to match.

Fascia/Soffit: White wood to match existing.

Gutters/Downpipes: Black to match existing.

Walls: Wood frame construction to sides and front with PIR board insulation, clad in shiplap.



Windows/Doors: Double glazed fenestration and French doors, white. Bifold doors aluminium, grey.

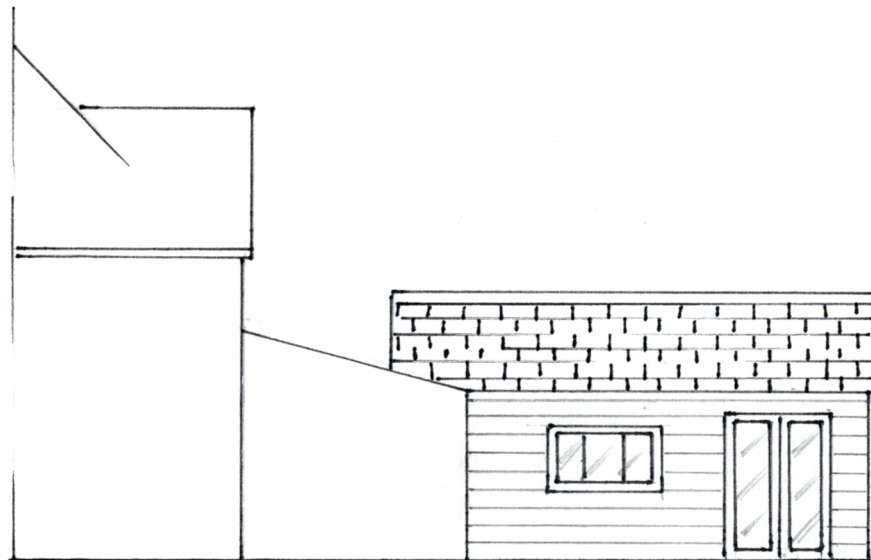


PROPOSED ELEVATIONS



PROPOSED ROOF PLAN

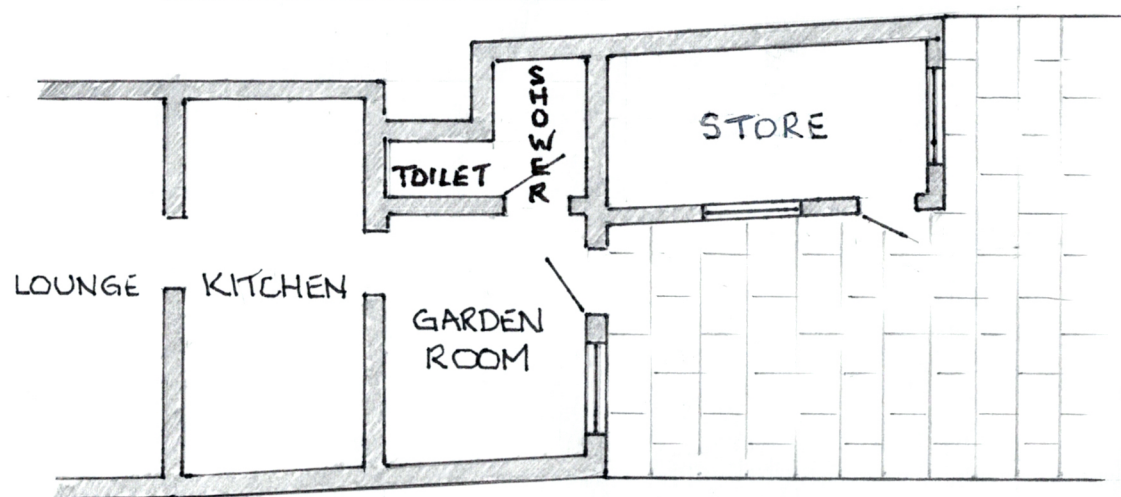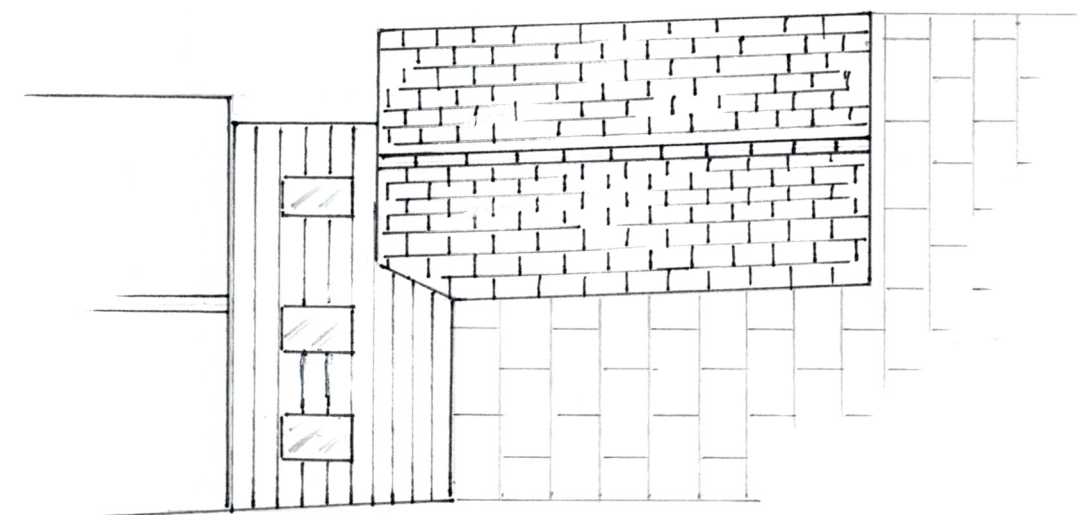

EXISTING PLAN VIEW

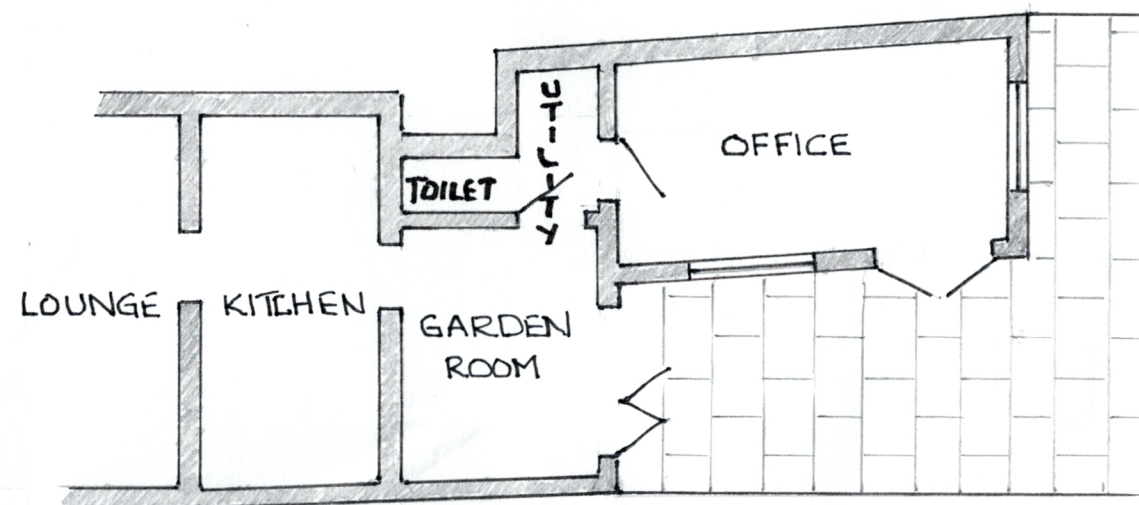

PROPOSED PLAN VIEW

Client:
Ms R Fullerton

Job Title:
#51 High Street – Rear Extension

Location:
51 High Street, Ramsbury SN8 2QN

Scale: 1:100 @ A3

Date: 22.01.2026

Drawn by: MF

Drawing #:
MAF-016/26

Page: 1/1