




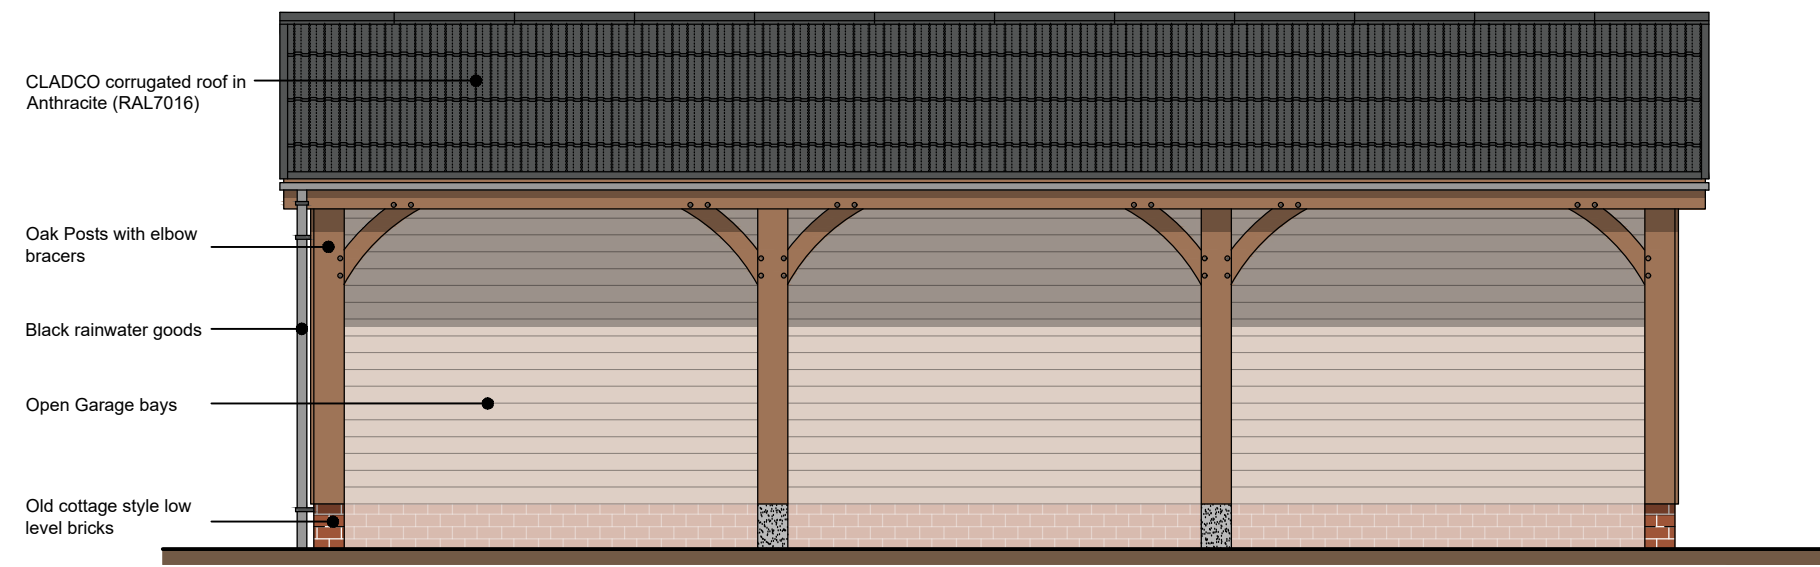


Proposed Front Elevation
Scale 1:50

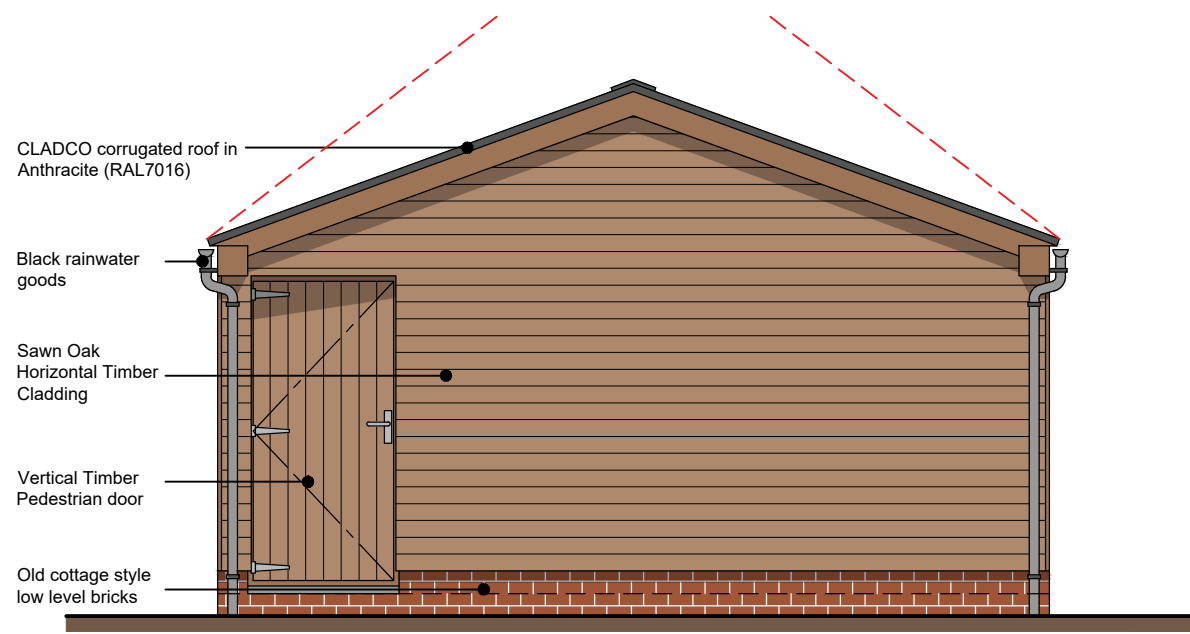


Proposed Side Elevation
Scale 1:50

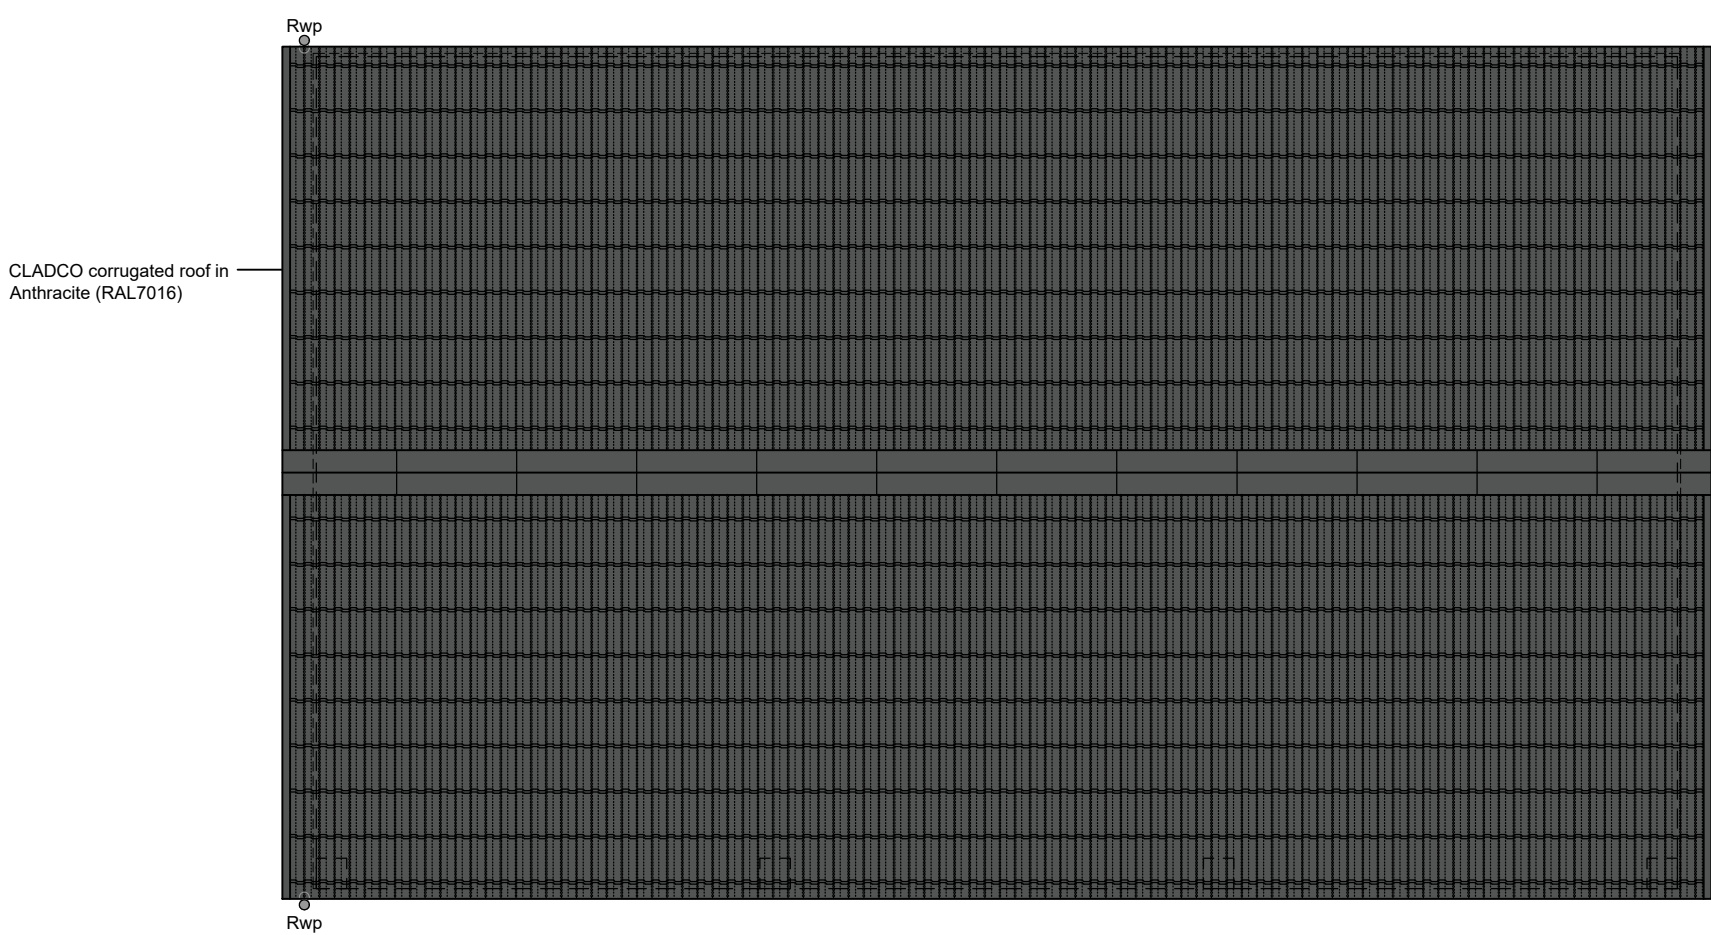


Proposed Roof Plan
Scale 1:50

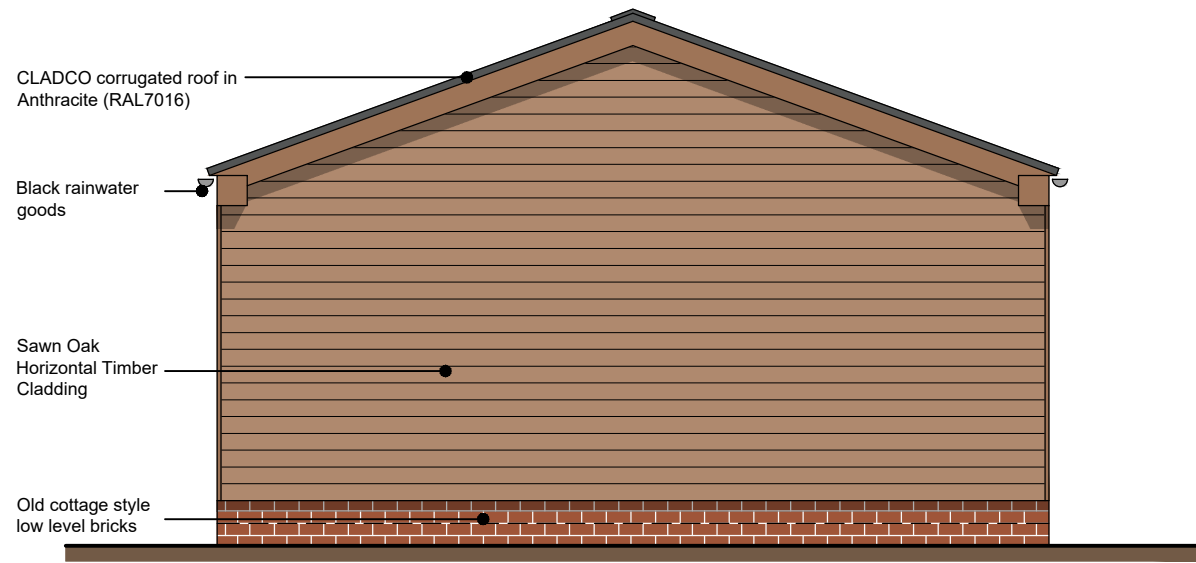



Proposed Side Elevation
Scale 1:50

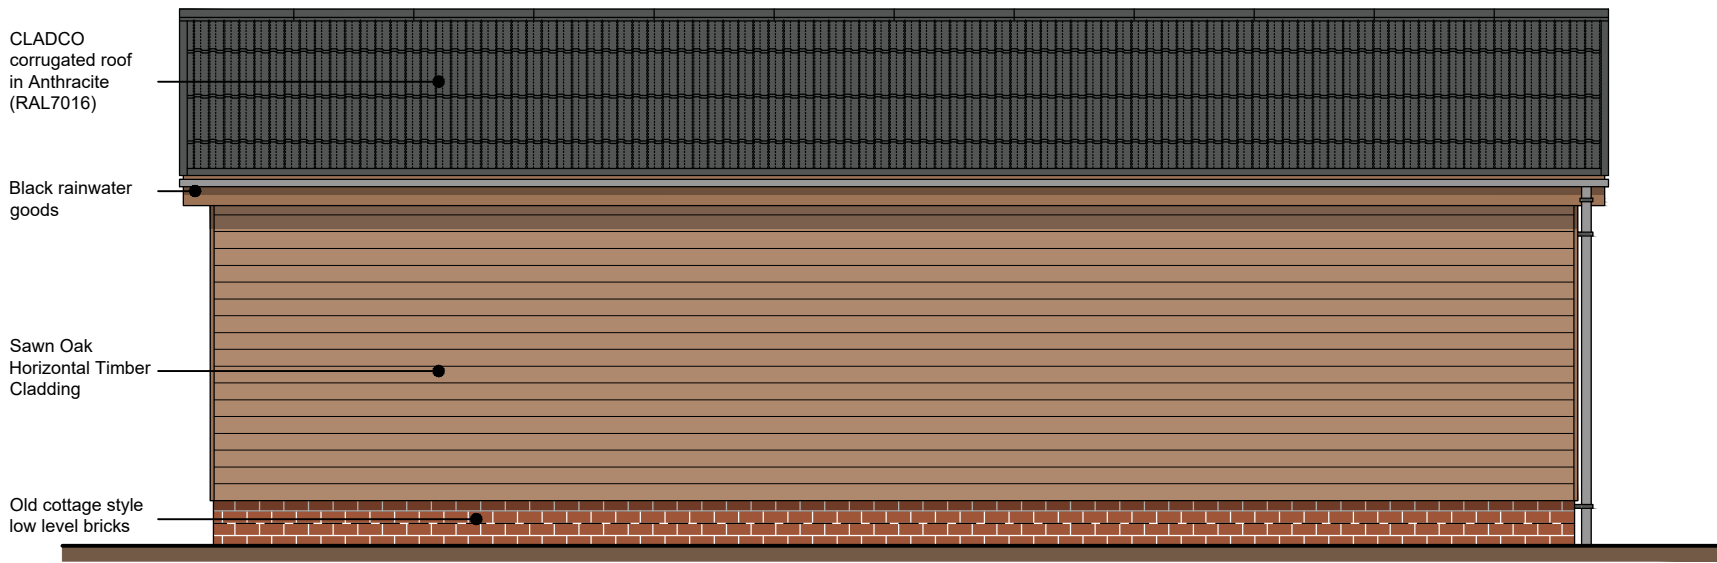

Proposed Rear Elevation
Scale 1:50

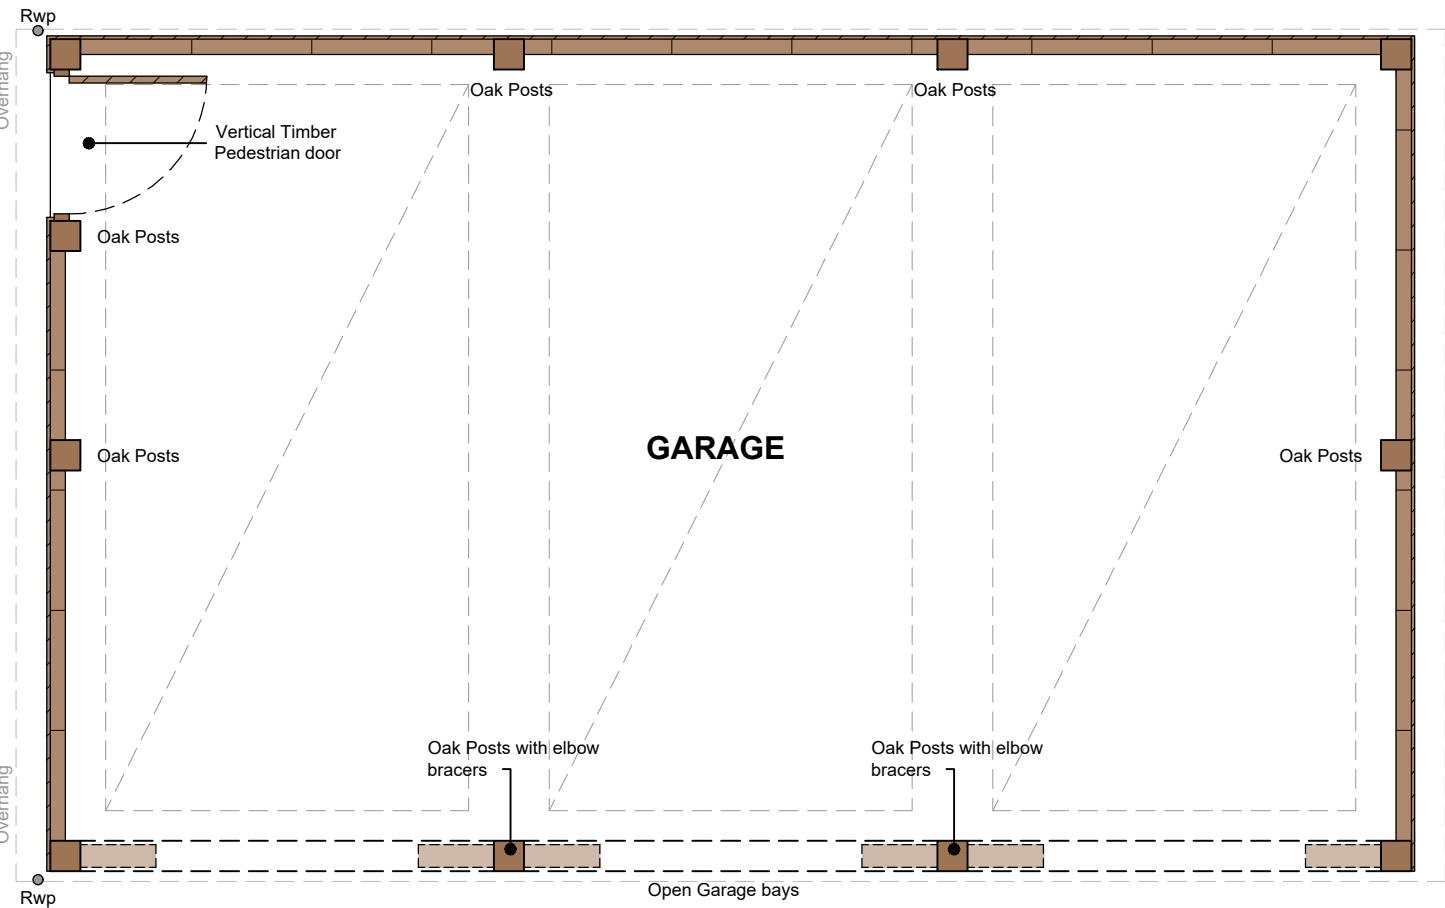

Proposed Floor Plan
Scale 1:50

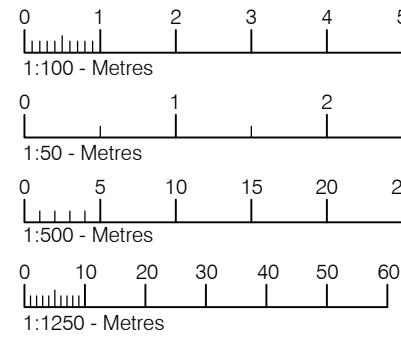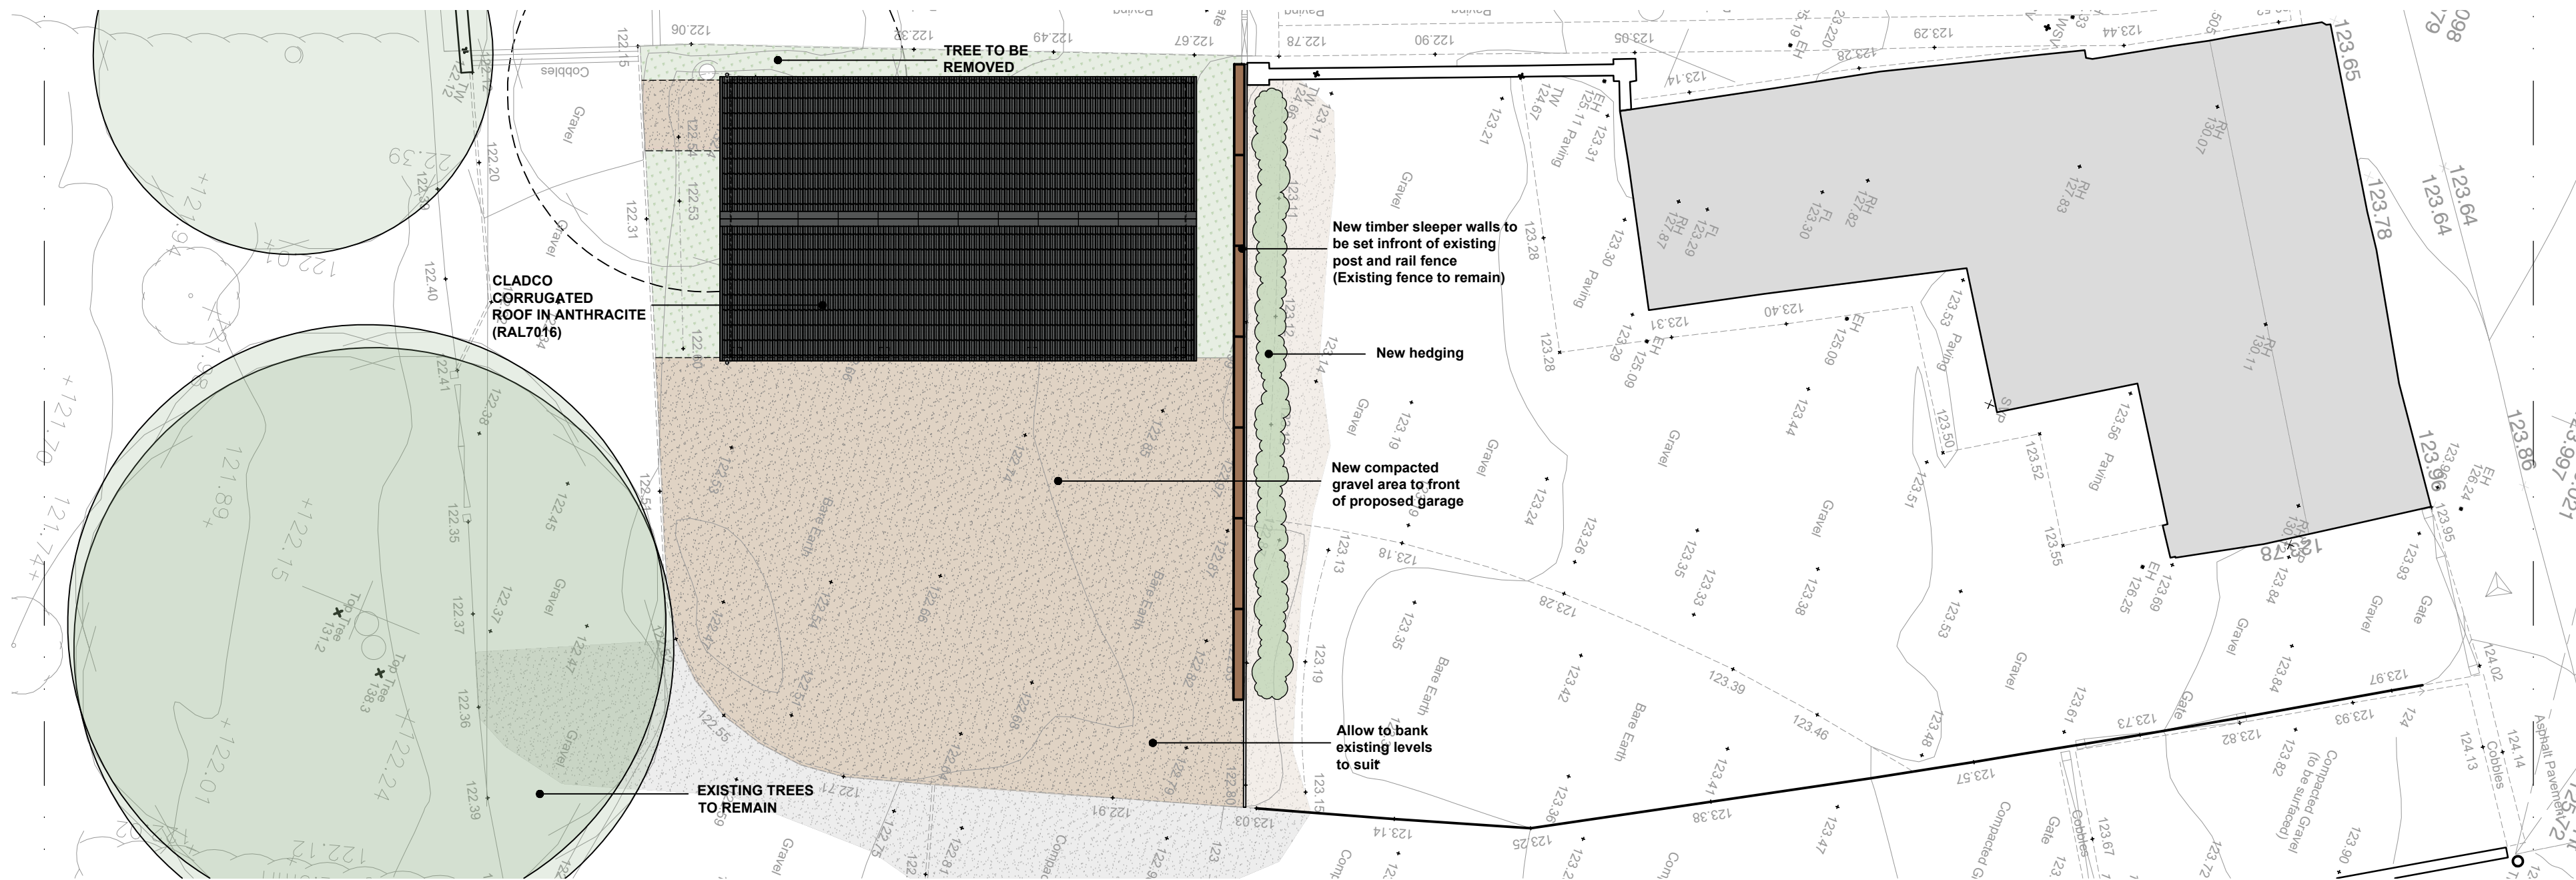

Drawing for planning purposes only.
Not to be used for construction.

Tuttle
architectural
services

Ground Floor
6 Pelhams Court
Marlborough
Wiltshire SN8 2AG

T. 01672 518 278
E. info@tuttlearchserv.co.uk
F. facebook.com/tuttlearchserv
W. tuttlearchserv.co.uk

Proposed Garage @ 42 Oxford Street, Ramsbury.
SN8 2PG

For Mr A Fitton

Drawing Title
Garage Plans & Elevations & Street Scene

DRAWING NUMBER
42 Oxford Street - 12

REV
A

REVISIONS
Rev A - Amendments following LPA comments


SCALE
As Indicated

DATE
March 26

DRAWN BY
MCW

PAPER SIZE
A1

JOB No.
1411

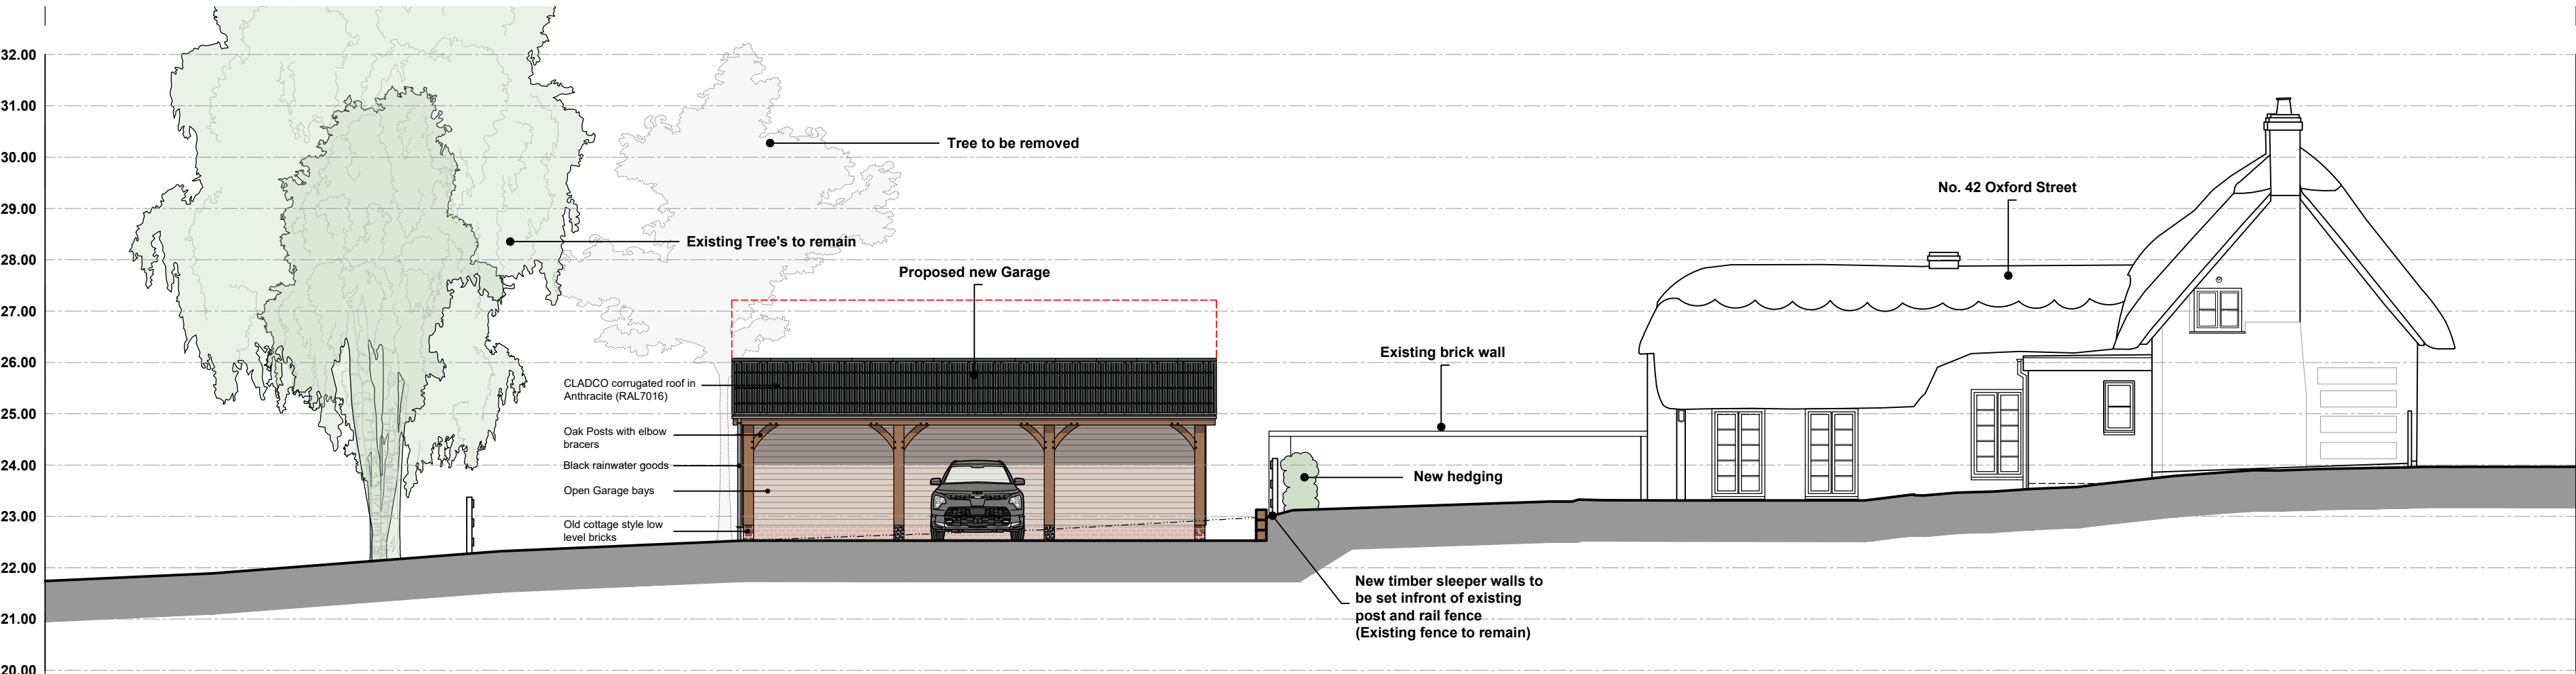

Proposed Street Scene
Scale 1:100