


PROPOSED DETACHED OUTBUILDING EXTENSION TO 79 HILL RISE, CHIPPENHAM, WILTS




East Elevation 1:50

South Elev. 1:50



West Elev. 1:50

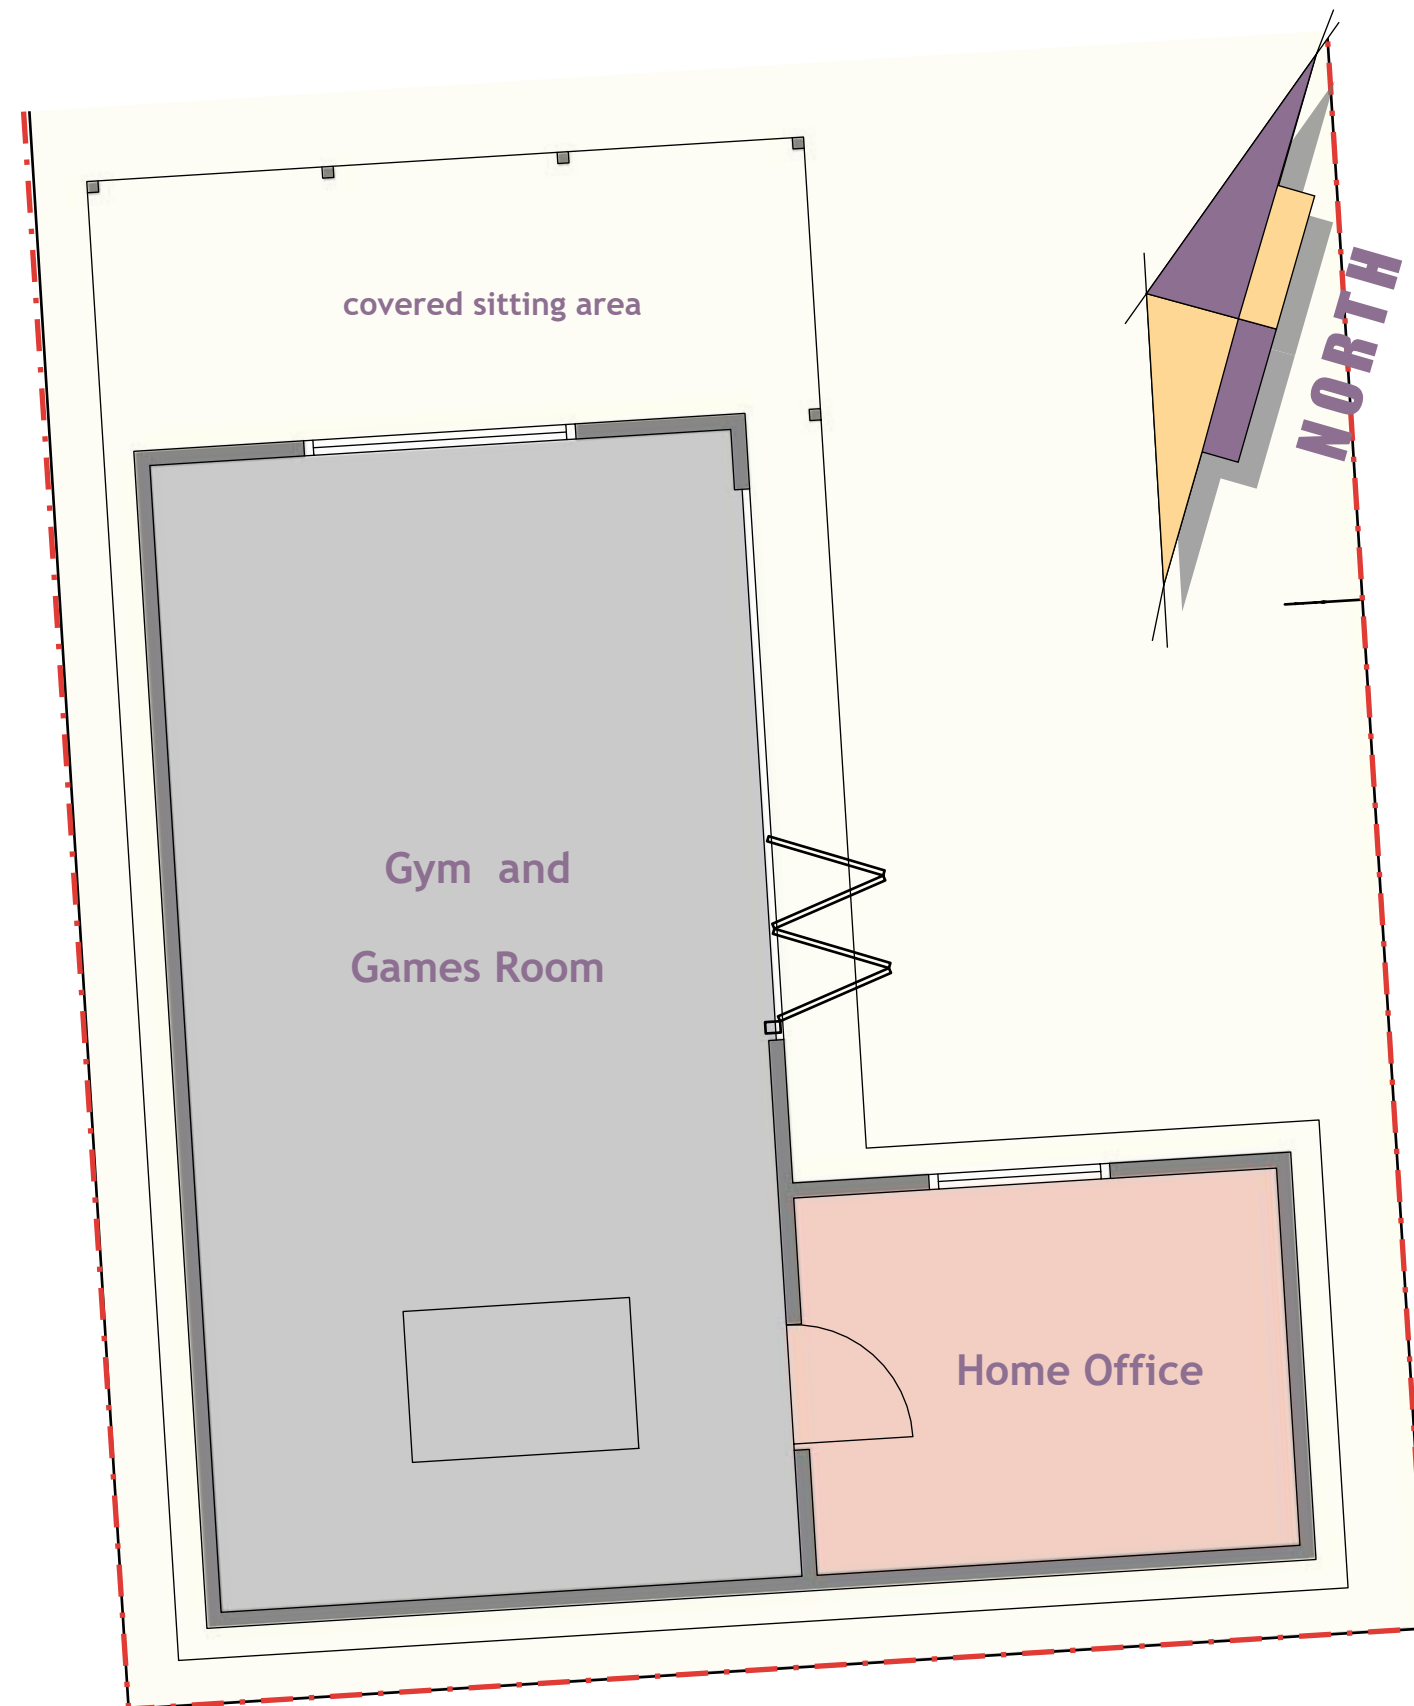

Ground Floor Plan 1:50

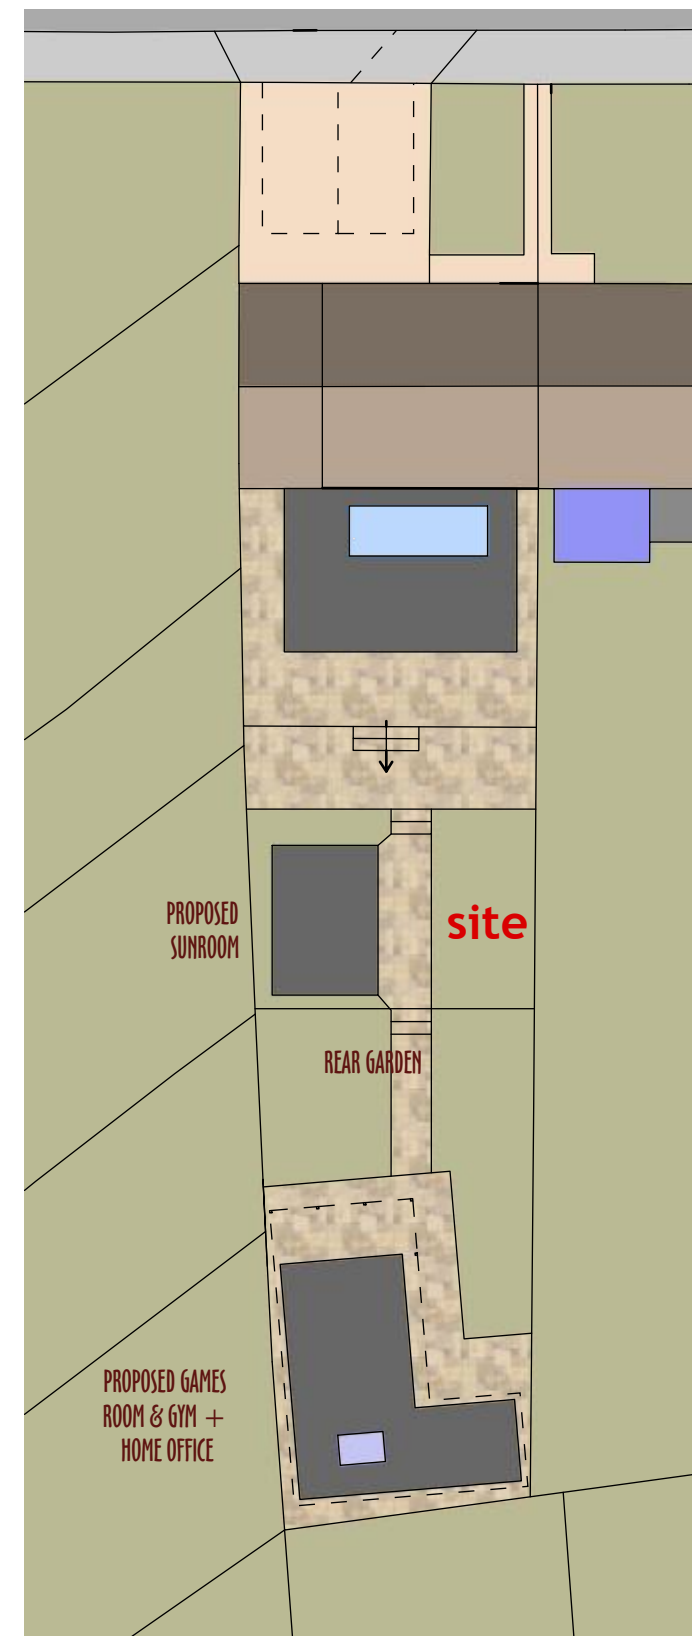


Block Plan 1:250

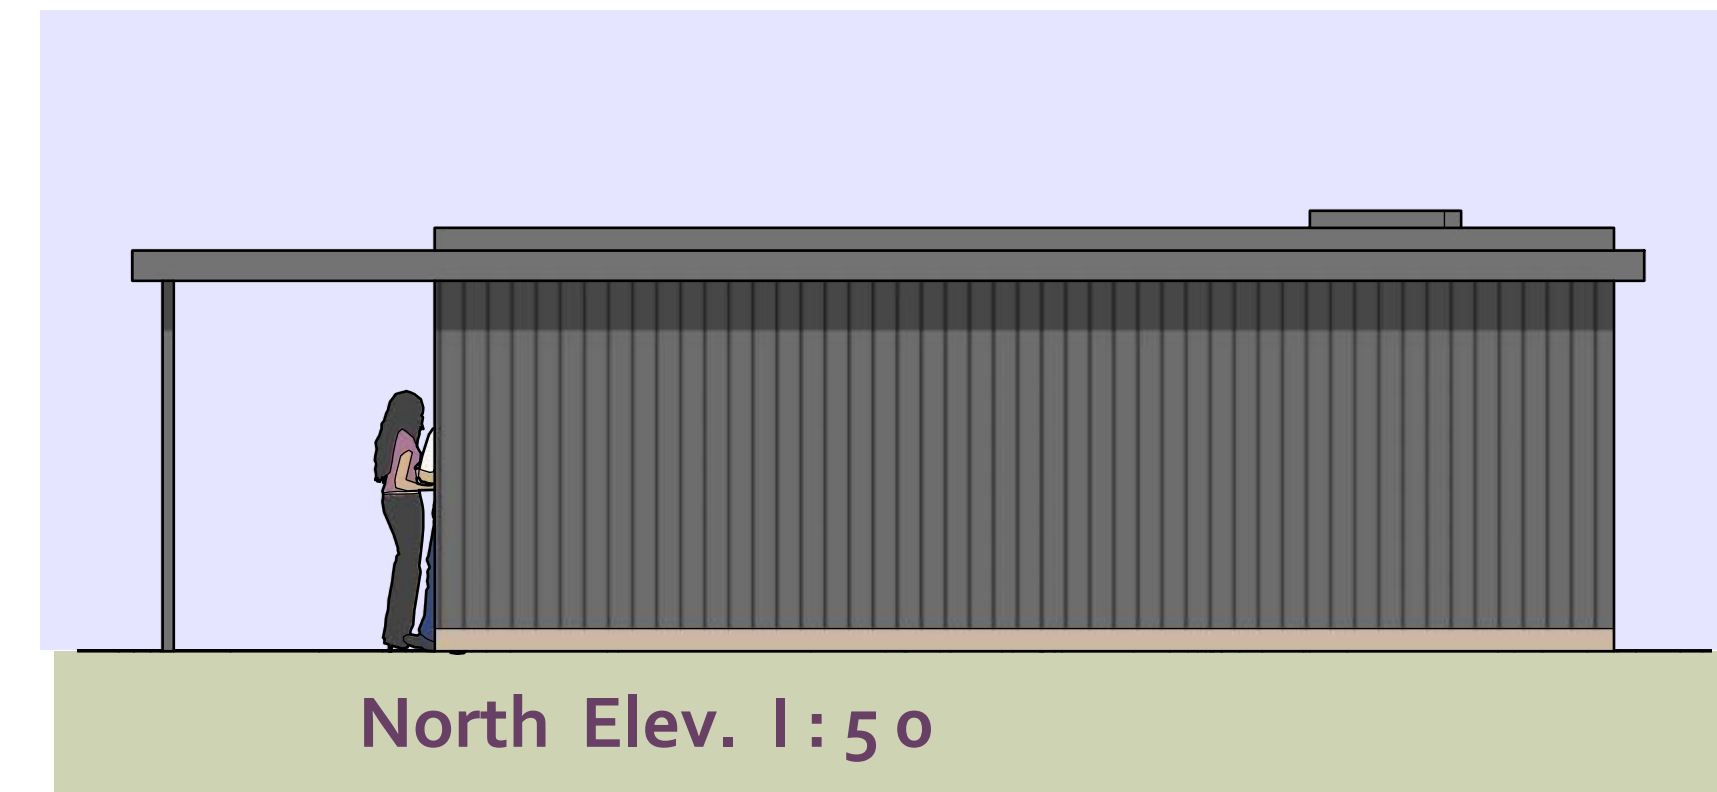 

North Elev. 1:50

Materials to be used:

- Roof: Epdm rubber flat roof covering to flat roof with 400mm overhang.
- Walls: Elevations in vertical wood boarding with vertical metal sheeting as elevations, rear and west in sheeting only, sheeting colour Anthracite Black, detail as shown.

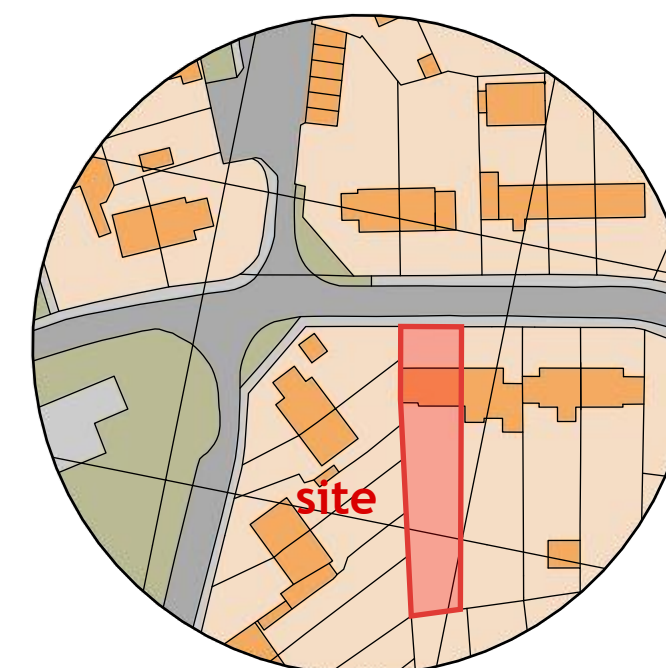

Location Plan 1:1250

PROPOSED OUTBUILDING

CHARLES MANNING

ARCHITECTURAL DESIGN

OFFICE 129, 8 THE BRIDGE, CHIPPENHAM, WILTS SN15 1EX

TEL: 01249 652218 mob: 07976738504 email: mail@charlesmanning.co.uk

PROJECT: PROPOSED DETACHED OUTBUILDING TO REAR OF 79 HILL RISE, CHIPPENHAM, WILTSHIRE.

DRAWING No:- 1032 / CAM/2024 / 7 JUNE 2026 REV:

SCALES:- ELEVATIONS & FLOOR PLANS 1:50

CHARLES MANNING, this drawing/design is COPYRIGHT and cannot be copied or used in anyway for the above project or similar ventures, by any means without the express permission of Charles Manning. Always use written measurements in preference to scaling, if in doubt ask, report any discrepancies & always use the latest approved plans by Local Authority. Consult on any design changes to the project, so amendments can be made



Scale Bar (A2 print out = 1:50 scale).