

REVISION/S:
A. 2026-06-18. Side windows added to plot 18. MED




FRONT ELEVATION
Bin Store to plot 18 only.


SIDE ELEVATION

* Side Window to plot 18 only

Side Window
to plot 18 only

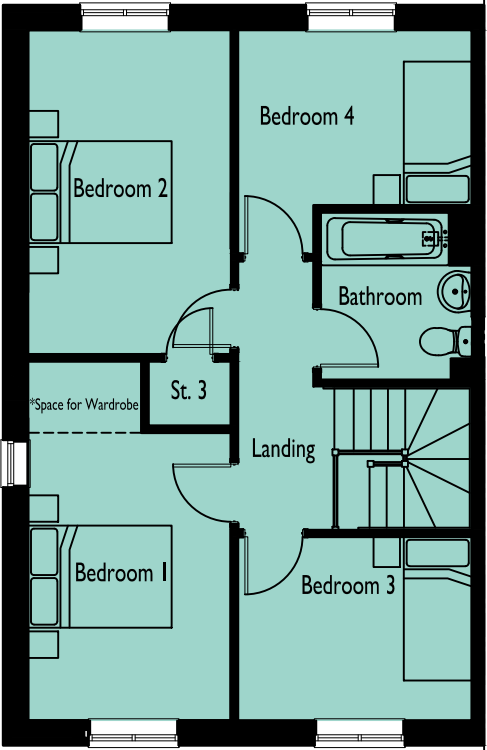

FIRST FLOOR PLAN

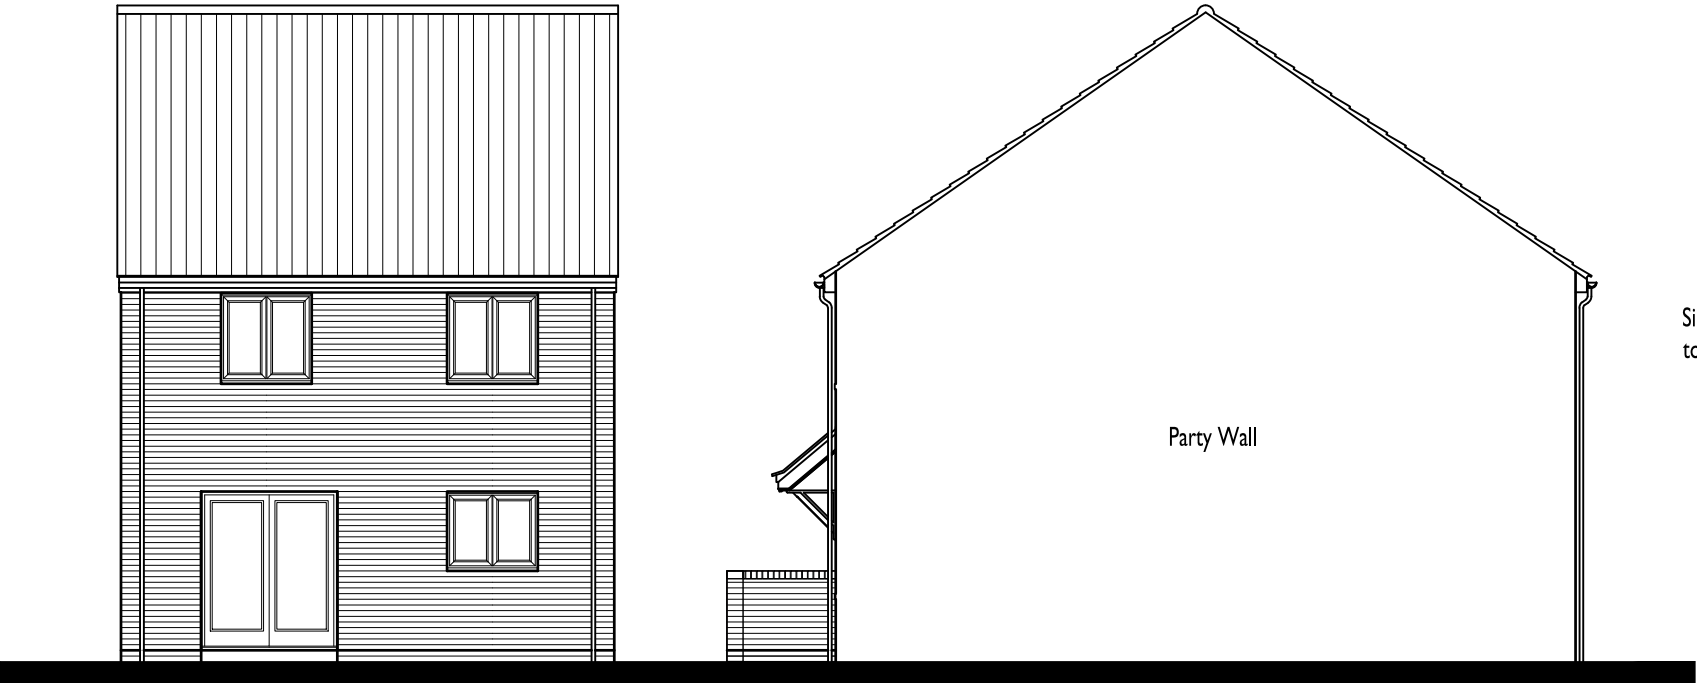


REAR ELEVATION

SIDE ELEVATION

Party Wall

Side Window
to plot 18 only

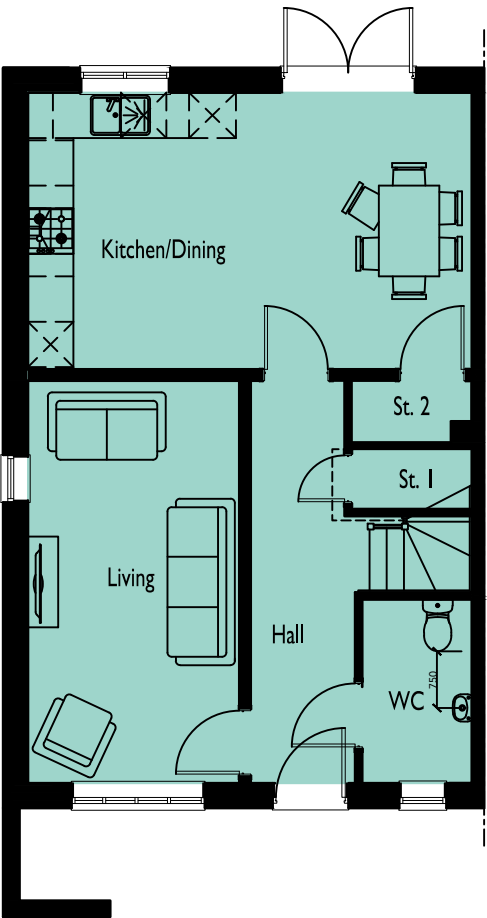

GROUND FLOOR PLAN
Bin Store to plot 18 only.

CORE HOUSING

SPITFIRE ROAD,
CALNE

DRAWING NO: 0841-735
HOUSE TYPE REF: THE TOTLEY
TENURE: AFFORDABLE

PLOT NO/S :
18 & 19

STOREY HEIGHT : 2
NO OF BED/S : 4
SQFT : 1165
SQM : 108.23

DRAWING TITLE : PLANS & ELEVATIONS
DRAWING NO : 0841-735
DRAWN : JIJ

DATE : MARCH 2026
SCALE : 1:100 @ A3



The Distillery, The Old Brewery Office Park,
7 - 11 Lodway, Pill, Bristol BS20 0DH
T. 01275 813380 E: admin@focusdp.com
www.focusdp.com



FOCUS
ON DESIGN