


REVISION/S:
A. 2026-06-19. Side window added to Bed 3.
MED



FRONT ELEVATION

SIDE ELEVATION

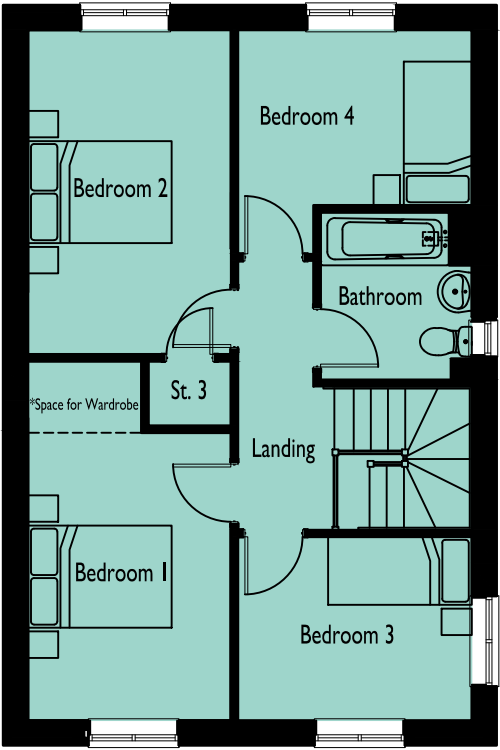


FIRST FLOOR PLAN



REAR ELEVATION

SIDE ELEVATION

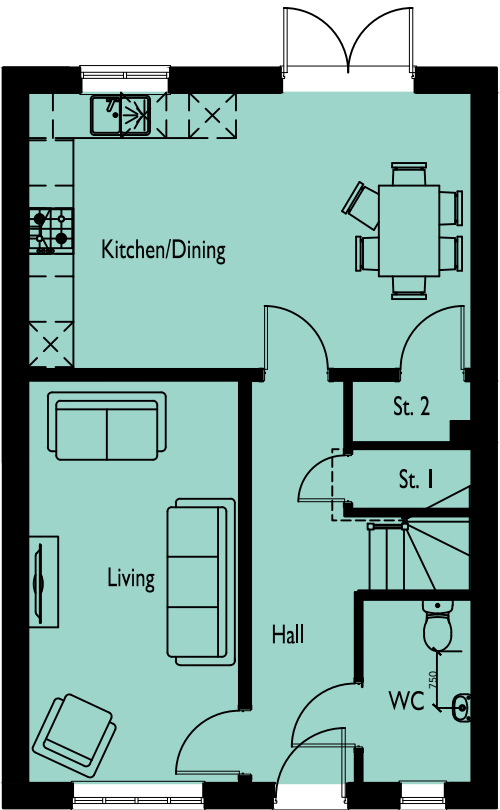

GROUND FLOOR PLAN

CORE HOUSING

**SPITFIRE ROAD,
CALNE**

DRAWING NO: 0841-739 **HOUSE TYPE REF:** THE TOTLEY **TENURE:** AFFORDABLE

PLOT NO/S :
38

STOREY HEIGHT : 2 **SQFT :** 1165
NO OF BED/S : 4 **SQM :** 108.23

DRAWING TITLE : PLANS & ELEVATIONS
DRAWING NO : 0841-739
DRAWN : JLJ

DATE : MARCH 2026
SCALE : 1:100 @ A3



The Distillery, The Old Brewery Office Park,
7 - 11 Lodway, Pill, Bristol BS20 0DH
T. 01275 813380 E: admin@focusdp.com
www.focusdp.com



**FOCUS
ON DESIGN**