




NORTH EAST ELEVATION

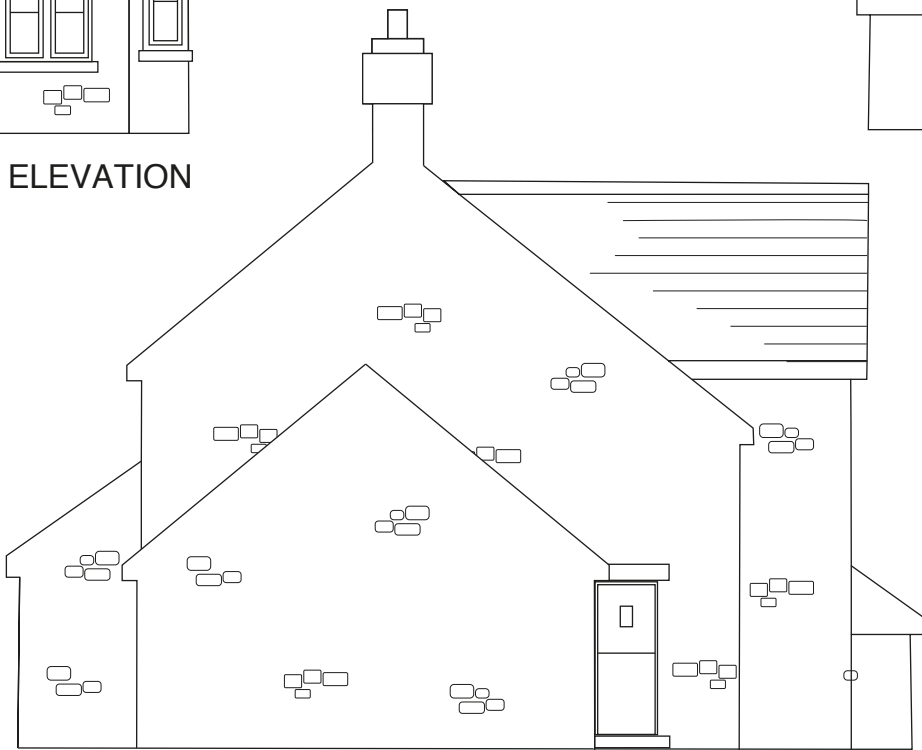

NORTH WEST ELEVATION



SOUTH EAST ELEVATION



SOUTH WEST ELEVATION

JAMES WILLIS	4 Birch Glade Ashton Keynes SN6 6PX
EXISTING ELEVATIONS	
23/06/26	Drawing No: 4BG-004
0 1 2 3 4 5m	
Scale: 1:100	Size: A3