




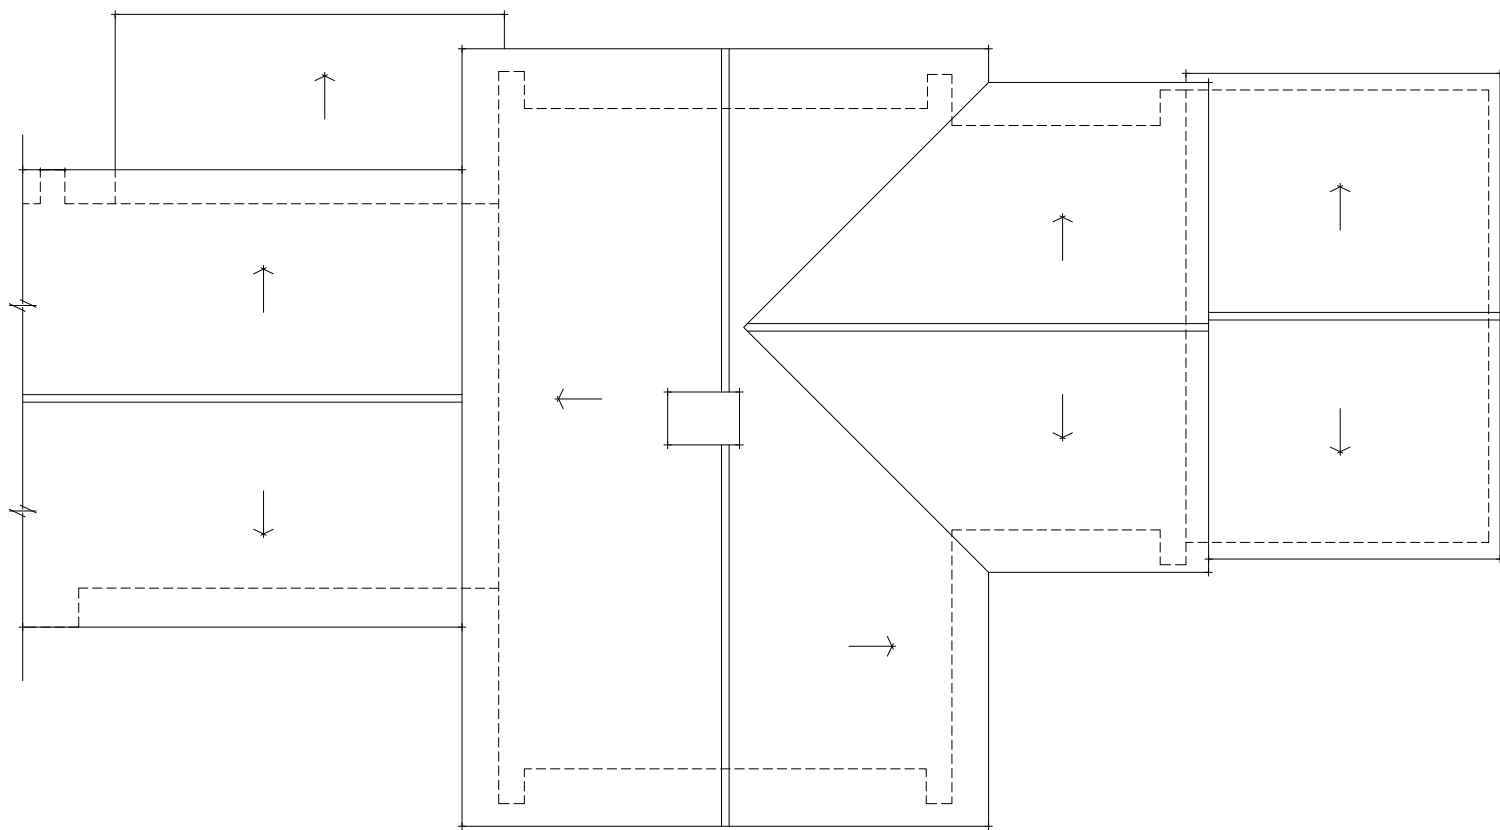

Existing Roof Plan

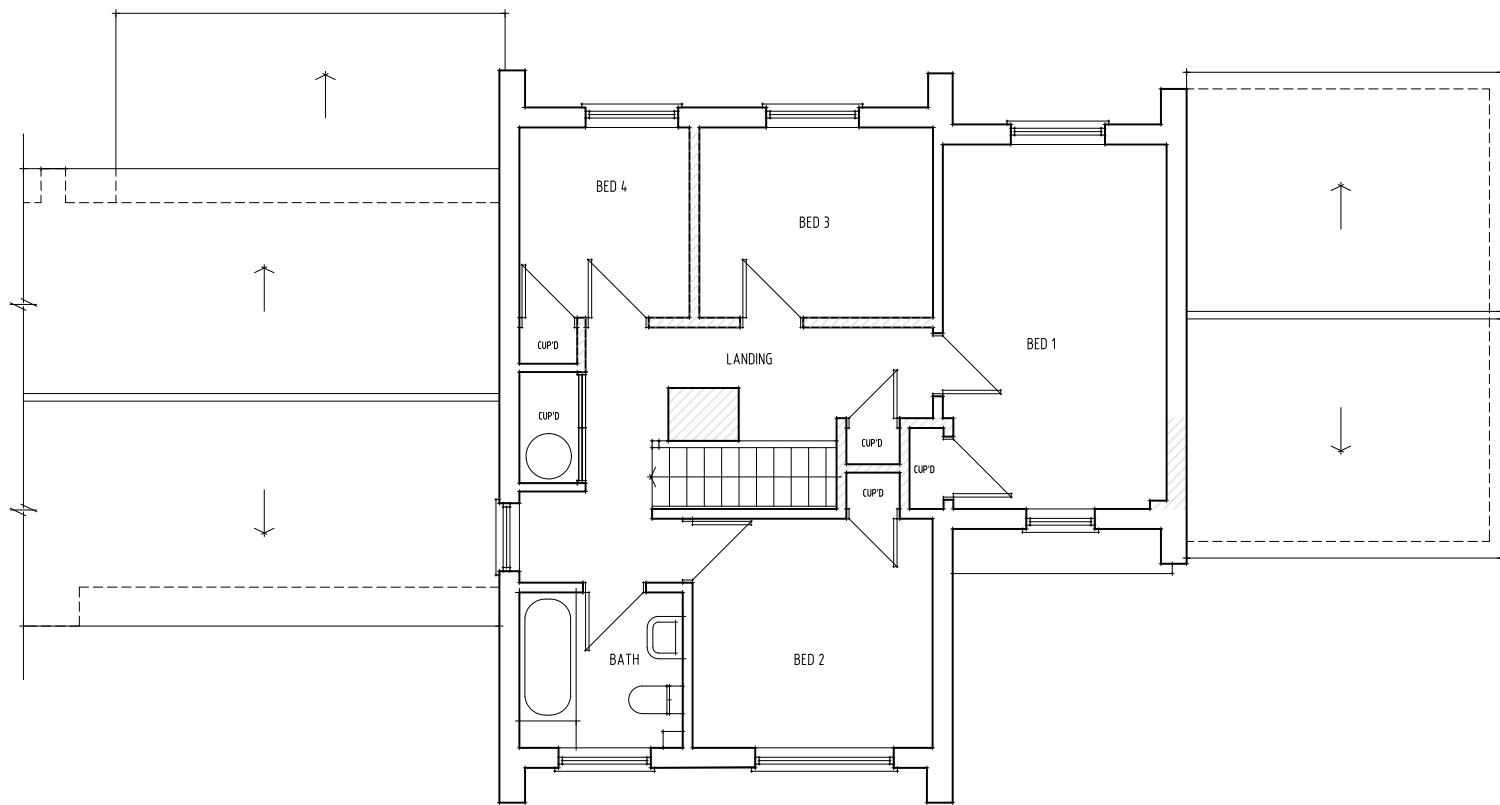


Existing First Floor Plan

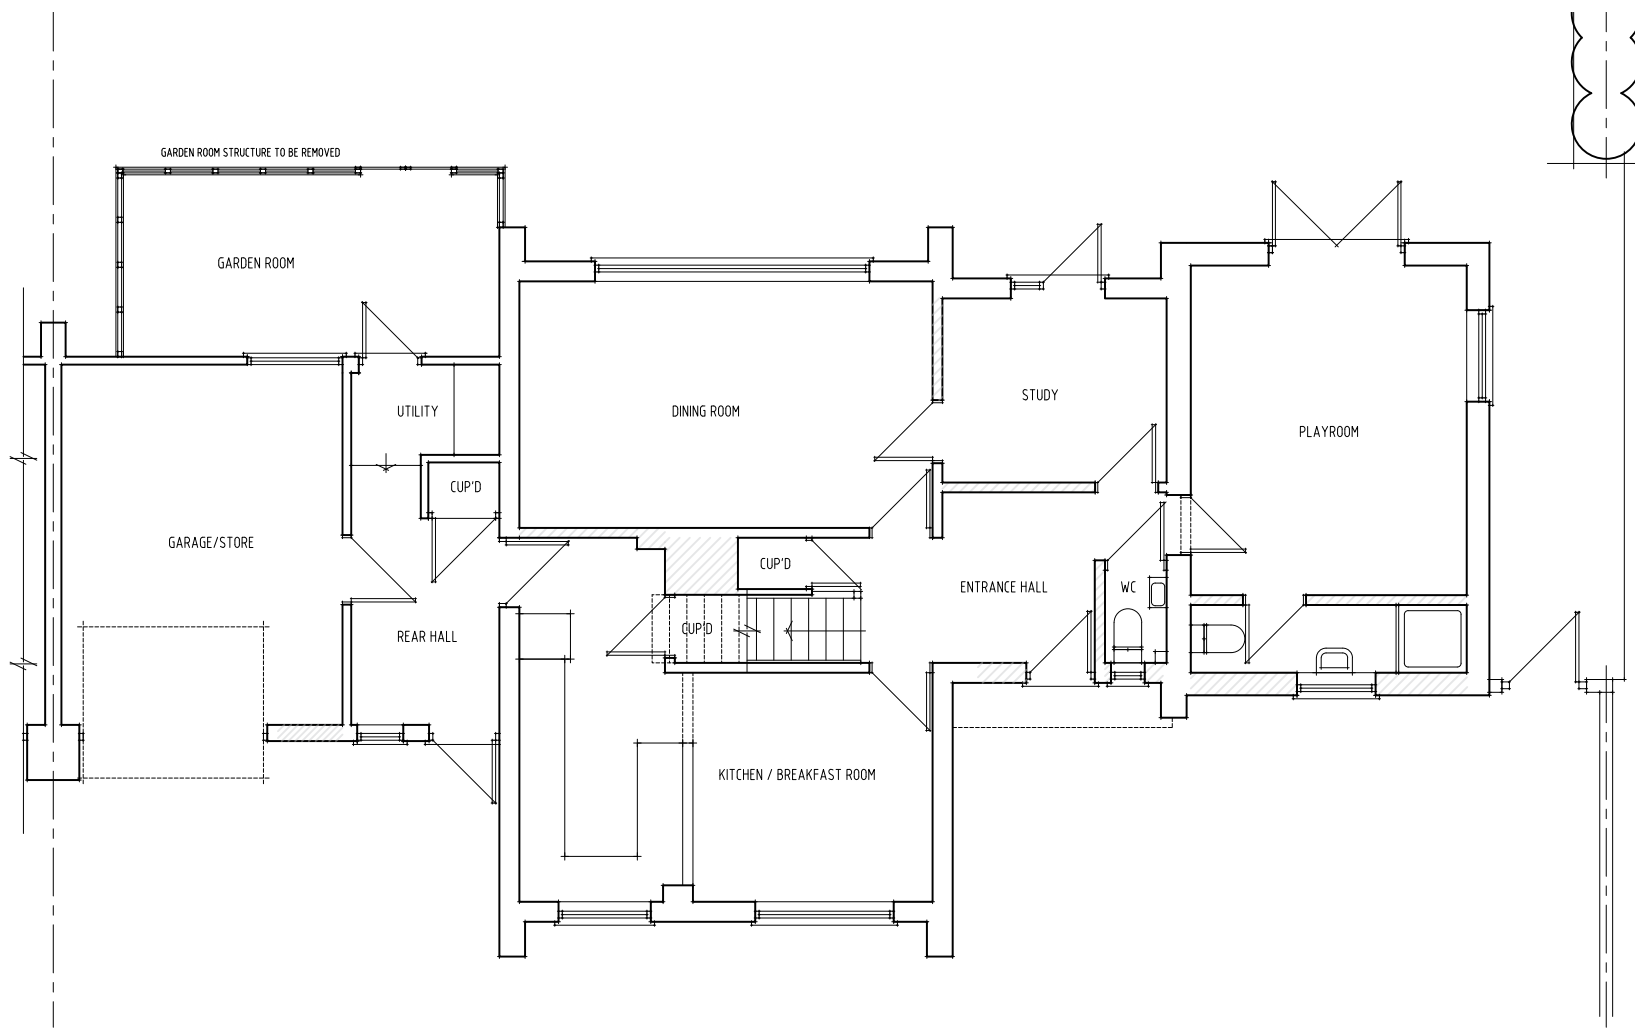


Existing Ground Floor Plan

EXISTING PLANS 1:100

 

Existing North Elevation


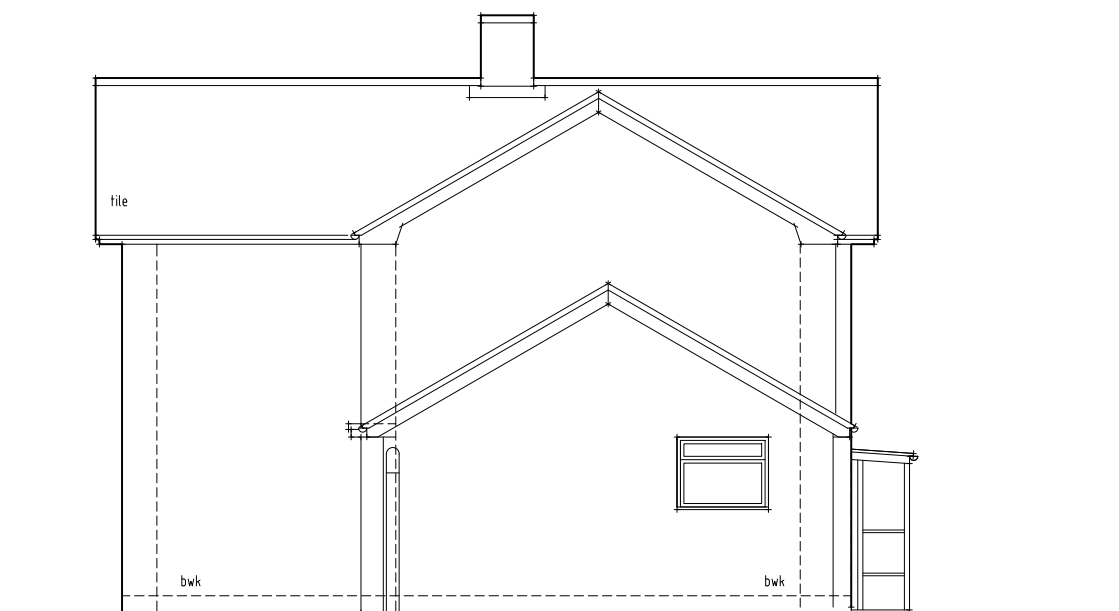


Existing West Elevation




Existing South Elevation


EXISTING ELEVATIONS 1:100

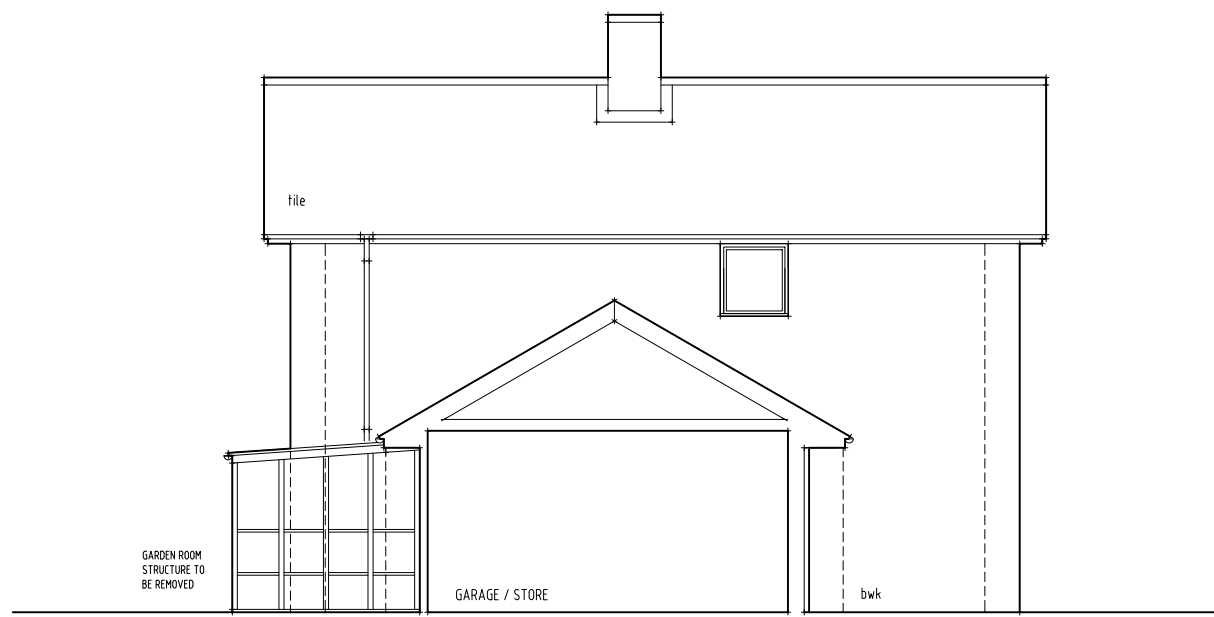 

Existing East Elevation & Garage Section

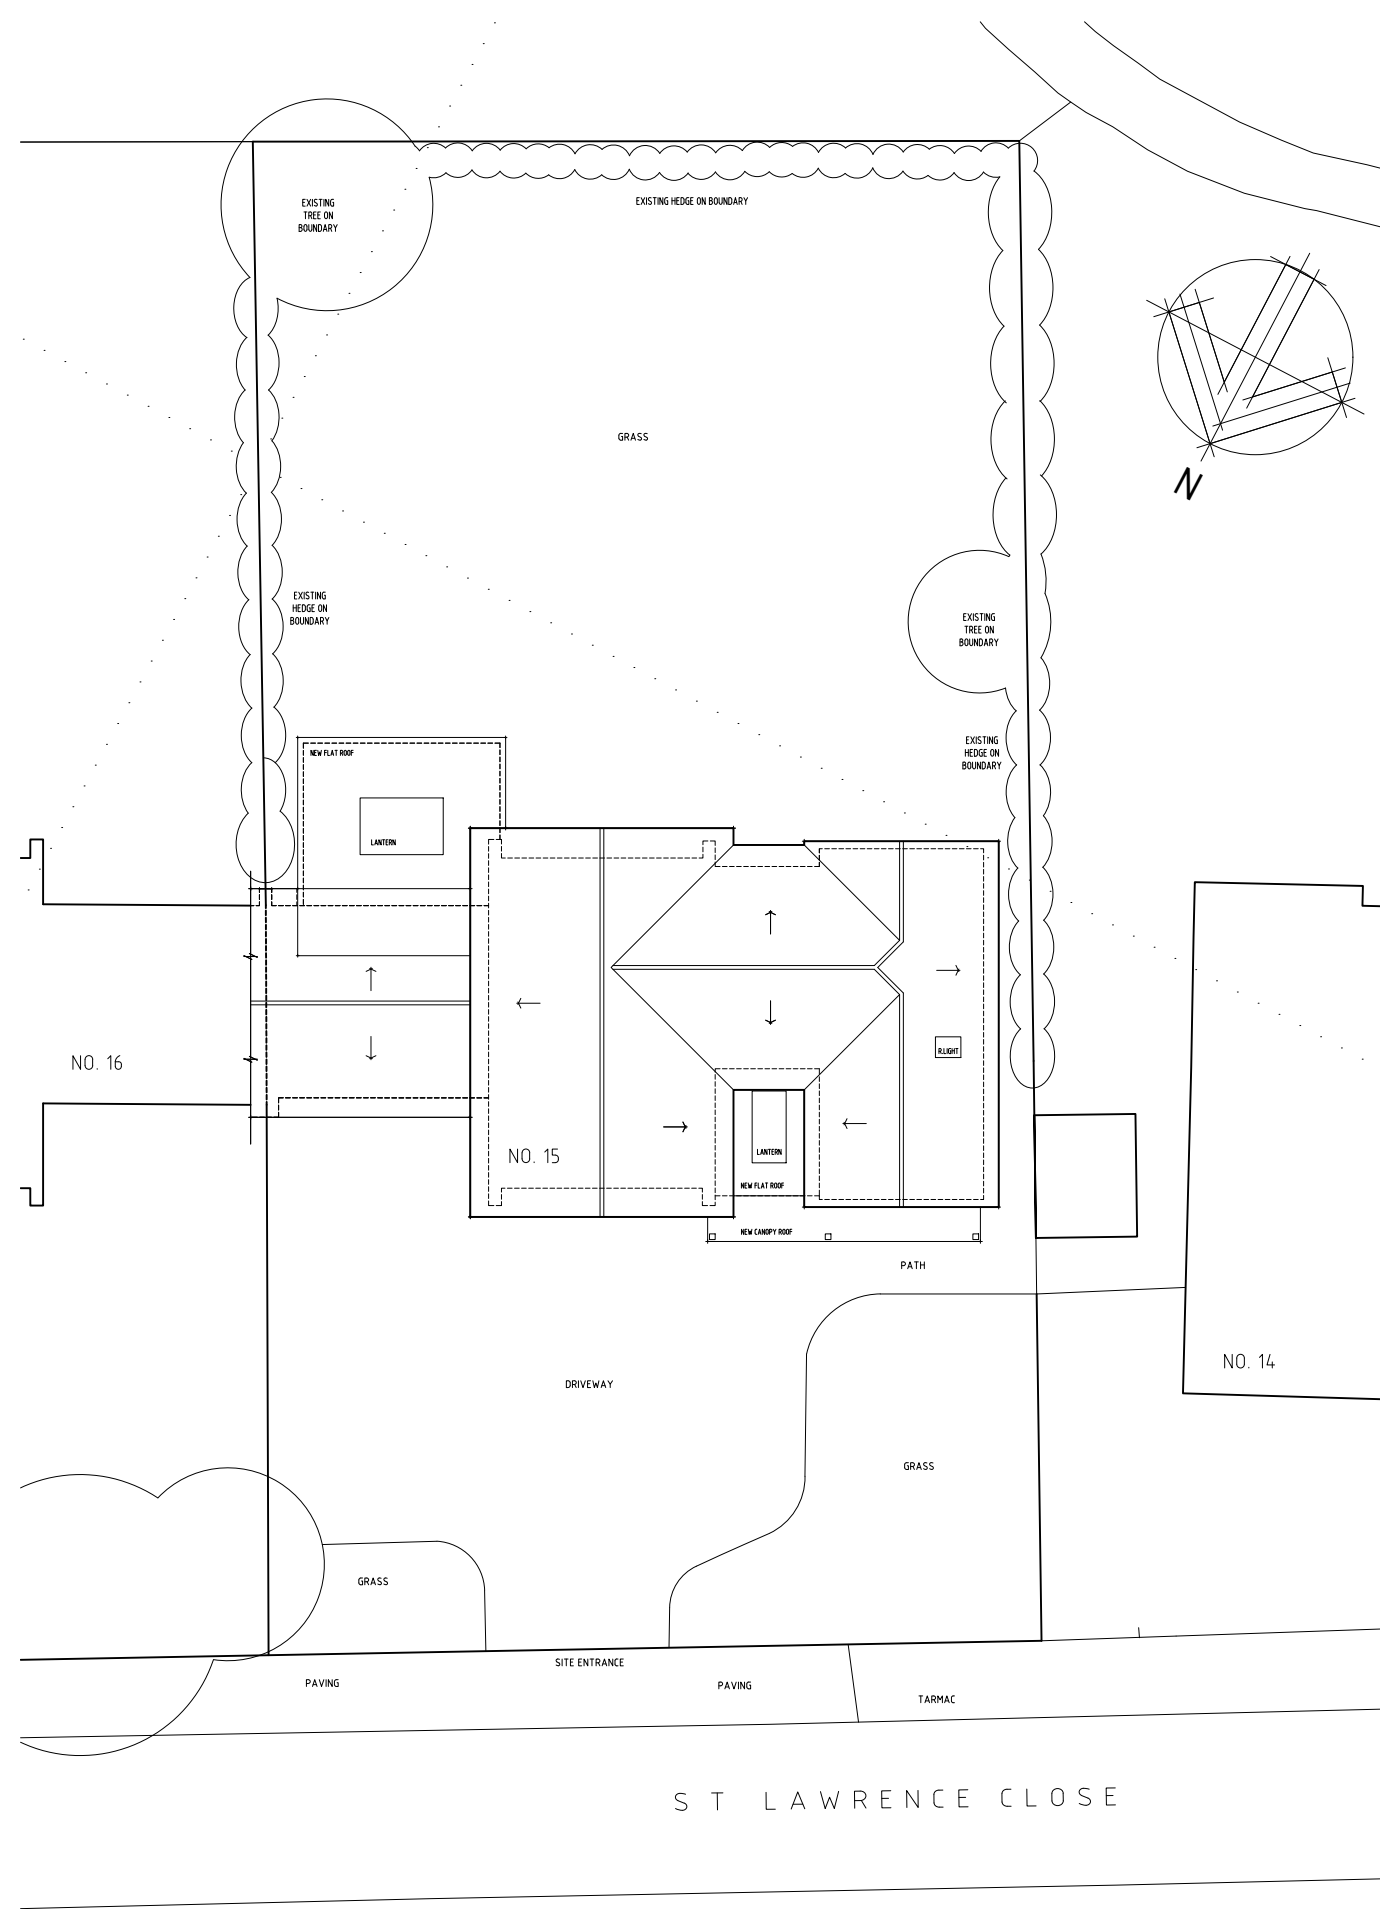

EXISTING SITE PLAN 1:200

 

SPACE design solutions ltd.

Ivon House - High Road - Broad Chalke
Salisbury - SP5 5EH
Tel. 01722 780915 Mob. 07970 473967
Email. spacedsl@btinternet.com

Client: MR METSON

Job Title: 15 ST LAWRENCE CLOSE
STRATFORD-SUB-CASTLE

Drawing Title:
EXISTING PLANS AND ELEVATIONS

Scale: 1:100 & 1:200 @ A1

Date: JUN 26 Drawn by: DAJ

Dwg. No. 562-10 Rev.

PROPOSED ALTERATIONS TO 15 ST LAWRENCE CLOSE - STRATFORD SUB CASTLE