
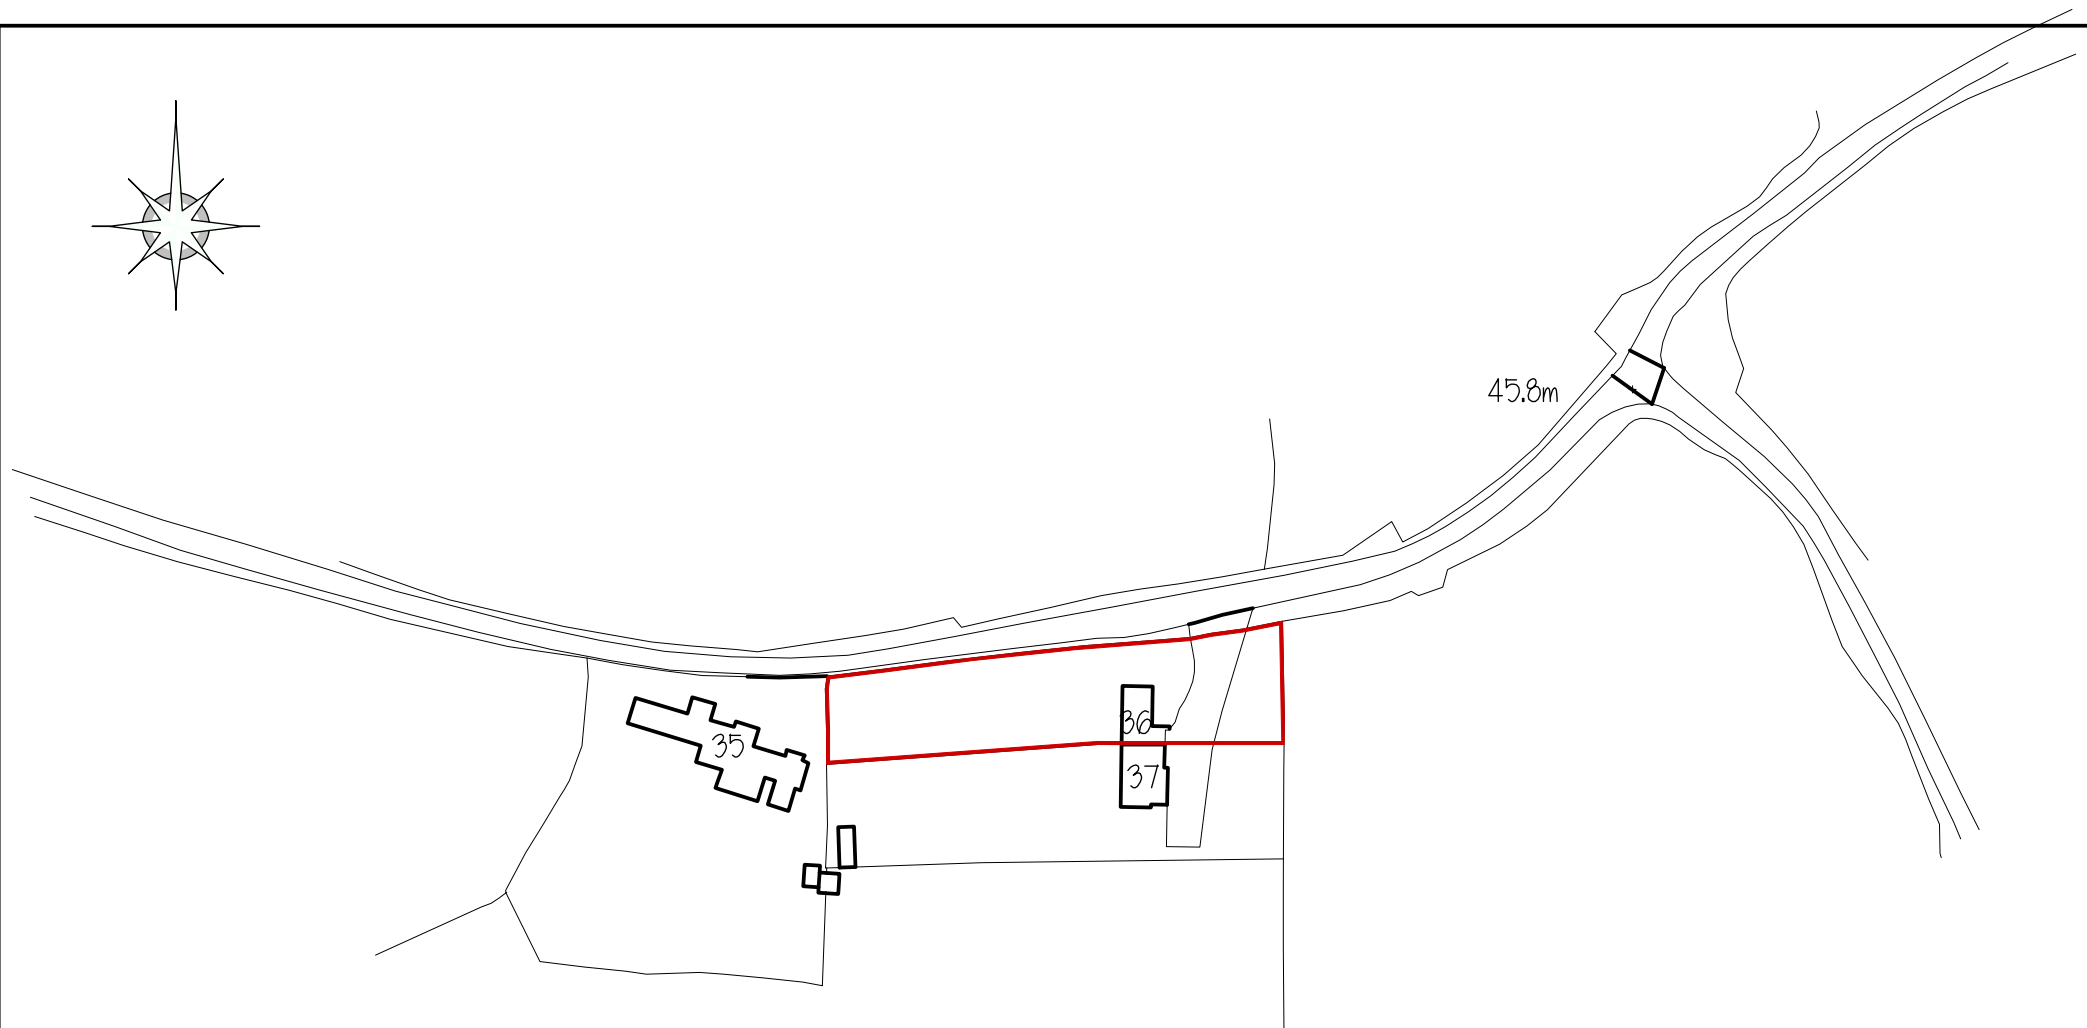


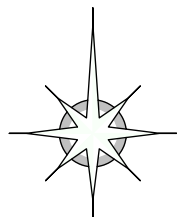

SITE PLAN AT 36 REYBRIDGE LACOCK SN15 2PF SCALE 1:1250

Ordnance Survey (c) Crown Copyright 2021. All rights reserved. Licence number 100022432