



This drawing is copyright of CLARK & MASLIN Ltd and may not be copied or reproduced without permission.
Figured dimensions are to be taken in preference to scaled dimensions.
Large scale drawings to have preference to small scale drawings.
Dimensions for fixed-in items are to be checked on site prior to manufacture.

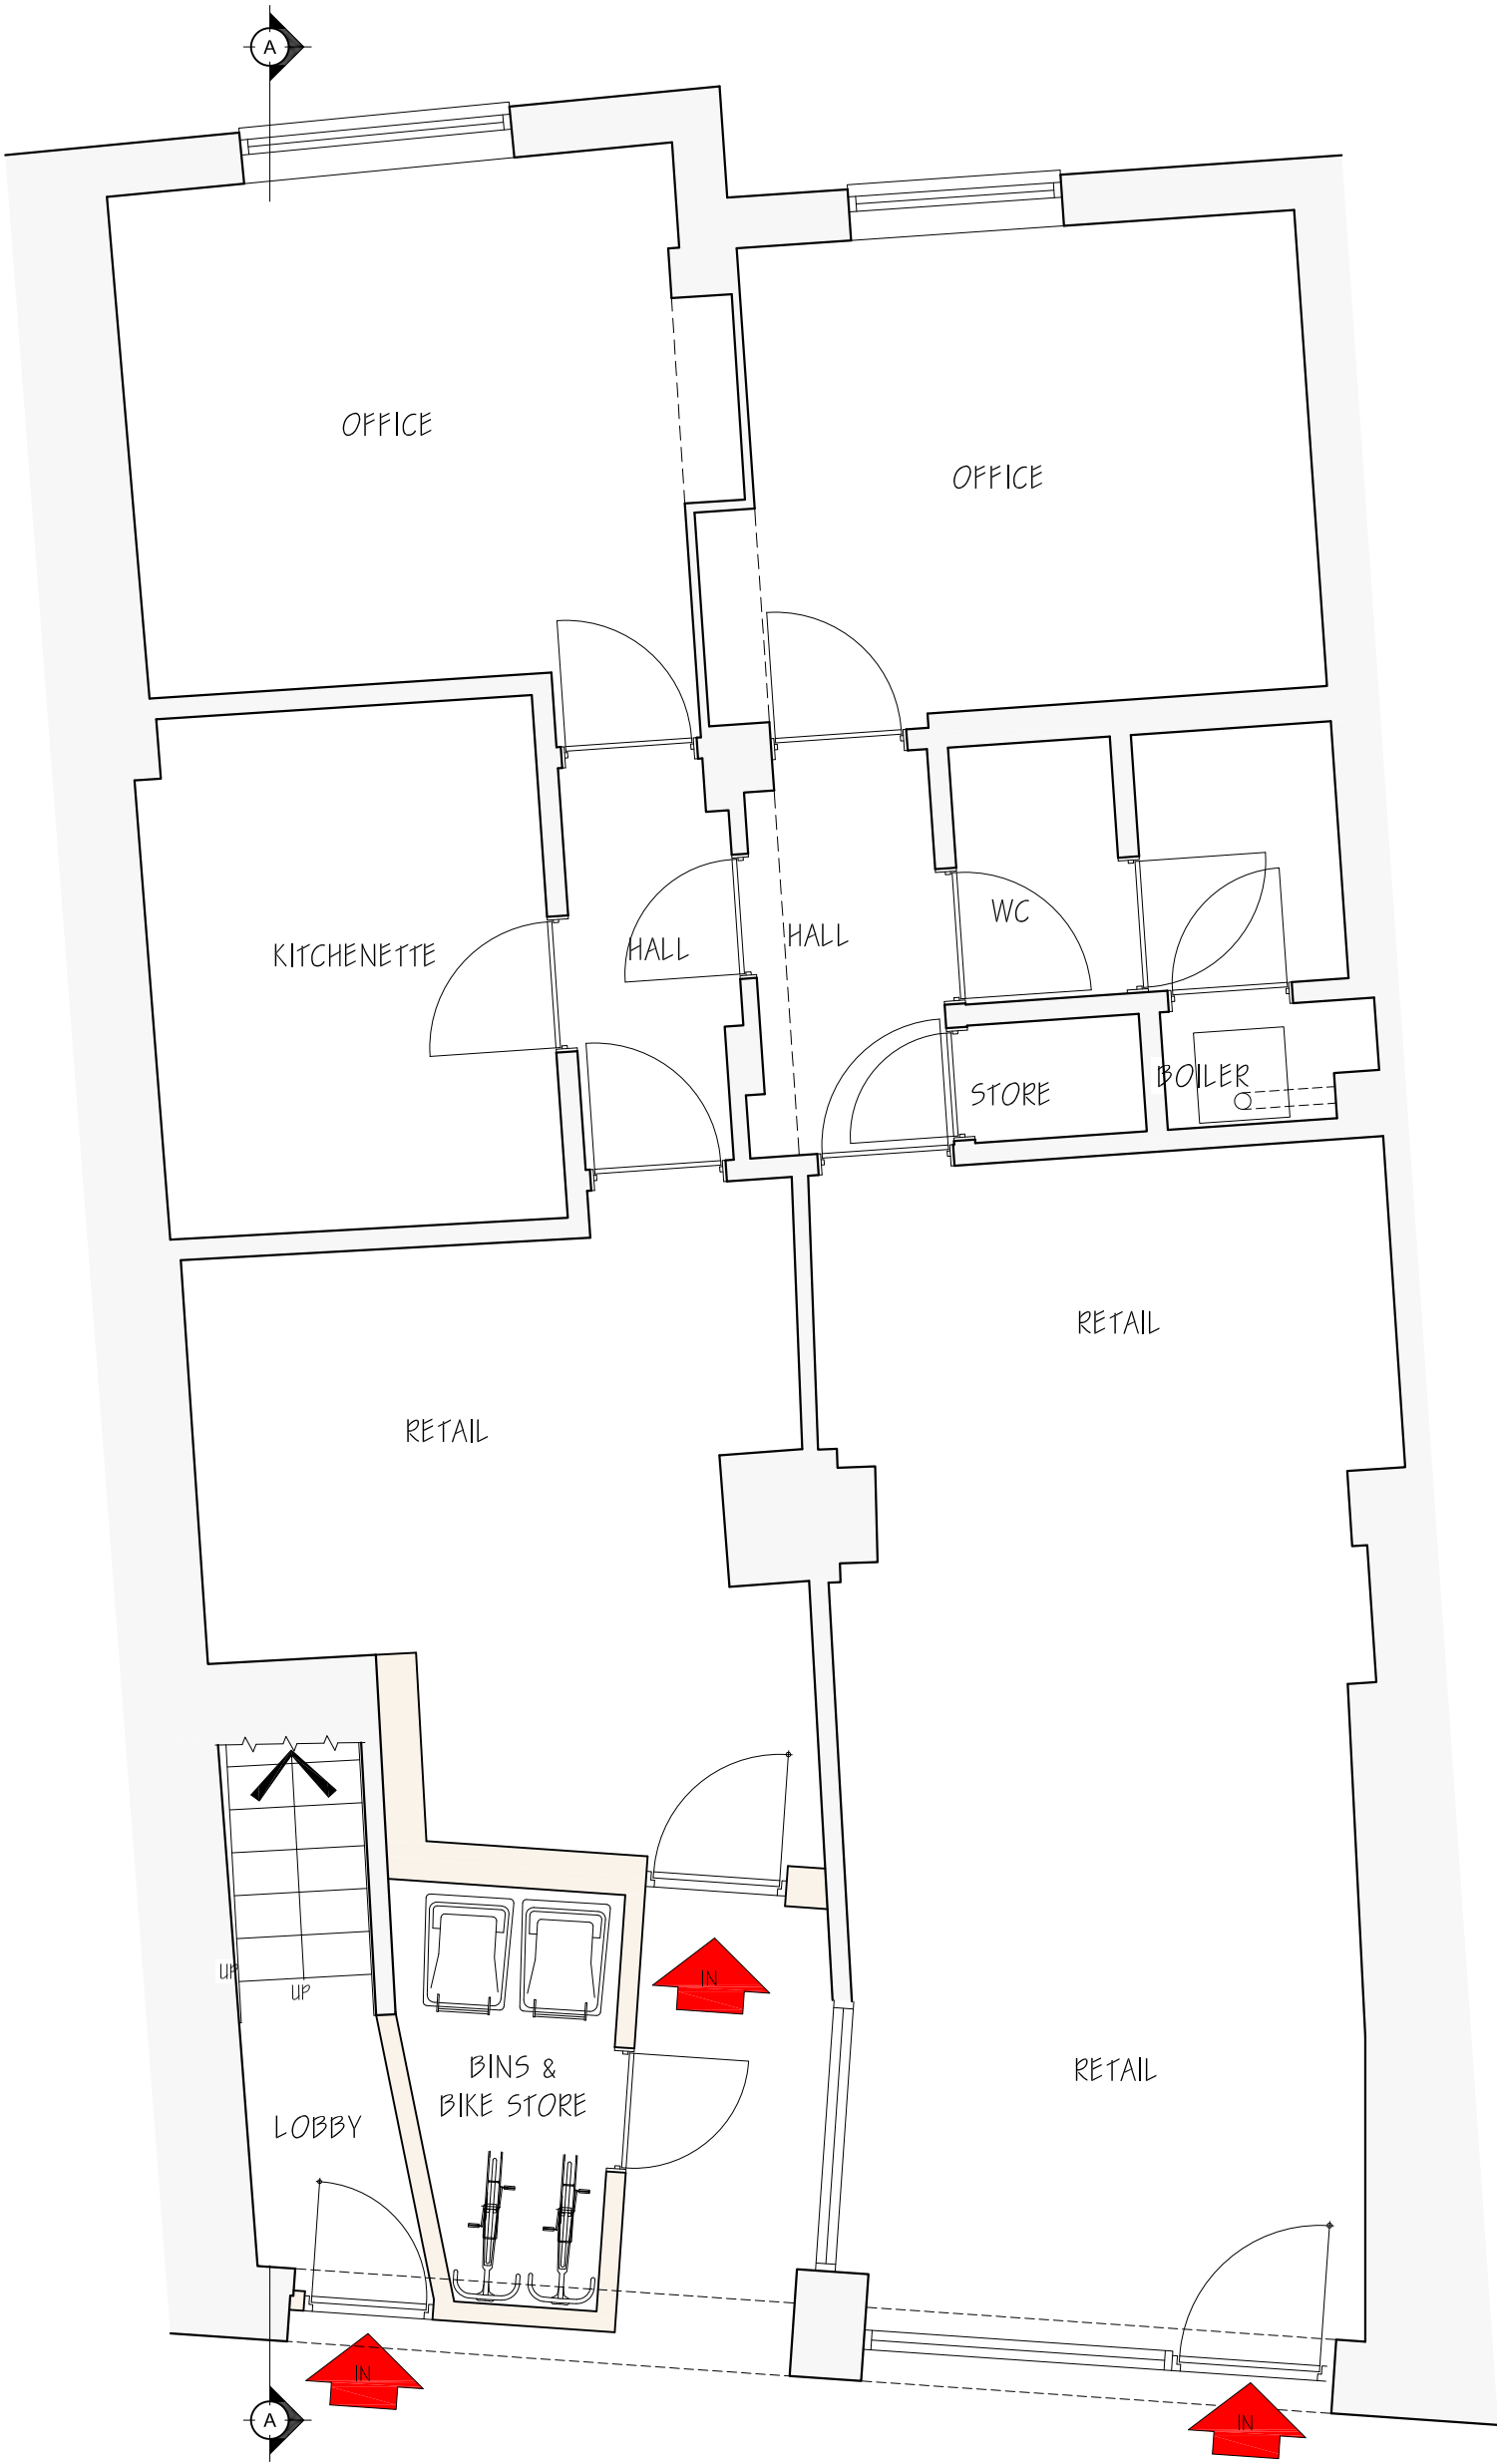


GROUND FLOOR PLAN

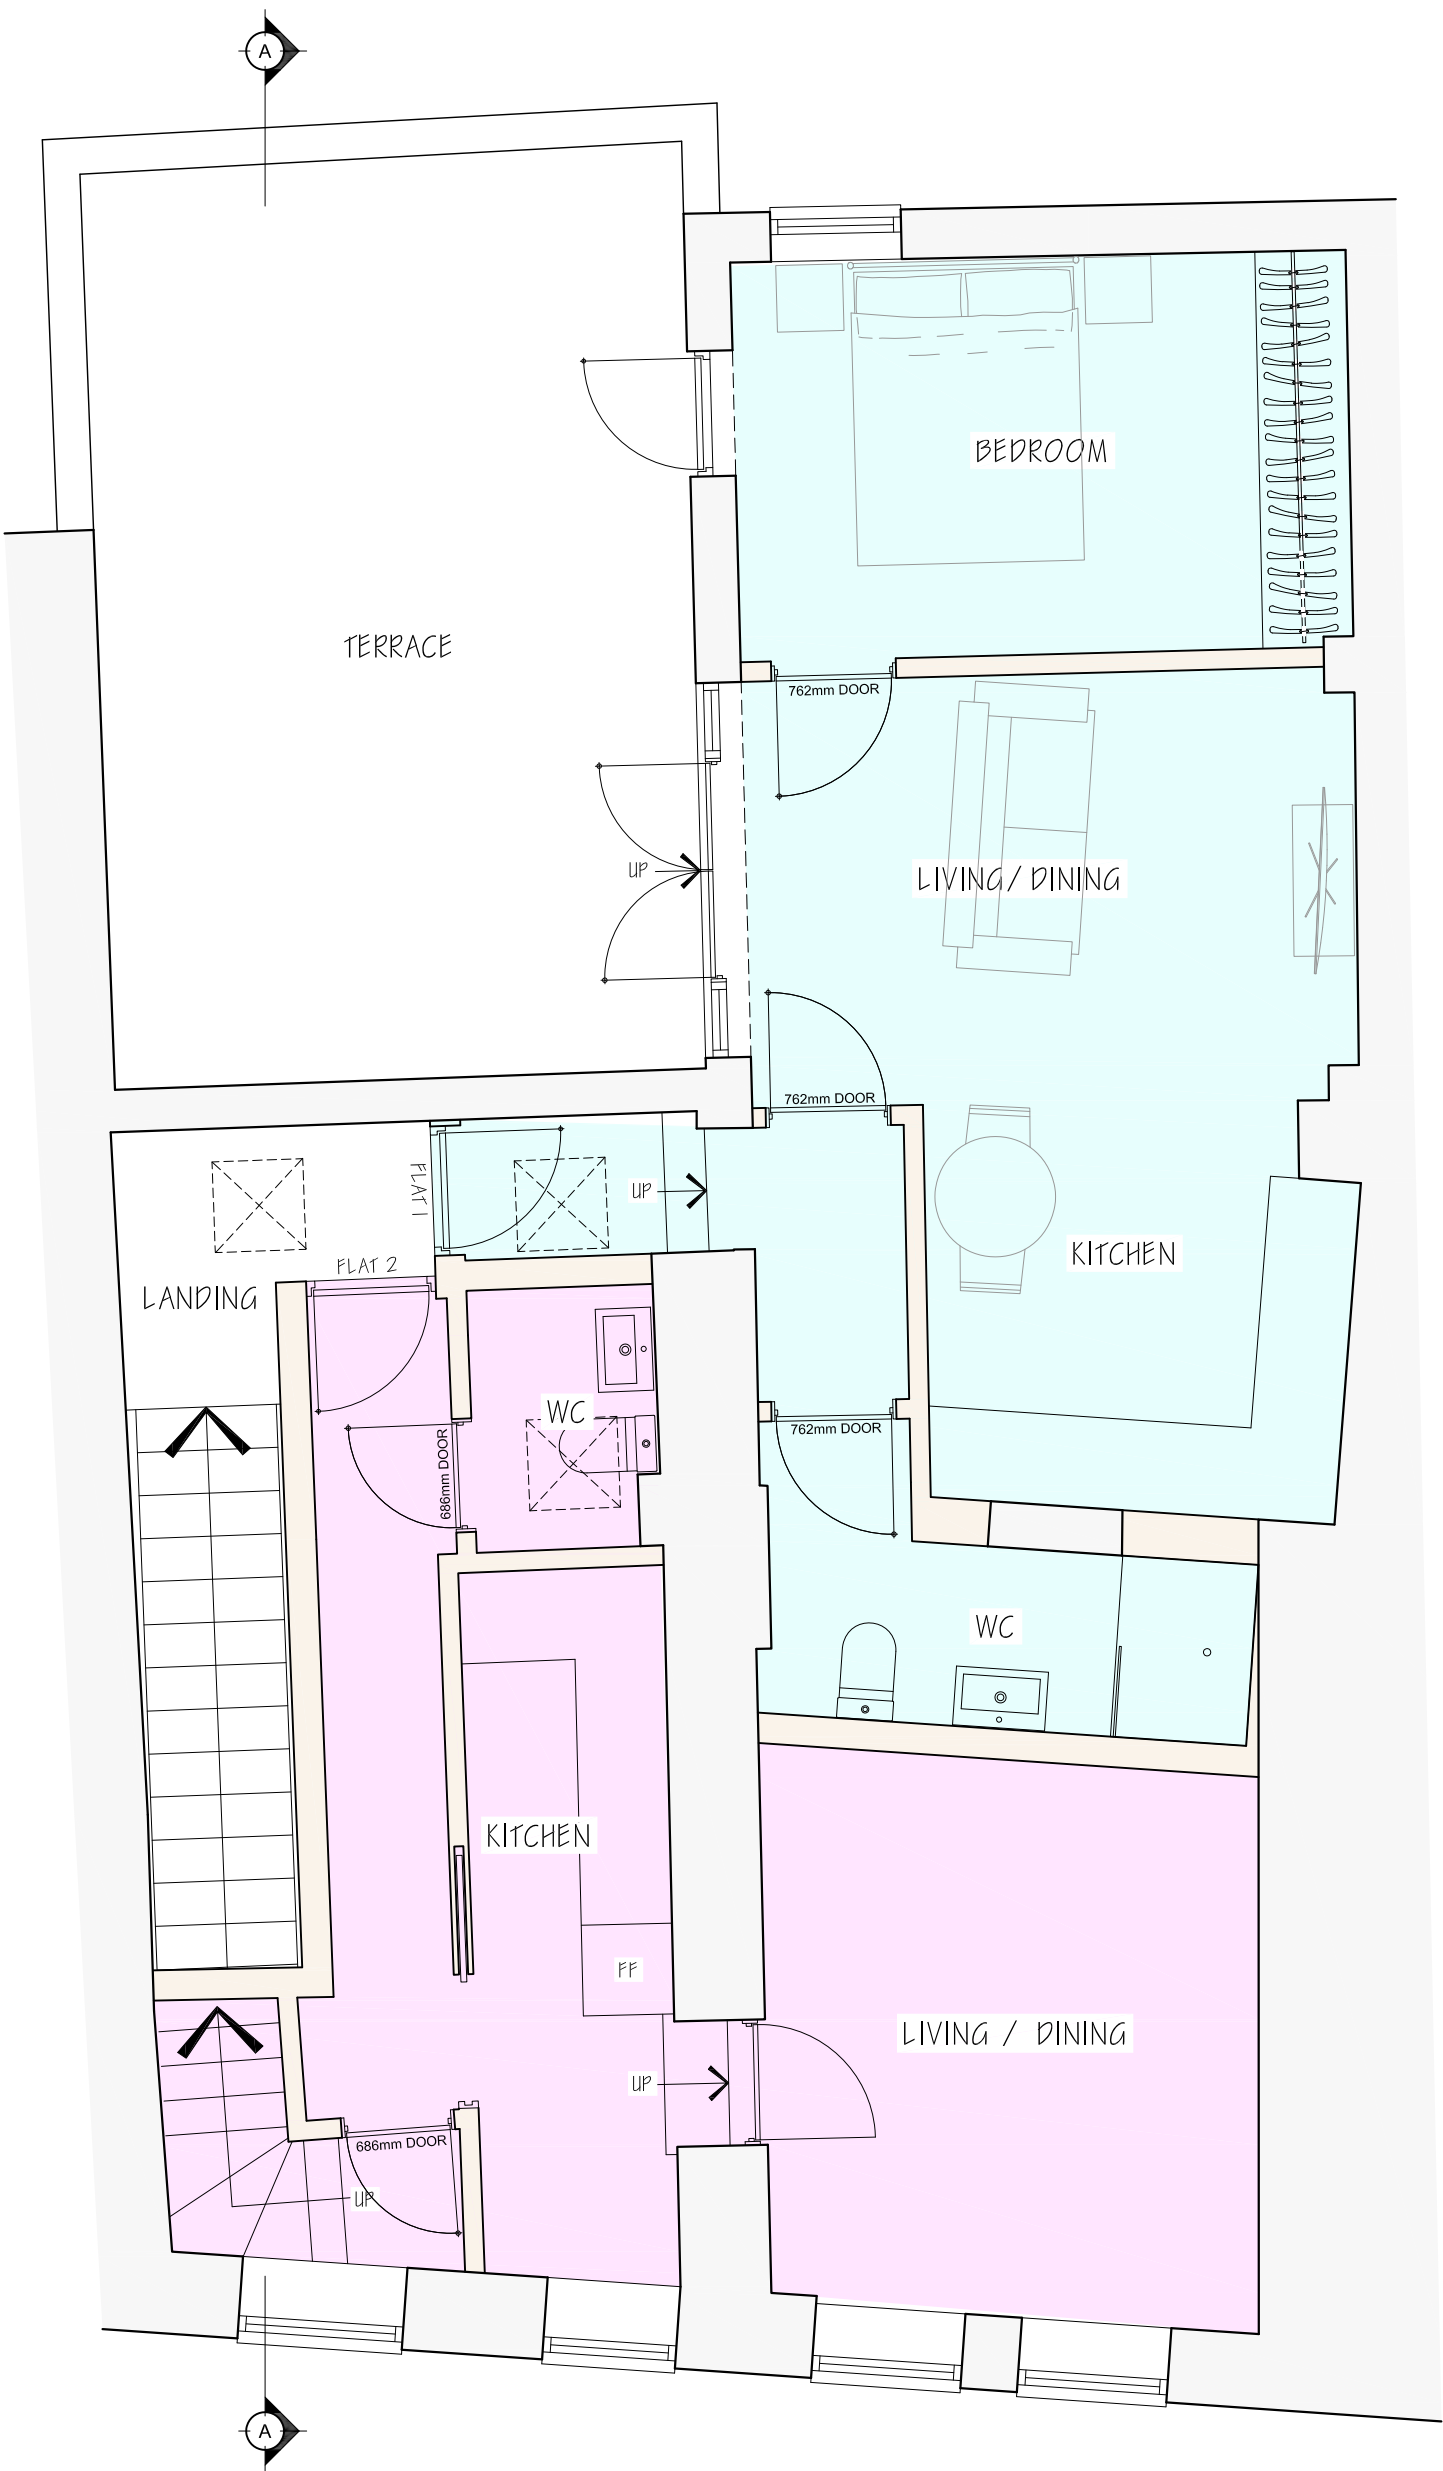


FIRST FLOOR PLAN

FLAT 1 - 58m²
FLAT 2 - 60m²

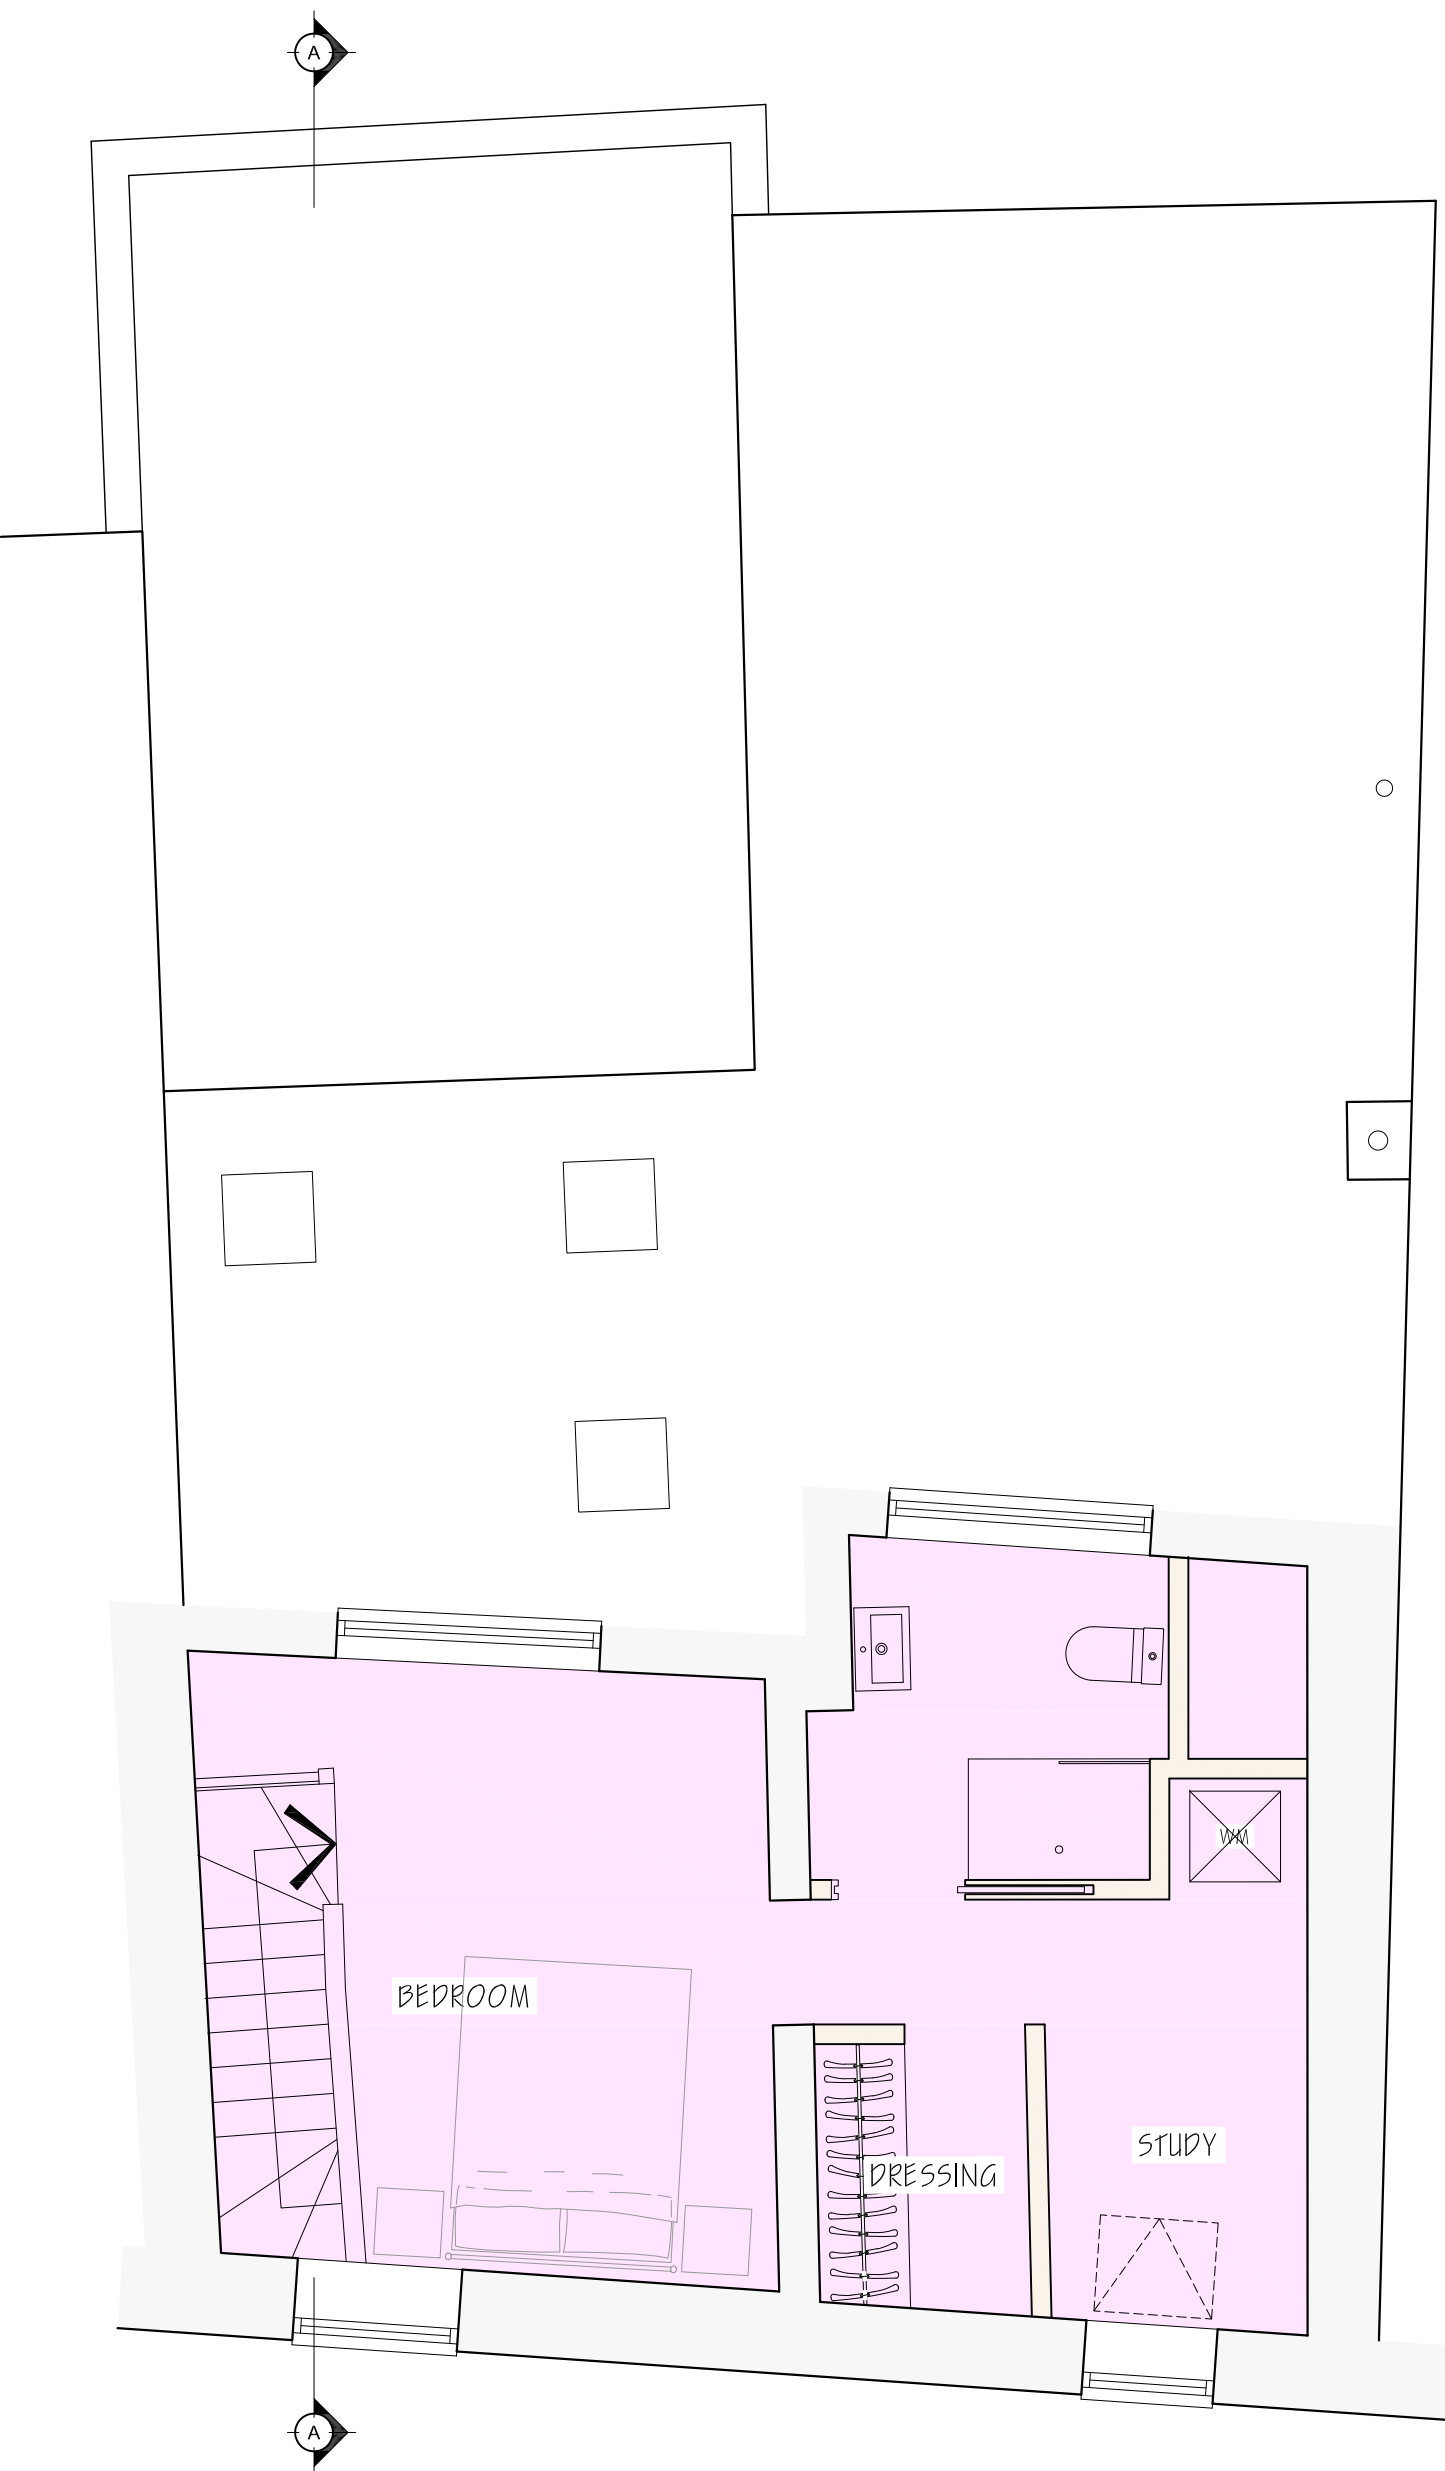

SECOND FLOOR PLAN

PRELIMINARY

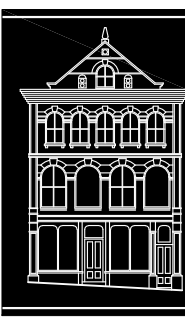

CLARK & MASLIN
Unit 5, Charlton Business Park
Crudwell Road, Malmesbury
Wiltshire, SN16 9RU
Telephone: 01666 822911
www.clarkandmaslin.co.uk
Planning Architecture Conservation

Client WHIM HOSPITALITY			
Project PROPOSED CHANGE OF USE AND INTERNAL ALTERATIONS TO 13 CROSS HAYES LANE, MALMESBURY, SN16 9BE			
Description PROPOSED FLOOR PLANS			
Scale 1:50	PG Size A1	Drawn DN	Date AUG '24
Drawing No 5671/60		Revision -	