



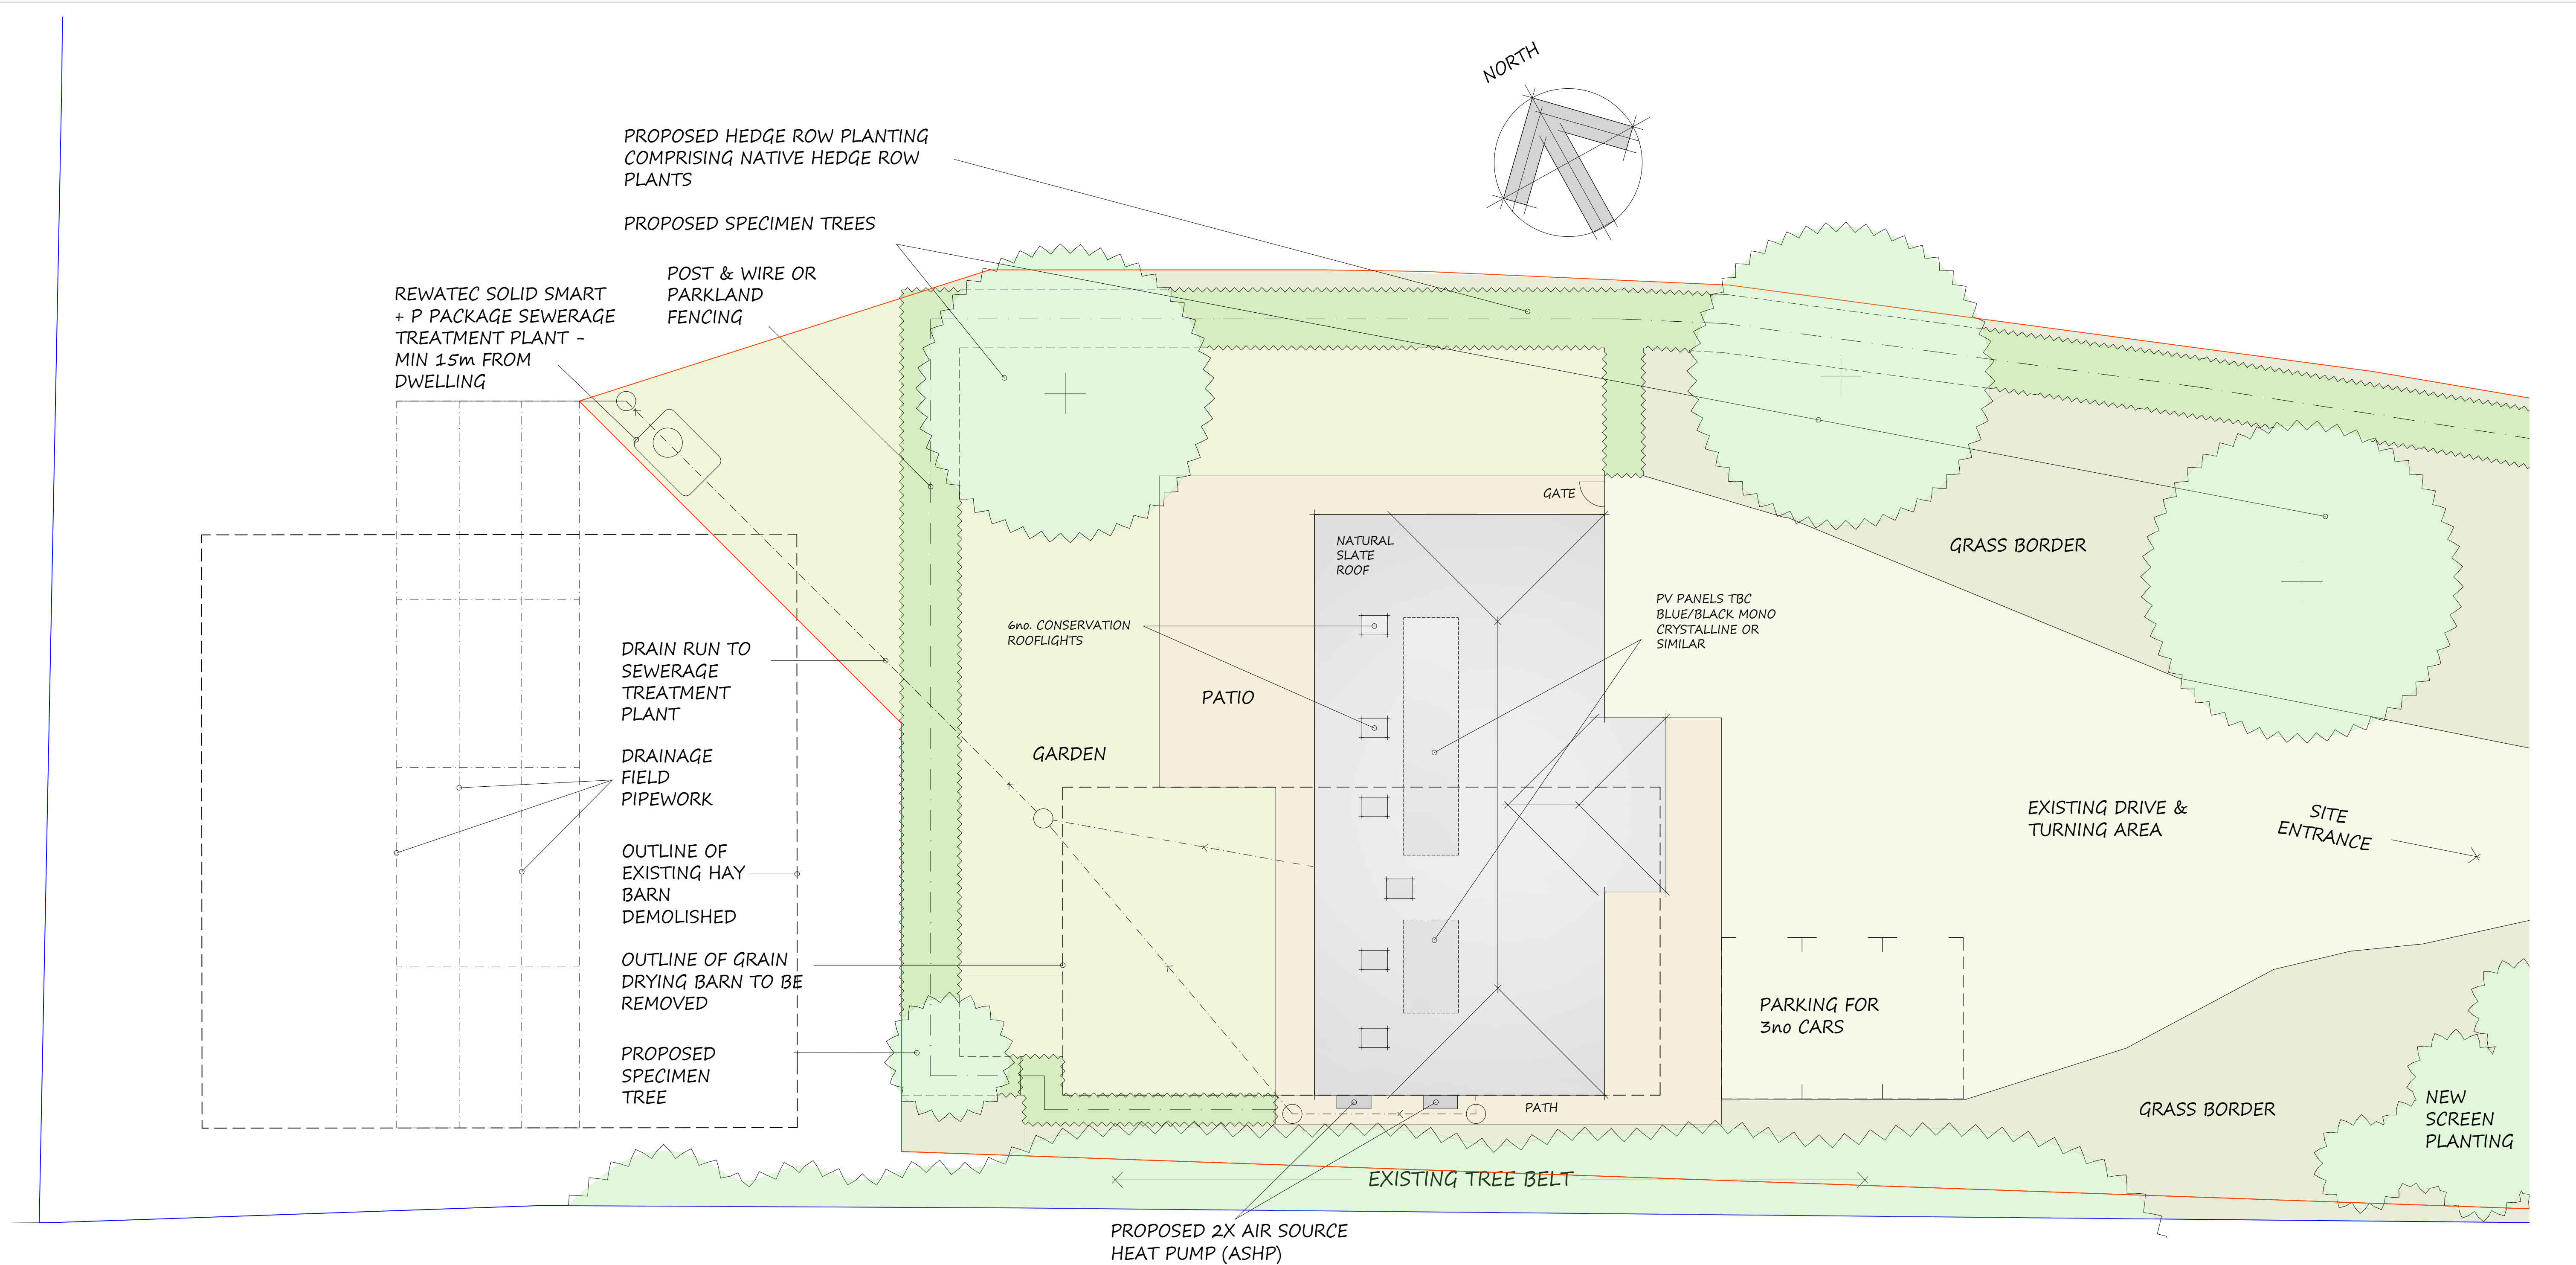

PROPOSED SITE PLAN 1:100

 

PROPOSED REPLACEMENT DWELLING MEADOW BARN, GREAT DURNFORD

REV E - 18/6/26 - Barn reorientation

**SPACE** design solutions Ltd.

Ivon House - High Road - Broad Chalke  
Salisbury - SP5 5EH  
Tel. 01722 780915 Mob. 07970 473967  
Email. spacedsl@btinternet.com

Client: MR ANTHONY STRANGE

Job Title: MEADOW BARN,  
GREAT DURNFORD

Drawing Title:  
PROPOSED SITE PLAN

Scale: 1:100 @ A1

Date: JUNE 26 Drawn by: DAJ

| Dwg. No. | Rev. |
|----------|------|
| 567-11   | E    |