



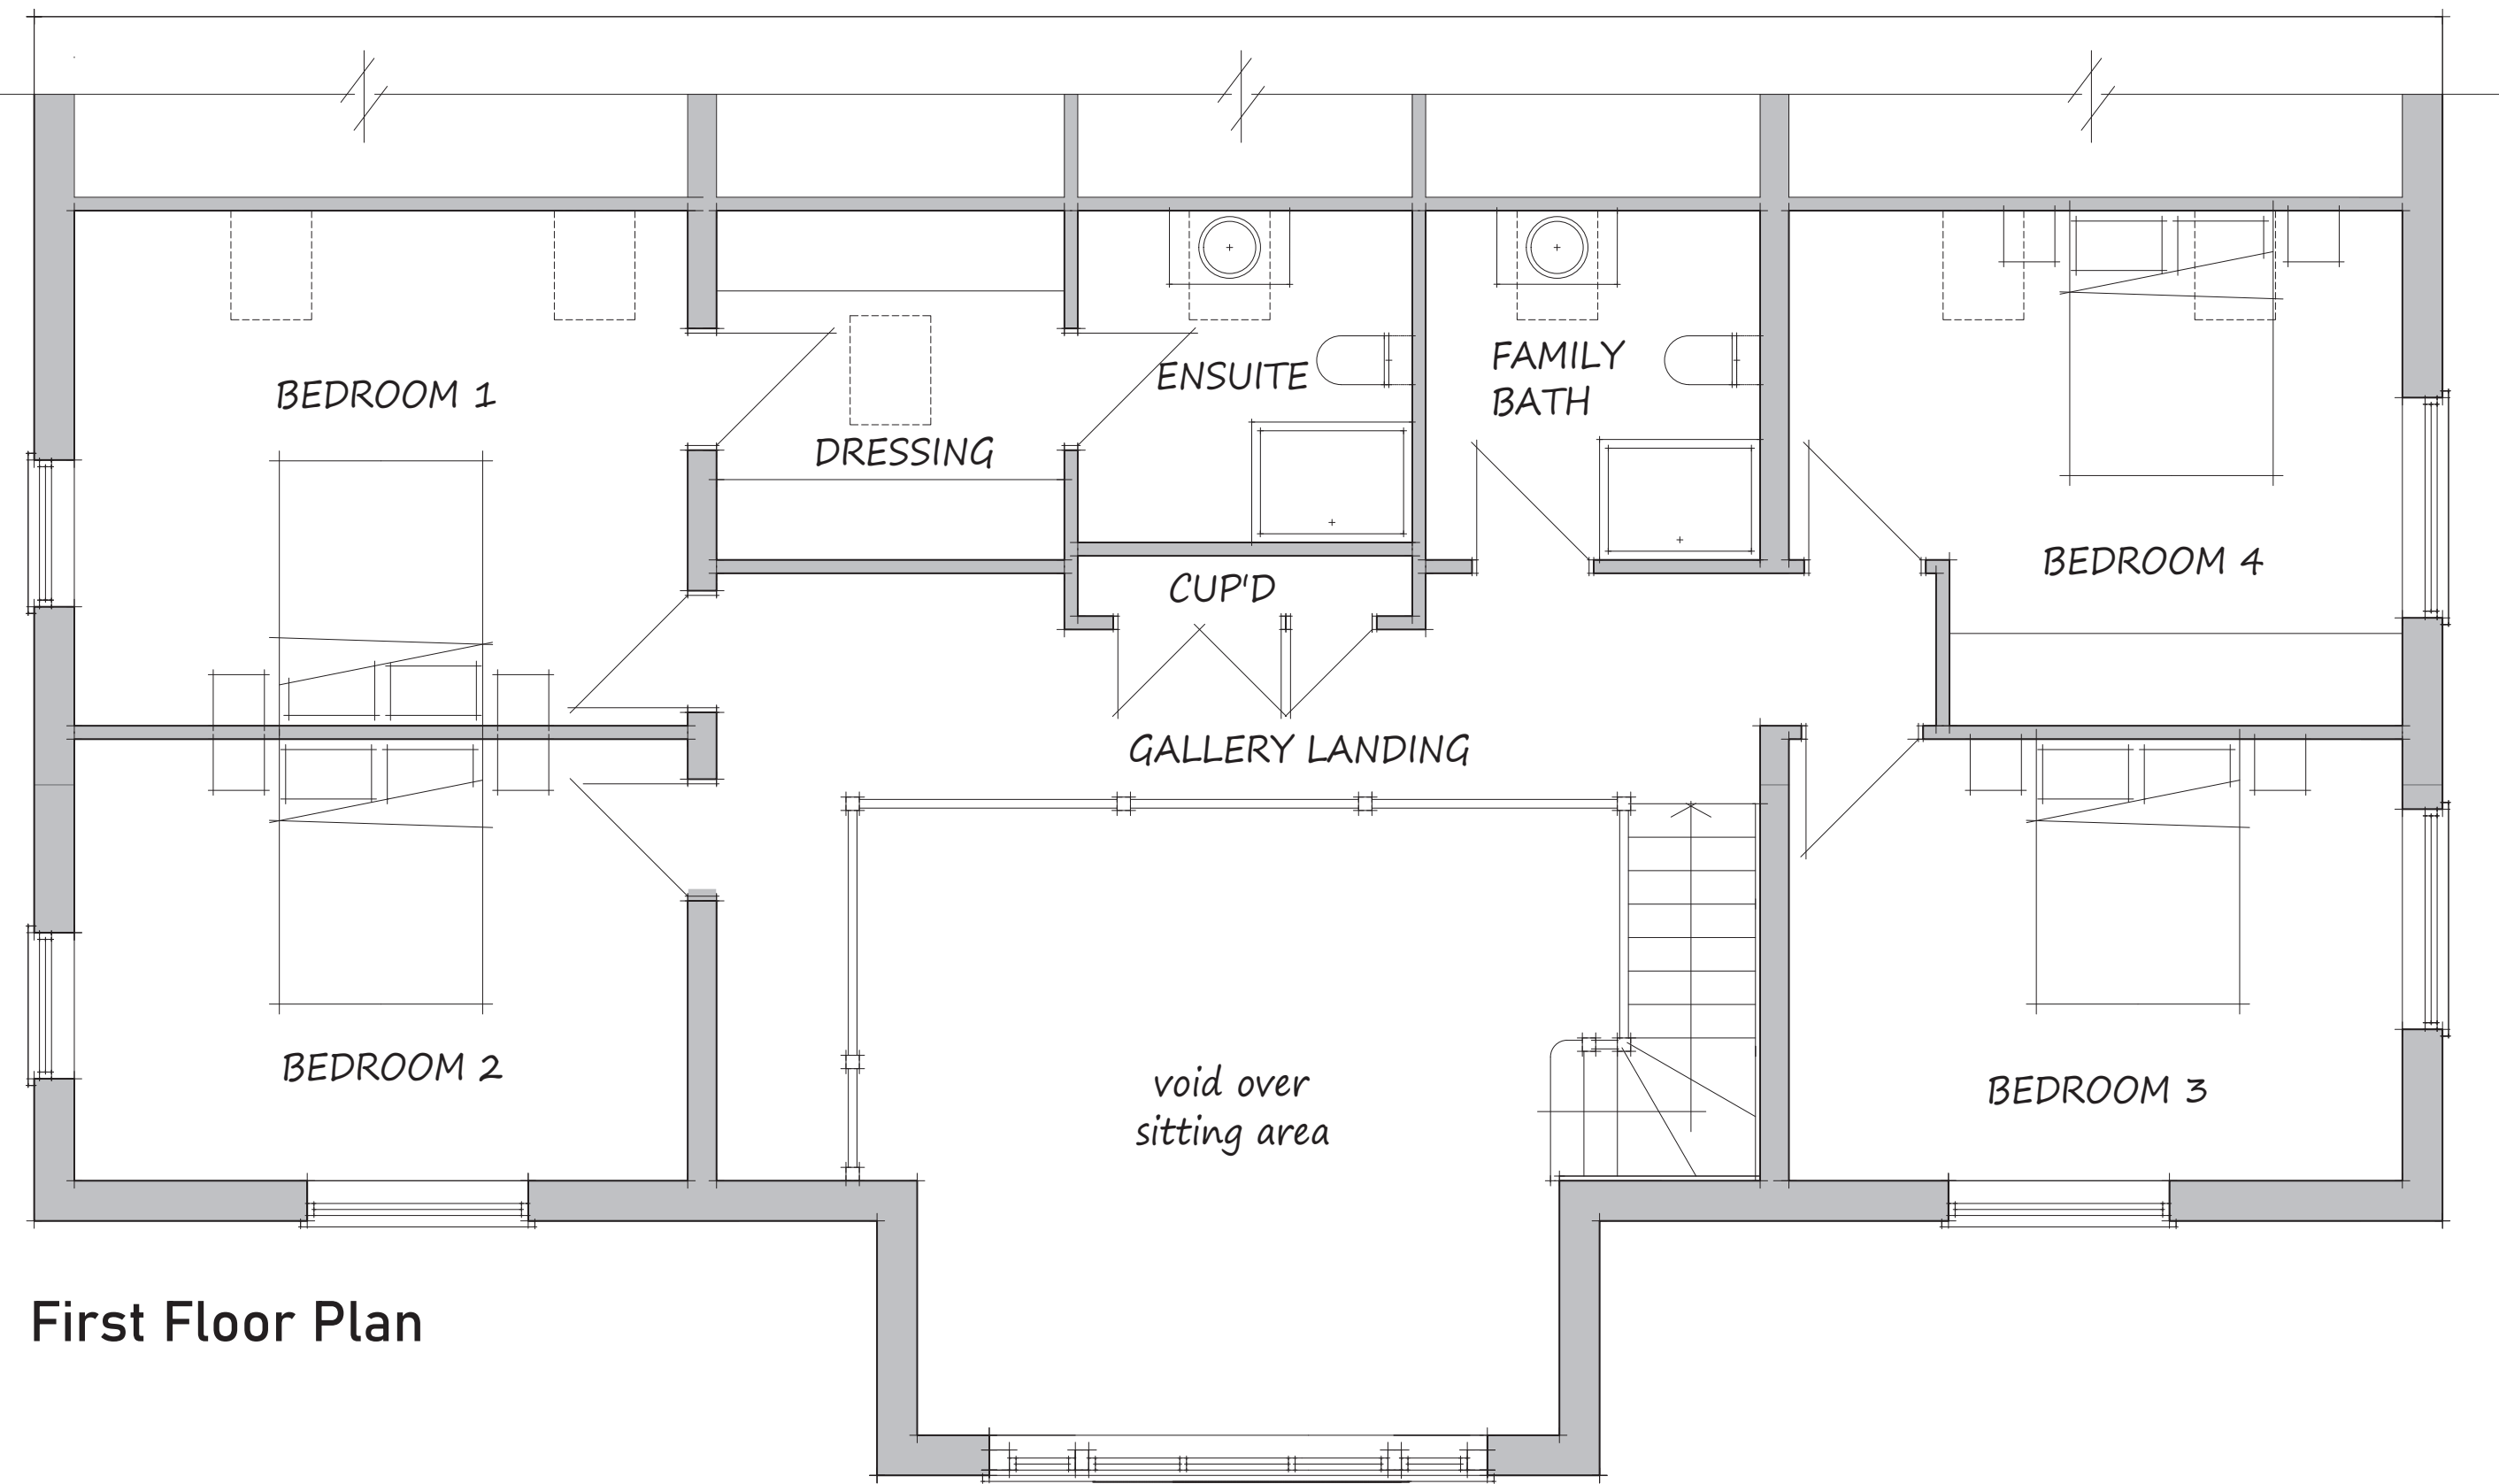


First Floor Plan

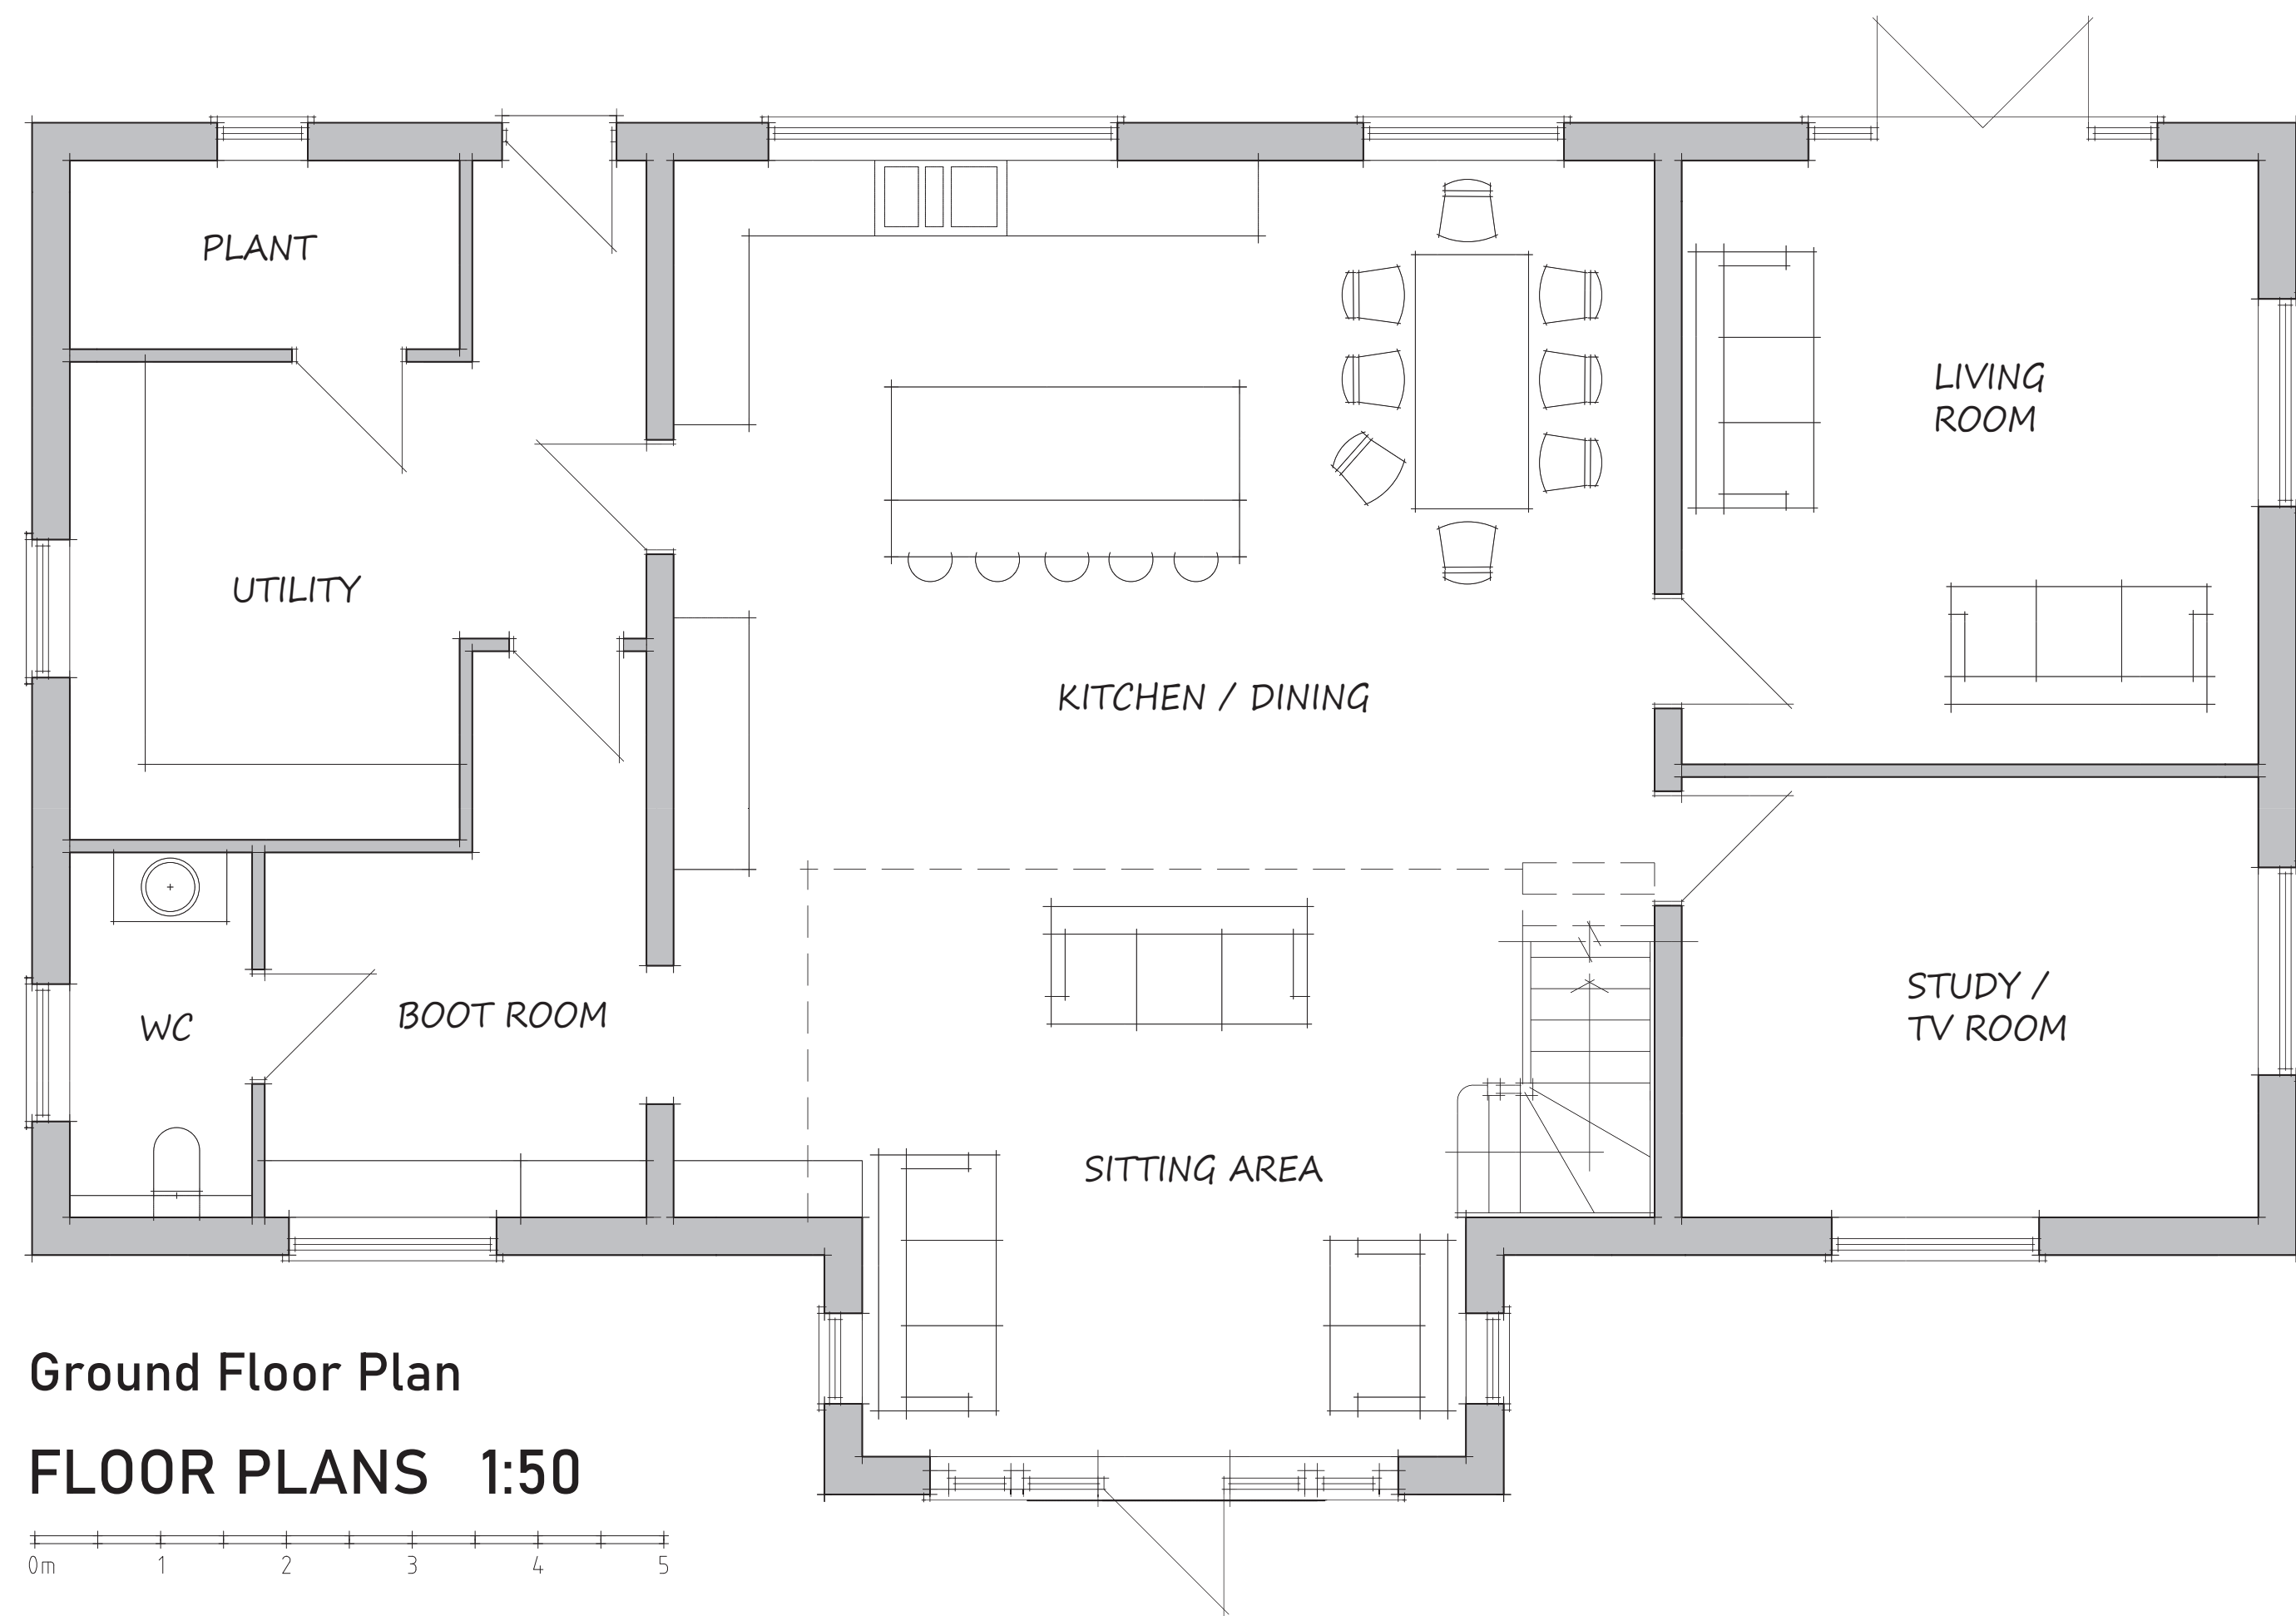


Ground Floor Plan
FLOOR PLANS 1:50

PROPOSED REPLACEMENT DWELLING MEADOW BARN, GREAT DURNFORD

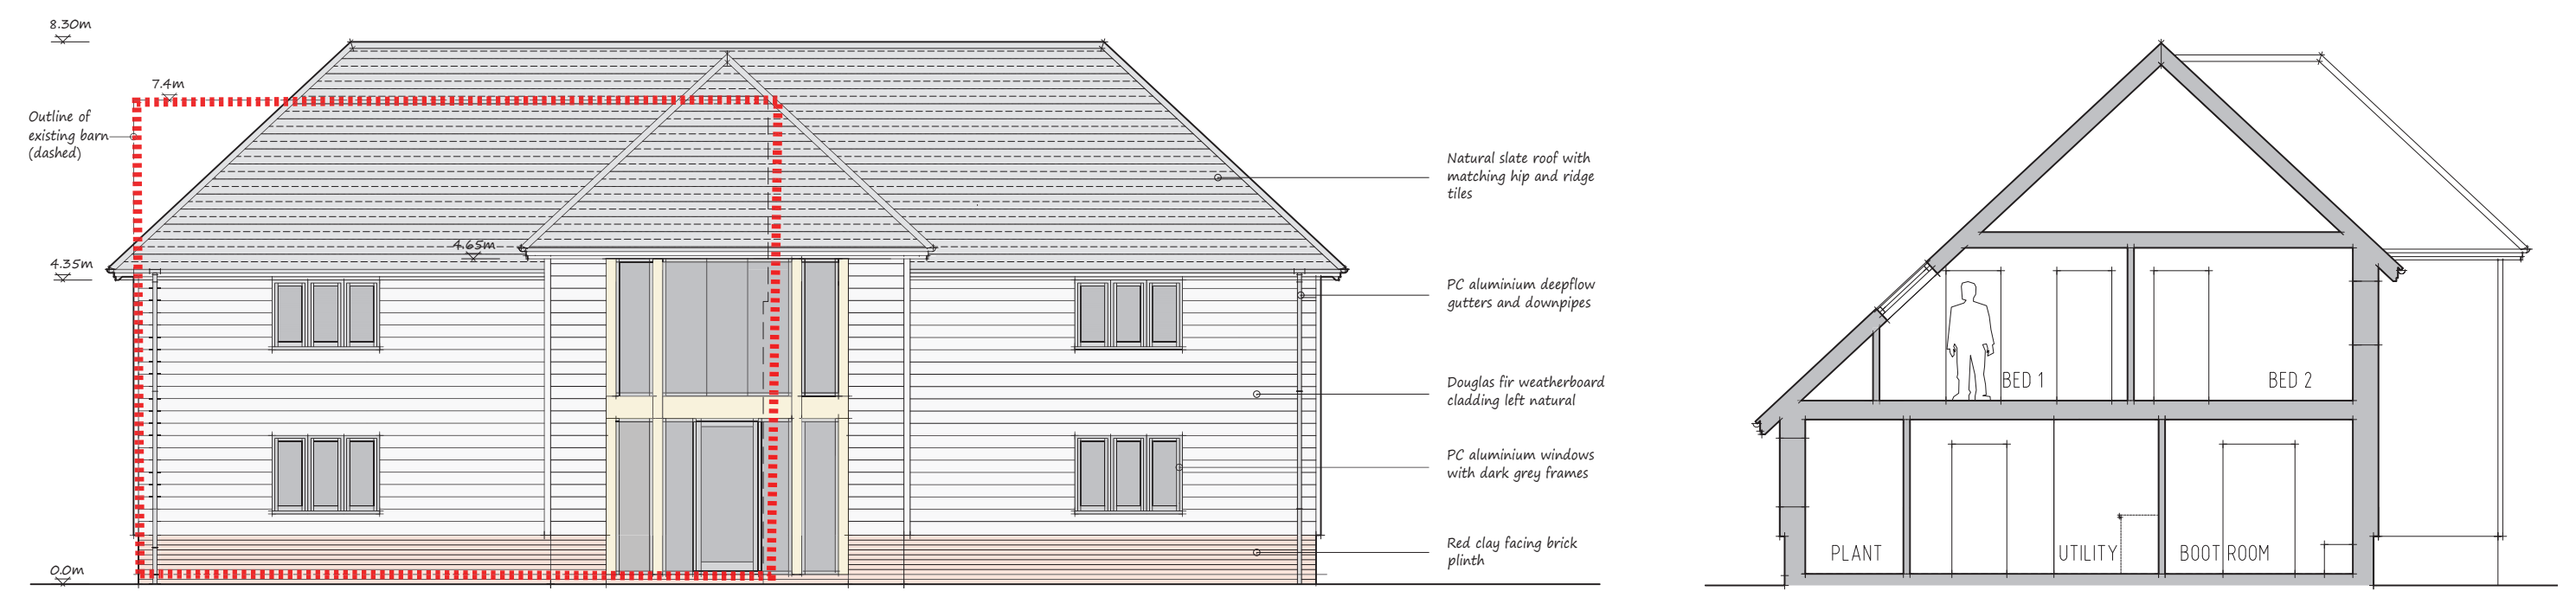


East Elevation

Section AA

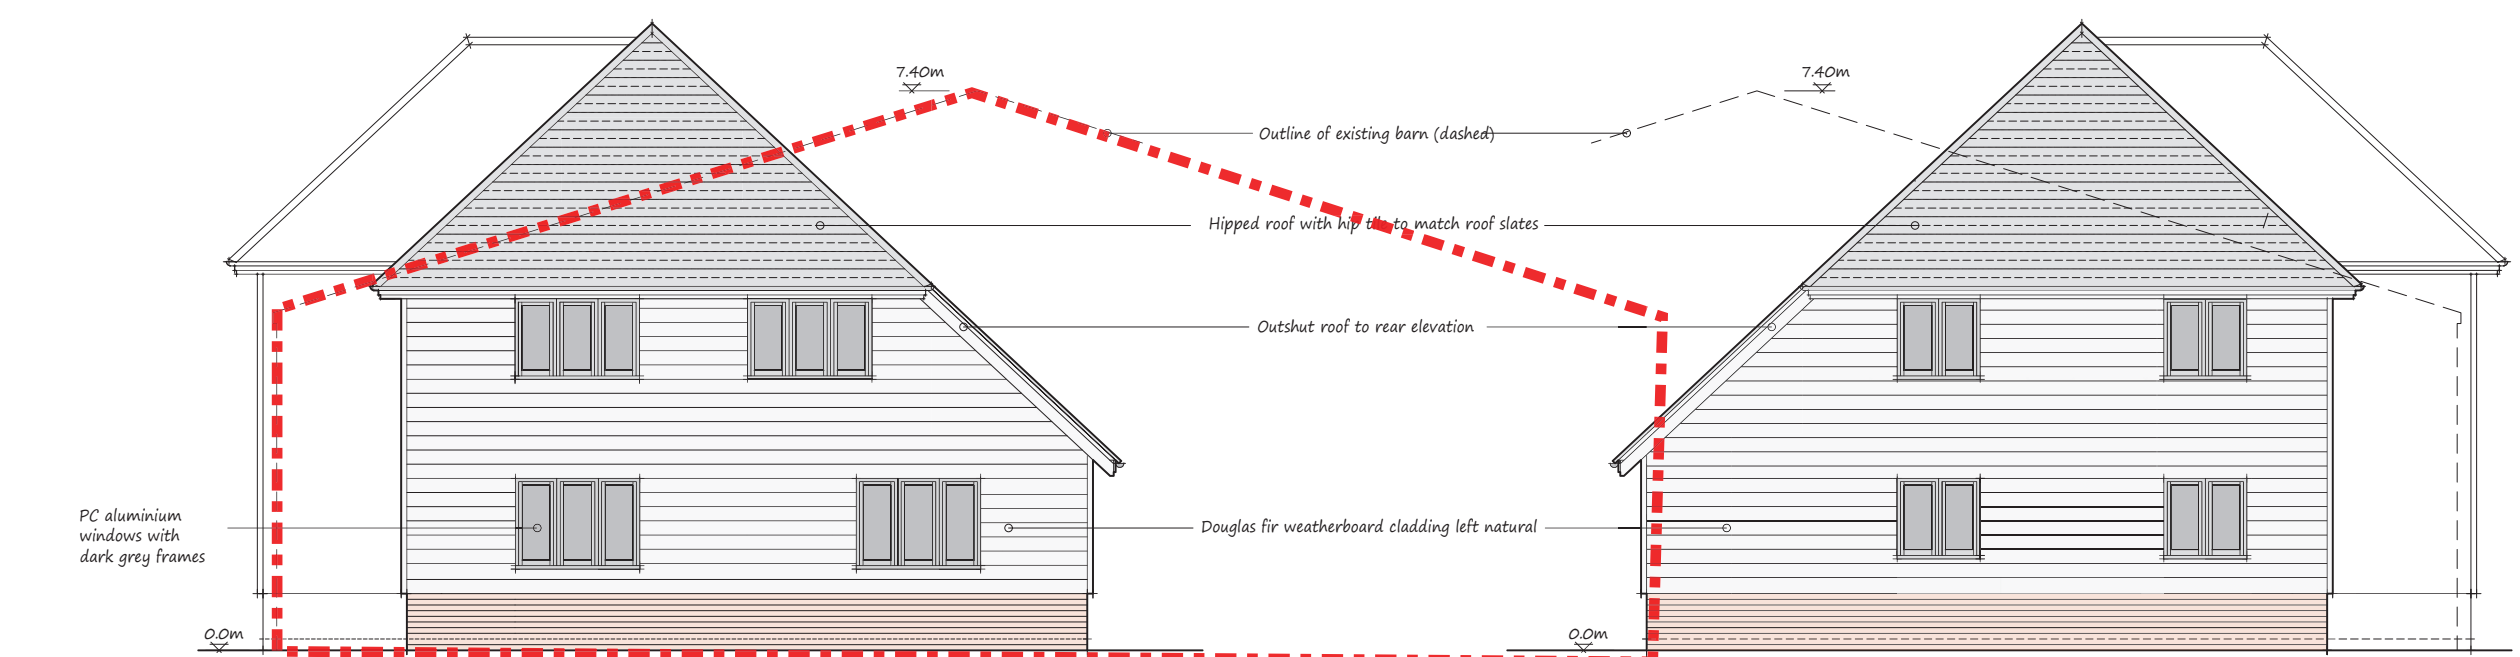


North Elevation

South Elevation

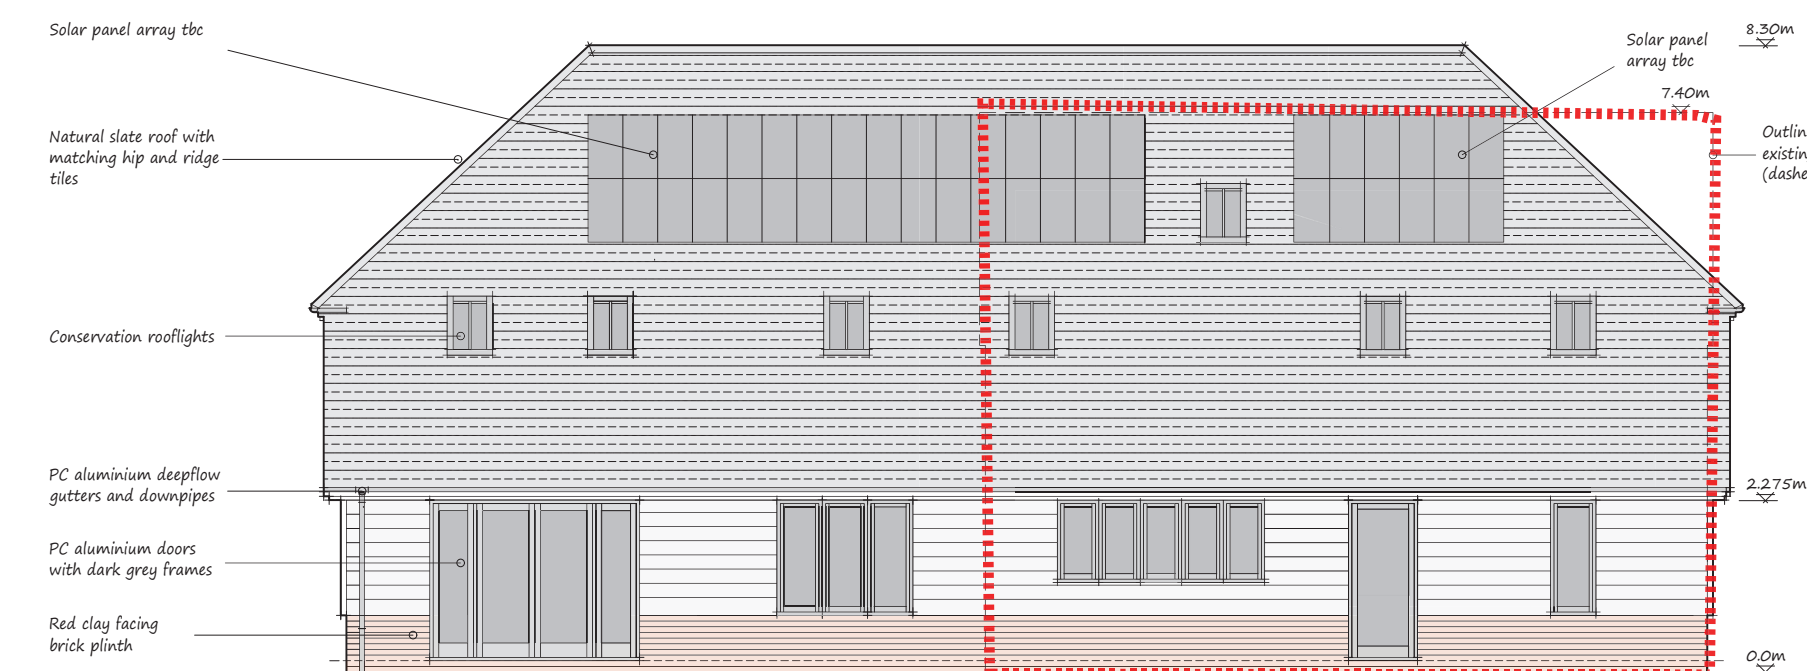

West Elevation

ELEVATIONS 1:100

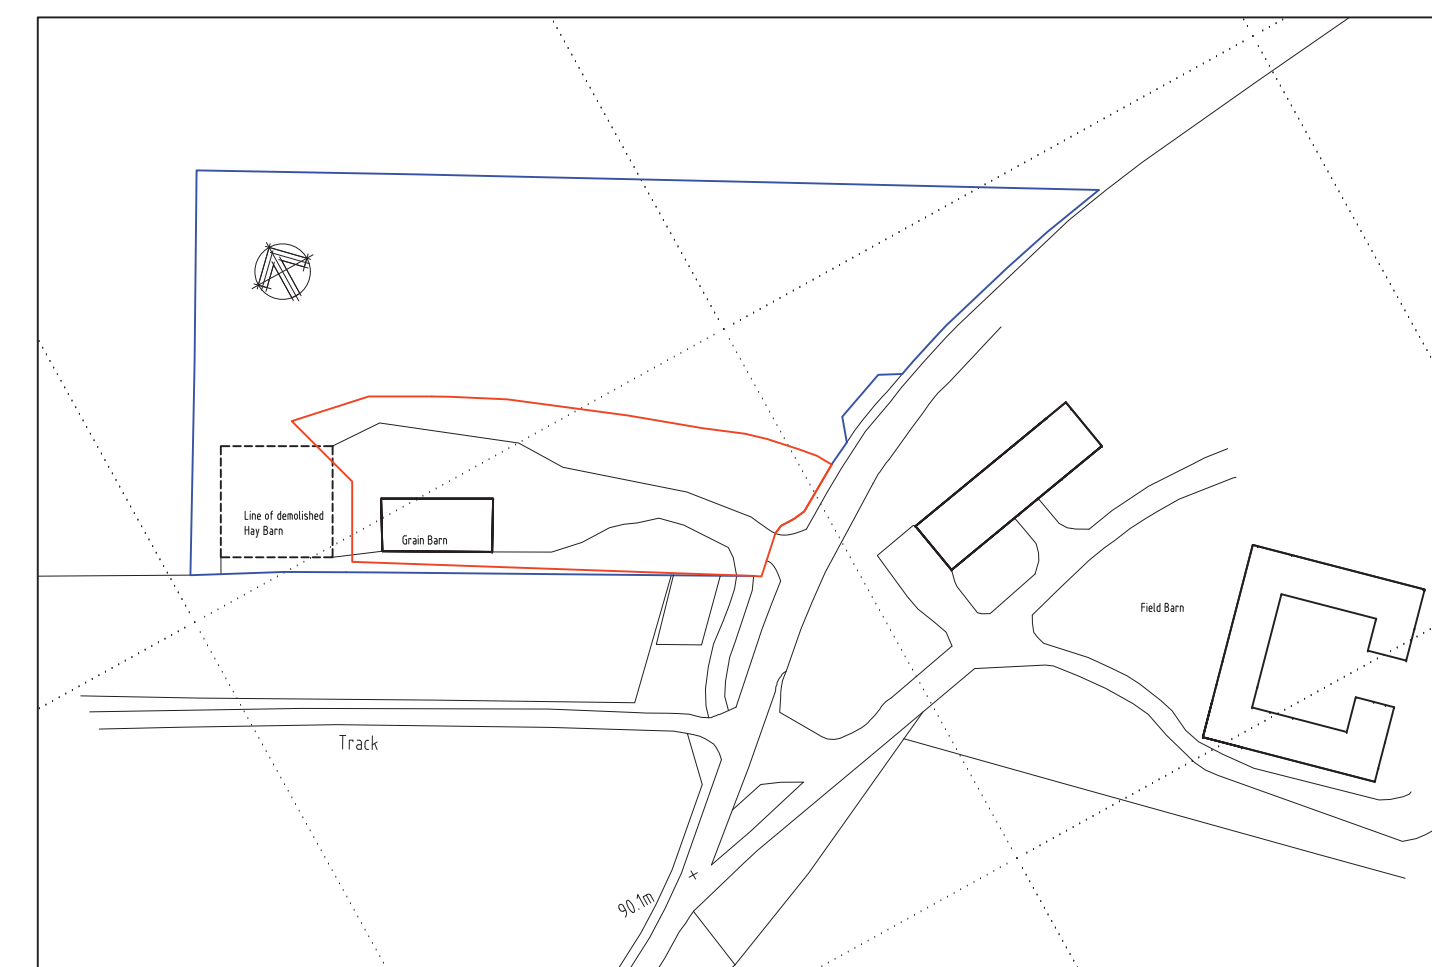

SITE LOCATION 1:1250

REV F - 25/6/26 - Ex barn outline added
REV E - 23/6/26 - Plans altered
REV D - 18/6/26 - Barn reorientation

SPACE design solutions Ltd.

Ivon House - High Road - Broad Chalke
Salisbury - SP5 5EH
Tel. 01722 780915 Mob. 07970 473967
Email. spacedsl@btinternet.com

Client: MR ANTHONY STRANGE

Job Title: MEADOW BARN, GREAT DURNFORD

Drawing Title:
PROPOSED PLANS & ELEVATIONS

Scale: 1:100 @ A1

Date: MAR 26 Drawn by: DAJ

Dwg. No. 567-10 Rev. F