


Red Line Boundary A

SEE BELOW

This site plan shows a property with a red line boundary. A north arrow is in the top right corner. The plan includes a building footprint on the left, a road or driveway running horizontally across the middle, and various trees and landscaping features. A label 'SEE BELOW' with an arrow points to a specific area on the right side of the plan.

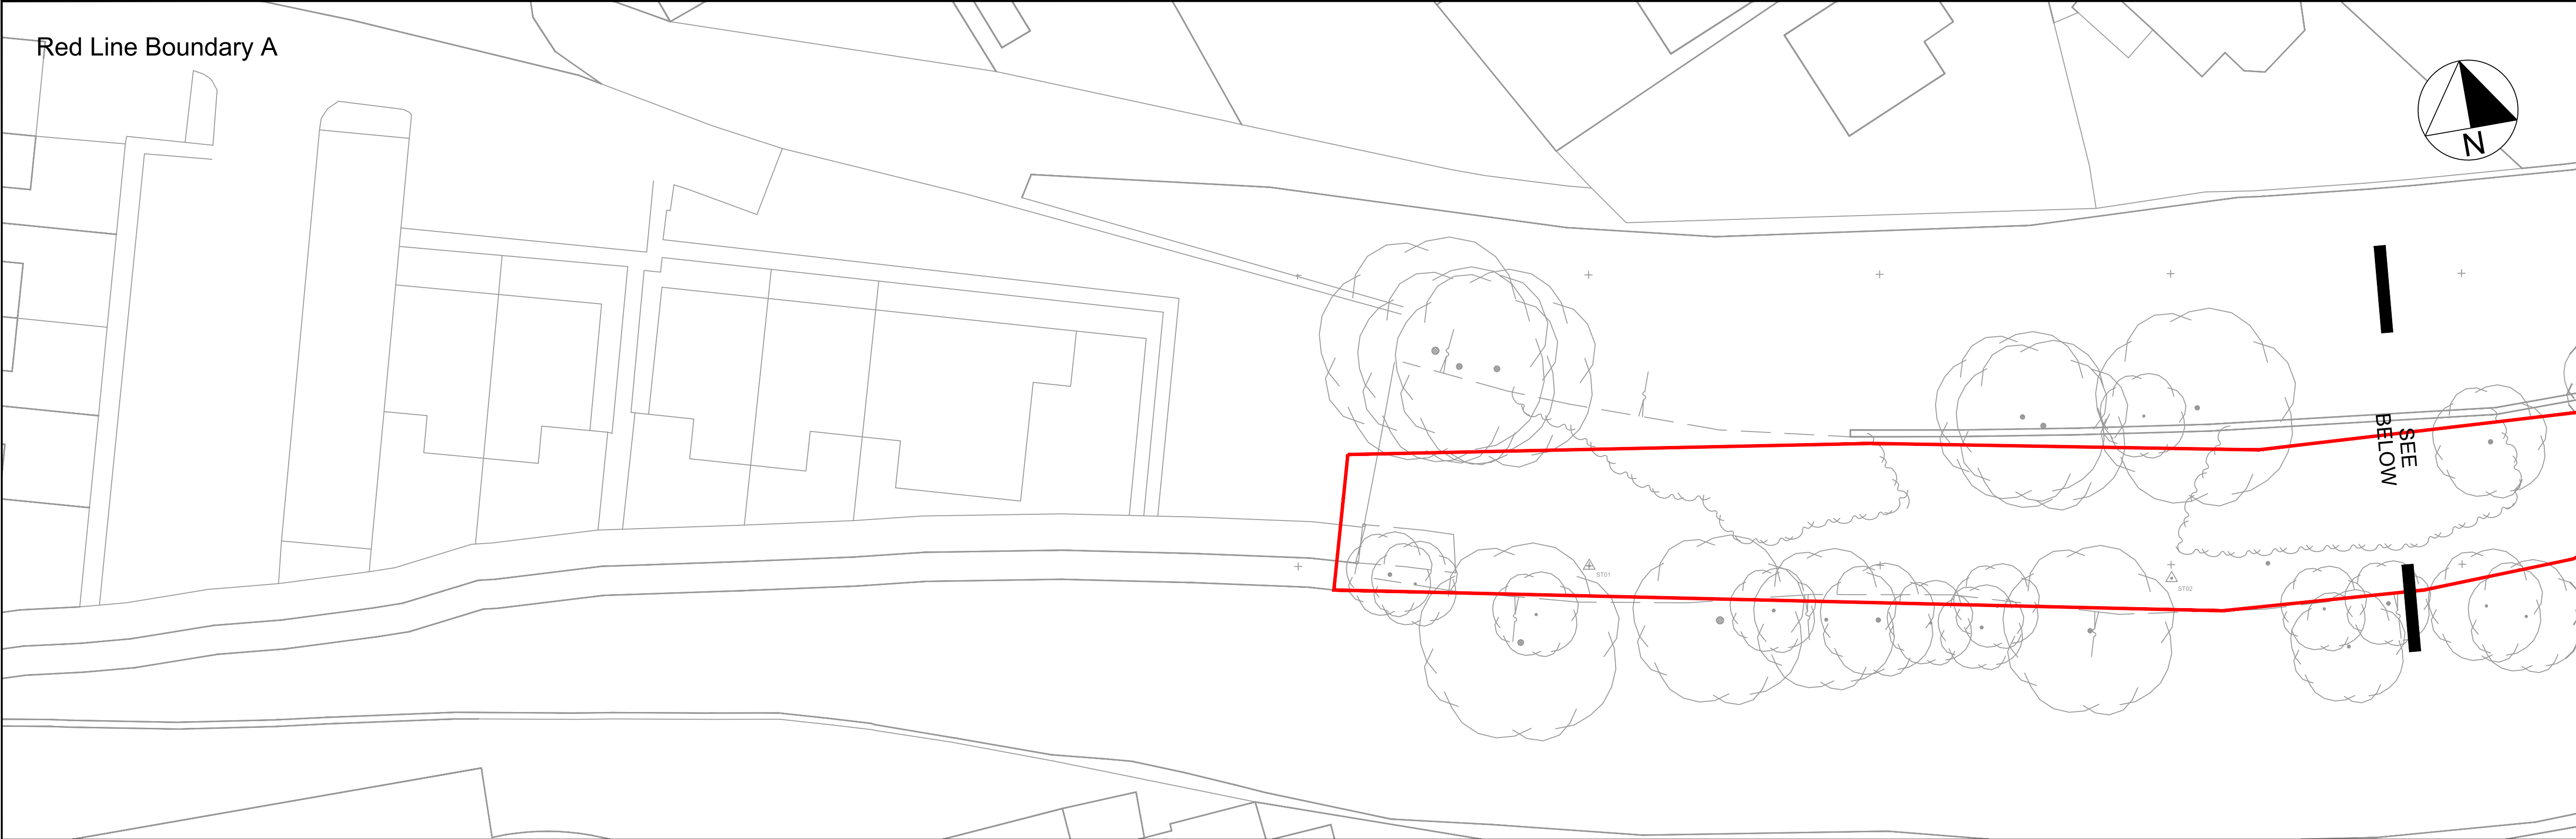

Red Line Boundary A

SEE BELOW

This site plan shows a property with a red line boundary. A north arrow is in the top right corner. The plan includes a building footprint on the left, a road or driveway running horizontally across the middle, and various trees and landscaping features. A label 'SEE BELOW' with an arrow points to a specific area on the right side of the plan.

Red Line Boundary B

SEE ABOVE

SEE 10813-WCC-MRL-02

0m 10m 20m
SCALE 1:250 at A1

N



Red Line Boundary B

SEE ABOVE

10813-WCC-MRL-02

SEE

0m 10m 20m

SCALE 1:250 at A1

N

Red Line Boundary B

SEE ABOVE

10813-WCC-MRL-02

SEE

0m 10m 20m

SCALE 1:250 at A1

N

Red Line Boundary B

SEE ABOVE


10813-WCC-MRL-02

SEE

0m 10m 20m

SCALE 1:250 at A1

N

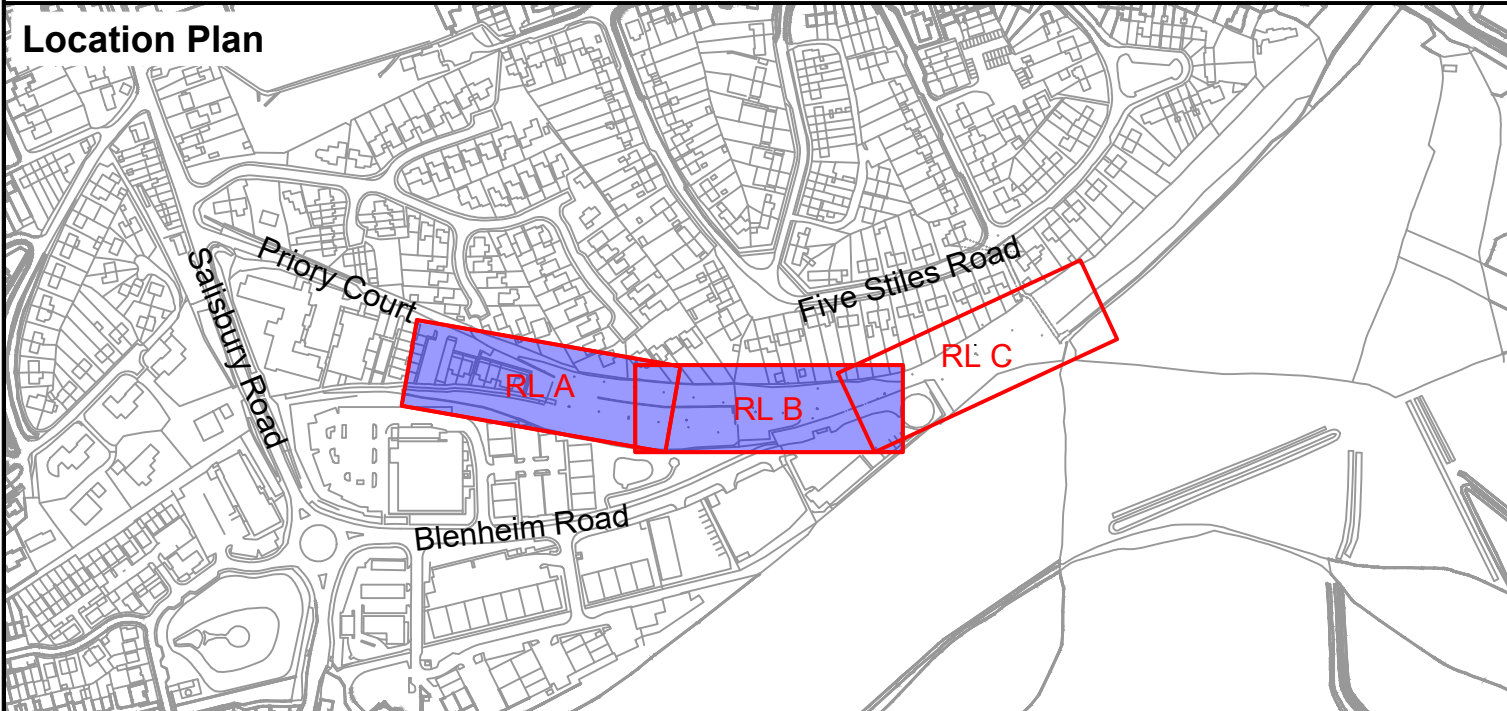
[illegible][illegible]

	1.0	First Issue	PS	HB	JF	TM	13/04/2026
	Ver	Description	Drawn	Check	Review	Approve	Date

Notes:

1. Do not scale off plan. All dimensions in metres, unless otherwise noted.
2. Drawing based on Topographical survey drawing number: 62601YOL.S-02; date: 12/03/2024. Co-ordinates based on OS grid. Levels based on OS datum (Newlyn).
3. These drawings have been produced under the CDM 2015 Regulations. The Client is directed to their duties under Regulation 4 of CDM 2015.
4. This drawing has been produced only for the Project, Status, and Date shown.
5. This drawing has been produced to be read in colour, for the sheet size specified below. Printing or copying in black and white, or on a different sheet size may lead to misinterpretation of the design.

- Notes:**
1. Do not scale off plan. All dimensions in metres, unless otherwise noted.
 2. Drawing based on Topographical survey drawing number: 62601YOL.S-02; date: 12/03/2024. Co-ordinates based on OS grid. Levels based on OS datum (Newlyn).
 3. These drawings have been produced under the CDM 2015 Regulations. The Client is directed to their duties under Regulation 4 of CDM 2015.
 4. This drawing has been produced only for the Project, Status, and Date shown.
 5. This drawing has been produced to be read in colour, for the sheet size specified below. Printing or copying in black and white, or on a different sheet size may lead to misinterpretation of the design.

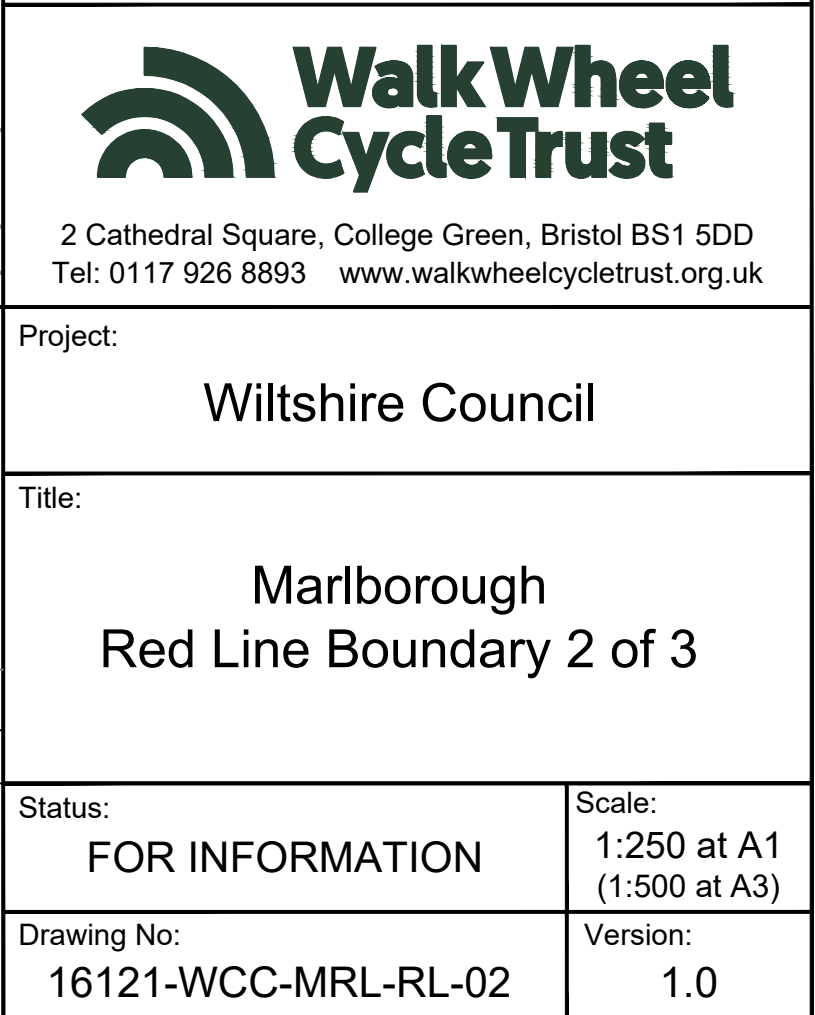

 Walk Wheel Cycle Trust	
2 Cathedral Square, College Green, Bristol BS1 5DD Tel: 0117 926 8893 www.walkwheelcycletrust.org.uk	
Project: Wiltshire Council	
Title: Marlborough Red Line Boundary 2 of 3	
Status: FOR INFORMATION	Scale: 1:250 at A1 (1:500 at A3)
Drawing No: 16121-WCC-MRL-RL-02	Version: 1.0

