


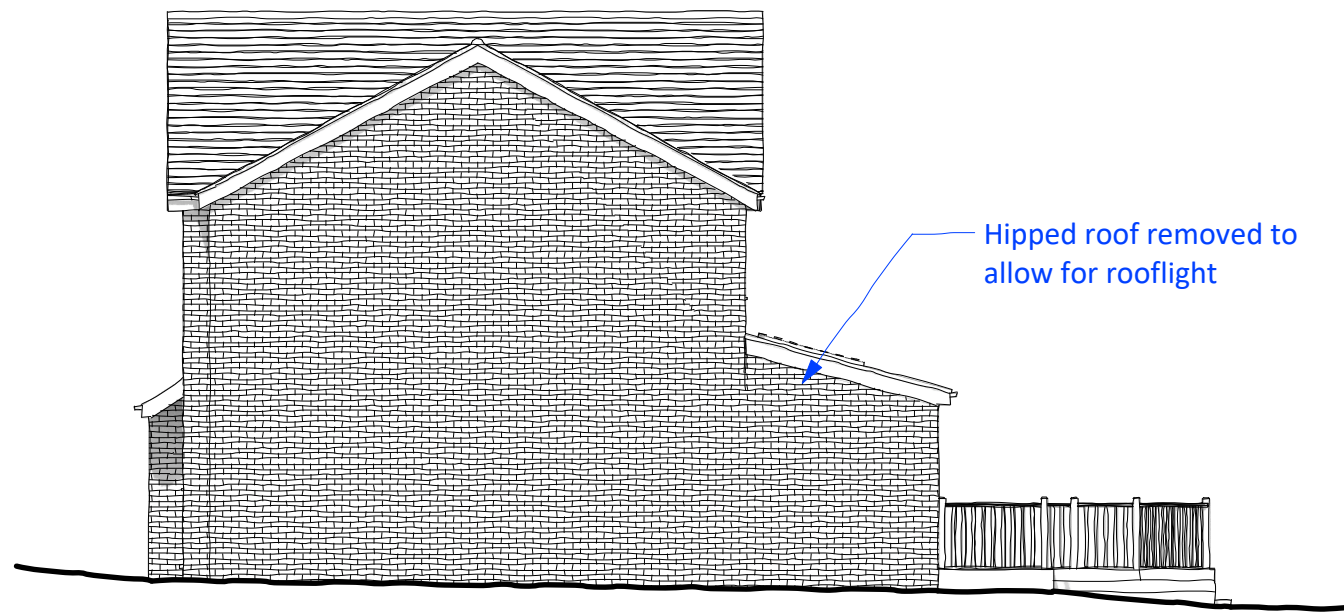


North West Elevation



South West Elevation





South East Elevation

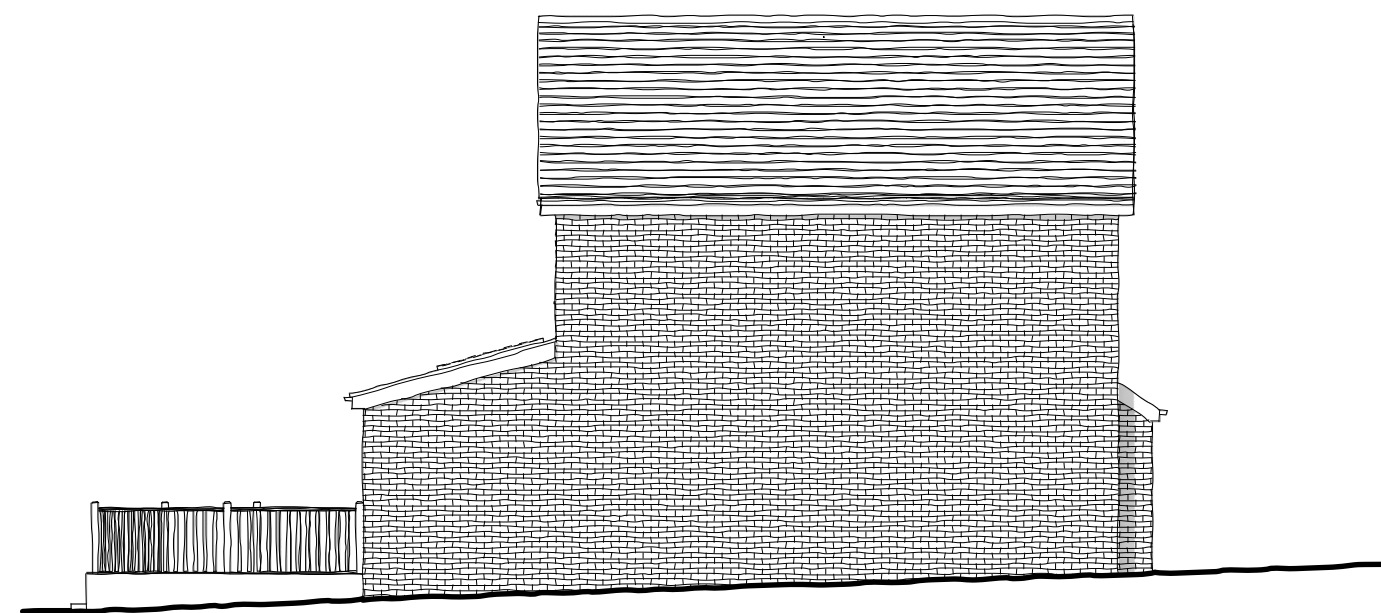




North East Elevation



Location Plan 1:1250

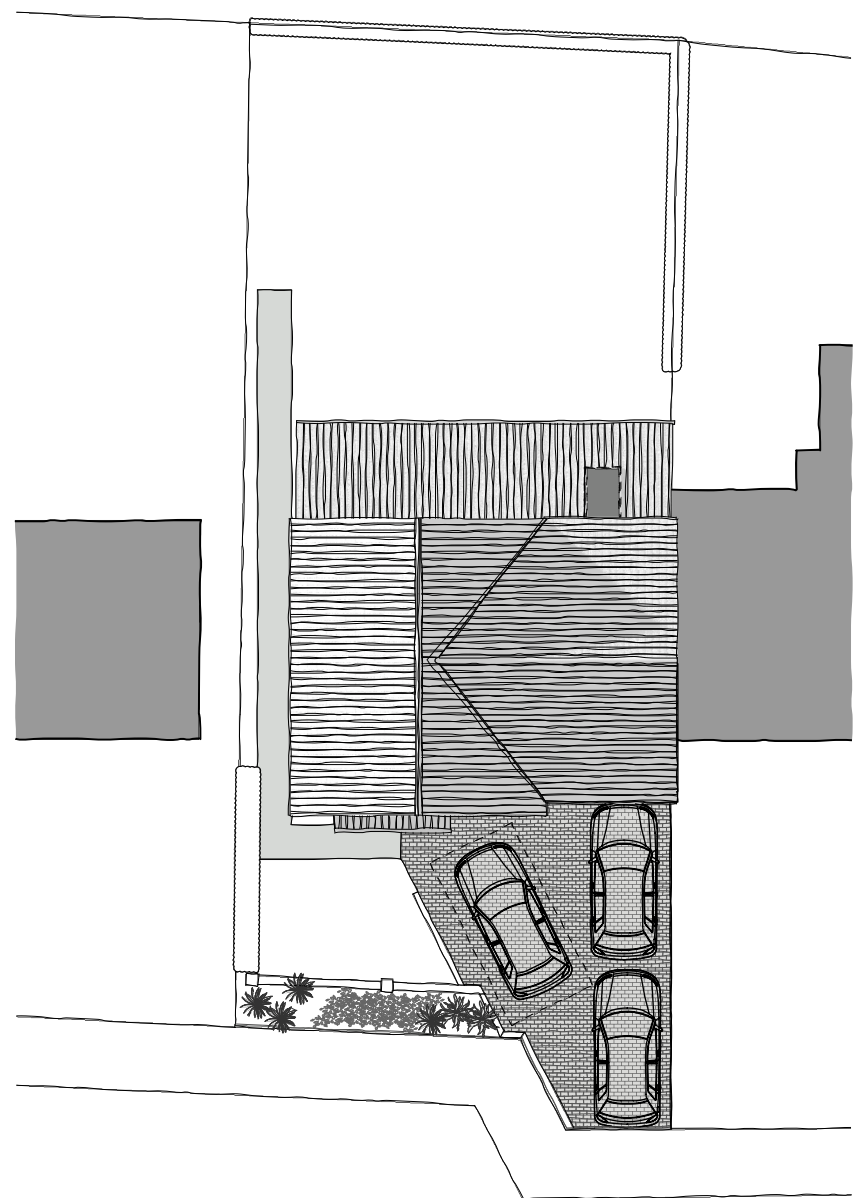 

Roof/ Block Plan 1:200

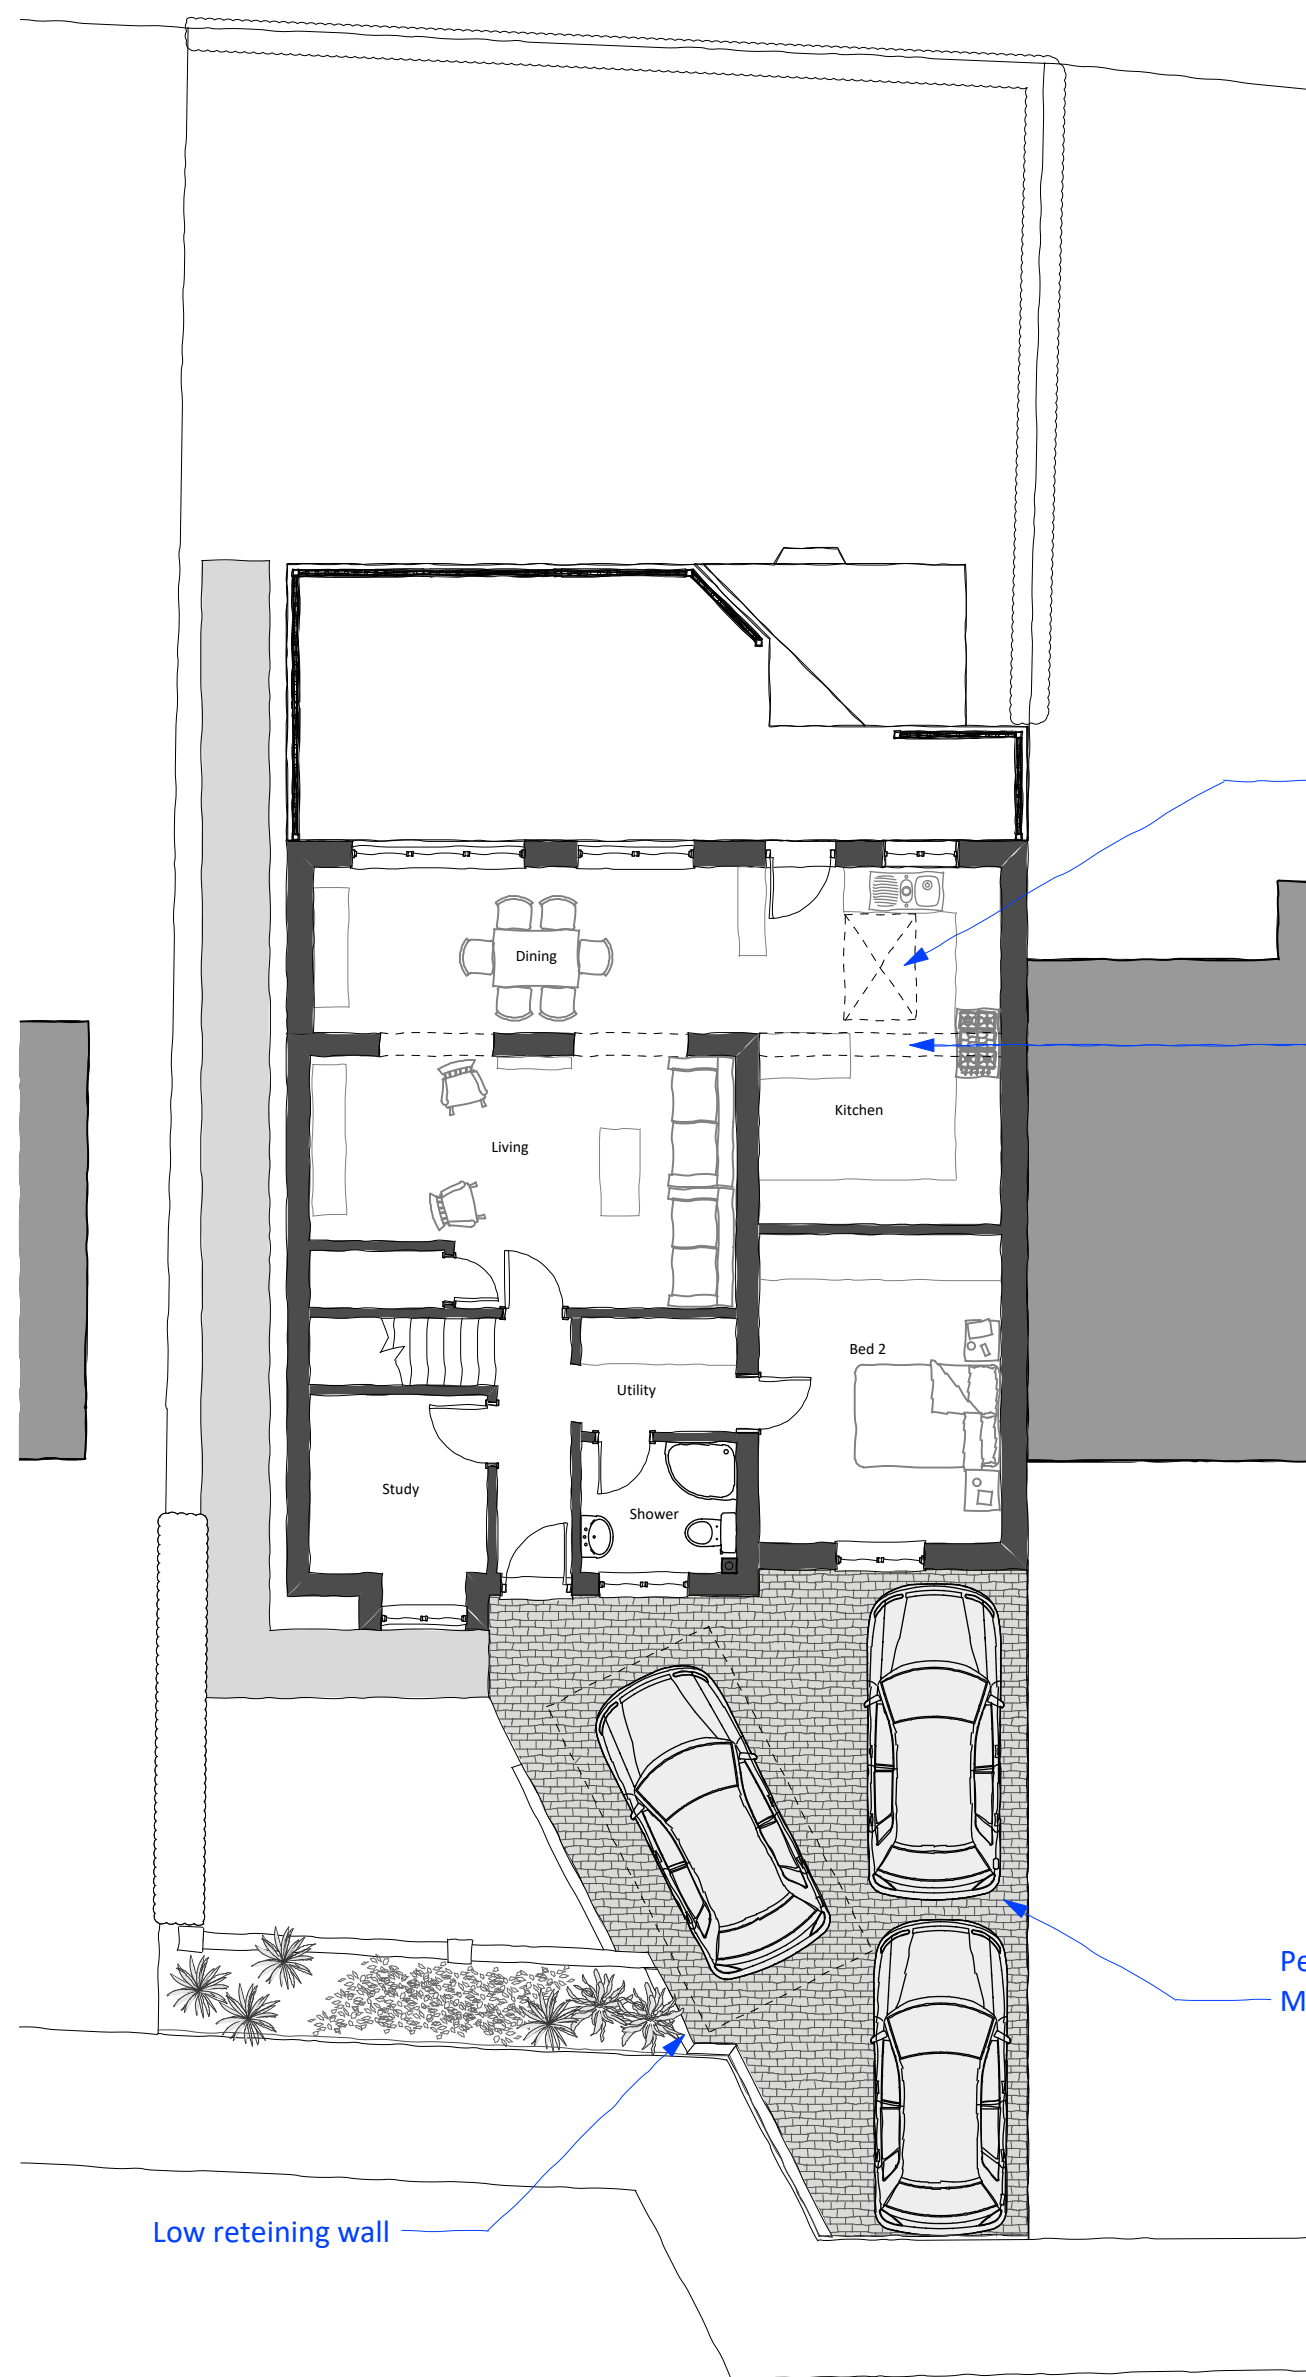  


Ground Floor 1:100

Proposed rooflight

Downstand beam

Permeable block paving driveway
Marshalls Driveline Piora in charcoal

Low retaining wall

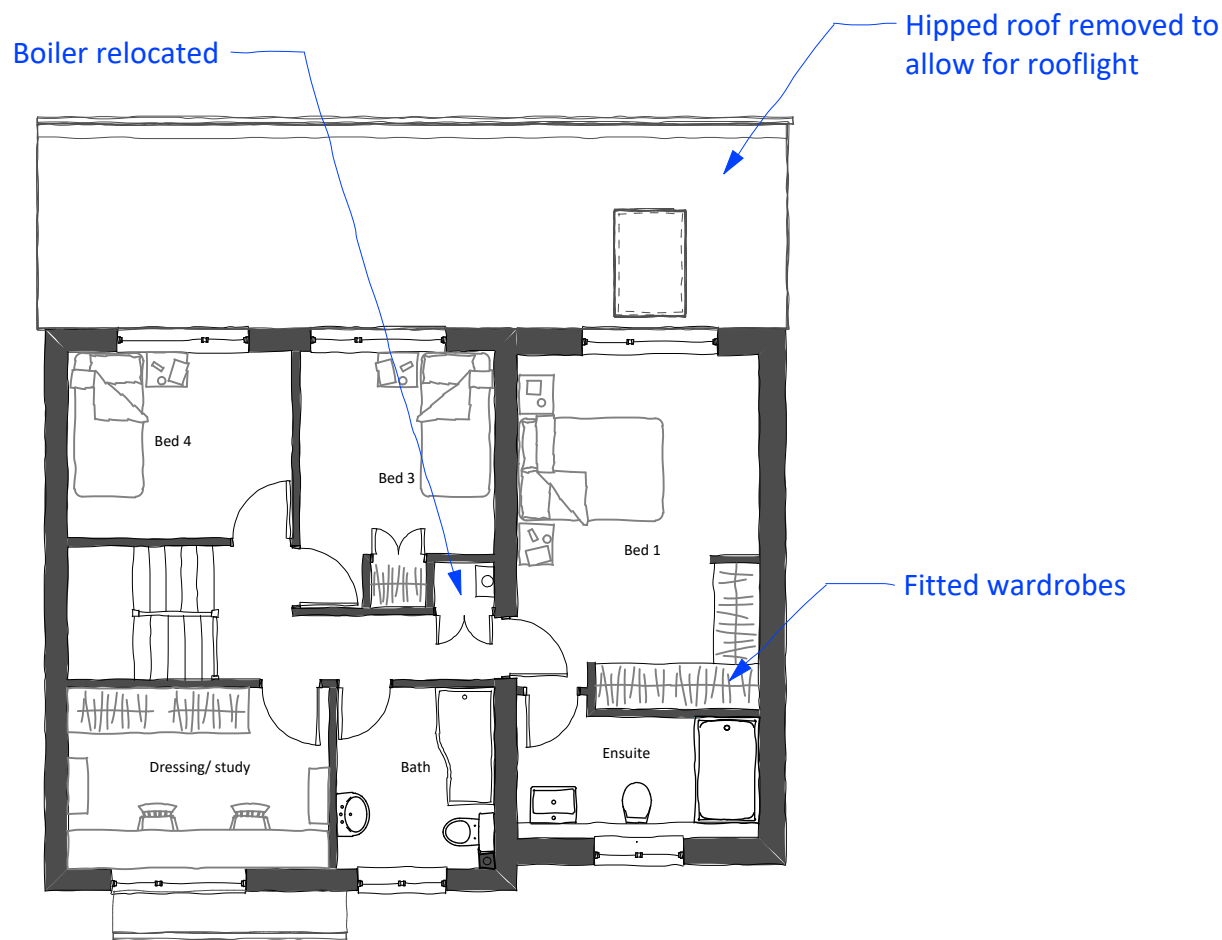


First Floor 1:100

Boiler relocated

Hipped roof removed to allow for rooflight

Fitted wardrobes

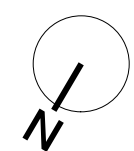

This drawing is the copyright of PKA Architects Ltd.
Registered in England and Wales No 8605083.
Do not rely on Scaled Dimensions - work to figured dimensions only. If in doubt - ASK.
All dimensions to be checked on site by contractor
Work to existing building features where appropriate
Any OS copyright data on this drawing is reproduced under license

Date	No.	Revision Notes
------	-----	----------------

PKA
ARCHITECTS

PKA Architects Ltd
Featherbrook, Whitley Road, Potters, Devizes, Wiltshire. SN10 3TD.
tel 01380 725688 tom@pka-architects.com www.pka-architects.com

Project Title
Master bedroom Extension

Address
39 Crawley Crecent, Trowbridge,
Wiltshire. BA14 9SP

Client
Mr and Mrs Swindell

Sheet Title
Proposed Elevations, Floor, Site and
Location Plans

Scale	Drawn By	Date
1:1250/200/100 @A1	TK	25/06/2026

Project ID	Stage	Sheet No.	Revision
2175	-	PL-001	-

Status
PLANNING ISSUE

File Name
2175-DESIGN a view

Stage Key
EX - Existing
SK - Sketch
PL - Planning
WD - Working
DR - Drawings
BB - Building
Regulations
TR - Tender
CN - Construction
AB - As Built