




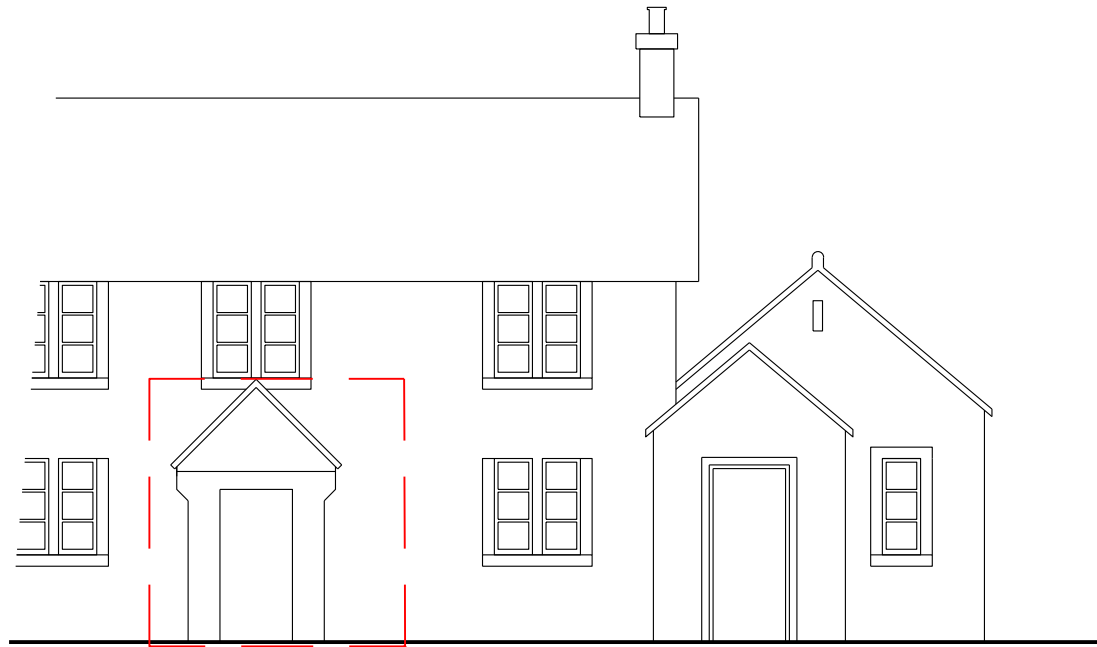

E.01
Front Elevation As Existing
Scale - 1:100 @ A3

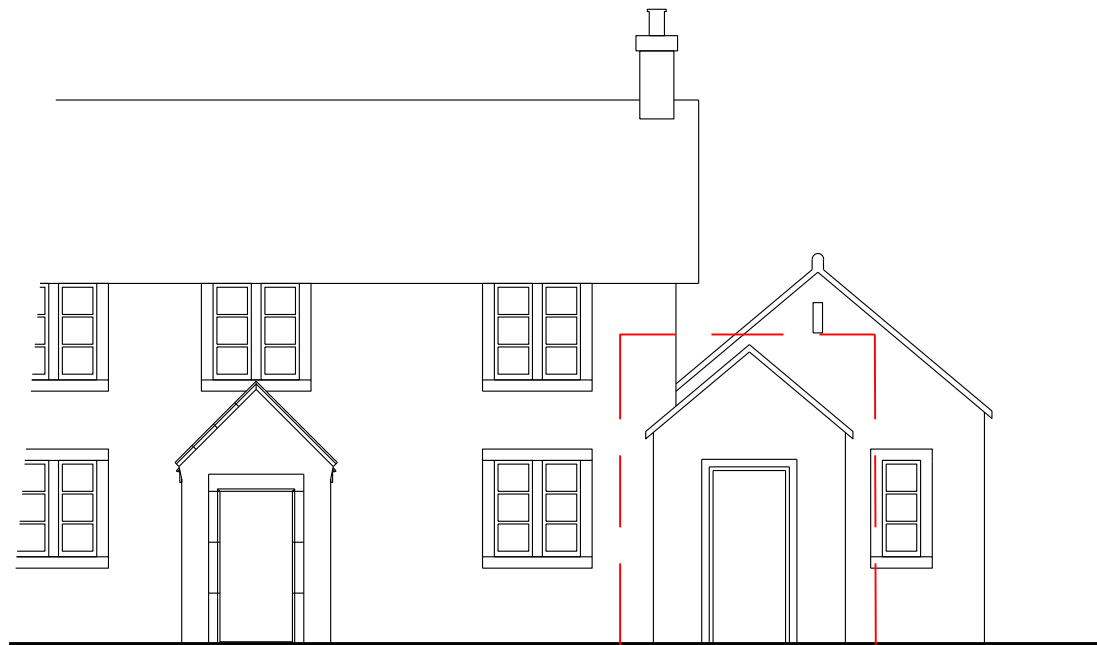

E.02
Front Elevation As Proposed
Scale - 1:100 @ A3

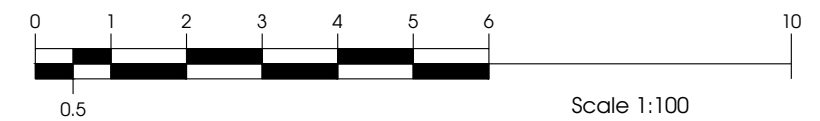

Marshall Byrne Architecture Ltd
Chartered Surveying & Historic Building Consultancy

41a High St., Cowbridge, Vale of Glamorgan, CF71 7AE • ask@marshallbyrne.com

Project	Reinstatement & Remedial Works (Impact Damage)
Site Address	White Hart Inn, Ford, Chippenham
Client	Dale Maintenance
Purpose / Stage	Draft Detail

Existing & Proposed Front Elevation (Extent Shown)

Scale 1:100

Issue Date May 2026

Drawing No.

Revision.

Page Format.

6070-T-08

-

A3

Marshall Byrne.
Architecture