


FRONT

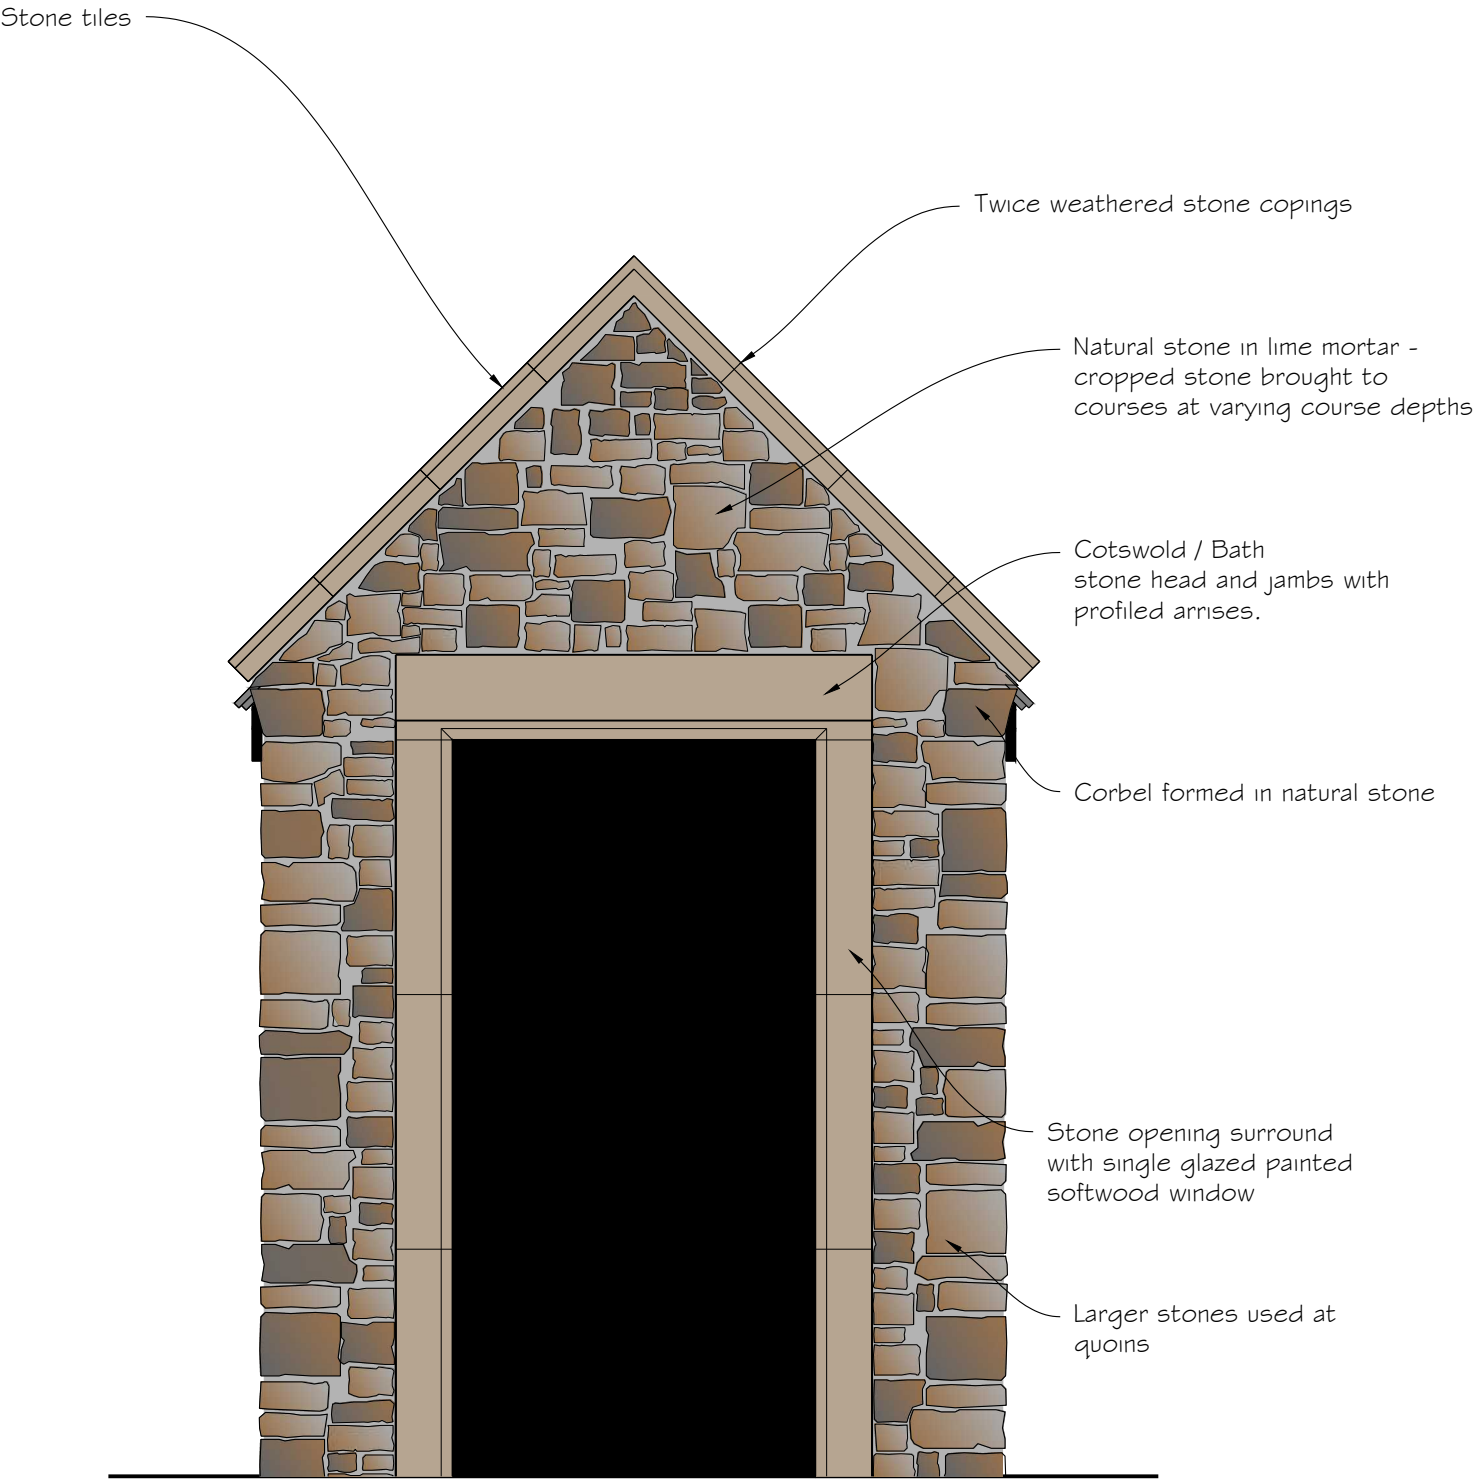

D.O.I Front Elevation Detail Illustration as Proposed
Scale - 1:20 @ A3



Design features incorporated into the reinstatement detailing proposal



Marshall Byrne Architecture Ltd
Chartered Surveying & Historic Building Consultancy
41a High St., Cowbridge, Vale of Glamorgan, CF71 7AE • ask@marshallbyrne.com

Project	Reinstatement & Remedial Works (Impact Damage)
Site Address	White Hart Inn, Ford, Chippenham
Client	Dale Maintenance
Purpose / Stage	Draft Detail

Proposed Detailing - Front Elevation

Scale	1:20	Issue Date	May 2026
Drawing No.	6070-T-09	Revision.	-
		Page Format.	A3