
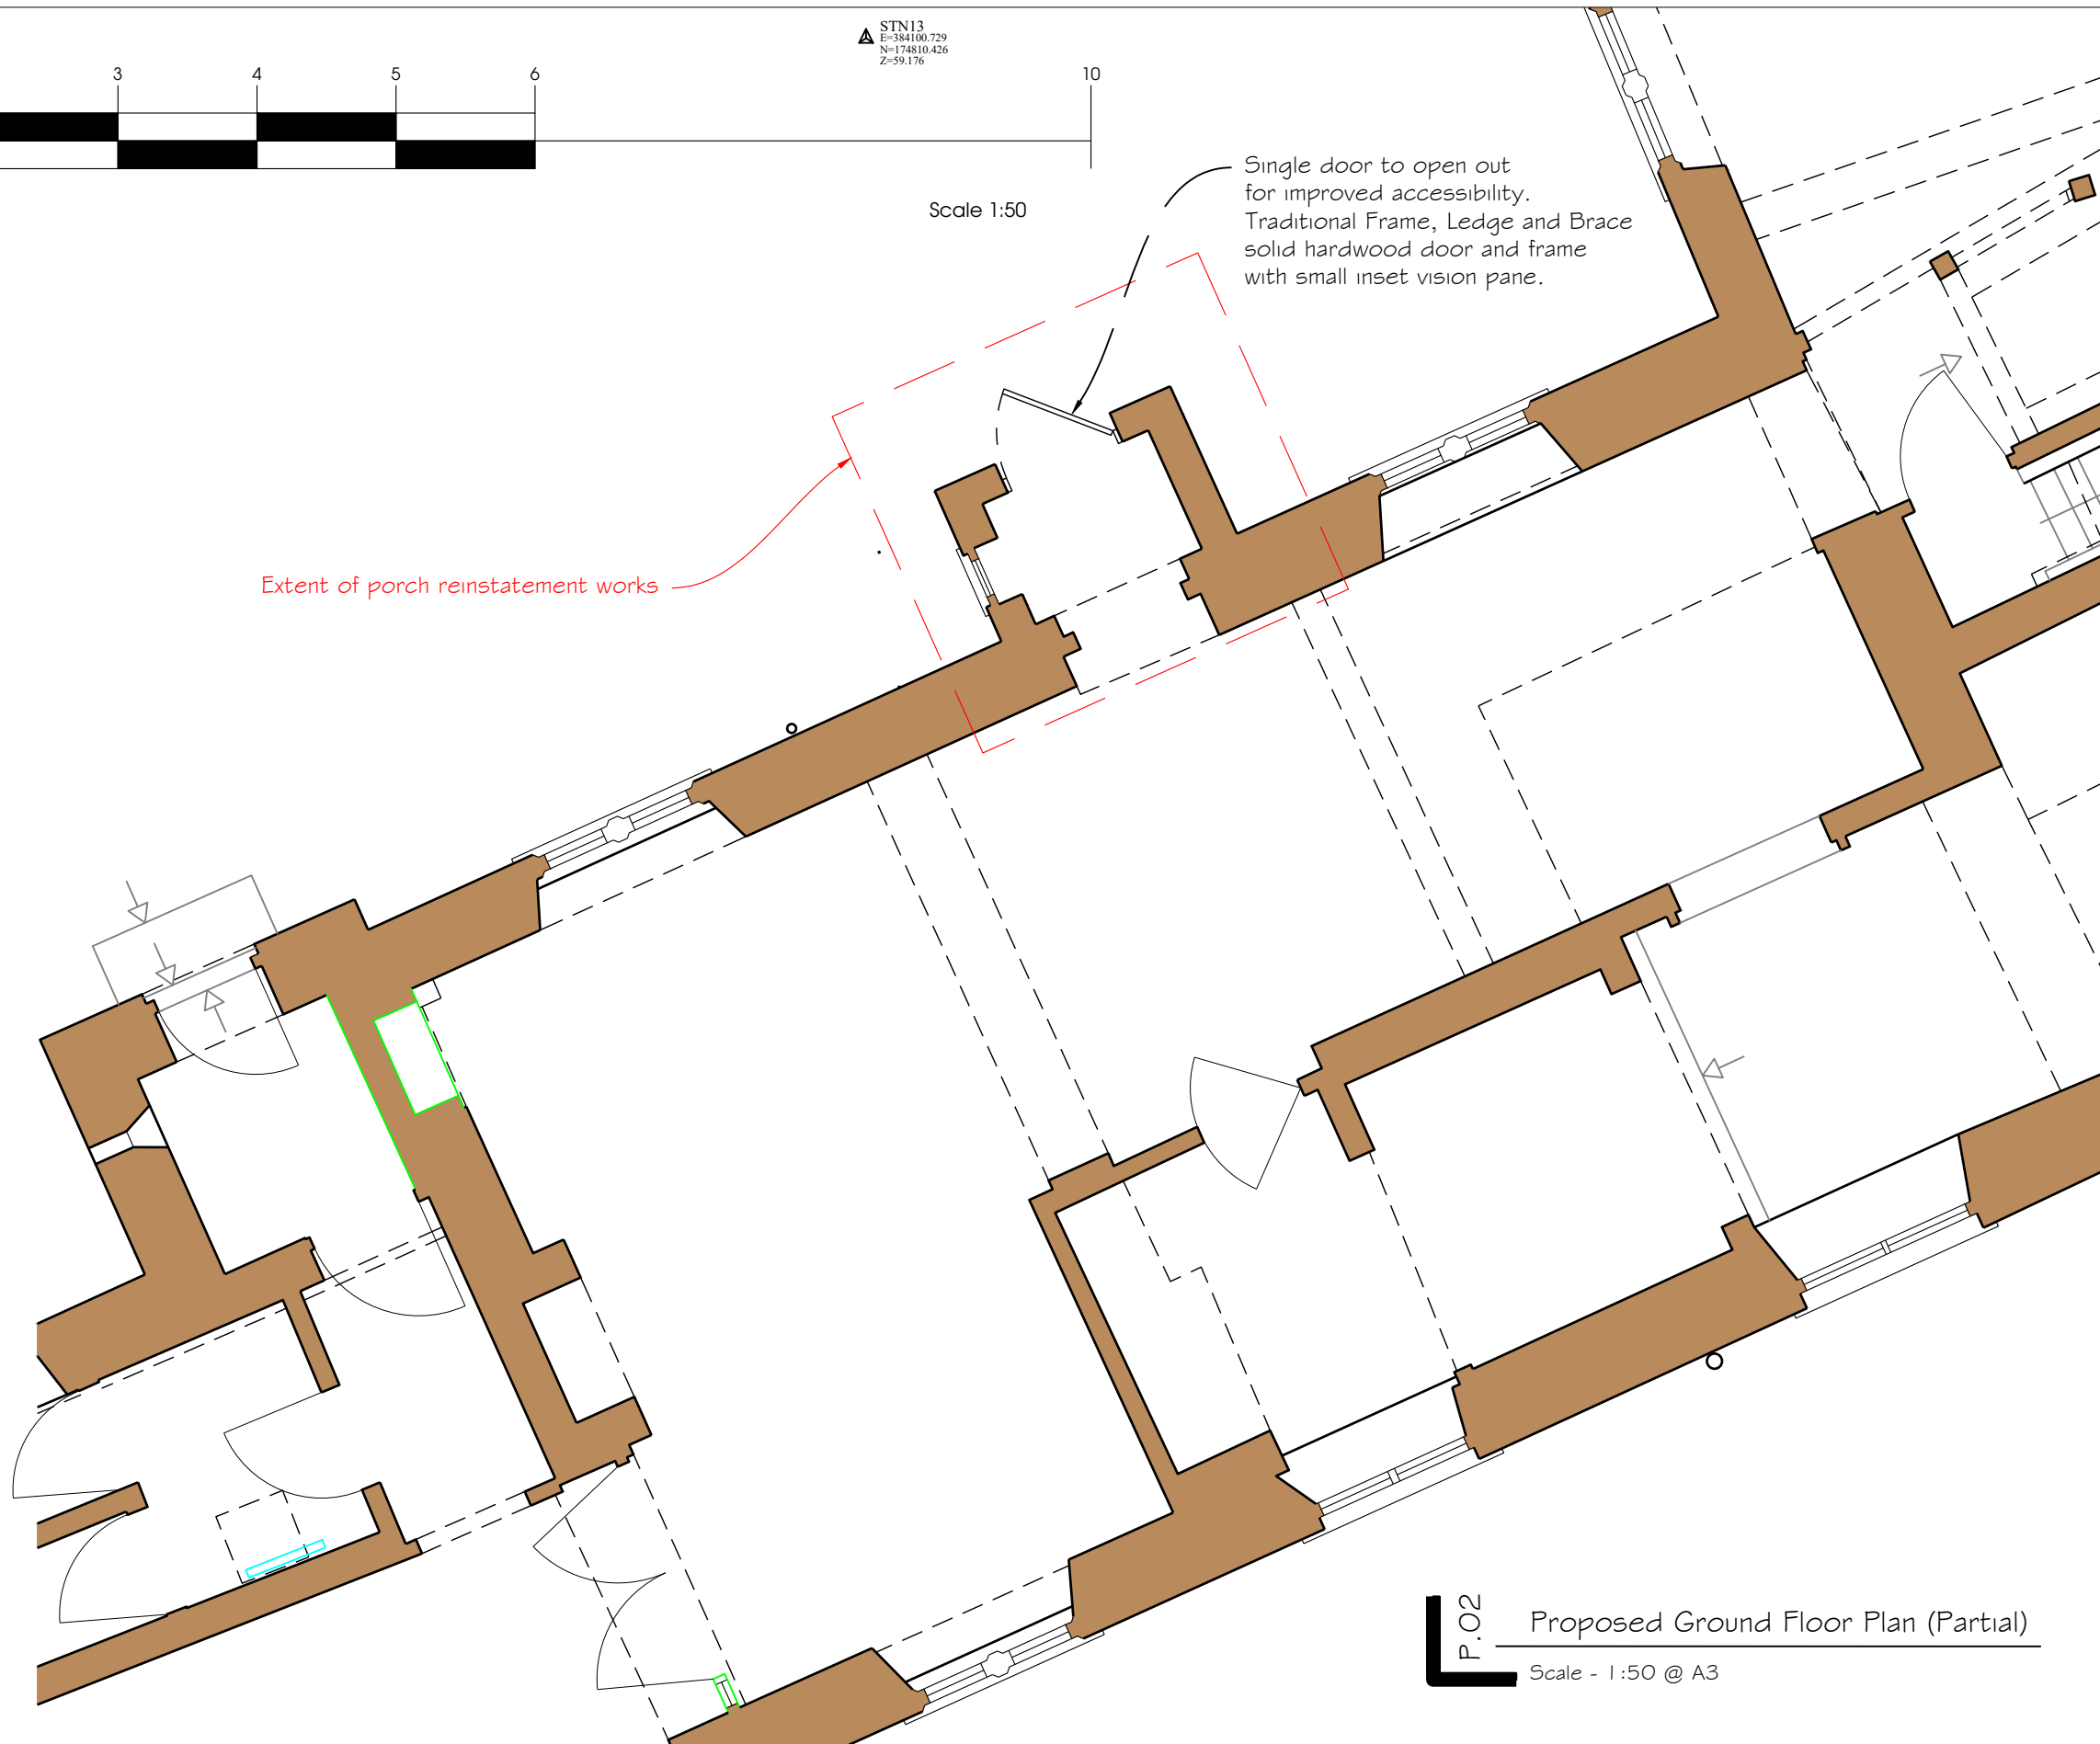


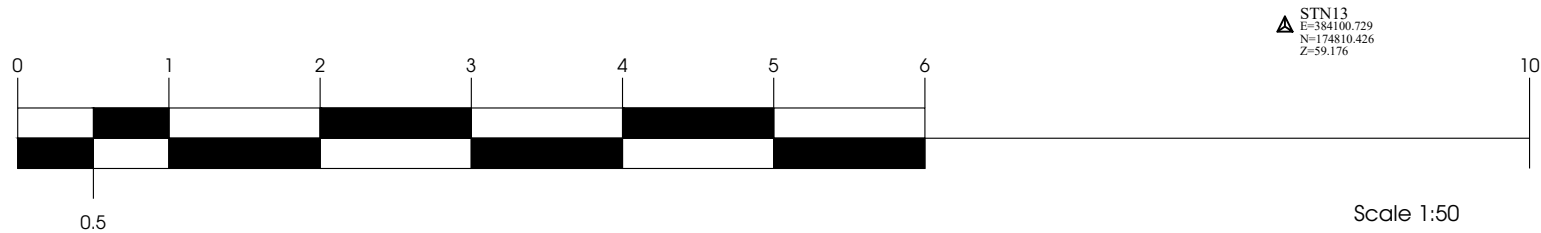

Marshall Byrne Architecture Ltd
Chartered Surveying & Historic Building Consultancy

41a High St., Cowbridge, Vale of Glamorgan, CF71 7AE • ask@marshallbyrne.com

Project **Reinstatement & Remedial Works (Impact Damage)**

Site Address **White Hart Inn, Ford, Chippenham**

Client **Dale Maintenance**

Purpose / Stage **Draft Detail**

Proposed Ground Floor Plan (Partial / Relevant)

Scale **1:50**

Issue Date **May 2026**

Drawing No.

Revision.

Page Format.

6070-T-07

-

A3

Marshall Byrne.
Architecture