
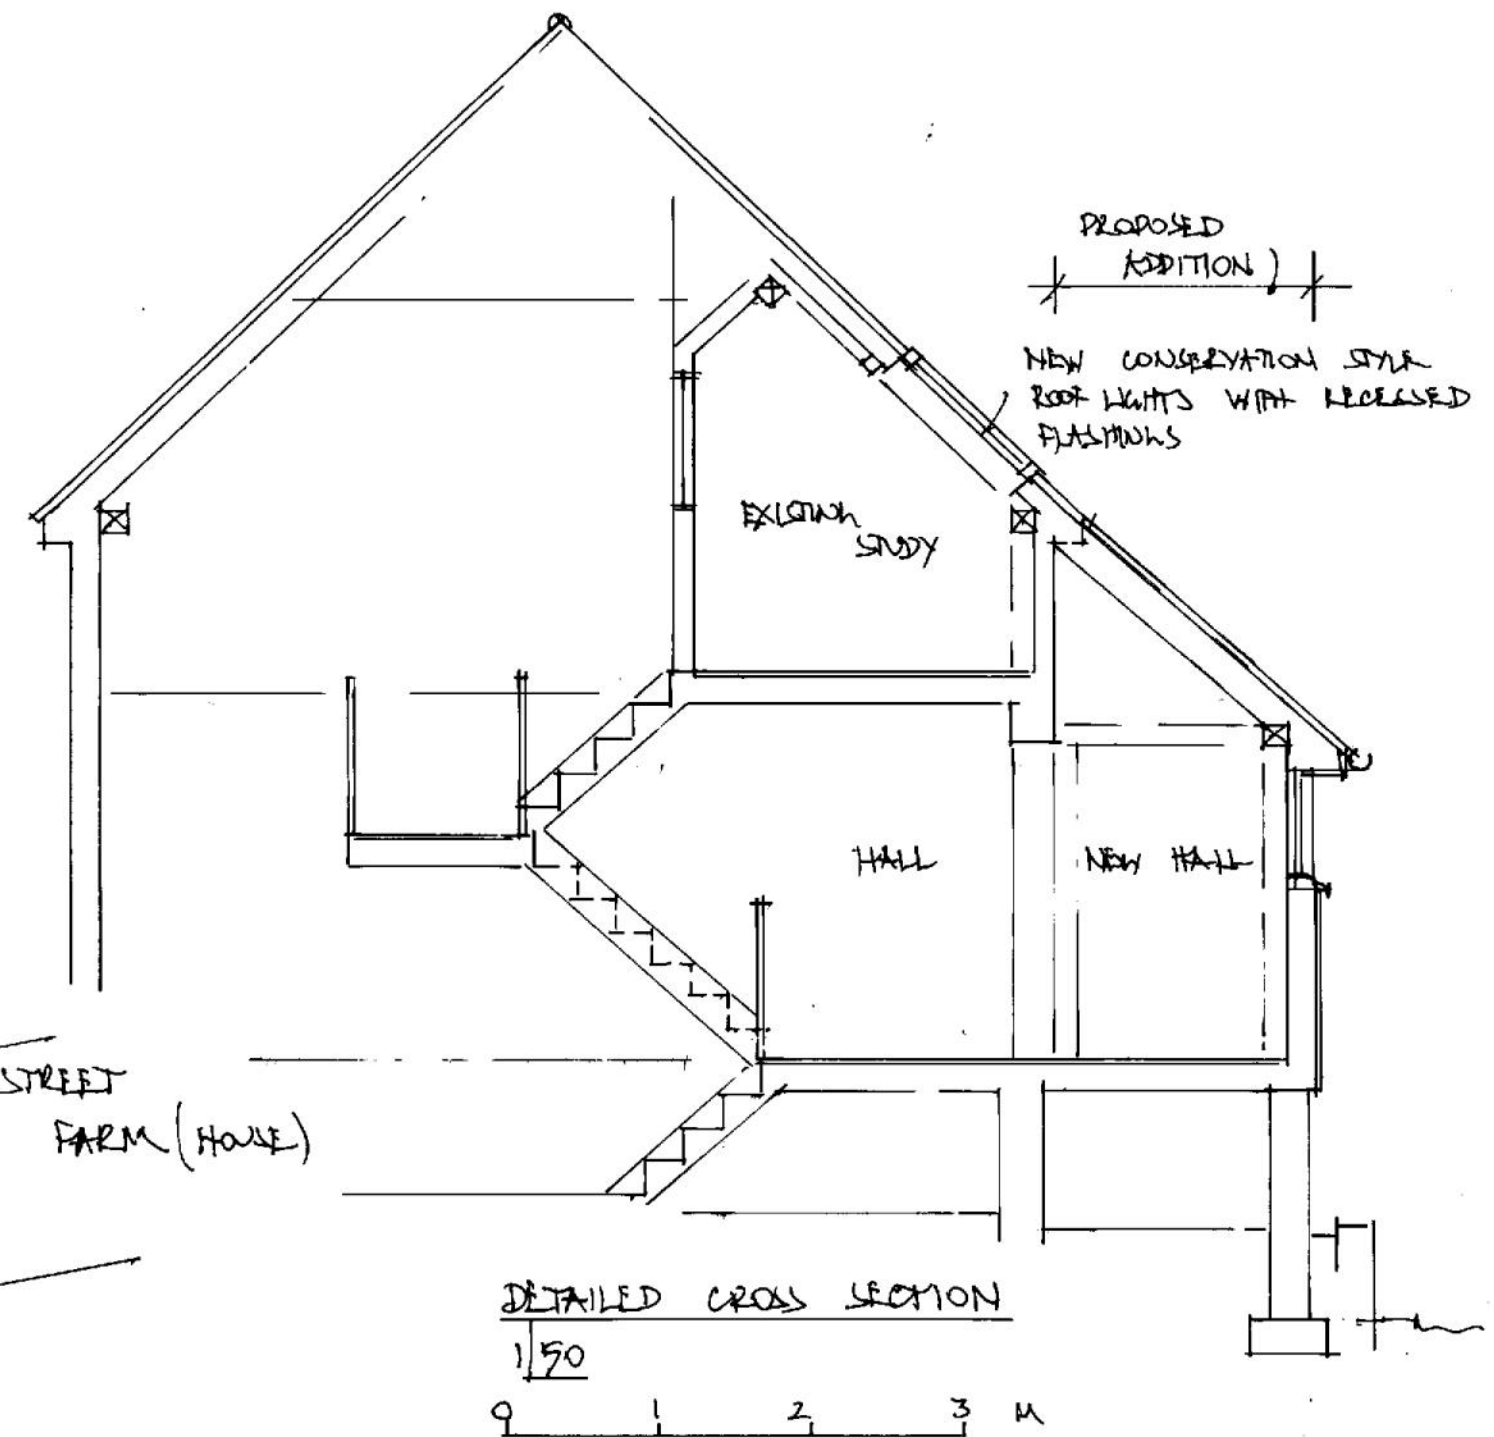


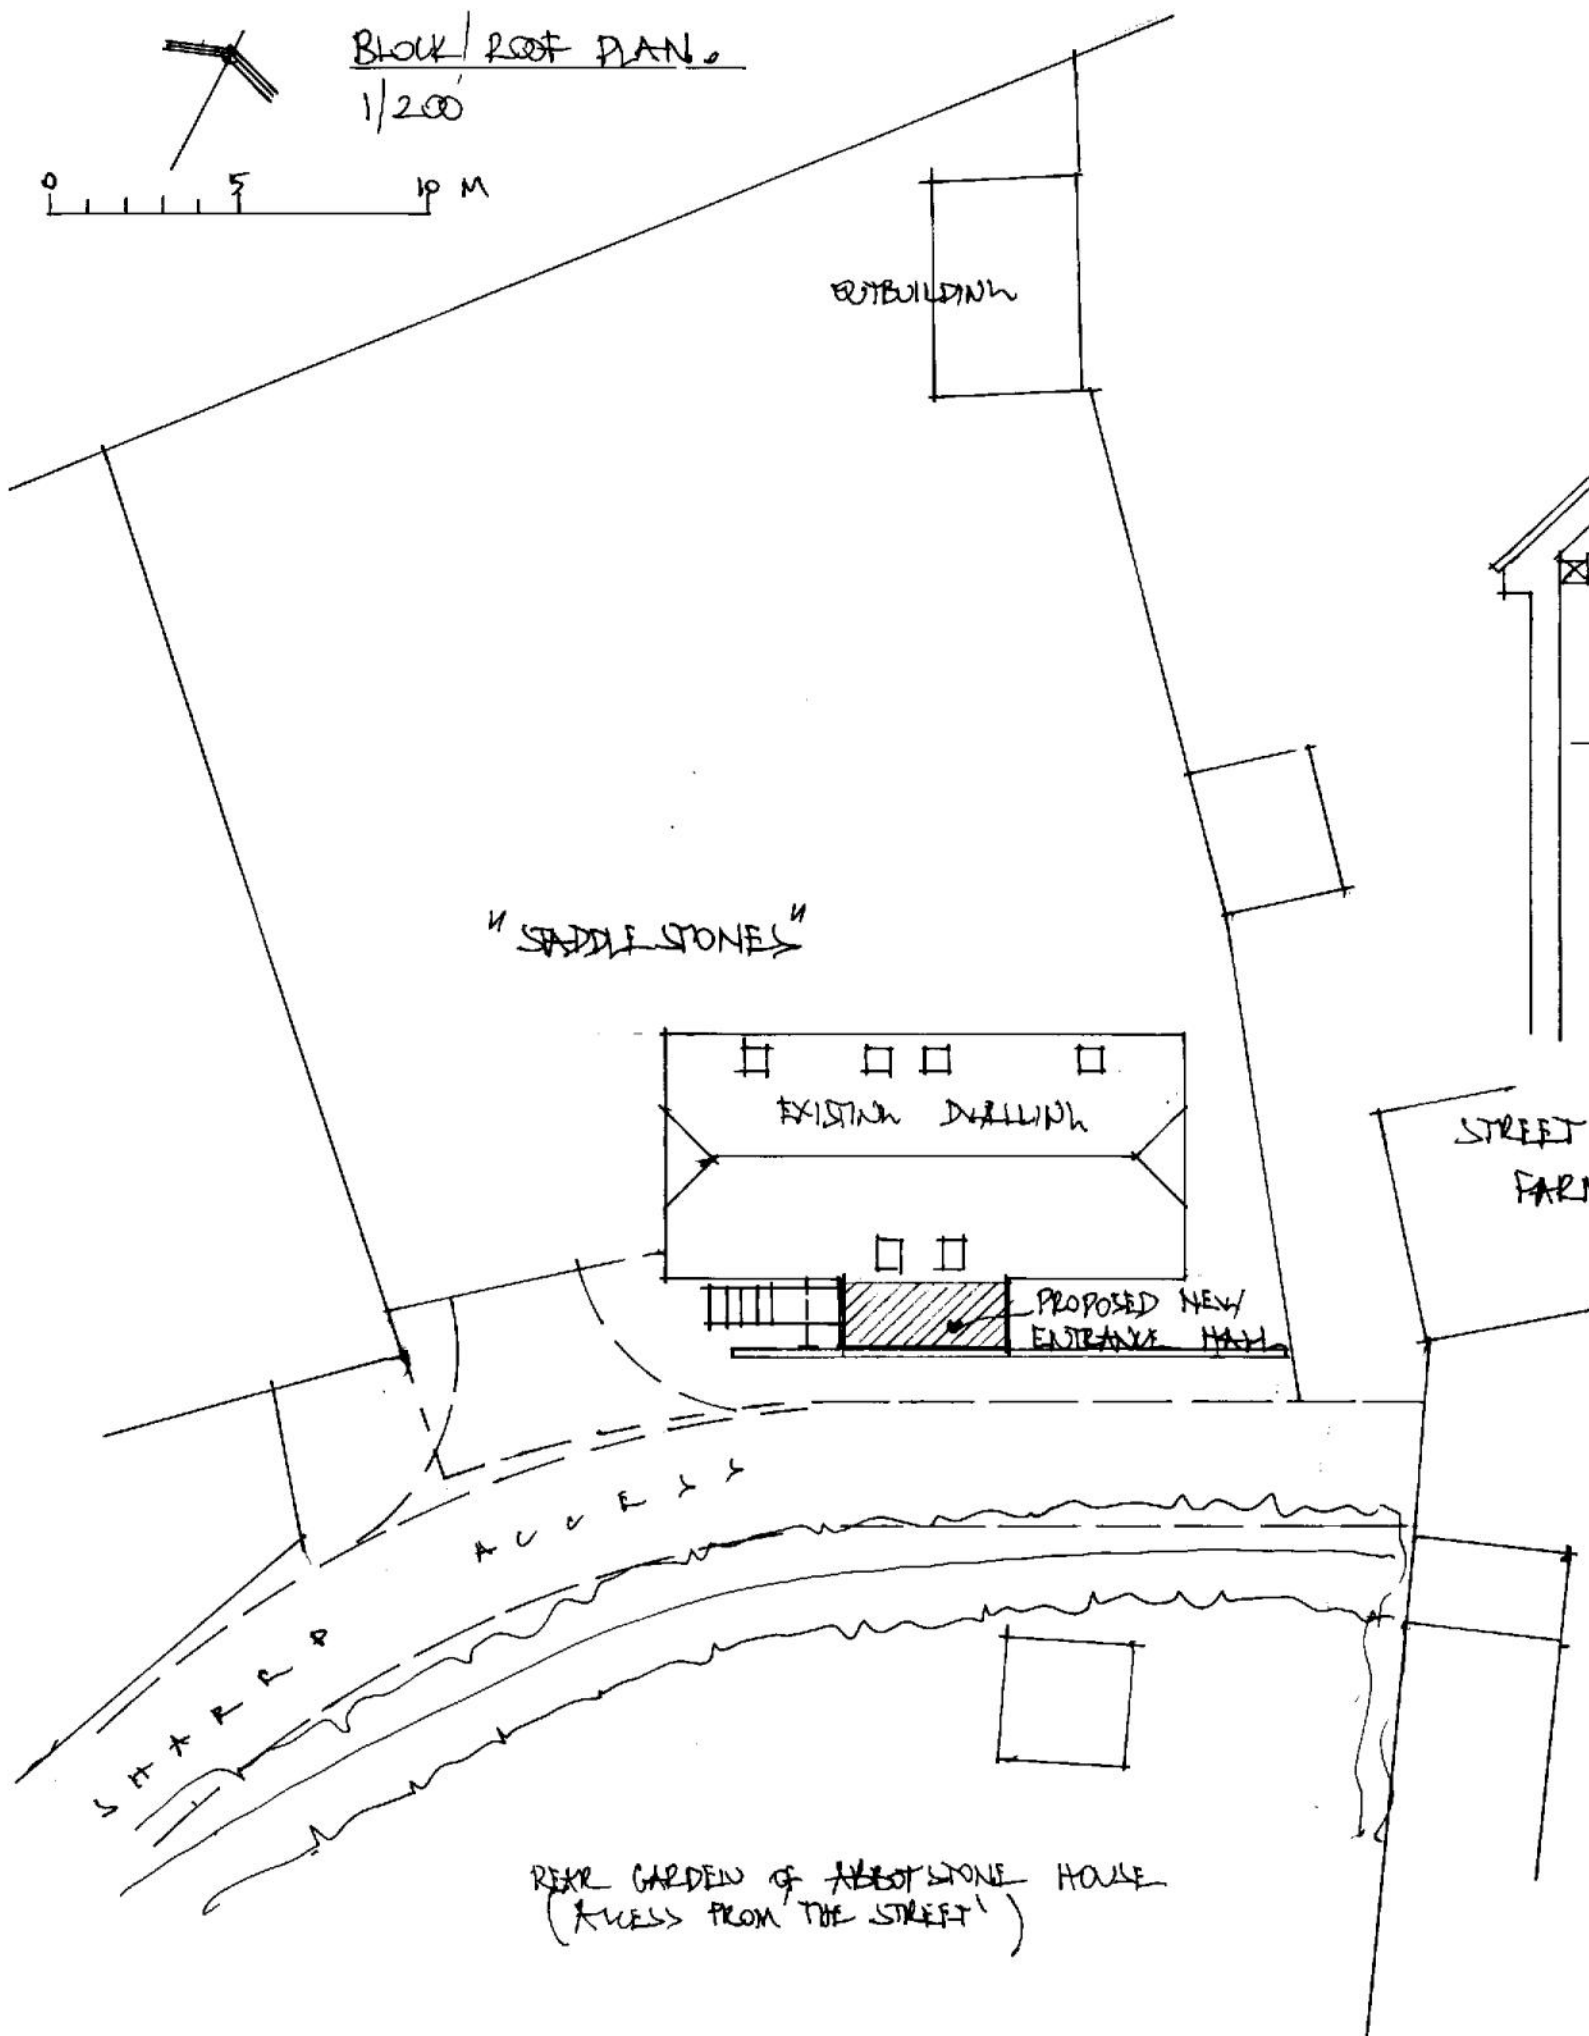

ROBERT DAVIS DESIGN ■ CHARTERED SURVEYOR ■ PROPERTY ■ ARCHITECTURE 3 MIDDLEBRIDGE STREET ■ ROMSEY ■ HAMPSHIRE ■ SO51 8HJ 16 HANSON DRIVE ■ FOWEY ■ CORNWALL ■ PL23 1ET ■ OFFICE@ROBERTDAVISDESIGN.CO.UK			
STADDLESTONES, THE STREET, WHITEPARISH. BLOCK/ROOF PLAN; DETAILED SECTION. SP5 2504			
SCALE 1/200; 1/50	DATE JUNE 2026	DRAWING NO 2635/05	REVISION
			robertdavis