


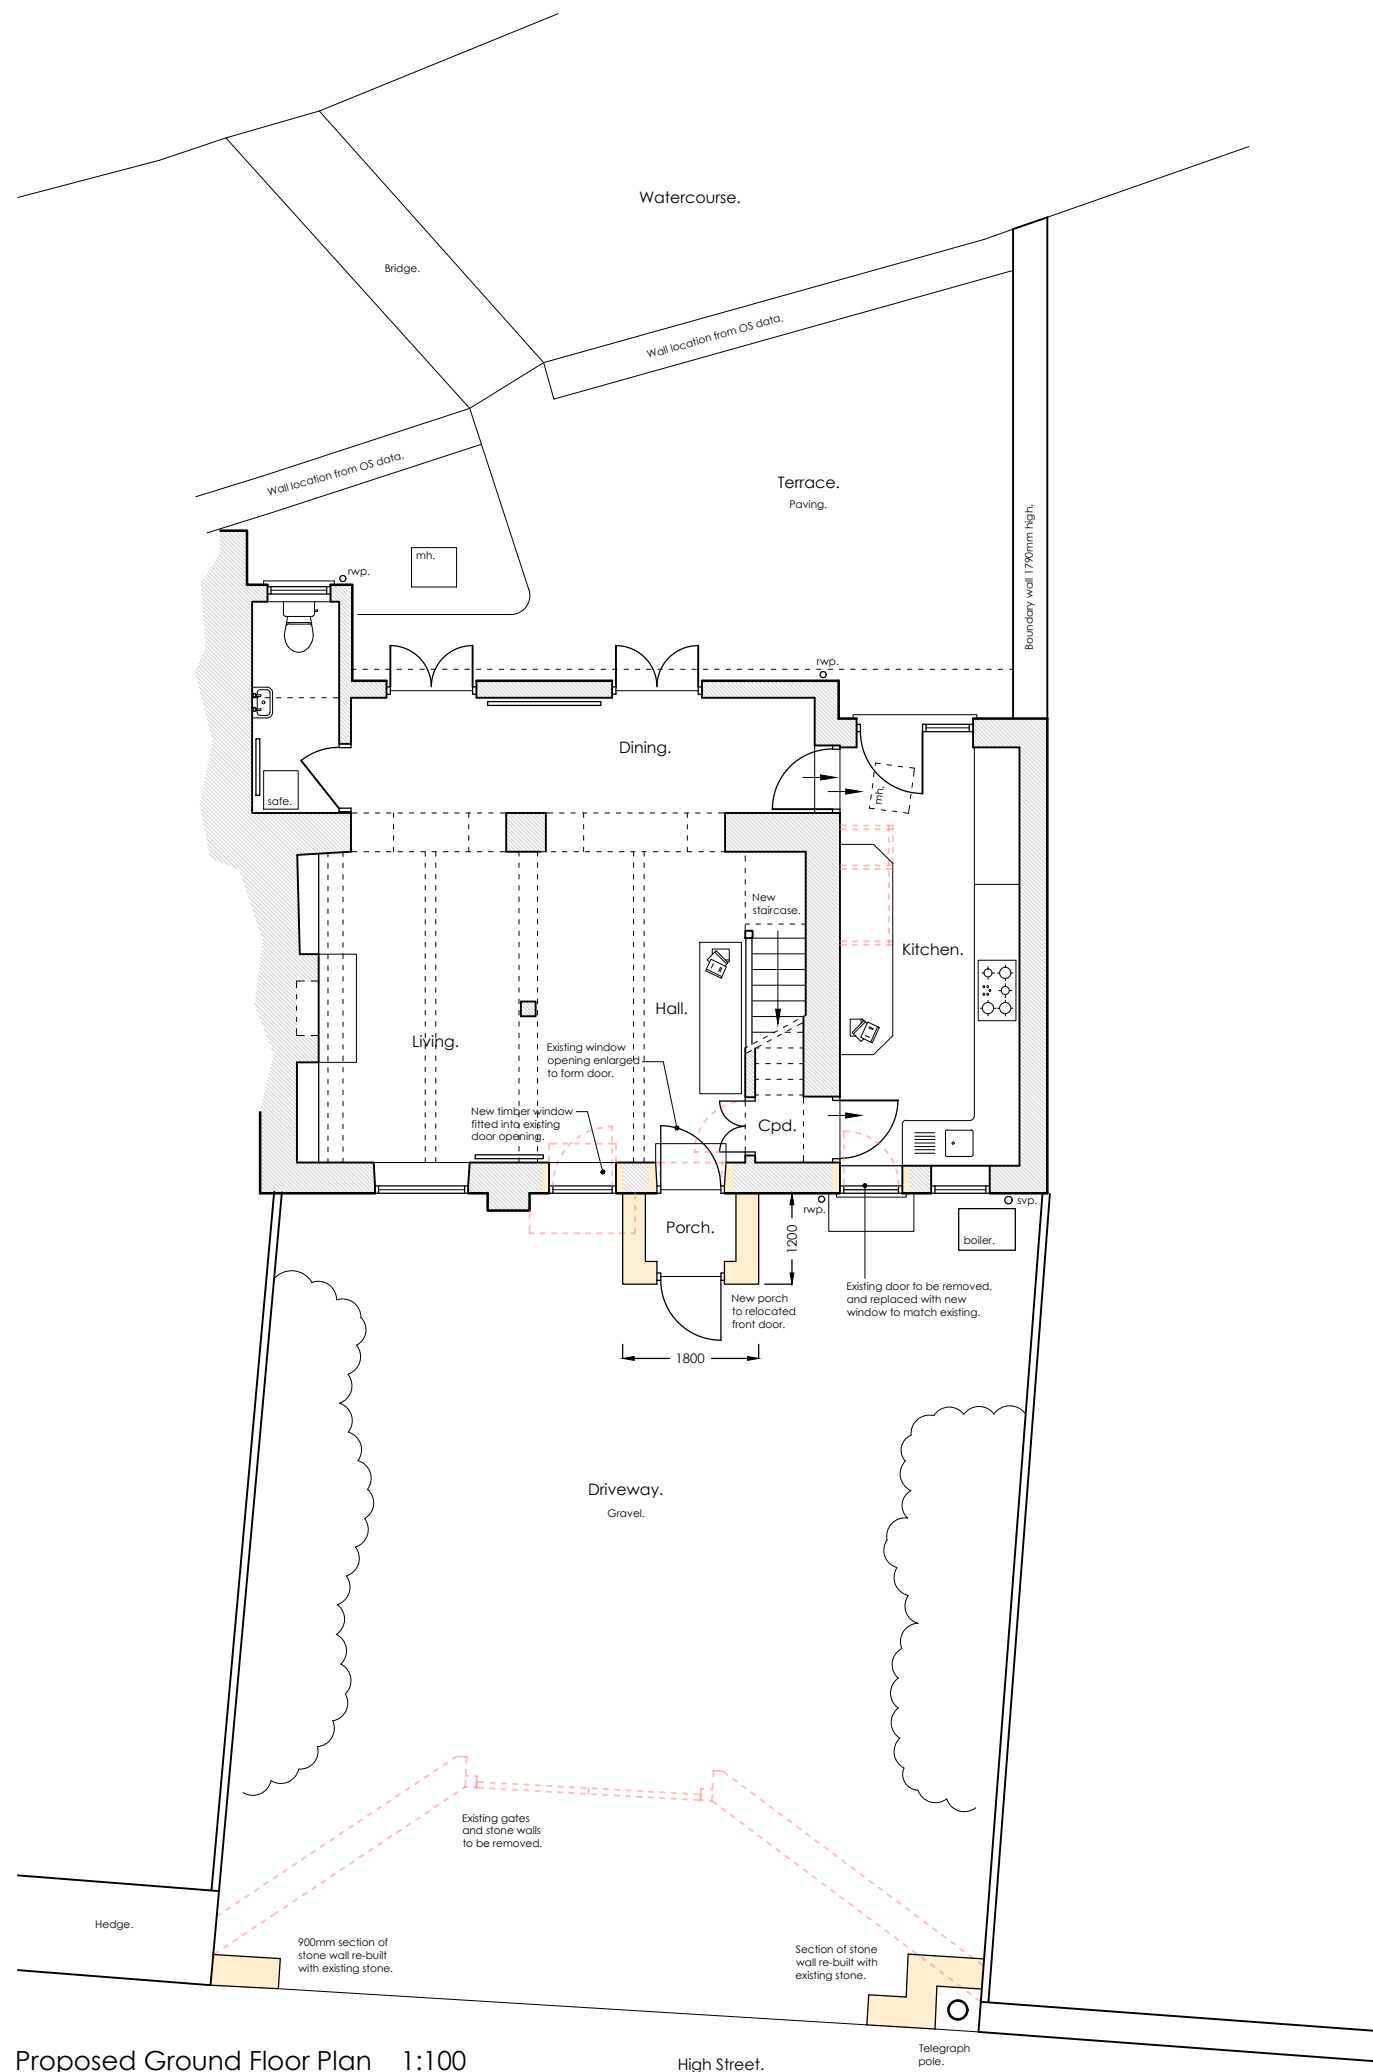


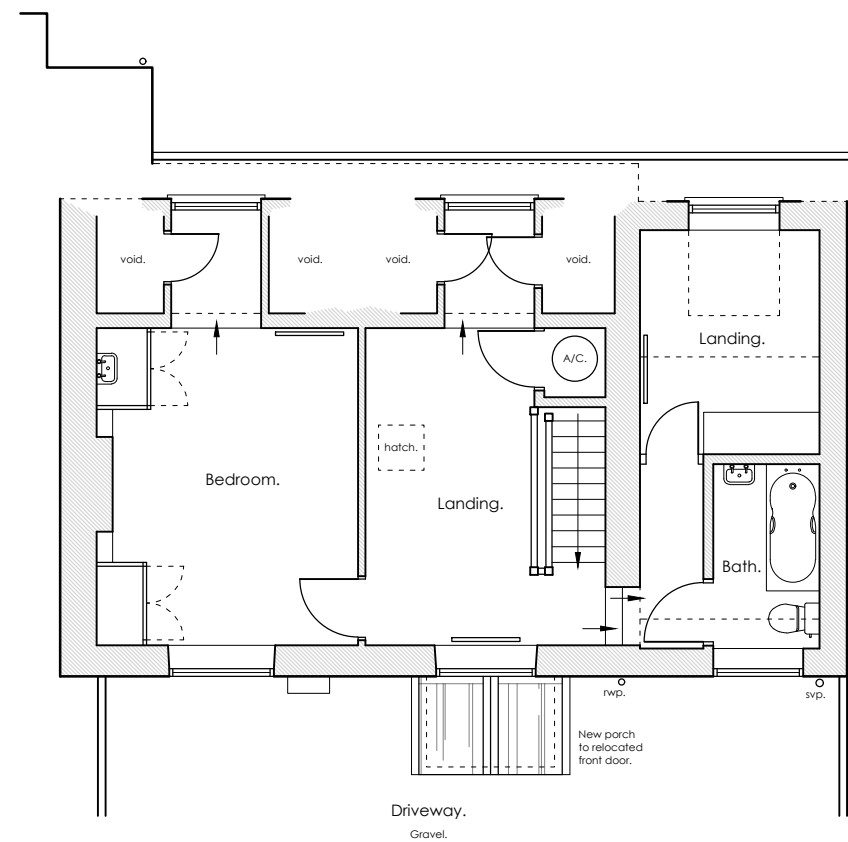

Proposed Ground Floor Plan 1:100

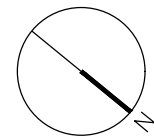

Proposed First Floor Plan 1:100

 

PROJECT: Cleeve Cottage, High Street, Fovant, Salisbury, Wiltshire, SP3 5JL.
DRAWING: Proposed Floor Plans.
THIS DRAWING AND ALL ASSOCIATED INFORMATION IS PROTECTED BY COPYRIGHT

JOB No: 25042 DATE: February 2026
DRWG No: 204 rev B SCALE: 1:100 at A3
(Rev B: May 2026)



R & S CONSULTANTS LTD
SURVEYORS AND ARCHITECTURAL TECHNOLOGISTS
THE OLD COACH HOUSE, BARTON HILL, SHAFTESBURY, DORSET, SP7 8DQ.
RICHARD 07887763526 BEN 07792224875