




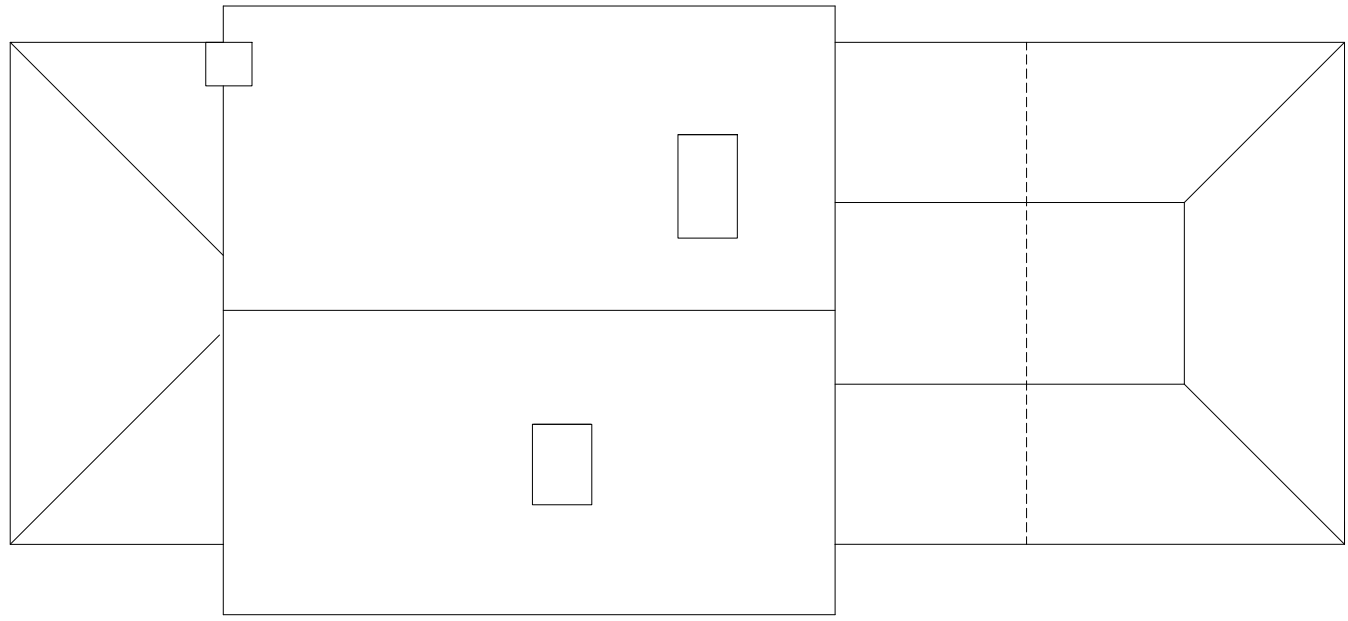


Proposed Roof Plan
1:100

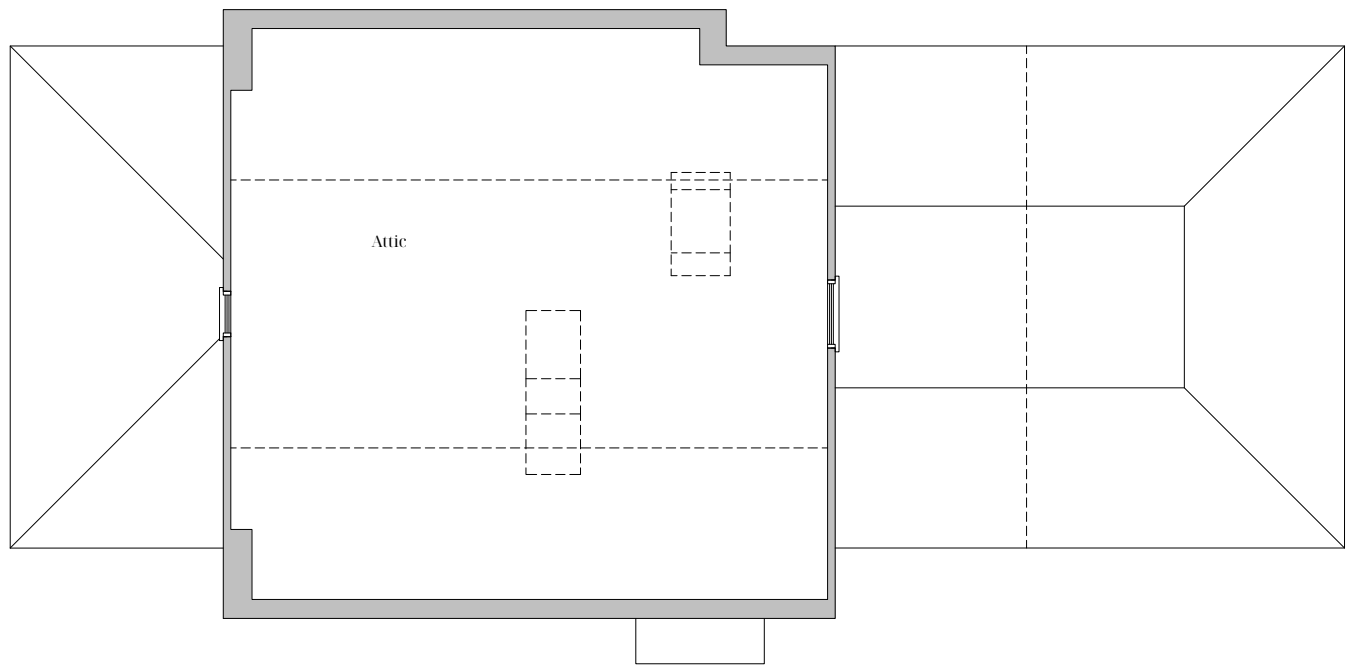

Proposed Attic Plan (unchanged)
1:100

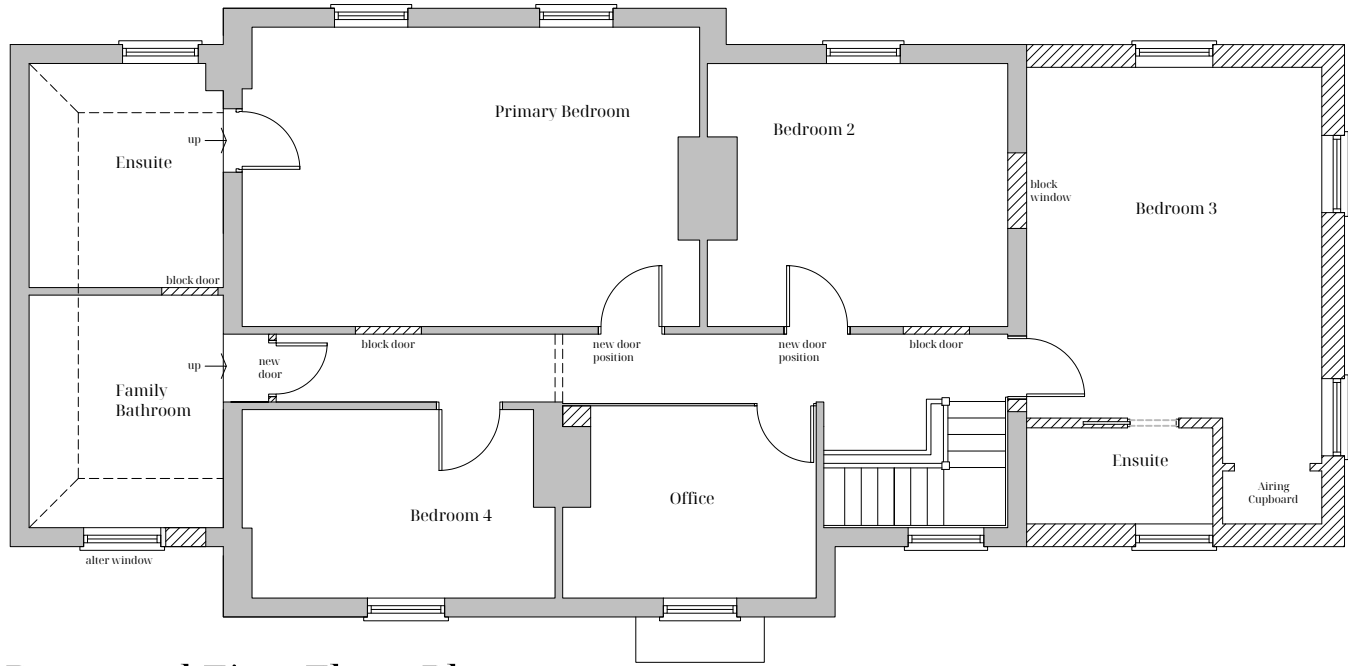


Proposed First Floor Plan
1:100

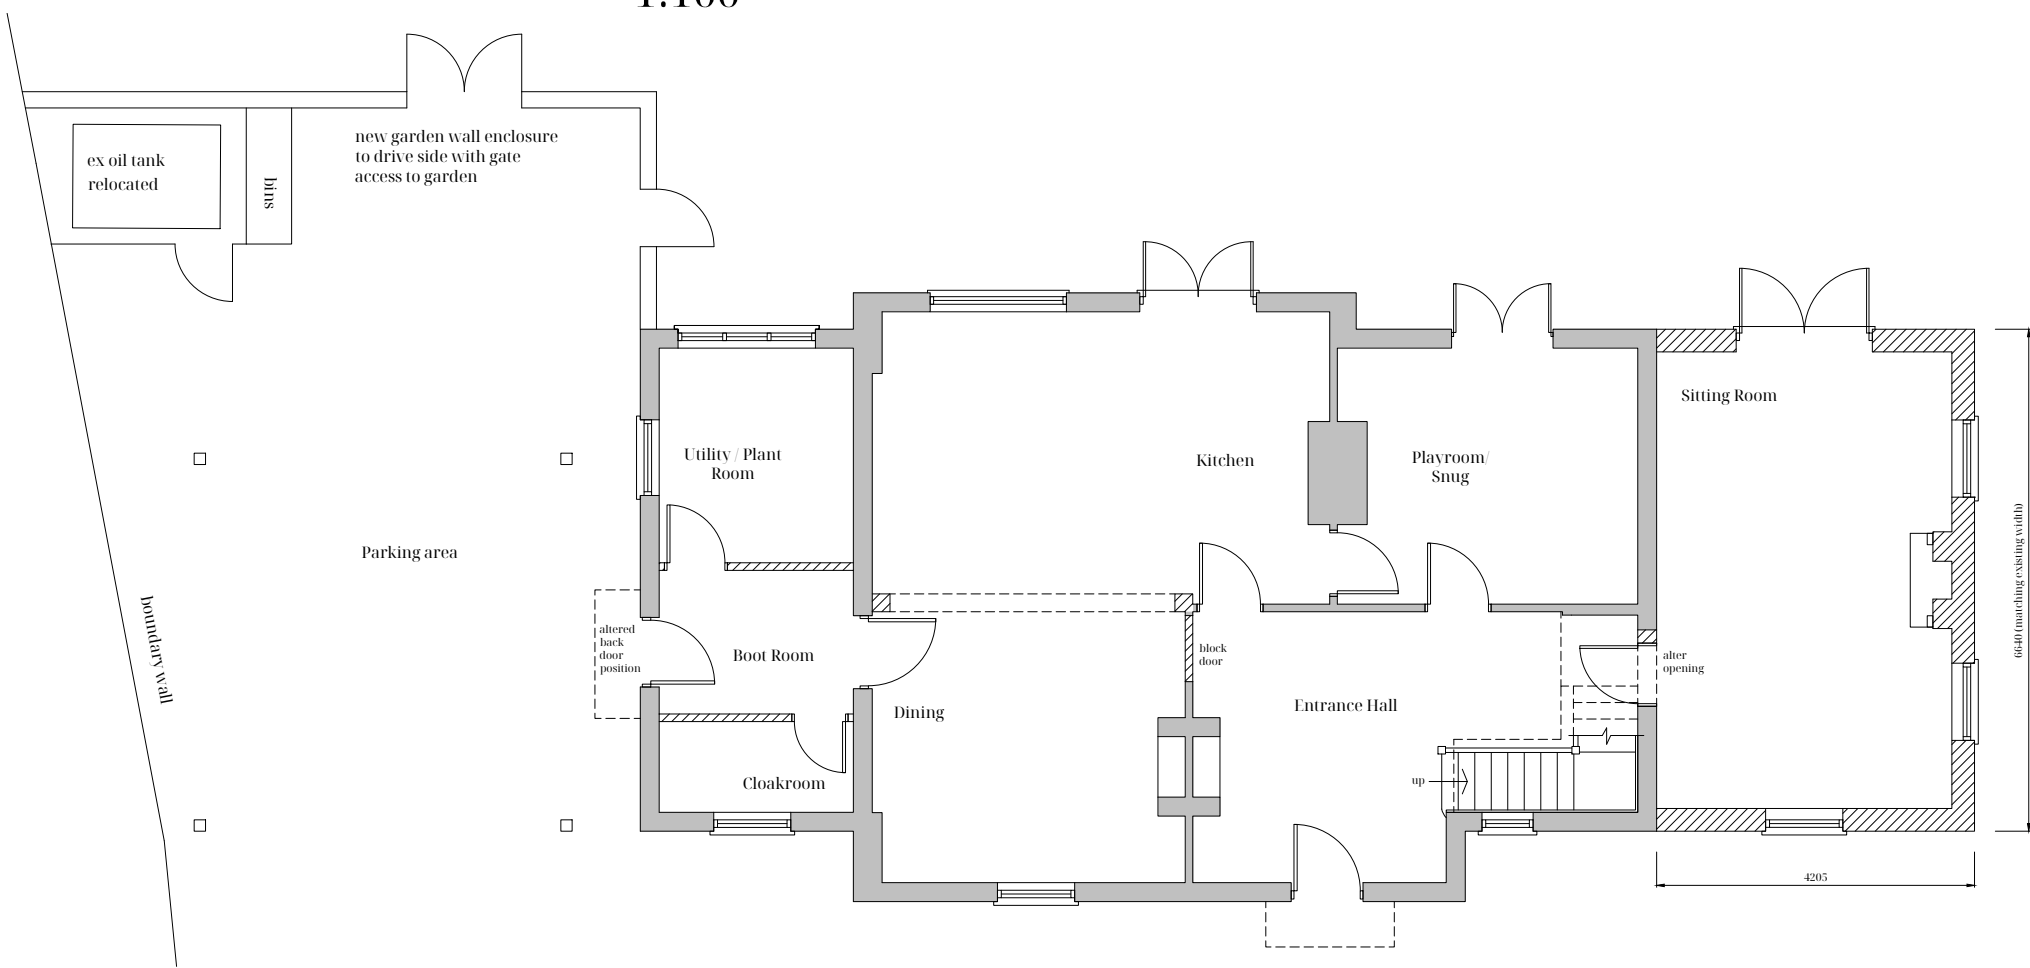


Proposed Ground Floor Plan
1:100




Proposed North East Elevation
1:100

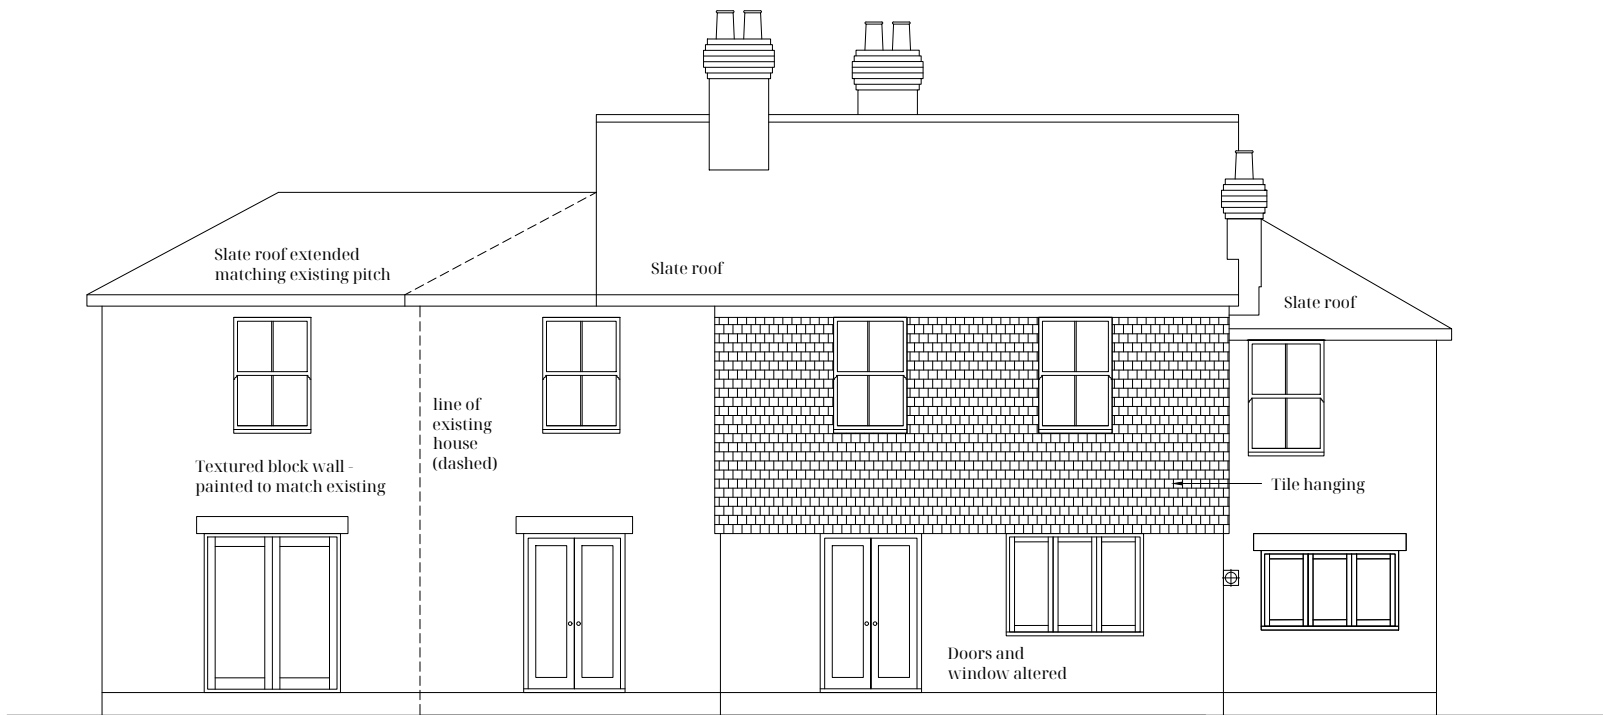


Proposed South West Elevation
1:100

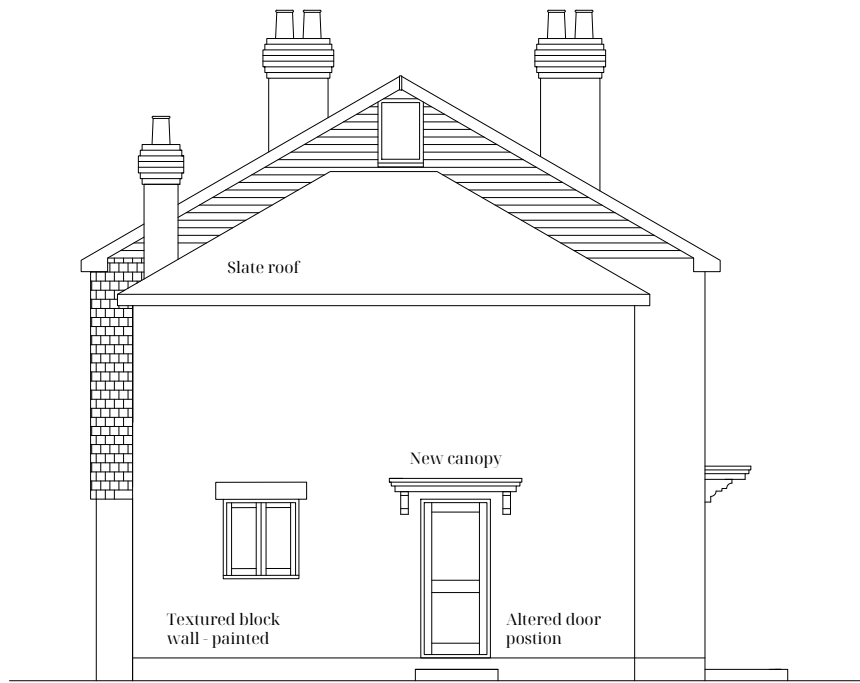

Proposed South East Elevation
1:100

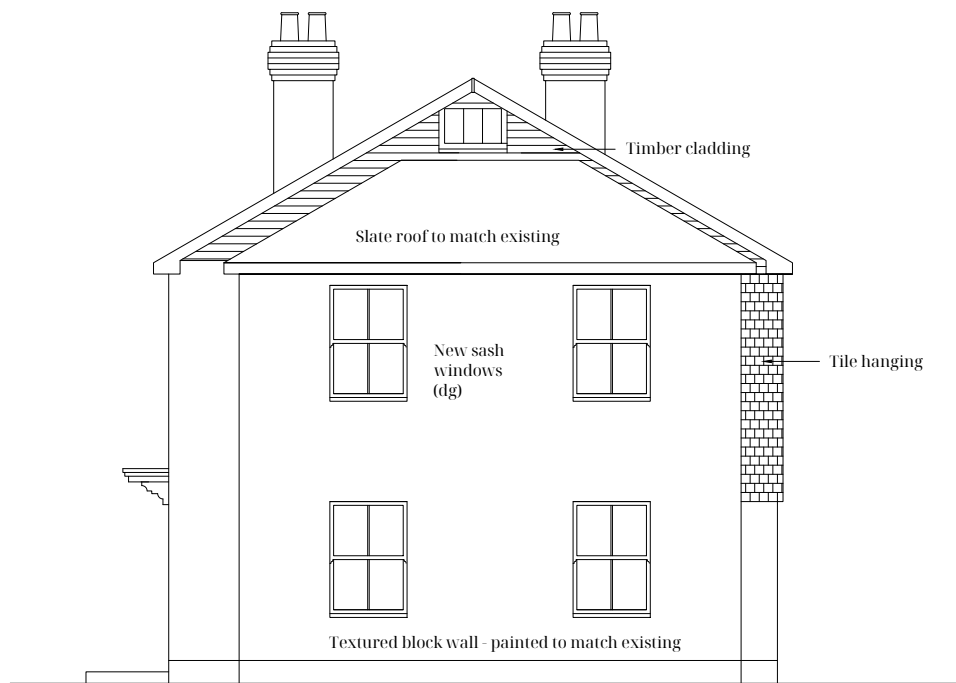

Proposed North West Elevation
1:100

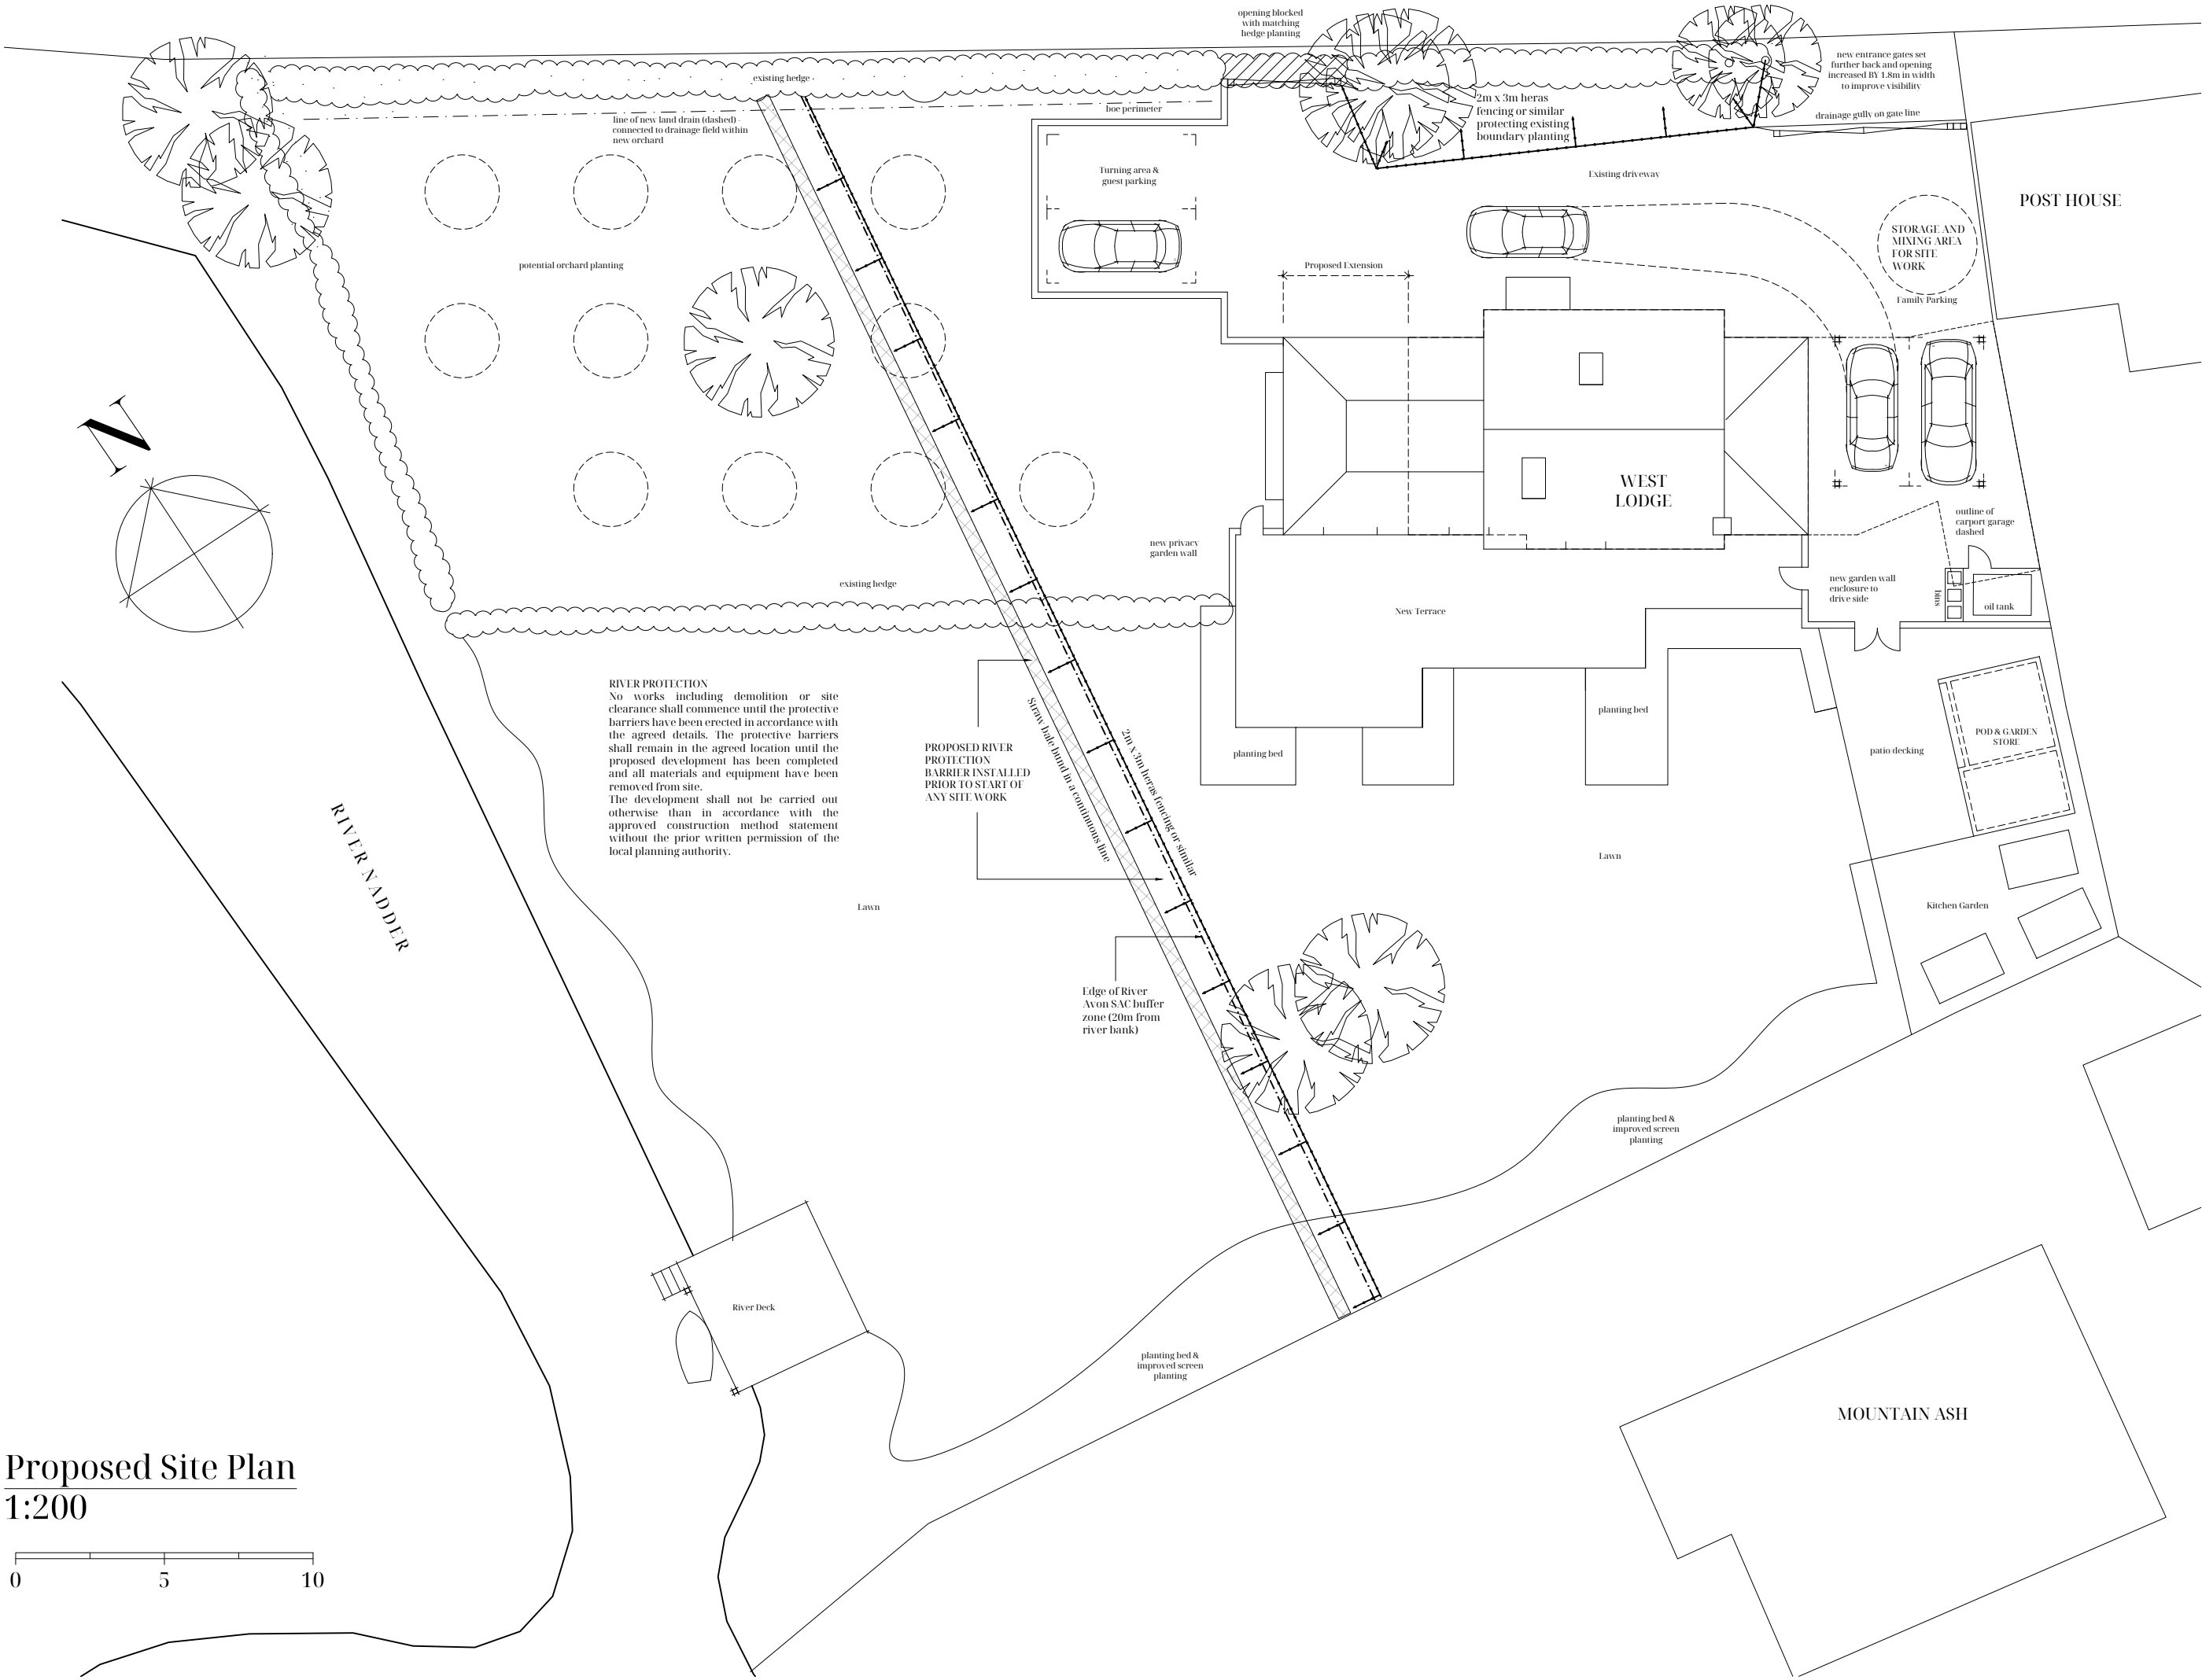

Proposed Site Plan
1:200

NOTES

All drawings within this package are the copyright of ASJ Design Services Ltd. They may not be copied or disclosed to any third party for any purpose except as authorised in writing by ASJ Design.

Do not scale from these drawings. Figured dimensions are to be used only. All critical dimensions are to be checked on site before work proceeds.

All drawings are to be read in conjunction with all other relevant consultants and or specialists drawings or documents.

Inconsistencies, errors and omissions found within or between ASJ Design documents are to be notified immediately to ASJ Design.

ISSUE TRACKER

REV	DATE	DESCRIPTION	BY
A	24.06.26	Planning drawing	DAJ

CLIENT

Charles & Sophie Stephenson

PROJECT TITLE

West Lodge
Barford St. Martin, Wiltshire

DRAWING TITLE

Proposed Plans & Elevations

DRAWING NO	REVISION
WT.21	A
SCALE	DRAWN BY
1:100 & 1:200 @ A1	DAJ

ASJ Design