



**Shadow Habitat Regulation Assessment (HRA)
Screening Report & Appropriate Assessment**

Prepared for:

Bishopstone, Wiltshire

Local Planning Authority	Wiltshire Council
Application Reference	PL/2025/03116
Application Address	Land at Whitlocks, Bishopstone, Wiltshire,
Application Description	The proposal consists of the erection of 15no. residential dwellings.

Date

June 2026

Revision 2



Contents

1	INTRODUCTION	1
1.1	HRA Requirement.....	1
1.2	European Sites of potential impact.....	2
1.3	Data sources	2
2	STAGE 1 – HRA SCREENING ASSESSMENT	2
2.1	Current condition of designated sites	2
2.2	European Sites potentially impacted by the proposed development.....	3
2.3	Screening Assessment	4
2.3.1	Water quality	4
2.3.2	Potential in-combination effects	4
2.4	Conclusion of Screening Assessment.....	4
3	APPROPRIATE ASSESSMENT	5
3.1	Nutrient calculations	5
3.2	Wastewater discharge	5
3.3	Land use change	5
3.4	Summary of nutrient budget.....	6
4	MECHANISMS FOR DELIVERY	6
5	INTEGRITY TEST	6
	Appendix 1	8

1 INTRODUCTION

The proposed development involves the construction of 9no. residential dwellings with associated gardens and amenity space.

The site is in the catchment of the River Avon Special Area of Conservation (SAC) and Ramsar site and is therefore subject to phosphorus neutrality requirements. The proposed development will lead to an increased discharge of phosphorus through foul and surface water discharge.

A Nutrient Neutrality Assessment and Mitigation Strategy (NNAMS) has been undertaken, and the report is appended.

1.1 HRA Requirement

Under Regulation 63 of the Conservation of Habitats and Species Regulations 2017 (as amended), a competent authority is required to conduct a Habitat Regulations Assessment (HRA) for any plans or projects that could impact a European Site. However, a 'shadow' HRA can be completed by the applicant and adopted by the competent authority. In this case Wiltshire Council is the competent authority responsible for undertaking the HRA.

Nutrient Neutral has been requested to undertake a shadow HRA in support of the Planning Application for the proposed development at Whitlocks, Bishopstone, Wiltshire. This report will mainly reference the regulations set out by Wiltshire Council, as this is the competent authority. Wiltshire Council is required to assess the Local Plan through the HRA process as policies and site allocations in the Local Plan can potentially affect the national site network of European Sites in the UK, as well as Ramsar sites.

This sHRA comprises two stages: Stage 1 'Screening Assessment' and Stage 2 'Appropriate Assessment'.

The Screening Stage is the first stage of the process and determines if a project or plan is likely to have a significant impact on a European Site's conservation objectives. It identifies the potential impacts of a project or plan and identifies any Likely Significant Effects. If an LSE, alone or in combination, is predicted to occur due to the development then the project or plan must proceed to Stage 2.

The Appropriate Assessment determines the likely significant effects of a proposed site on the integrity of the designated site and its conservation objectives. It considers ways to avoid or reduce (mitigate) any potential for an adverse effect on the integrity of the designated site.

This sHRA has been prepared due to an identified hydrological link between the proposed development at Whitlocks, Wiltshire and the River Avon SAC European Site. This proposed development has the potential to cause adverse impact with regard to nutrient pollution. This triggers the need for a HRA for water quality only, other potential impacts are not triggered and are not discussed in this report.

1.2 European Sites of potential impact

The River Avon is designated as a Special Area of Conservation (SAC) under the Habitats Regulations 2017. The River Avon SAC is designated due to its unique and diverse ecological features. This designation is aimed at protecting several important habitats and species, specifically Freshwater and Anadromous Aquatic Species.

Natural England advises that any plans or projects in an SAC site which require an Appropriate Assessment, need to demonstrate beyond reasonable scientific doubt that there will be no likely additional phosphorus output which could prejudice the ability to restore the protected site.

1.3 Data sources

All references in this assessment to the 'Habitats Regulations' refer to The Conservation of Habitats and Species Regulations 2017 (and as amended by The Conservation of Habitats and Species (Amendment) (EU Exit) Regulations 2019). The following data sources have been referred to in this report:

- Natural England Nutrient Neutrality budget calculator for the River Avon V3.1 (Ricardo) (March 2024)
- Wiltshire Council Nutrient Neutrality budget calculator (Royal Haskoning)
- Wiltshire Local Plan HRA (adopted January 2021)
- River Avon SAC Conservation Objectives (JNCC website accessed on 21st May 2025)

2 STAGE 1 – HRA SCREENING ASSESSMENT

The purpose of the Screening Assessment is to provide evidence so that a judgement can be made as to whether there could be any potential significant impacts; "Likely Significant Effects" of the development on the integrity of the Ramsar and SPA site.

Likely Significant Effects must be assessed in the absence of mitigation measures other than those which are standard construction practices, such as pollution control or those incorporated into the scheme. This assessment has been made with awareness of the conservation objectives for the features of the identified European Sites.

2.1 Current condition of designated sites

Natural England has advised that, based on the best available up-to-date evidence, the River Avon SAC is failing its water quality target in relation to phosphorus and therefore has an 'unfavourable' conservation status under the Habitats Regulations.

2.2 European Sites potentially impacted by the proposed development

A list of European Sites that may be impacted by the proposed development is provided below in Table 1.

European Site Name	Designation	Approx distance and direction from site
River Avon	SAC	9.7 km E
Reasons for designation		
Annex I: Habitats that are a primary reason for selection of this site	Watercourses of plain to montane levels with the Ranunculion fluitantis and Callitriche – Batrachion vegetation	
Annex I: Habitats present as a qualifying feature, but not a primary reason for selection of this site	N/A	
Annex II: Species that are a primary reason for selection of this site	Desmoulin's whorl snail – <i>vertigo moulinsiana</i> Sea lamprey – <i>Petromyzon marinus</i> Brook lamprey – <i>lampetra planeri</i> Atlantic salmon – <i>salmo salar</i> Bullhead – <i>cottus gobio</i>	
Annex II: Species present as a qualifying feature, but not a primary reason for site selection	N/A	

2.3 Screening Assessment

2.3.1 Water quality

With respect to water quality, a likely significant effect is considered where a hydrological connection exists. The proposed site is within the River Avon Hampshire Operational Catchment and therefore within the catchment of the River Avon SAC. Therefore, **it is likely that without mitigation, a significant effect will occur.**

The proposed development would lead to an increase in phosphorus without the implementation of mitigation. Accordingly, Wiltshire Council must not screen out the requirement for appropriate assessment in respect of this impact pathway on the SPA/ Ramsar site.

2.3.2 Potential in-combination effects

Any plan or project likely to have a significant effect on a European site, either individually or in combination with other plans or projects, shall undergo an Appropriate Assessment to determine its implications for the site. This is to prevent sites, which would not have a significant effect on a site, combining with other plans or projects to the point where an in-combination effect of all of these plans or projects, which would otherwise not be assessed, and becoming significant. The only impact that could cause an in-combination effect is water quality.

As a result, the potential for an impact because of in-combination effects on water quality should not be ruled out at the screening stage.

2.4 Conclusion of Screening Assessment

Table 2 below provides a summary of the Screening Assessment of the proposed development in-isolation and in-combination:

<i>Table 2: Summary of screening assessment</i>			
Site	Interest feature	Potential impact pathway – alone & in-combination	Likely significant effect?
River Avon SAC	Freshwater and Anadromous Aquatic Species	Water quality	Yes
		Potential in-combination effects (water quality)	Yes

The Screening Assessment concludes that a likely significant effect on the Avon SAC could result due to an increased discharge of phosphorus through foul and surface water discharge. Therefore, it cannot be screened out and an Appropriate Assessment is required.

3 APPROPRIATE ASSESSMENT

3.1 Nutrient calculations

A detailed assessment of the phosphorus loading to the environment from the proposed development is provided in the Nutrient Neutral Assessment and Mitigation Strategy (NNAMS) in Appendix 1.

Phosphorus loading calculations have been undertaken in using the Natural England River Avon SAC Nutrient Budget Calculator V3.

3.2 Wastewater discharge

The wastewater generated by this development will be discharged to a newly installed Fuji Clean Package Treatment Plant (PTP) which has a certified treated effluent phosphorus concentration of 0.6 mg TP/l. The manufacturer's certificate confirming these discharge concentrations can be found in Appendix 3 of the NNAMS report.

An occupancy rate 2.4 people per dwelling and a water usage 95 litres per person per day have been used in the calculations.

Additional wastewater loading has been assessed as 0.45 kg TP/yr.

3.3 Land use change

The nutrient balance due to changing land use at the site has been assessed. The current land use at the site is 0.21 ha commercial/industrial land, 0.09 ha greenspace and 1.03 ha lowland grazing. This results in a TP generation from the pre-development land use of **0.41 kg/yr**.

The post-development land use comprises 0.63 ha of urban residential land and 0.66 ha greenspace. The post-development phosphorus land use export has been refined using the Modified Rational Method. Sustainable Drainage Systems (SuDS) will also be incorporated into the drainage strategy and therefore runoff derived from residential hardstanding areas will infiltrate to ground. The post-development site export is therefore **0.02 kg TP/yr**

The net change in phosphorus export due to land use change is **-0.39 kg TP/yr (0.02-0.41 kg TP/yr)**.

3.4 Summary of nutrient budget

The final nutrient balance for the site is given below:

Phosphorus budget	
DESCRIPTION	VALUE KG TP/YR
TP wastewater, post-treatment	0.45
Pre-development land use	0.41
Post-development land use	0.02
Land use net change	-0.39
Phosphorus budget	0.06
20% buffer	0.01
Phosphorus budget + 20% buffer	0.07

The total phosphorus budget for the proposed development is **0.07 kg TP/yr** and **therefore mitigation is required**.

4 MECHANISMS FOR DELIVERY

The proposed development will result in a nutrient loading that requires mitigation to achieve nutrient neutrality. Mitigation will be secured through the purchase of nutrient credits from an approved and verified nutrient credit provider operating within the relevant River Avon SAC catchment.

Prior to commencement of development, evidence of credit purchase will be provided to the Local Planning Authority. This will comprise a Credit Purchase Agreement, Nutrient Credit Certificate, or equivalent documentation demonstrating that sufficient credits have been secured to offset the nutrient burden arising from the development.

The nutrient credits will be supplied through a mitigation scheme that has been approved by the relevant competent authorities in consultation with Natural England. The credits are derived from scientifically robust and independently verified measures that deliver measurable reductions in nutrient loading within the catchment. As the mitigation scheme has been assessed and approved for nutrient neutrality purposes, it can be relied upon to provide the necessary nutrient offset. Accordingly, the nutrient impacts associated with the development will be fully mitigated.

5 INTEGRITY TEST

A likely significant effect (LSE) on the River Avon SAC has been identified as a result of increased nutrient loading associated with the proposed development. Consequently, an Appropriate Assessment is required.

The nutrient budget demonstrates that, in the absence of mitigation, the development would result in an increase in nutrient loading to the designated site. However, the purchase and

securing of nutrient credits will offset this increase through the delivery of equivalent or greater nutrient reductions elsewhere within the catchment.

Subject to the securing of the required nutrient credits, the proposed mitigation strategy will ensure that the development is nutrient neutral and will not contribute to adverse water quality effects within the River Avon SAC.

It is therefore considered that the proposed development, either alone or in combination with other plans and projects, will not result in an adverse effect on the integrity of the River Avon SAC, having regard to its Conservation Objectives.

Appendix 1

Bishopstone NNAMS – June 2026



Nutrient Neutral Assessment and Mitigation Strategy

Report Ref: NNAMS/264

Whitlock Rise,

Bishopstone,

Wiltshire

SP5 4AG

Author: Abigail Carnegie – Environmental Consultant

Reviewer: Sarah Belton MSci MSc – Director Hydrologist/Hydrogeologist

Version	Date	Issued to
Revision R1	October 2023	Cherrington Planning
Revision R2	August 2024	Cherrington Planning
Revision R3	September 2024	Cherrington Planning
Revision R4	November 2024	Cherrington Planning
Revision R5	January 2025	Cherrington Planning
Revision R6	February 2025	Cherrington Planning
Revision R7	March 2025	Cherrington Planning
Revision R8	June 2026	Cherrington Planning

This report has been prepared by Nutrient Neutral, with reasonable skill, care and diligence within the agreed scope and terms of contract. Nutrient Neutral disclaims any responsibility to the client and others in respect of any matters outside the agreed scope of work. This report has been prepared for use by the client and others acting on their behalf. The report may be passed to regulators. This report does not constitute legal advice or opinion. This report does not represent advice to third parties and no reliance is offered to third parties. No liability is accepted regarding third parties. Reliance required by any specific Third Party must be agreed in writing with Nutrient Neutral.



Unit C, Howle Manor Business Park, TF10 8AY
M: 07977107049
E: sarah@nutrientneutral.com
Company Registration: 13287512

CONTENTS

1	Introduction	3
1.1	Site characteristics	3
1.1.1	Site location.....	3
1.1.2	Topography	3
1.1.3	Soils	4
1.1.4	Hydrology	4
1.1.5	Rainfall	4
2	Calculation of nutrient export from the proposed development	4
2.1	Proposed development.....	4
2.2	Calculation of wastewater load	4
2.3	Land use change.....	4
3	Summary of the phosphorus balance for this development.....	7
4	Mitigation.....	7
5	Conclusion	7

DRAWINGS

264/NNAMS/01 Land use

APPENDICES

264/NNAMS/A1	Site location
264/NNAMS/A2	Nutrient calculations
264/NNAMS/A3	Modified Rational method
264/NNAMS/A4	Manufacturers certificate
264/NNAMS/A5	Evidence Photos

1 Introduction

Nutrient Neutral has been commissioned by Cherrington Planning to undertake an assessment of the phosphorus generated by a proposed residential development at Whitlock Rise, Bishopstone, Wiltshire, SP5 4AG and to develop a mitigation strategy for any residual. The site is located within the River Avon Special Area of Conservation (SAC) which has been identified as failing its water quality targets, with respect to phosphorus.

To ensure compliance with the requirements of the Habitats Regulations and Water Framework Directive, new development around the catchment must not (alone or in combination) result in non-compliance with River Avon SAC water quality targets or compound existing problems of target exceedance in those parts of the catchment already failing standards. Furthermore, new developments must not prejudice achievement of Conservation Objectives for the River Avon SAC over the long-term.

The phosphorus load generated by the proposed development has been calculated according to the generic nutrient methodology and a mitigation solution developed to ensure the proposed development is neutral.

The assessment has been prepared using the River Avon SAC calculator (Natural England and Ricardo).

1.1 Site characteristics

1.1.1 Site location

The site is located in the village of Bishopstone. The proposed development comprises 15 residential dwellings. The application area extends to approximately 1.29 hectares (ha). The site is currently used for beef cattle production and lowland grazing and greenspace. It is centred around National Grid Reference (NGR) SU 07521 26343 (Appendix 1).

1.1.2 Topography

The site is located at the base of a fairly steeply sloped valley. The elevations on site decrease from 85 metres Above Ordnance Datum (AOD) in the north of the site to 75 mAOD in the south of the site. To the south of the site, the land levels out and elevations decrease gradually to a local low of 70 mAOD some 0.44 km southeast. Elevations increase north-westwards to a local high of 180 mAOD some 2.79 km north of the site.

1.1.3 Soils

Based on the Cranfield University Soilscales webtool (<http://www.landis.org.uk/Soilscales>), the soils at the site are classified as 'Soilscales 7' which are freely draining, slightly acid but base rich soils.

1.1.4 Hydrology

The nearest watercourse, the River Ebble, is located approximately 310 m south of the site. It flows south-eastwards to its confluence with the River Avon, southwest of Alderbury at NGR SO 37933 65272. The site is located in a Nitrate Vulnerable Zone.

The site is in Flood Zone 1 and therefore has a 'low probability' of flooding.

1.1.5 Rainfall

The 1991-2020 annual average rainfall was sourced from the National River Flow Archive at 930 mm/yr (<https://nrfa.ceh.ac.uk/data/search>).

2 Calculation of nutrient export from the proposed development

Phosphorus calculations have been undertaken using the River Avon nutrient budget calculator (Natural England). Full calculation sheets are attached (**Appendix 2**), and the pertinent information summarised below.

2.1 Proposed development

The proposed development is on the periphery of Bishopstone and comprises 9 dwellings with associated amenity space. The site extends to approximately 1.29 hectare (ha) and the current land use comprises a livestock yard, cereal land and associated grazing pasture. There is one main barn onsite that is used for over-wintering beef cattle and an associated cattle pad/exercise yard.

2.2 Calculation of wastewater load

The site is not located within a sewered area. Therefore, it is proposed to install an onsite package treatment plant, which will discharge to ground. A Fuji Clean is suggested which is a purely biological system and does not require chemical dosing. This system has a treated effluent phosphorus concentration of 0.6 mg/l. The manufacturer's certificate to confirm the discharge quality of the system is provided in **Appendix 3**.

For the development of 9 dwellings, an occupation of 2.4 people per dwelling is assumed. An average water use of 95 litres per person per day has been confirmed by John Stobart of Natural England. This would result in a Total Phosphorus (TP) load of **0.45 kg TP/yr**.


2.3 Land use change

Calculations of land use change have been undertaken as per the River Avon nutrient calculator whereby pre- and post-development land use is considered.

The current land use at the site comprises approximately 0.21 hectares (ha) of commercial/industrial urban land, and approximately 1.03 ha lowland grazing and greenspace

0.05 ha. This results in an annual TP generation of **0.41 kg TP/yr**. The land use breakdown is provided below:

Drawing 264/NNAMS/01: Land use

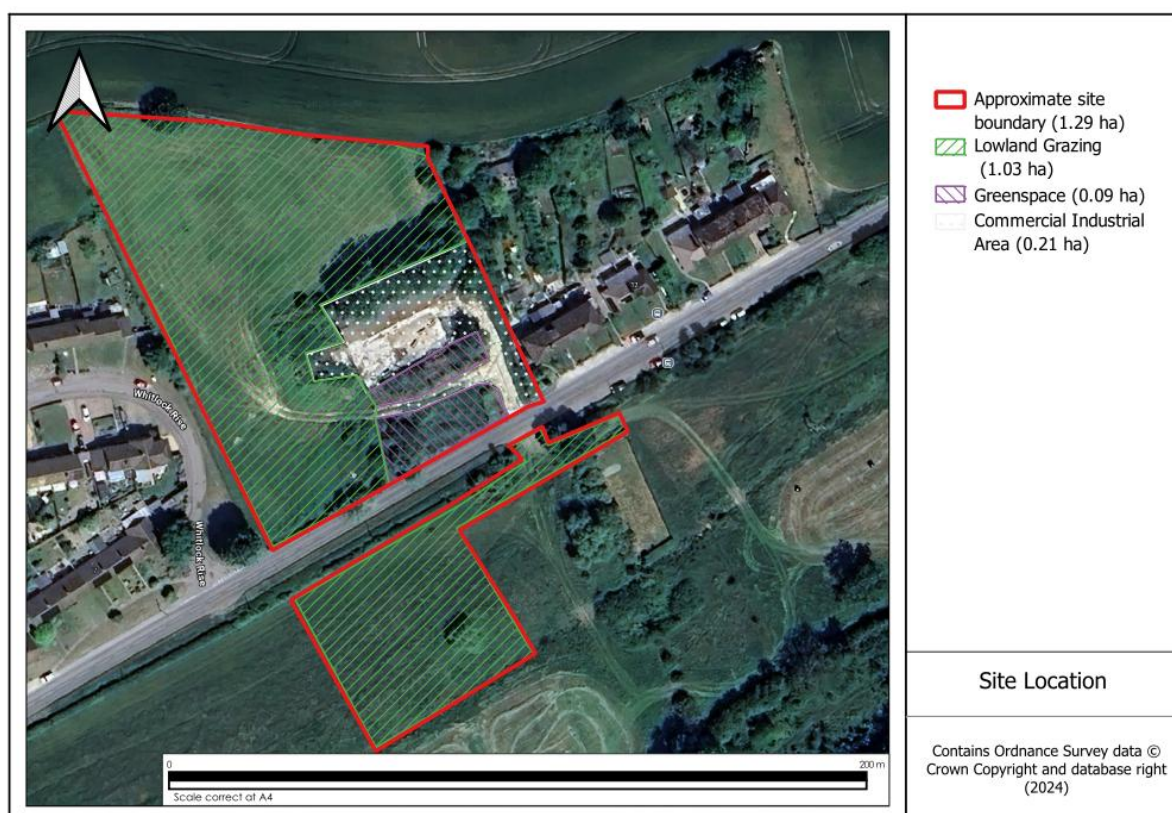

2.4.5 Post-development nutrient export

Post-development, the site will comprise urban development (approximately 0.63 ha) and greenspace (0.66 ha). This will result in the generation of a TP load of **1.18 kg TP/yr** based on the generic calculation method.

However, within Part 2.1.C of the generic methodology guidance, it is stated that where specific measures are incorporated to support a different event mean concentration (EMC) and/or percentage of impermeable area, the Modified Rational Method can be used to calculate a more locally specific rainfall runoff, considering different land cover, and hence export coefficient. This results from the attenuating properties of the soil with respect to phosphorus. Due to the high charge on the phosphate molecule, it adheres to clayey soil particles and becomes immobilised. The generic methodology, used above, assumes an 80% impervious area. However, of the total developable area of 0.6 ha the precautionary impervious area is calculated at 45% (0.27 ha).

The subsequent site-specific surface water runoff has been calculated, using a bespoke Modified Rational Method to obtain a more accurate runoff and hence urban load for the development. The results of the Modified Rational Method indicate that approximately 27% of rainfall falling on the site would generate surface water runoff, with the remaining 73% expected to infiltrate to ground (Appendix 4).

This calculation has been replicated in the SuDS worksheet of the nutrient budget which demonstrates 73% of the runoff discharges to ground. Therefore, reducing the post development phosphorus by 0.85 kg TP/yr. Therefore, the revised post development phosphorus load is 0.31 kg TP/yr.

The additional 23% that doesn't discharge directly to ground will infiltrate to ground via the pervious paving and the soakaways that are proposed as part of the SuDS design.

CIRIA guidance¹ states that where surface water is infiltrated to ground, TP is 100% removed provided it does not cause pollution to groundwater.

The SuDS nutrient reduction calculations, assessment of pollution risk to groundwater and a summary of the nutrient removal capabilities are detailed in appendix 3 and they are summarised below:

SuDS features	TP export before removal (kg TP/yr)	TP removal (%)	TP export after removal (kg TP/yr)
Pervious Paving and Soakaways	0.31	100	0.00

The effect of the SuDS nutrient removal on the total post-development land use is detailed below.

Post—development export	TP export (kg TP/yr)
Excluding SuDS and MRM	1.18
Including SuDS and MRM	0.01

This will reduce the post-development export by **1.17 kg TP/yr**. Therefore, the post development export is reduced to **0.01 kg TP/yr**.

¹ Using SuDS to reduce phosphorus in surface water runoff, CIRIA C808, 2022

3 Summary of the phosphorus balance for this development

A summary of the pertinent calculations is presented in the table below.

Phosphorus budget	
Description	Value kg TP/yr
TP wastewater, post-treatment	0.45
Pre-development land use	0.41
Post-development site loss (Post Suds)	0.02
Land use net change	-0.39
Phosphorus budget	0.06
20% buffer	0.01
Phosphorus budget + 20% buffer	0.07

The total phosphorus budget for the site is **0.07 kg TP/yr** and therefore the proposed development will require nutrient mitigation.

4 Mitigation

The proposed development requires mitigation. This will be secured through the purchase of nutrient credits from a verified credit provider. A Credit Purchase Agreement, or similar document, will be provided to the developer by the credit provider.

5 Conclusion

It is proposed to construct 9 new dwellings at Whitlock Rise, Bishopstone, Wiltshire, SP5 4AG.

The proposed development will generate 0.07 kg TP/yr and will require mitigation. Mitigation will be supplied through the purchase of nutrient credits which will ensure the development is nutrient neutral. It can therefore be concluded that the proposed development will not prevent the Conservation Objectives of the River Avon SAC from being achieved.

APPENDIX 264/NNAMS/A1

Site plan and location plans

This drawing is copyright and the property of DMWA Ltd Chartered Architects. It may not be copied reproduced or altered in any way without their written authority.

This drawing is for planning purposes only.

All dimensions to be checked on site and any discrepancies reported to the Architect immediately. All structural and specialist elements/components/details, including glazing, are to be approved by the Structural Engineer or Specialist Contractor.


DESIGNERS RISK ASSESSMENT:
HEALTH AND SAFETY
THE CONSTRUCTION DESIGN AND MANAGEMENT REGULATIONS 2015
Building Products and Construction Execution Hazards

Common/everyday hazards associated with Building Products and Construction processes are not listed below and will be assumed to be controlled by the **Principal Contractor** following good safety, management and site practice procedures.

The proposed works are designed on a well established method of construction, which can be carried out by a competent contractor. However, should the contractor find any area of concern he must inform the designer immediately in order that appropriate action can be taken.

THESE DRAWINGS ARE FOR PLANNING PURPOSES ONLY.

Structures to be removed

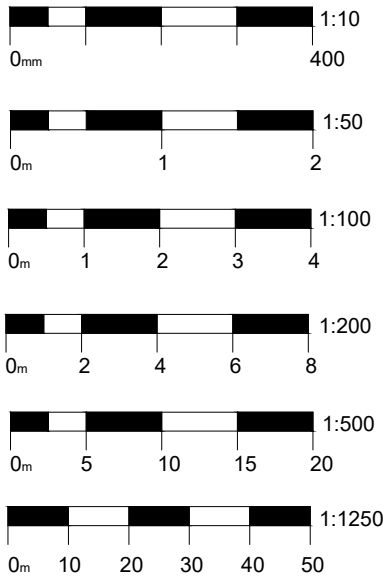

B Highways/Landscape updates 28.01.26
A Highways/Landscape updates 26.01.26
Rev Comment Date

Project: New Dwellings
Land at Bishopstone,
Salisbury, Wiltshire

Client: Cherrington Planning

Drawing Title: Location & Block Plans

Job No: 250821
Drawn: RM | NH
Date: 16.01.2026
Scale: as indicated @ A1



Drawing No: PL01

Rev: B


DMW
architects

46a East St, Wimborne, Dorset, BH21 1DX
01202 884024 www.dmw.co.uk


Location Plan
1:1250

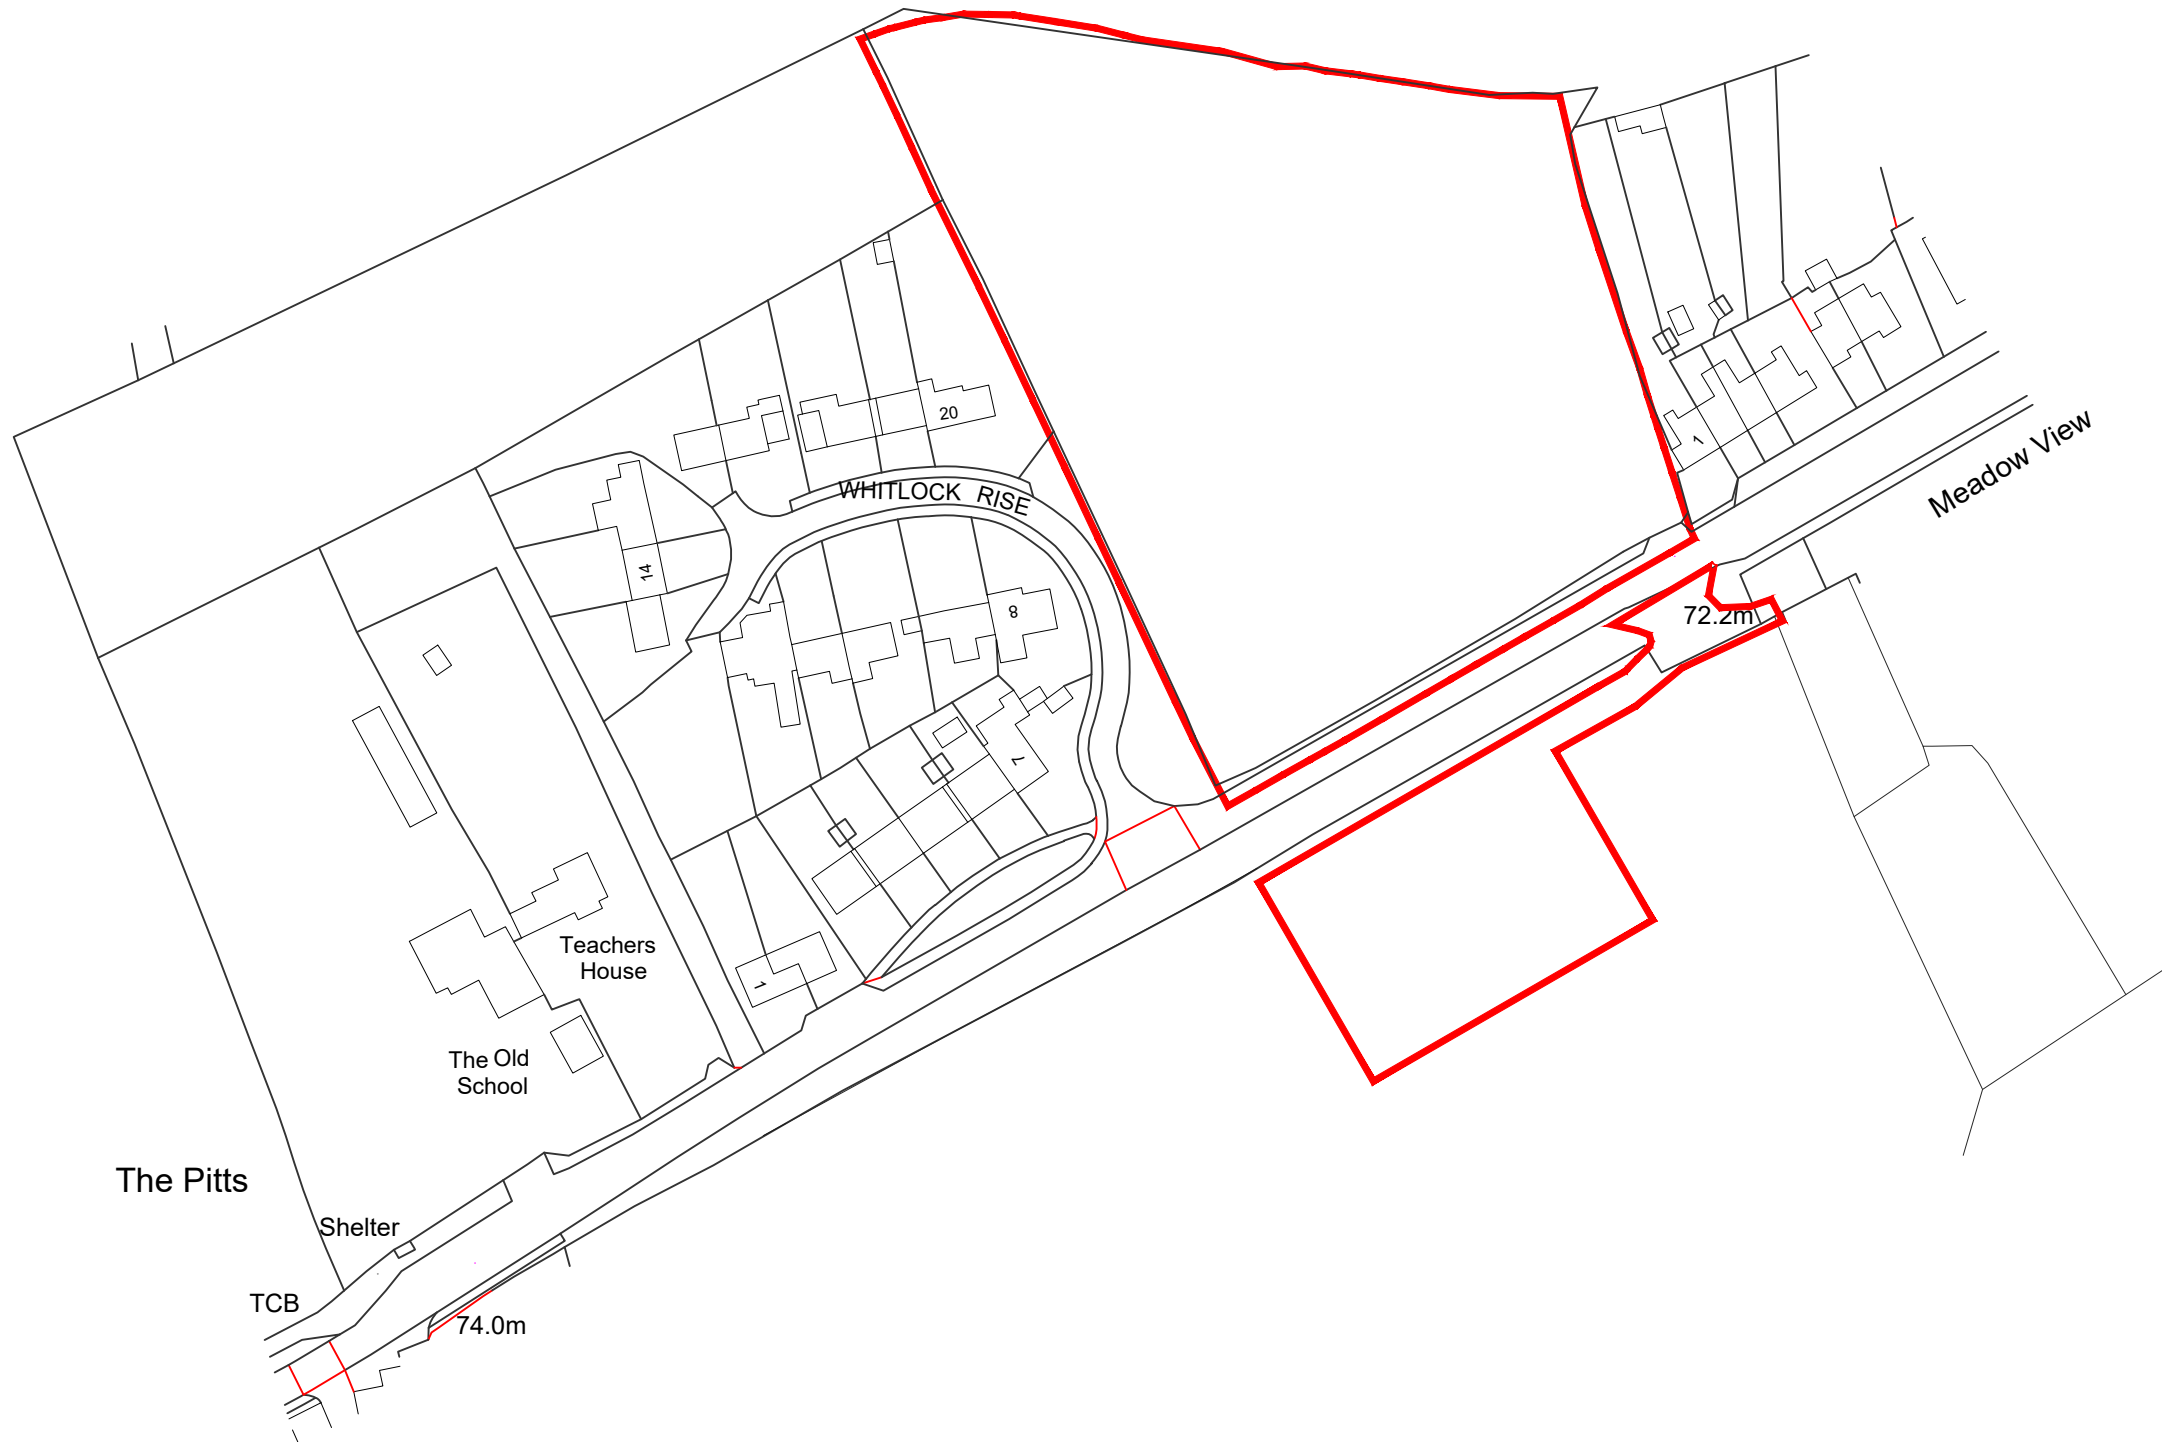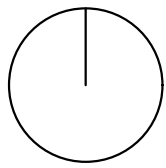

EXISTING Site Block Plan
1:500

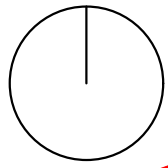

PROPOSED Site Block Plan
1:500

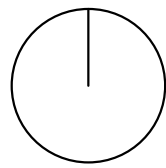



BIODIVERSITY AREA
North-most section of site to be retained and managed for the purpose of biodiversity and wildlife

RETAINING WALL
Face brick retaining wall to west edge with dense screen planting

LOW RETAINING WALL
Face brick retaining wall between plot 07 & 08

SLOPED BANKS
All sloped banks across site to be planted with native mixed shrubs and grasses to provide naturalistic visual landscape setting and enhance privacy and wildlife

NEW PERIMETER PLANTING
New indigenous perimeter mixed hedge, shrub and tree species around new development, to provide privacy and enhance biodiversity

VEHICLE ACCESS
New vehicular access and visibility splay see highways report

NEW & EXISTING HEDGE
Retain/prune existing hedge where required as landscape plans | New native mixed hedge, shrub and tree species set back from footpath edge/frontage to enhance biodiversity and privacy

MEADOW SWATHES
Native meadow swathe planting to edge of BNG area to provide transition to domestic garden

EXISTING TREES
Manage and retain existing Ash Trees to edge of cutting - subject to arboriculturalist

MEADOW SWATHES
Native meadow swathe planting to open areas to enhance wildlife

PEDESTRIAN ACCESS
New footpath created to link housing with bus stop

Access & turning area for waste vehicle

New Packaged Sewage Treatment Plan

NEW SEWAGE TREATMENT PLANT
Subject to specialist drainage engineer specification

P L A N N I N G

This drawing is copyright and the property of DMWA Ltd Chartered Architects. It may not be copied reproduced or altered in any way without their written authority.

This drawing is for planning purposes only.

All dimensions to be checked on site and any discrepancies reported to the Architect immediately. All structural and specialist elements/components/details, including glazing, are to be approved by the Structural Engineer or Specialist Contractor.


DESIGNERS RISK ASSESSMENT:
HEALTH AND SAFETY
THE CONSTRUCTION DESIGN AND MANAGEMENT REGULATIONS 2015
Building Products and Construction Execution Hazards

Common/everyday hazards associated with Building Products and Construction processes are not listed below and will be assumed to be controlled by the Principal Contractor following good safety, management and site practice procedures.

The proposed works are designed on a well established method of construction, which can be carried out by a competent contractor. However, should the contractor find any area of concern he must inform the designer immediately in order that appropriate action can be taken.

THESE DRAWINGS ARE FOR PLANNING PURPOSES ONLY.

Structures to be removed

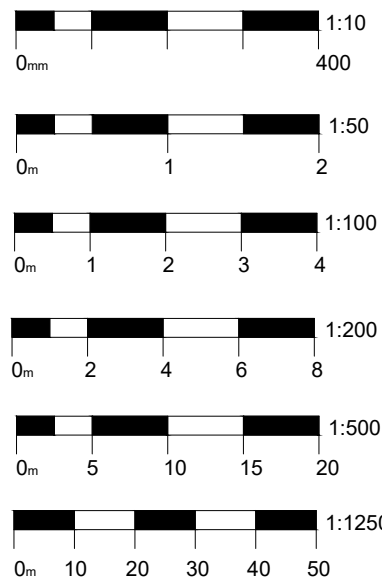

B Highways/Landscape updates 28.01.26
A Highways/Landscape updates 26.01.26
Rev Comment Date

Project: New Dwellings
Land at Bishopstone,
Salisbury, Wiltshire

Client: Cherrington Planning

Drawing Title: Proposed Site Plan

Job No: 250821
Drawn: RM | NH
Date: 16.01.2026
Scale: as indicated @ A1



Drawing No: PL02

Rev: B


DMW
architects

46a East St, Wimborne, Dorset, BH21 1DX
0 1 2 0 2 8 8 4 0 2 4 www.dmw.co.uk

UNIT 1

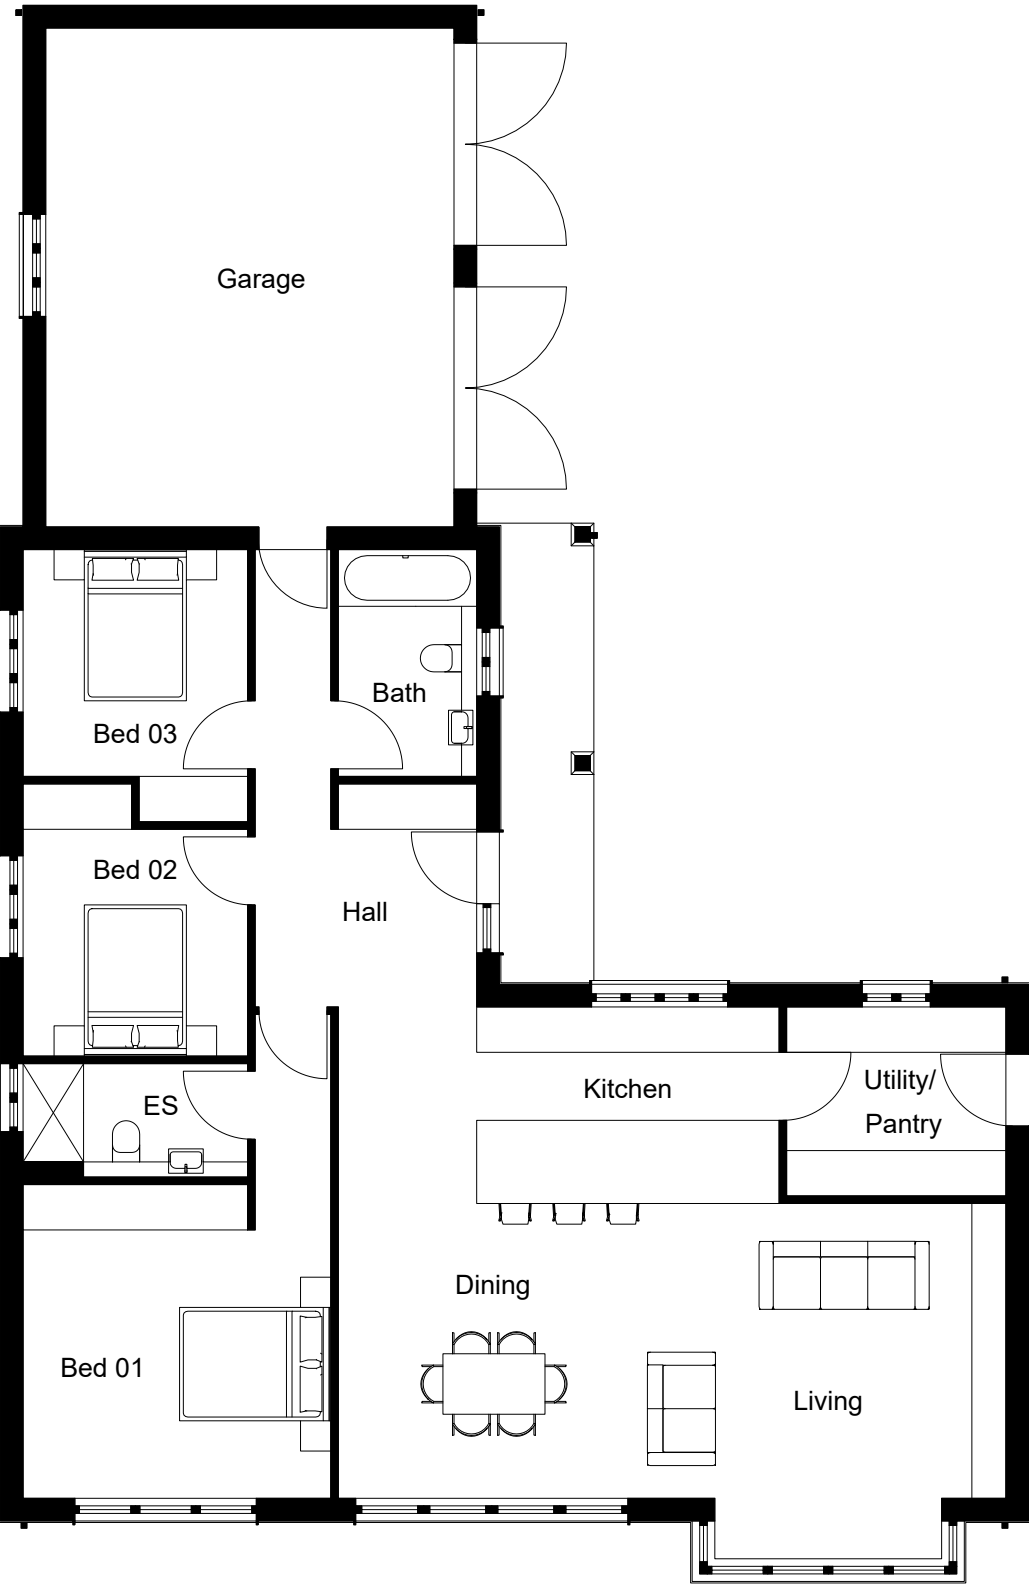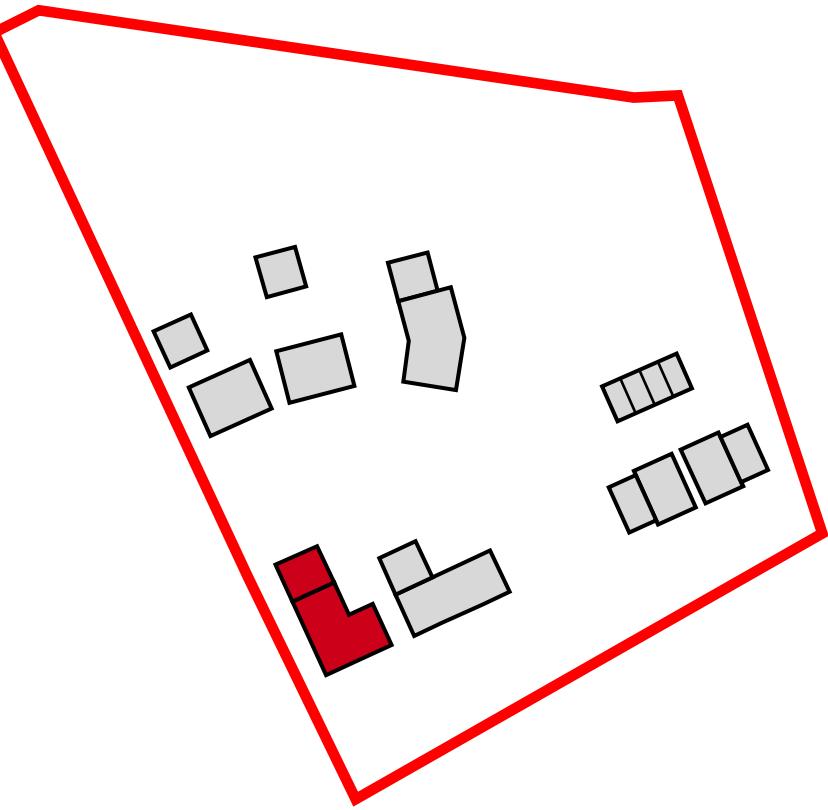

Proposed Ground Floor Plan
1:100

 

Proposed North Elevation
1:100



Proposed East Elevation
1:100




Proposed South Elevation
1:100



Proposed West Elevation
1:100



Knapped flint

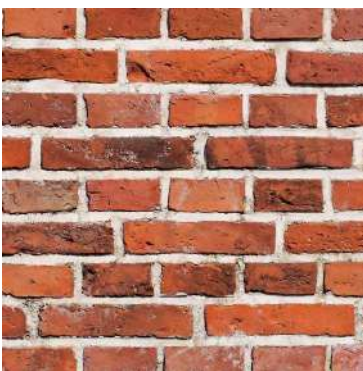

Red clay brick



Dark stained horizontal
weatherboard cladding



Plain clay tiles



Natural slates

PLANNING

This drawing is copyright and the property of DMWA Ltd. It may not be copied reproduced or altered in any way without their written authority. Do not scale from this drawing, work to figured dimensions. All dimensions to be checked on site and any discrepancies reported to the Architect immediately. All structural and specialist elements/components/details, including glazing, are to be approved by the Structural Engineer or Specialist Contractor.


DESIGNERS RISK ASSESSMENT:
HEALTH AND SAFETY
THE CONSTRUCTION (DESIGN AND
MANAGEMENT) REGULATIONS 2007

Building Products and Construction Execution
Hazards

Common/everyday hazards associated with Building Products and Construction processes are not listed below and will be assumed to be controlled by the Principal Contractor following good safety, management and site practice procedures.

The proposed works are designed on a well established method of construction, which can be carried out by a competent contractor. However, should the contractor find any area of concern he must inform the designer immediately in order that appropriate action can be taken.

THESE DRAWINGS ARE PRELIMINARY ONLY AND
THE INTENDED DETAILS ARE NOT COMPLETE!
THESE ARE NOT FOR CONSTRUCTION
PURPOSES

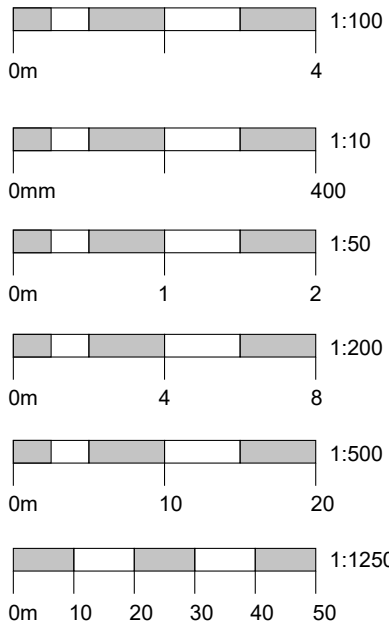

REV COMMENT DATE

Project: New Dwellings
Land at Bishopstone,
Salisbury, Wiltshire

Client: Cherrington Planning
Drawing Title: Units 1 Plans & Elevations


Job No: 250821
Drawn: RM | NH
Date: 14.01.2026
Scale: As Indicated @ A1

Drawing No: PL03
Rev:

DMW
architects

46a East Street, Wimborne BH21 1DX
01202 884024 www.dmwa.co.uk


UNIT 2

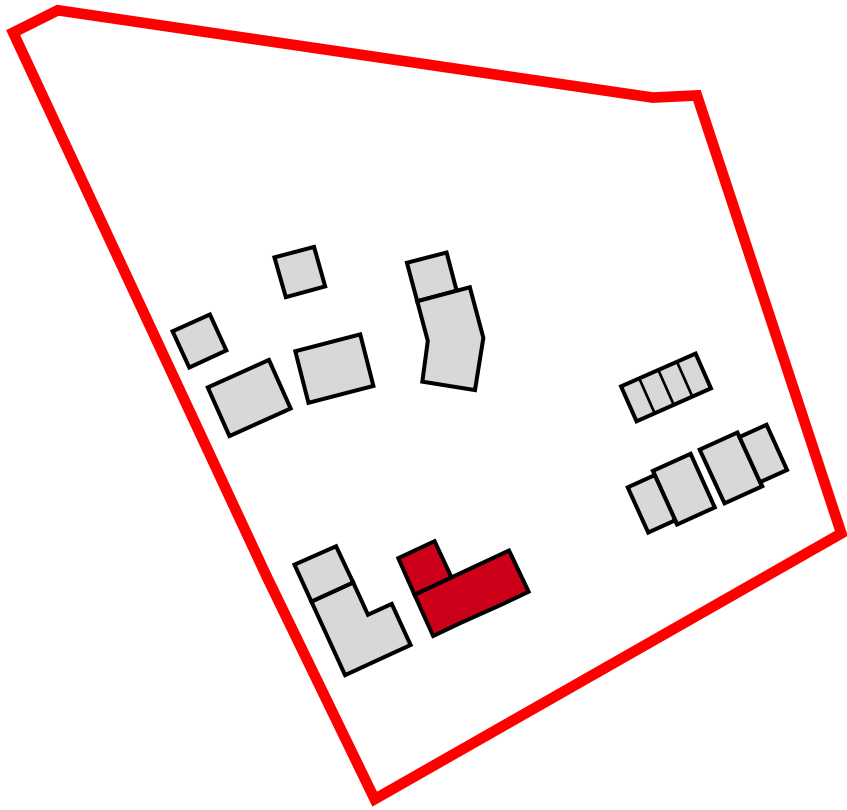


Proposed North Elevation
1:100



Proposed East Elevation
1:100

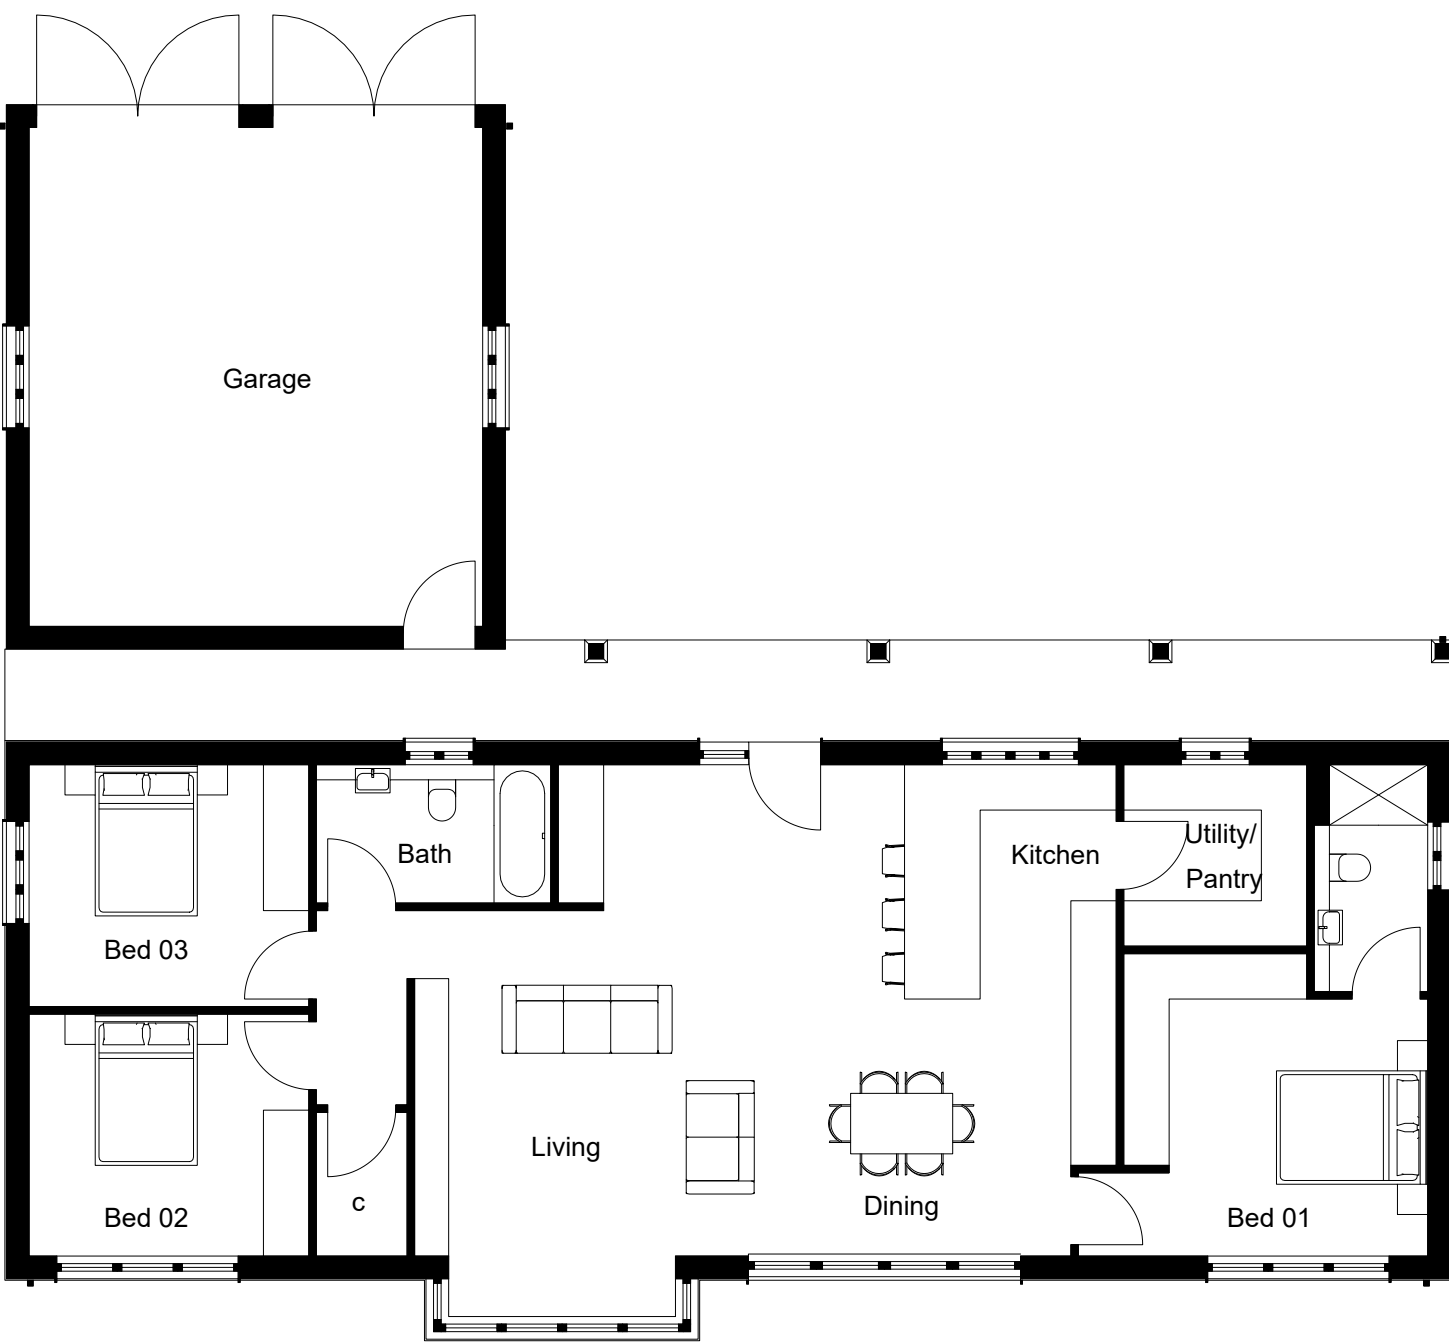

Proposed Ground Floor Plan
1:100

 


Proposed South Elevation
1:100



Proposed West Elevation
1:100



Knapped flint

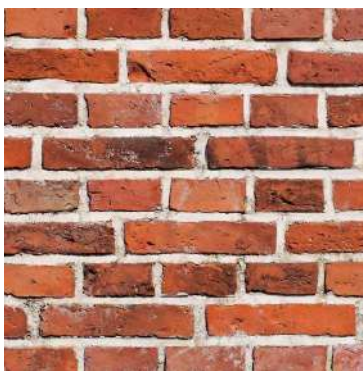

Red clay brick



Dark stained horizontal
weatherboard cladding



Natural slates

PLANNING

This drawing is copyright and the property of DMWA Ltd. It may not be copied reproduced or altered in any way without their written authority. Do not scale from this drawing, work to figured dimensions. All dimensions to be checked on site and any discrepancies reported to the Architect immediately. All structural and specialist elements/components/details, including glazing, are to be approved by the Structural Engineer or Specialist Contractor.







DESIGNERS RISK ASSESSMENT:
HEALTH AND SAFETY
THE CONSTRUCTION (DESIGN AND
MANAGEMENT) REGULATIONS 2007

Building Products and Construction Execution
Hazards

Common/everyday hazards associated with Building Products and Construction processes are not listed below and will be assumed to be controlled by the Principal Contractor following good safety, management and site practice procedures.

The proposed works are designed on a well established method of construction, which can be carried out by a competent contractor. However, should the contractor find any area of concern he must inform the designer immediately in order that appropriate action can be taken.

THESE DRAWINGS ARE PRELIMINARY ONLY AND THE INTENDED DETAILS ARE NOT COMPLETE! THESE ARE NOT FOR CONSTRUCTION PURPOSES

      

REV	COMMENT	DATE
-----	---------	------

Project:	New Dwellings Land at Bishopstone, Salisbury, Wiltshire
----------	---

Client:	Cherrington Planning
Drawing Title:	Unit 2 Plans & Elevations



Job No:	250821
Drawn:	RM NH
Date:	14.01.2026
Scale:	As Indicated @ A1

Drawing No:	PL04
Rev:	


DMW
architects

46a East Street, Wimborne BH21 1DX
01202 884024 www.dmwa.co.uk

UNIT 3 & 4

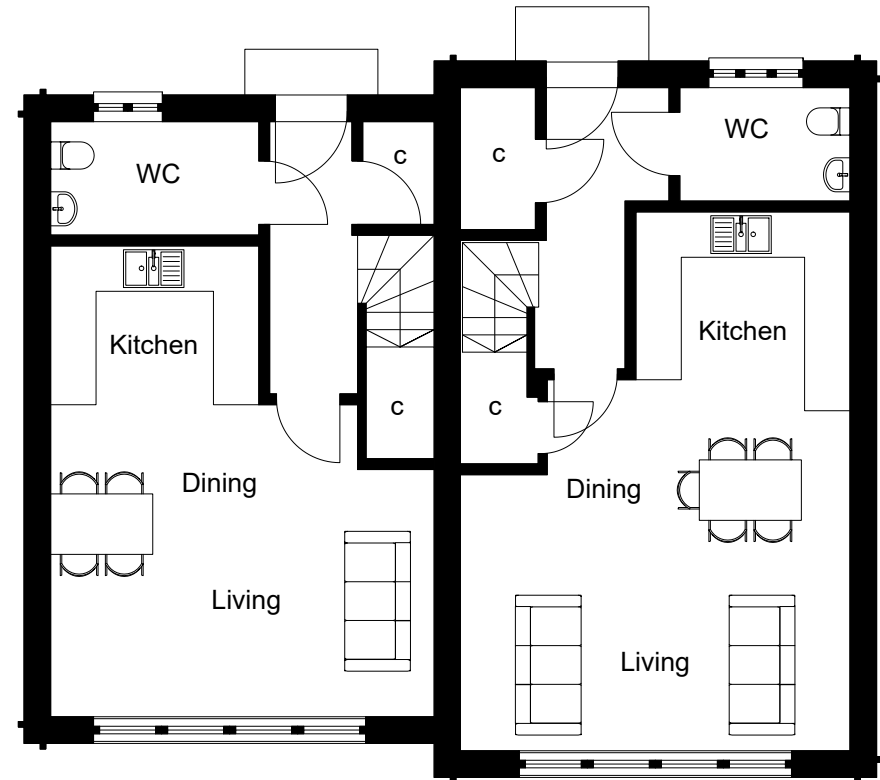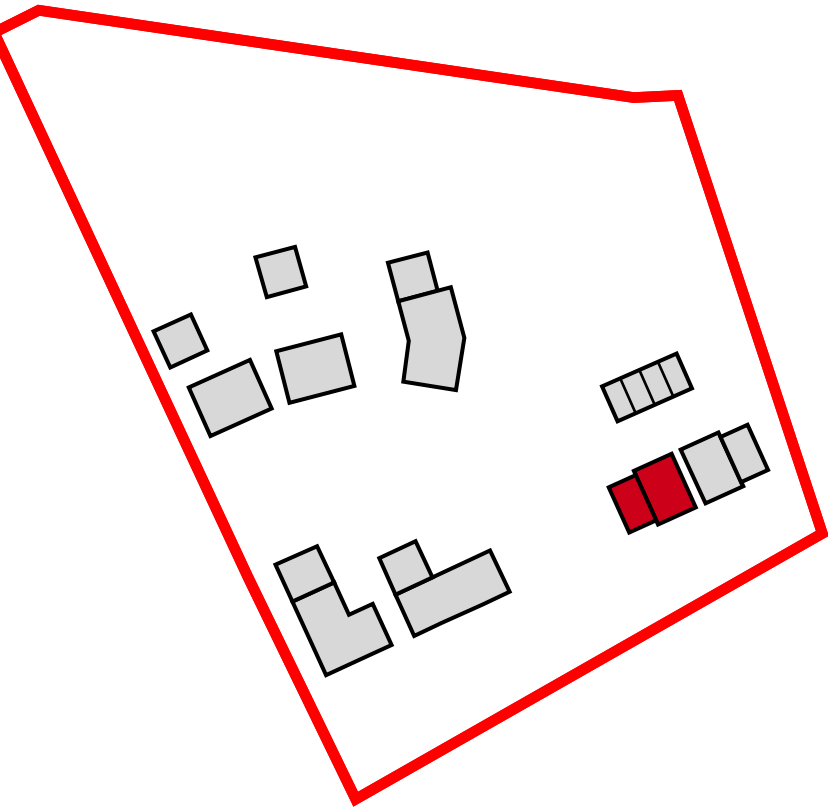


Proposed Ground Floor Plan
1:100

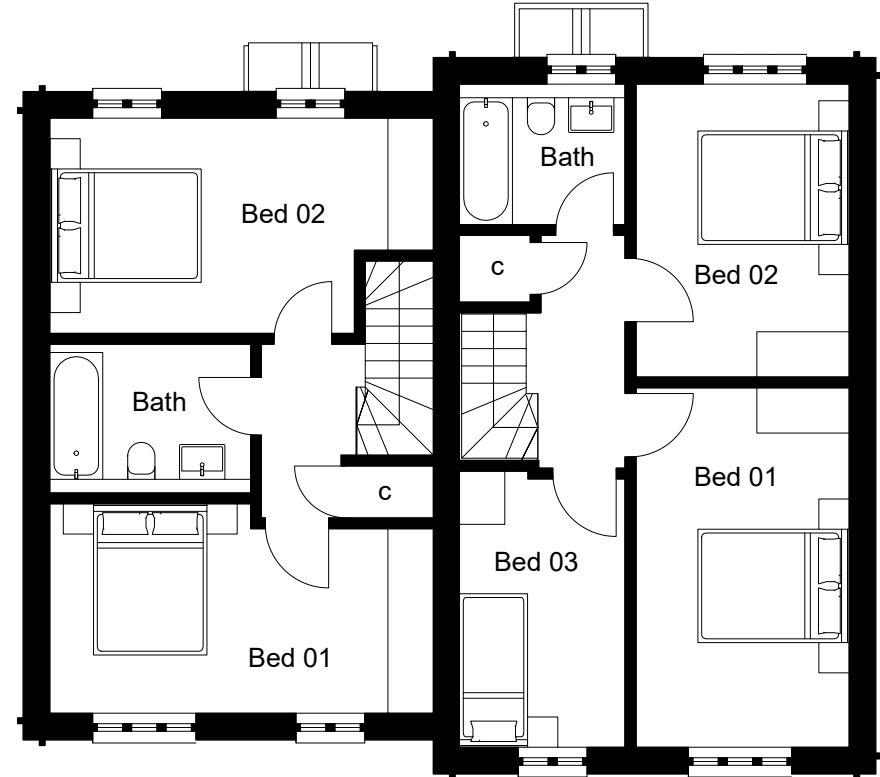

Proposed First Floor Plan
1:100



Proposed North Elevation
1:100

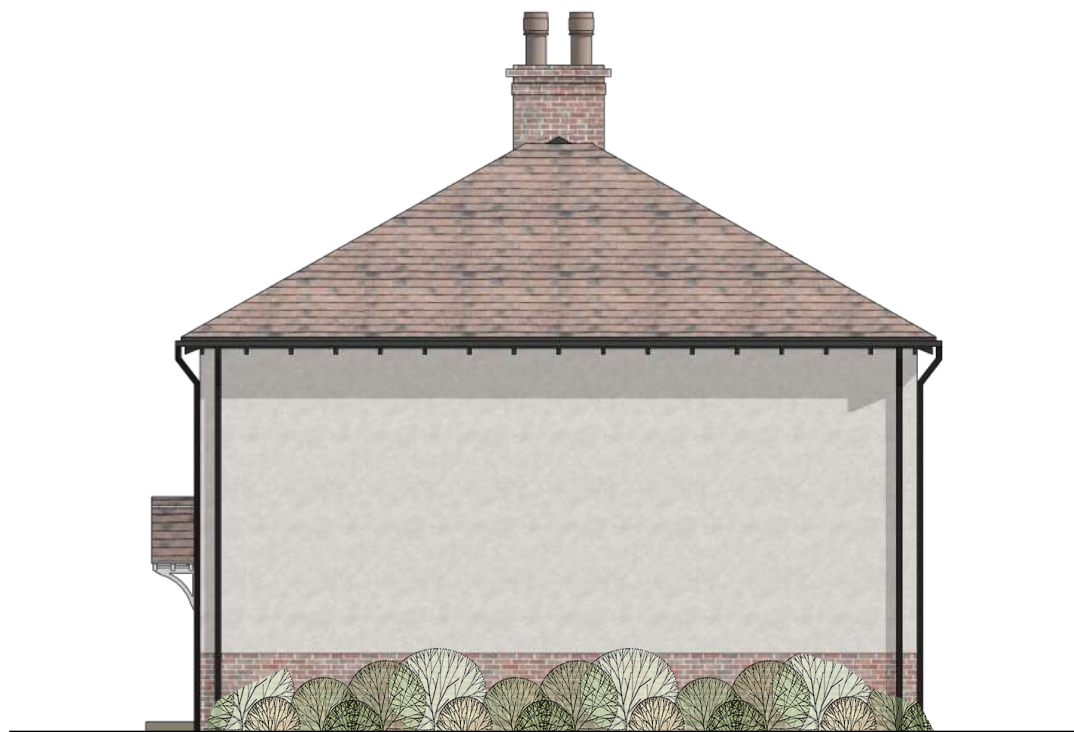


Proposed East Elevation
1:100



Proposed South Elevation
1:100



Proposed West Elevation
1:100

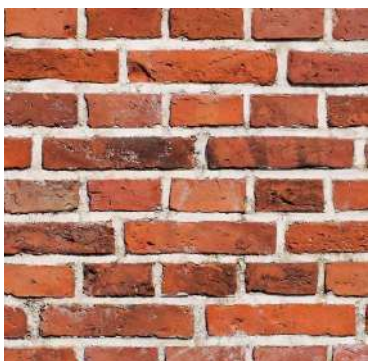

Red clay brick



Textured render



Plain clay tiles

PLANNING

This drawing is copyright and the property of DMWA Ltd. It may not be copied reproduced or altered in any way without their written authority. Do not scale from this drawing, work to figured dimensions. All dimensions to be checked on site and any discrepancies reported to the Architect immediately. All structural and specialist elements/components/details, including glazing, are to be approved by the Structural Engineer or Specialist Contractor.


DESIGNERS RISK ASSESSMENT:
HEALTH AND SAFETY
THE CONSTRUCTION (DESIGN AND
MANAGEMENT) REGULATIONS 2007

Building Products and Construction Execution
Hazards

Common/everyday hazards associated with Building Products and Construction processes are not listed below and will be assumed to be controlled by the **Principal Contractor** following good safety, management and site practice procedures.

The proposed works are designed on a well established method of construction, which can be carried out by a competent contractor. However, should the contractor find any area of concern he must inform the designer immediately in order that appropriate action can be taken.

THESE DRAWINGS ARE PRELIMINARY ONLY AND THE INTENDED DETAILS ARE NOT COMPLETE!
THESE ARE NOT FOR CONSTRUCTION PURPOSES

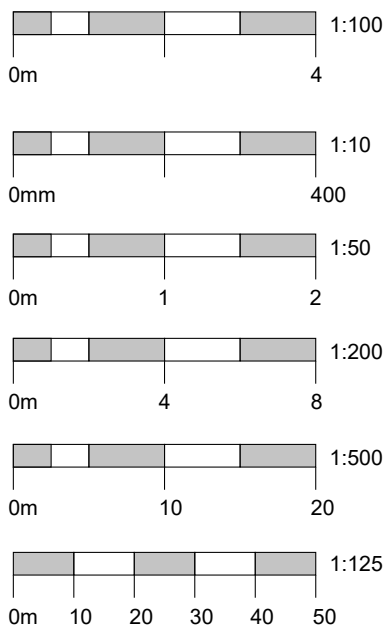

REV	COMMENT	DATE
-----	---------	------

Project: New Dwellings
Land at Bishopstone,
Salisbury, Wiltshire

Client: Cherrington Planning
Drawing Title: Units 3 & 4 Plans & Elevations



Job No: 250821
Drawn: RM | NH
Date: 14.01.2026
Scale: As Indicated @ A1

Drawing No: PL05
Rev:



DMW
architects

46a East Street, Wimborne BH21 1DX
01202 884024 www.dmwa.co.uk


UNIT 5 & 6

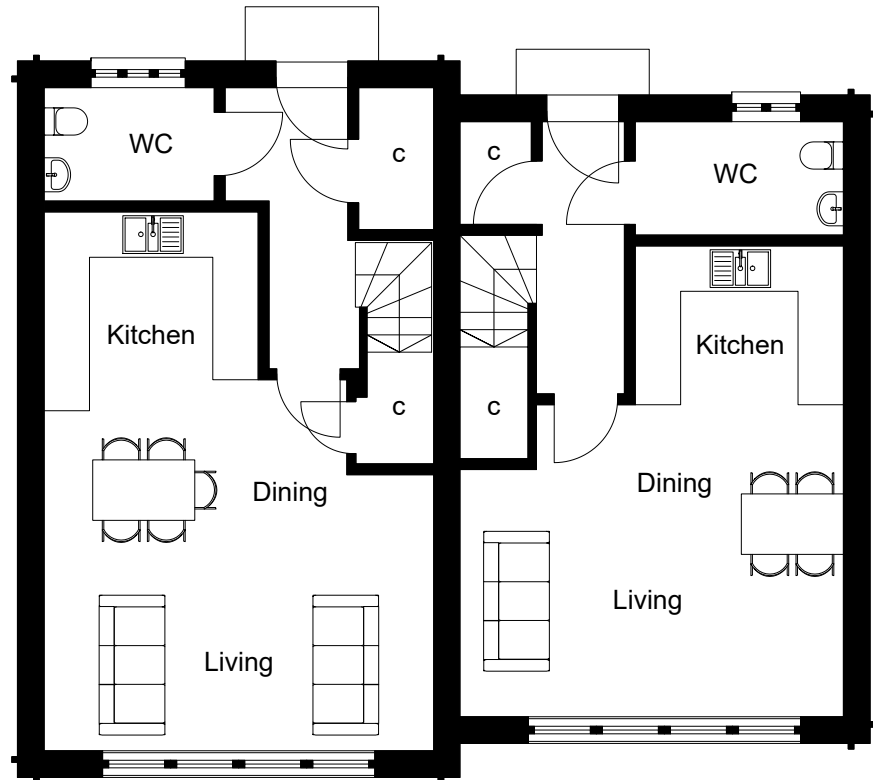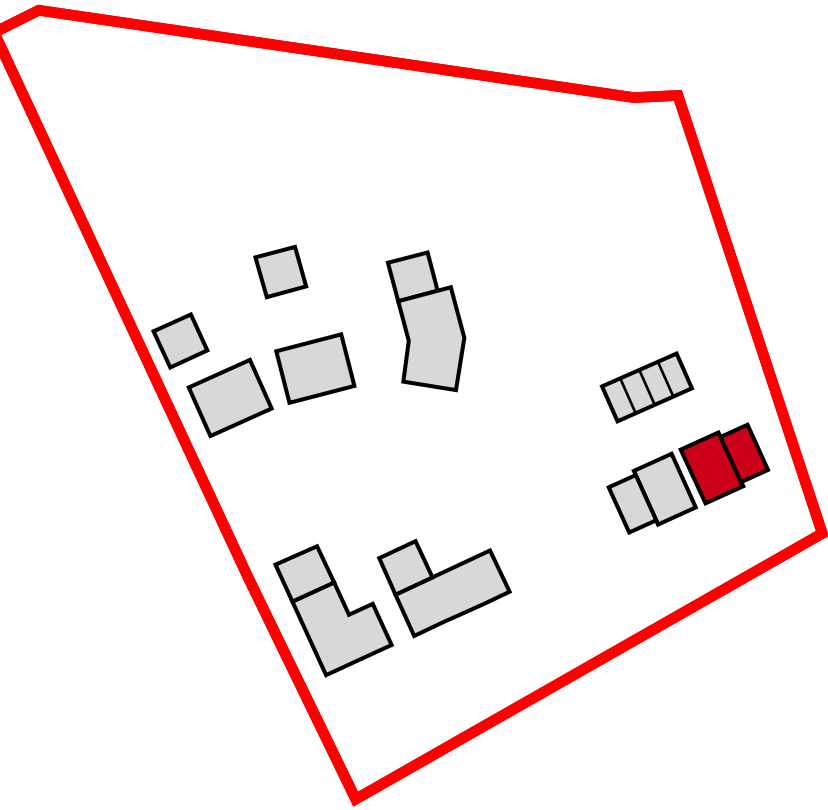

Proposed Ground Floor Plan
1:100

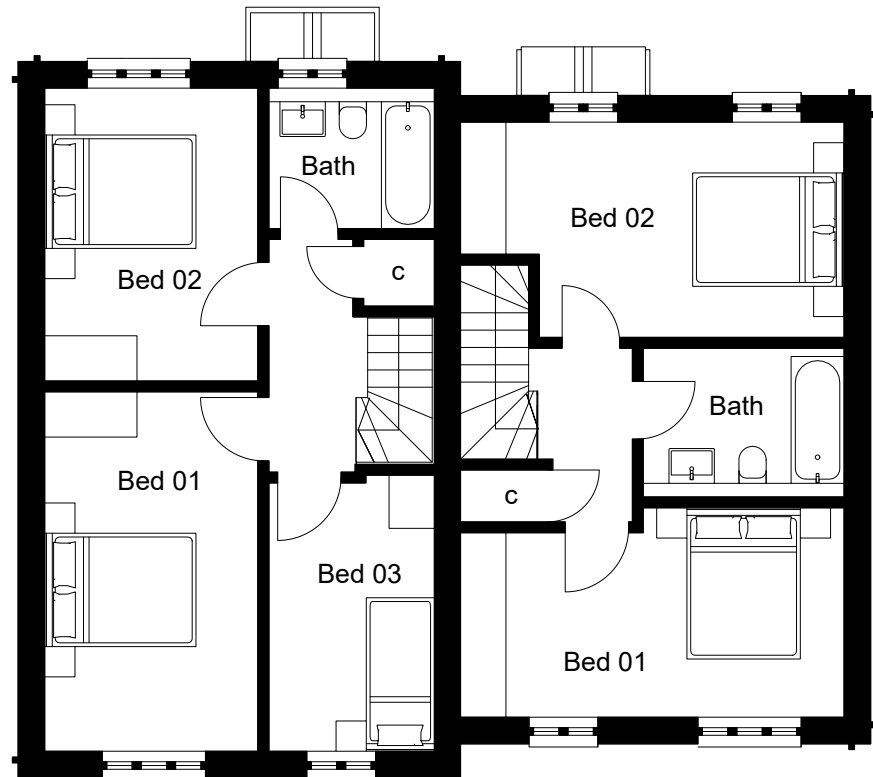 

Proposed First Floor Plan
1:100

 


Proposed North Elevation
1:100




Proposed East Elevation
1:100



Proposed South Elevation
1:100

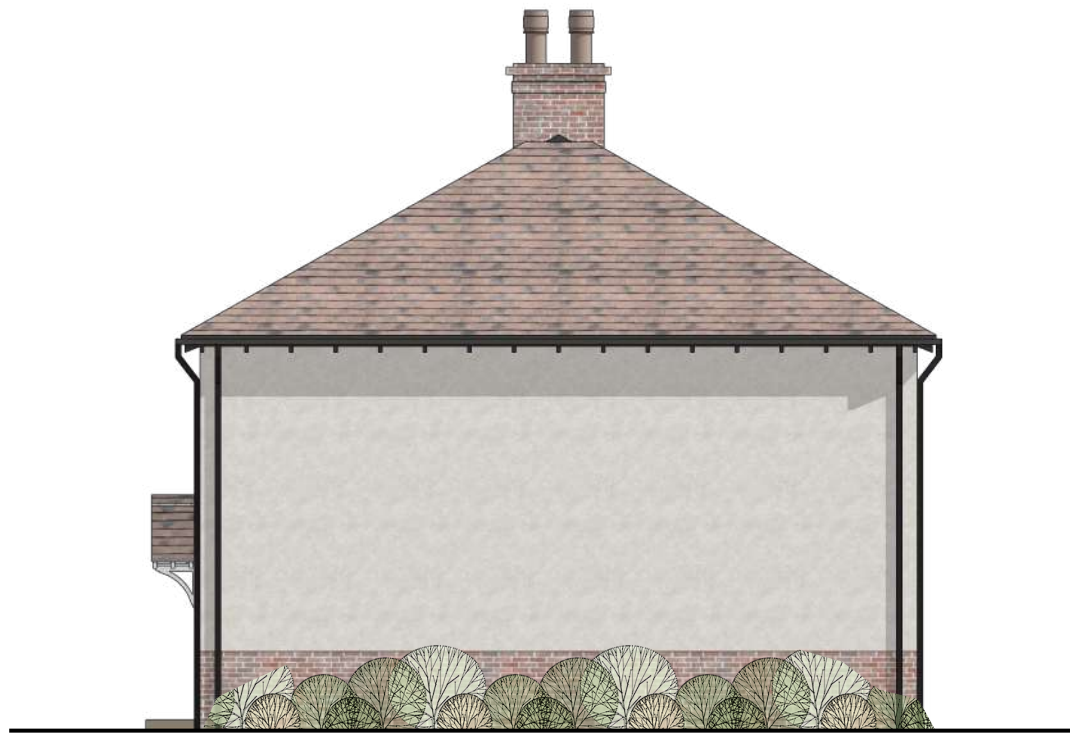

Proposed West Elevation
1:100

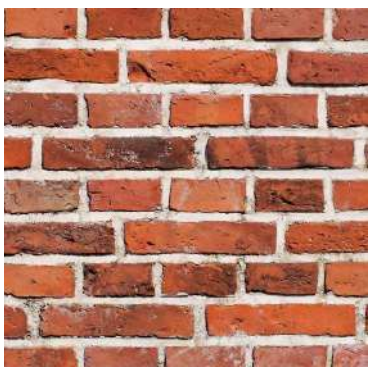

Red clay brick



Textured render



Plain clay tiles

PLANNING

This drawing is copyright and the property of DMWA Ltd. It may not be copied reproduced or altered in any way without their written authority. Do not scale from this drawing, work to figured dimensions. All dimensions to be checked on site and any discrepancies reported to the Architect immediately. All structural and specialist elements/components/details, including glazing, are to be approved by the Structural Engineer or Specialist Contractor.


DESIGNERS RISK ASSESSMENT:
HEALTH AND SAFETY
THE CONSTRUCTION (DESIGN AND
MANAGEMENT) REGULATIONS 2007

Building Products and Construction Execution
Hazards

Common/everyday hazards associated with Building Products and Construction processes are not listed below and will be assumed to be controlled by the **Principal Contractor** following good safety, management and site practice procedures.

The proposed works are designed on a well established method of construction, which can be carried out by a competent contractor. However, should the contractor find any area of concern he must inform the designer immediately in order that appropriate action can be taken.

THESE DRAWINGS ARE PRELIMINARY ONLY AND
THE INTENDED DETAILS ARE NOT COMPLETE!
THESE ARE NOT FOR CONSTRUCTION
PURPOSES

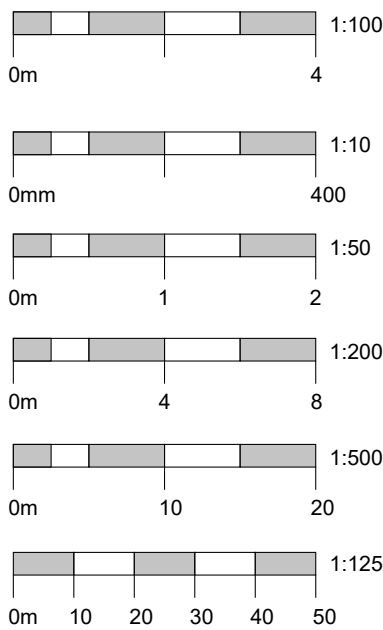

REV	COMMENT	DATE
-----	---------	------

Project:	New Dwellings Land at Bishopstone, Salisbury, Wiltshire	
----------	---	--

Client:	Cherrington Planning	
Drawing Title:	Units 5 & 6 Plans & Elevations	



Job No:	250821	
Drawn:	RM NH	
Date:	14.01.2026	
Scale:	As Indicated @ A1	

Drawing No:	PL06	
Rev:		


DMW
architects

46a East Street, Wimborne BH21 1DX
01202 884024 www.dmwa.co.uk


COMMUNAL STORE

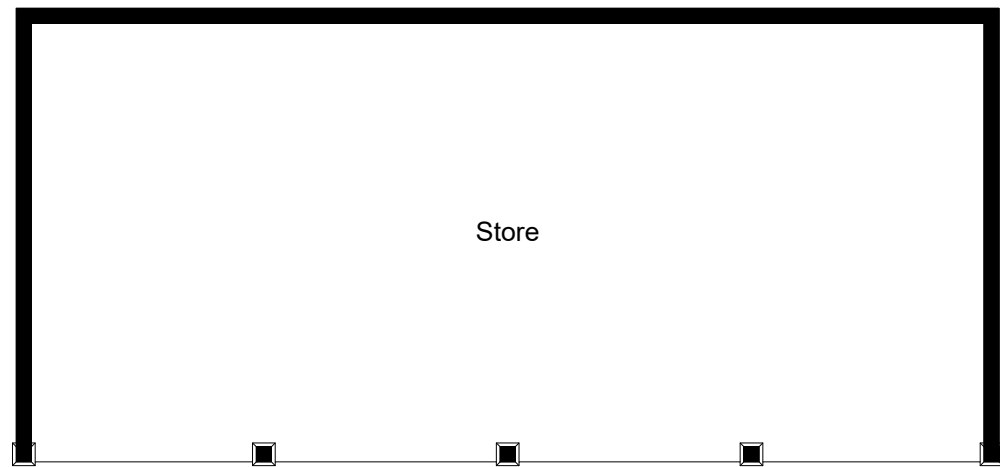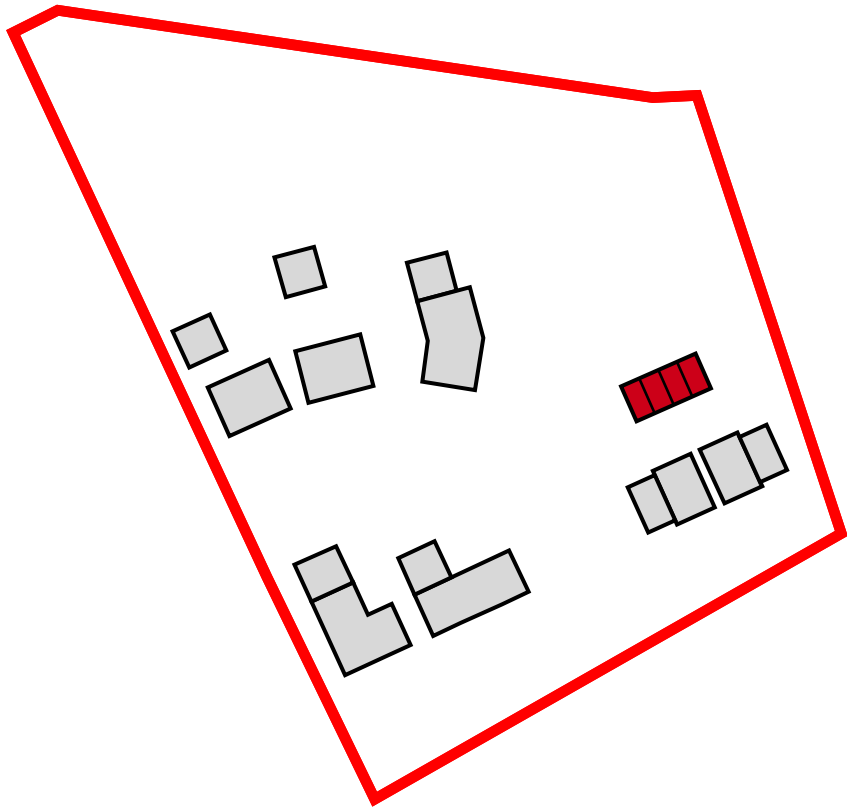


Proposed Floor Plan
1:100

 


Proposed North Elevation
1:100

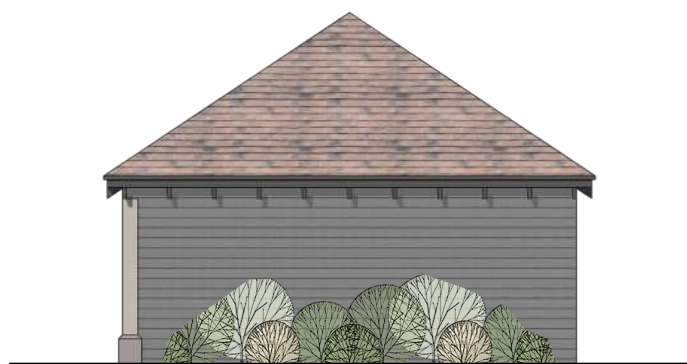

Proposed East Elevation
1:100

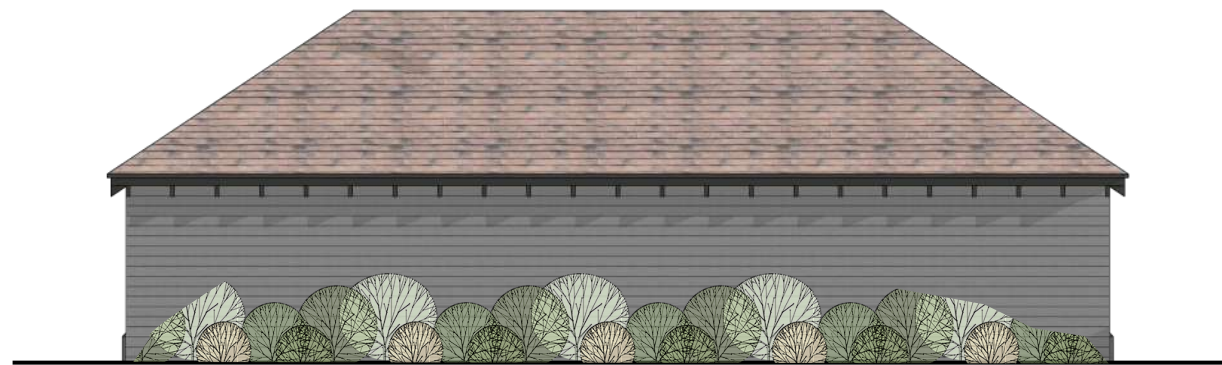

Proposed South Elevation
1:100

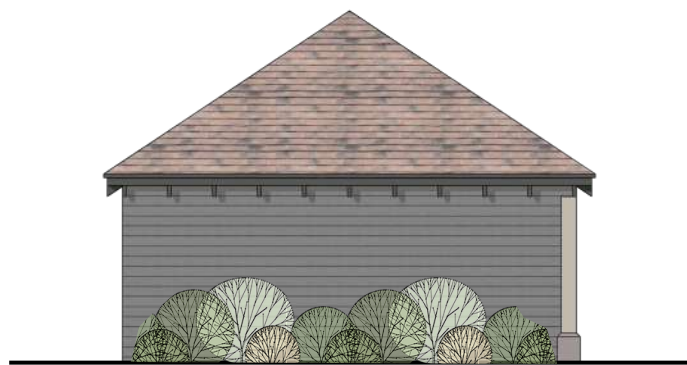

Proposed West Elevation
1:100



Dark stained horizontal
weatherboard cladding



Plain clay tiles

PLANNING

This drawing is copyright and the property of DMWA Ltd. It may not be copied reproduced or altered in any way without their written authority. Do not scale from this drawing, work to figured dimensions. All dimensions to be checked on site and any discrepancies reported to the Architect immediately. All structural and specialist elements/components/details, including glazing, are to be approved by the Structural Engineer or Specialist Contractor.


DESIGNERS RISK ASSESSMENT:
HEALTH AND SAFETY
THE CONSTRUCTION (DESIGN AND
MANAGEMENT) REGULATIONS 2007

Building Products and Construction Execution
Hazards

Common/everyday hazards associated with Building Products and Construction processes are not listed below and will be assumed to be controlled by the **Principal Contractor** following good safety, management and site practice procedures.

The proposed works are designed on a well established method of construction, which can be carried out by a competent contractor. However, should the contractor find any area of concern he must inform the designer immediately in order that appropriate action can be taken.

THESE DRAWINGS ARE PRELIMINARY ONLY AND
THE INTENDED DETAILS ARE NOT COMPLETE!
THESE ARE NOT FOR CONSTRUCTION
PURPOSES


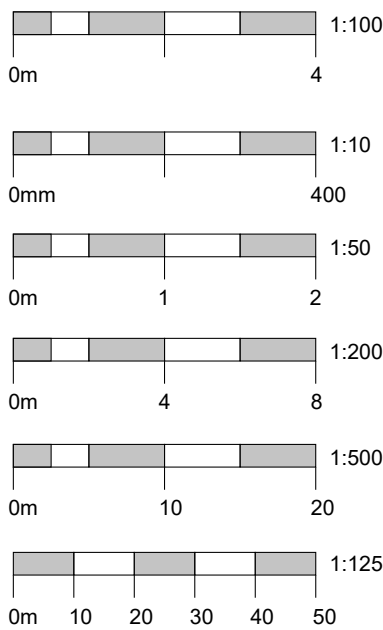


REV	COMMENT	DATE
Project:	New Dwellings Land at Bishopstone, Salisbury, Wiltshire	
Client:	Cherrington Planning	
Drawing Title:	Communal Store Plans & Elevations	
Job No:	250821	
Drawn:	RM NH	
Date:	14.01.2026	
Scale:	As Indicated @ A1	
Drawing No:	PL07	
Rev:		




DMW
architects

46a East Street, Wimborne BH21 1DX
01202 884024 www.dmwa.co.uk



UNIT 7

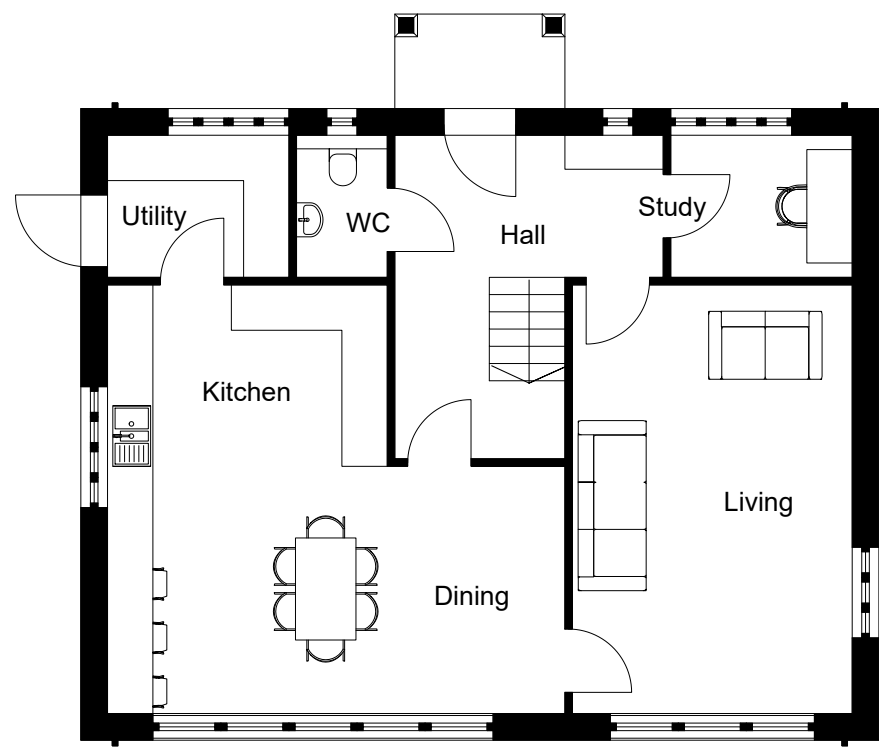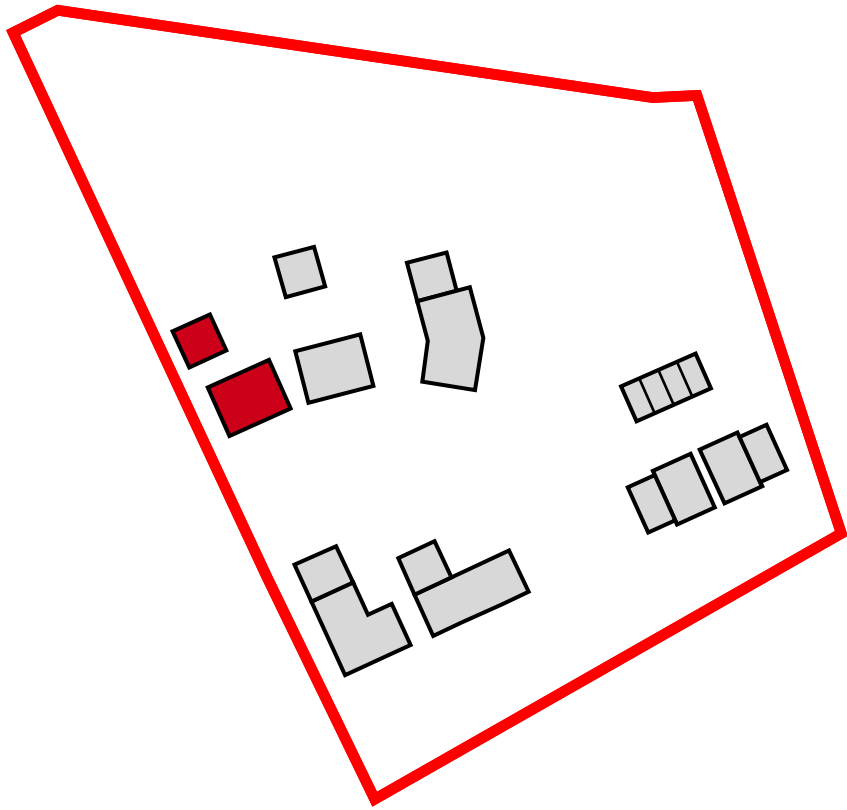

Proposed Ground Floor Plan
1:100

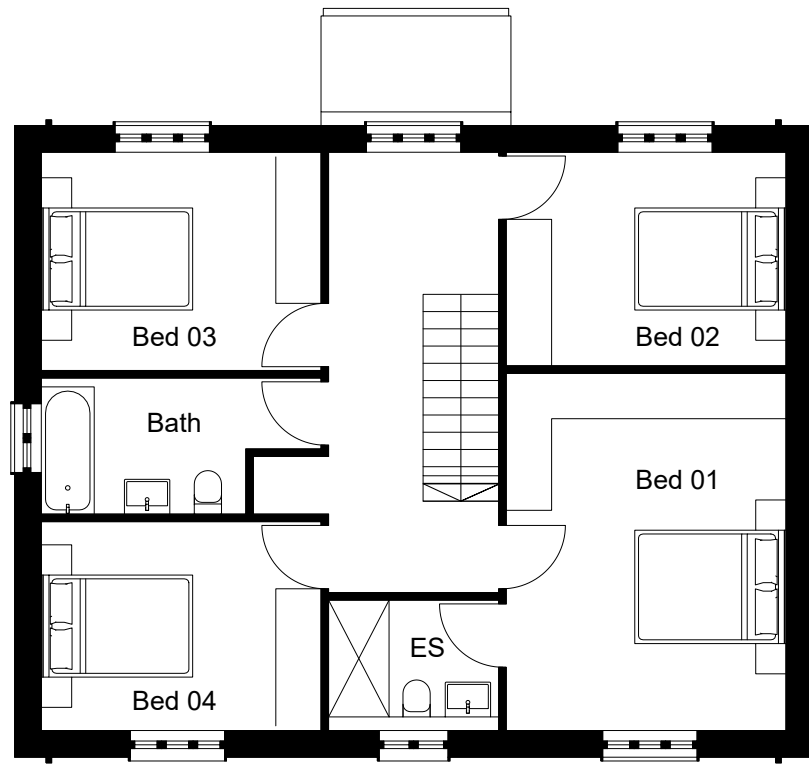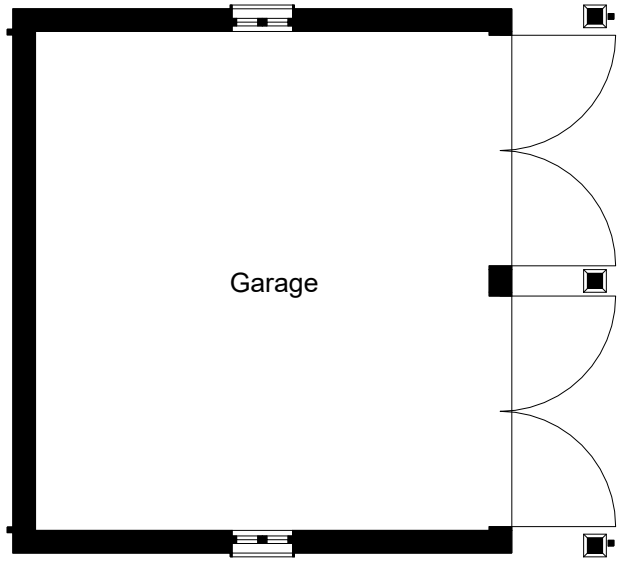 

Proposed First Floor Plan
1:100

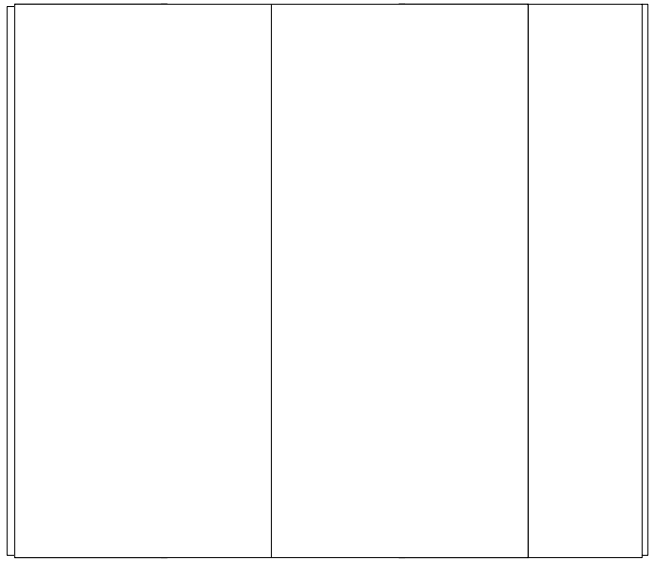 

Proposed North Elevation
1:100



Proposed East Elevation
1:100



Proposed East Garage Elevation
1:100




Proposed North Garage Elevation
1:100




Proposed South Elevation
1:100



Proposed West Elevation
1:100

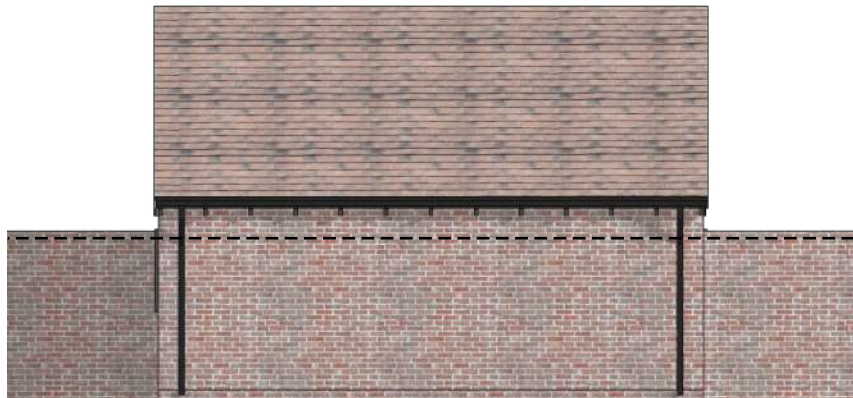


Proposed West Garage Elevation
1:100

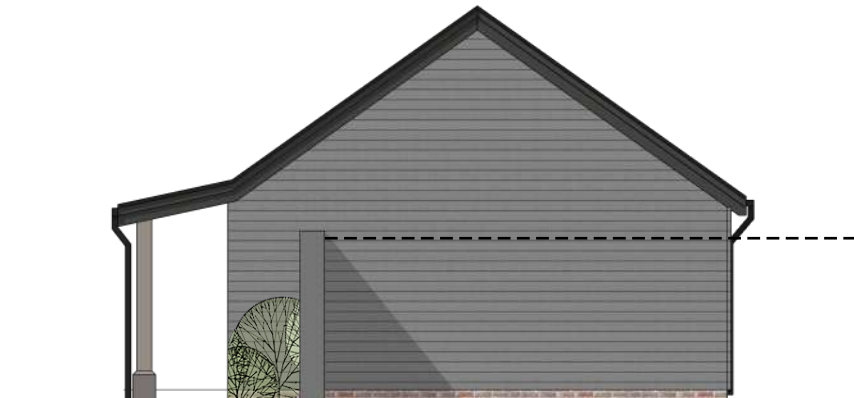

Proposed South Garage Elevation
1:100



Knapped flint

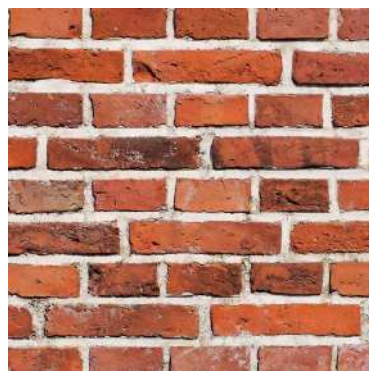

Red clay brick



Dark stained horizontal
weatherboard cladding



Plain clay tiles



Natural slates

PLANNING

This drawing is copyright and the property of DMWA Ltd. It may not be copied reproduced or altered in any way without their written authority. Do not scale from this drawing, work to figured dimensions. All dimensions to be checked on site and any discrepancies reported to the Architect immediately. All structural and specialist elements/components/details, including glazing, are to be approved by the Structural Engineer or Specialist Contractor.


DESIGNERS RISK ASSESSMENT:
HEALTH AND SAFETY
THE CONSTRUCTION (DESIGN AND
MANAGEMENT) REGULATIONS 2007

Building Products and Construction Execution
Hazards

Common/everyday hazards associated with Building Products and Construction processes are not listed below and will be assumed to be controlled by the Principal Contractor following good safety, management and site practice procedures.

The proposed works are designed on a well established method of construction, which can be carried out by a competent contractor. However, should the contractor find any area of concern he must inform the designer immediately in order that appropriate action can be taken.

THESE DRAWINGS ARE PRELIMINARY ONLY AND THE INTENDED DETAILS ARE NOT COMPLETE! THESE ARE NOT FOR CONSTRUCTION PURPOSES

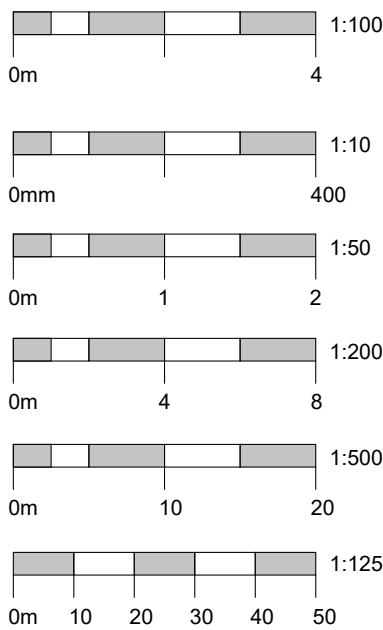

REV COMMENT DATE

Project: New Dwellings
Land at Bishopstone,
Salisbury, Wiltshire

Client: Cherrington Planning
Drawing Title: Unit 7 Plans & Elevations



Job No: 250821
Drawn: RM | NH
Date: 14.01.2026
Scale: As Indicated @ A1

Drawing No: PL08
Rev:




DMW
architects

46a East Street, Wimborne BH21 1DX
01202 884024 www.dmwa.co.uk



UNIT 8

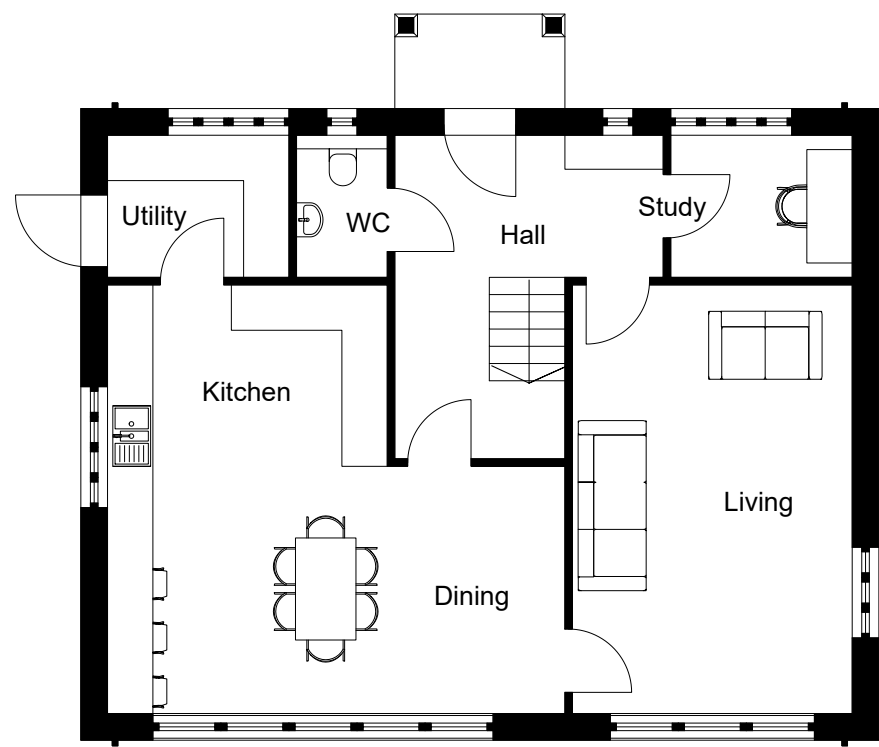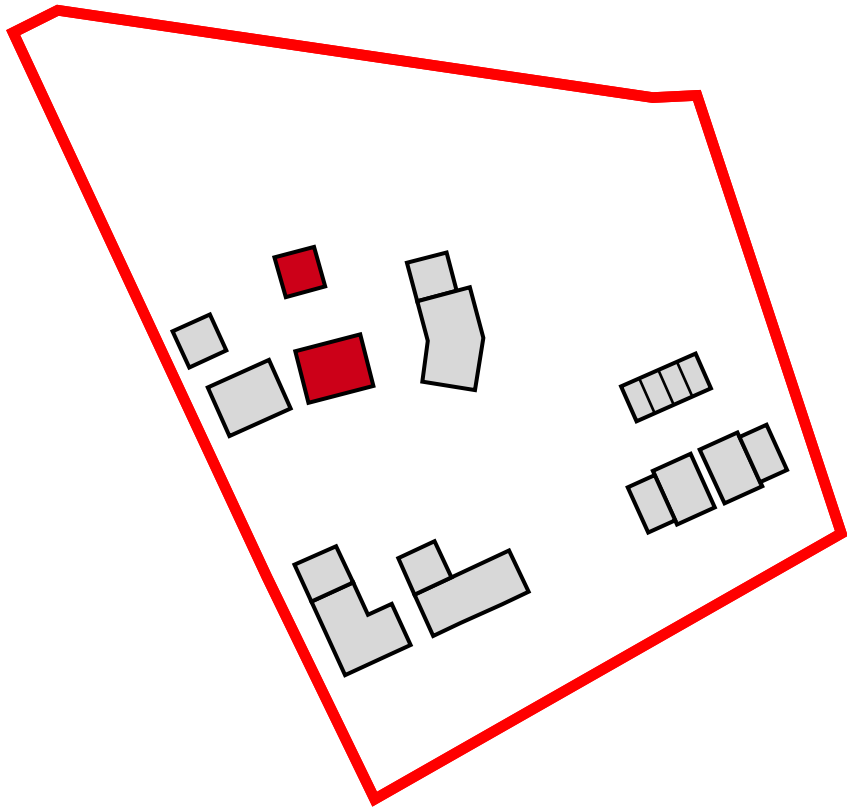

Proposed Ground Floor Plan
1:100

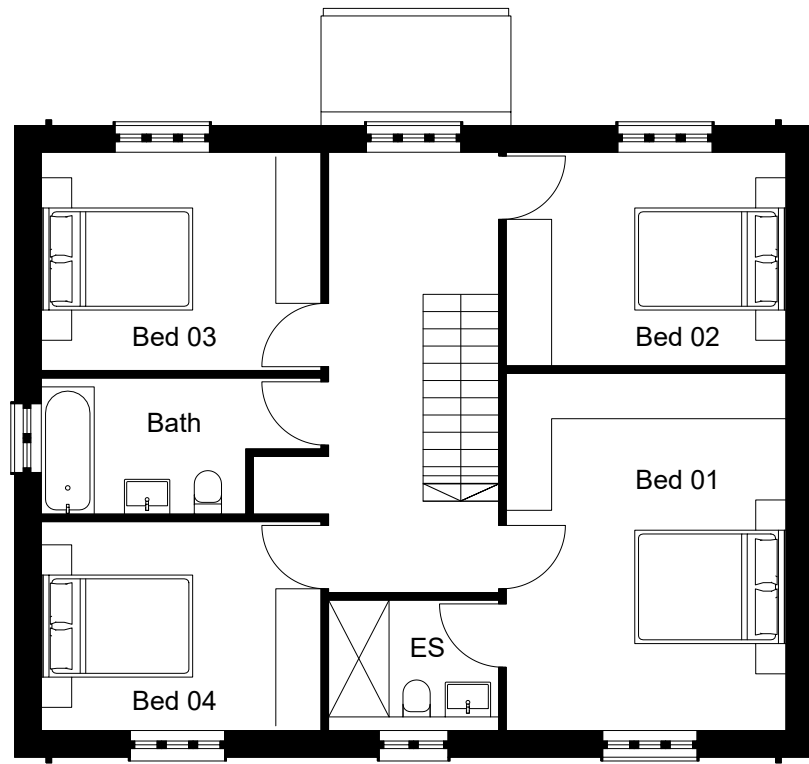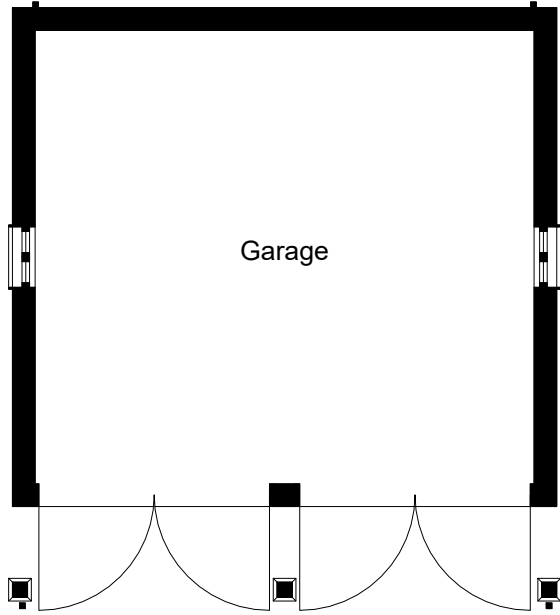 

Proposed First Floor Plan
1:100

  

Proposed North Elevation
1:100



Proposed East Elevation
1:100



Proposed South Garage Elevation
1:100




Proposed East Garage Elevation
1:100




Proposed South Elevation
1:100



Proposed West Elevation
1:100

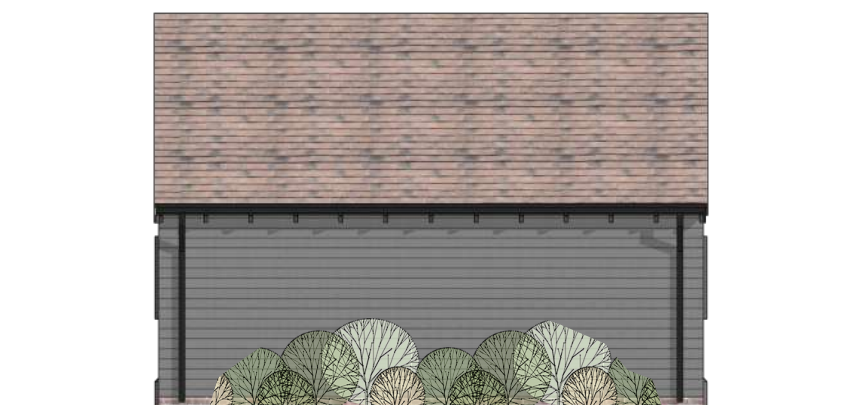


Proposed North Garage Elevation
1:100

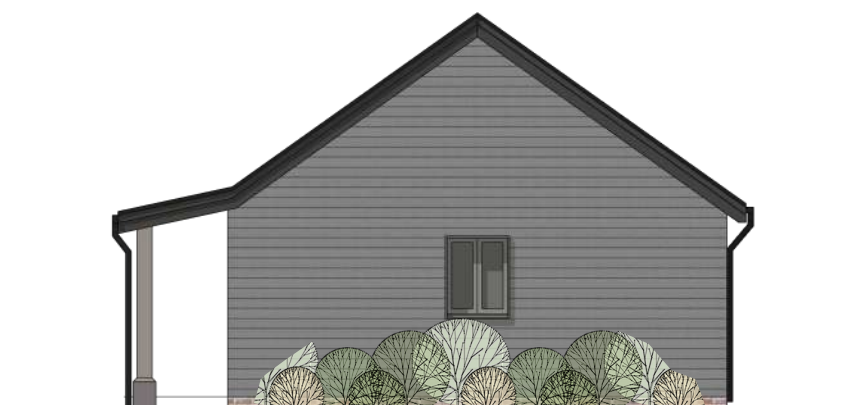

Proposed West Garage Elevation
1:100



Knapped flint

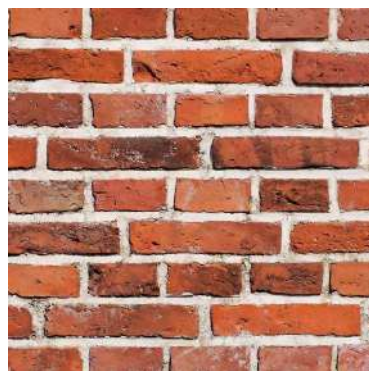

Red clay brick



Dark stained horizontal
weatherboard cladding



Plain clay tiles



Natural slates

PLANNING

This drawing is copyright and the property of DMWA Ltd. It may not be copied reproduced or altered in any way without their written authority. Do not scale from this drawing, work to figured dimensions. All dimensions to be checked on site and any discrepancies reported to the Architect immediately. All structural and specialist elements/components/details, including glazing, are to be approved by the Structural Engineer or Specialist Contractor.


DESIGNERS RISK ASSESSMENT:
HEALTH AND SAFETY
THE CONSTRUCTION (DESIGN AND
MANAGEMENT) REGULATIONS 2007

Building Products and Construction Execution
Hazards

Common/everyday hazards associated with Building Products and Construction processes are not listed below and will be assumed to be controlled by the Principal Contractor following good safety, management and site practice procedures.

The proposed works are designed on a well established method of construction, which can be carried out by a competent contractor. However, should the contractor find any area of concern he must inform the designer immediately in order that appropriate action can be taken.

THESE DRAWINGS ARE PRELIMINARY ONLY AND THE INTENDED DETAILS ARE NOT COMPLETE! THESE ARE NOT FOR CONSTRUCTION PURPOSES

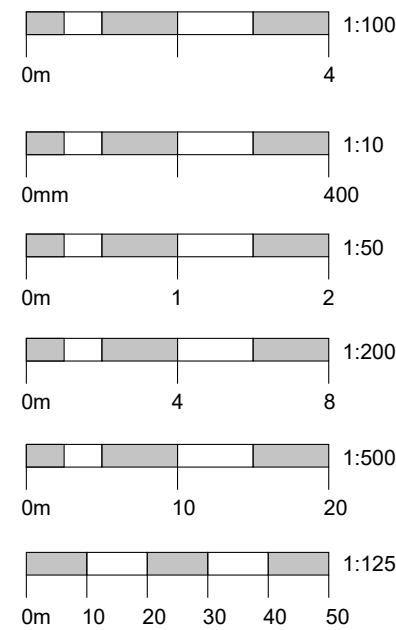

REV COMMENT DATE

Project: New Dwellings
Land at Bishopstone,
Salisbury, Wiltshire

Client: Cherrington Planning
Drawing Title: Unit 8 Plans & Elevations


Job No: 250821
Drawn: RM | NH
Date: 14.01.2026
Scale: As Indicated @ A1

Drawing No: PL09
Rev:

DMW
architects

46a East Street, Wimborne BH21 1DX
01202 884024 www.dmwa.co.uk


UNIT 9

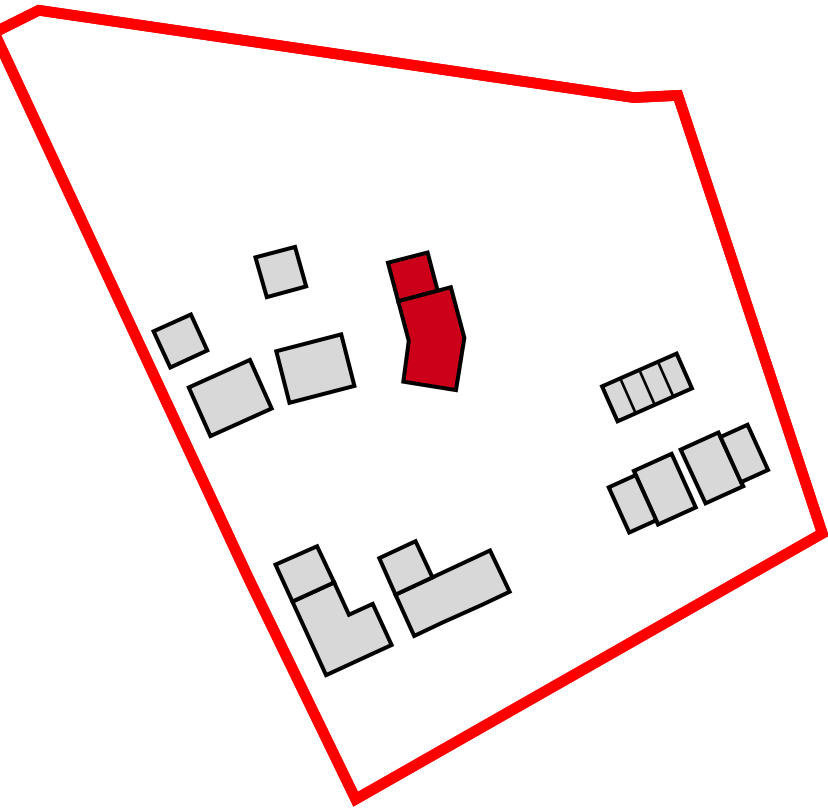



Proposed West Elevation
1:100




Proposed East Elevation
1:100

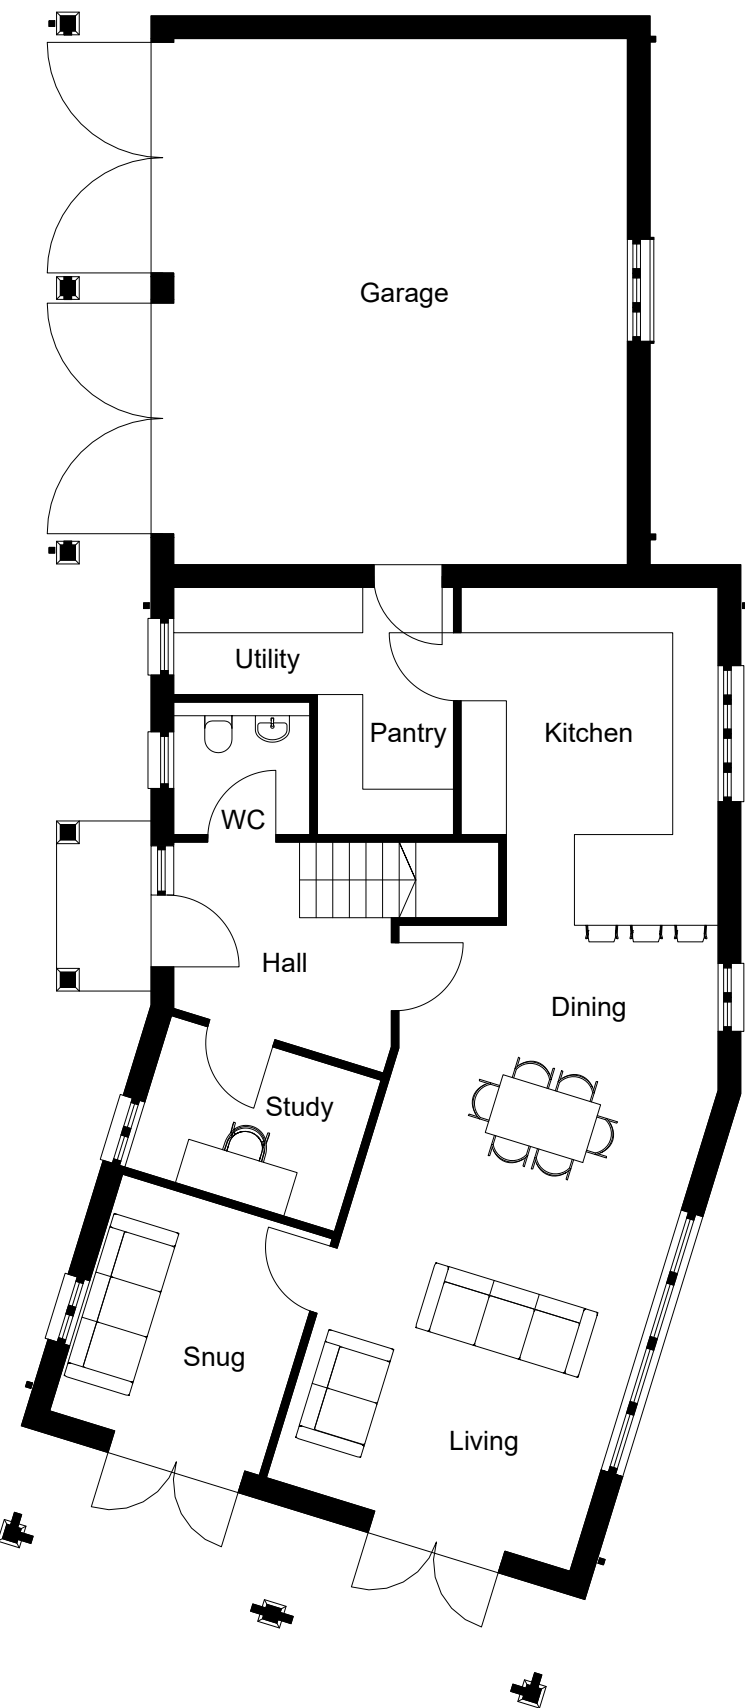

Proposed Ground Floor Plan
1:100

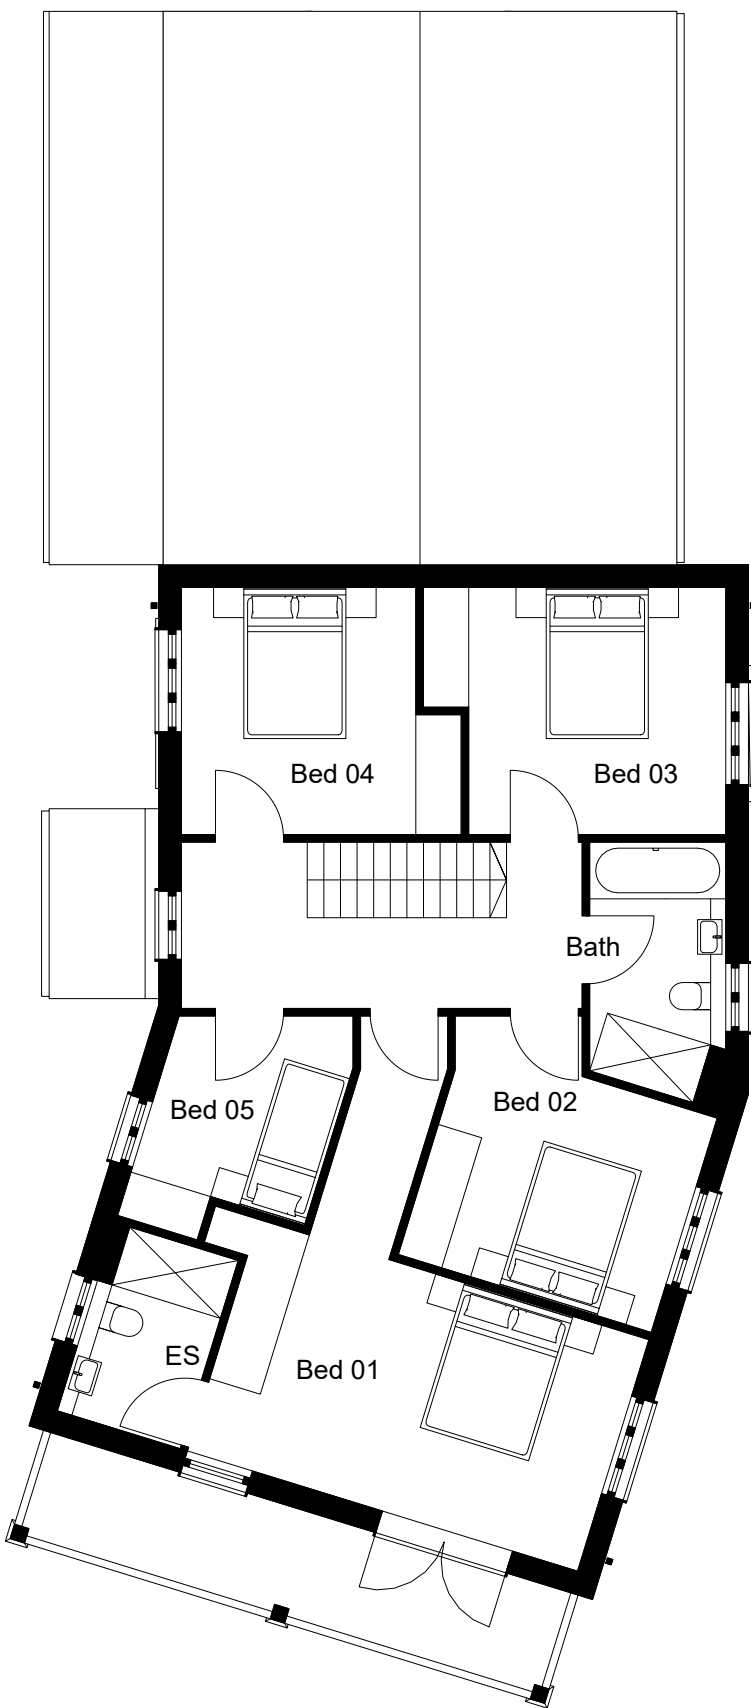 

Proposed First Floor Plan
1:100

 


Proposed South Elevation
1:100



Proposed North Elevation
1:100



Knapped flint

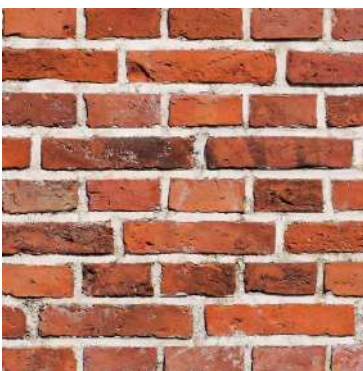

Red clay brick



Dark stained horizontal
weatherboard cladding



Plain clay tiles



Natural slates

PLANNING

This drawing is copyright and the property of DMWA Ltd. It may not be copied reproduced or altered in any way without their written authority. Do not scale from this drawing, work to figured dimensions. All dimensions to be checked on site and any discrepancies reported to the Architect immediately. All structural and specialist elements/components/details, including glazing, are to be approved by the Structural Engineer or Specialist Contractor.


DESIGNERS RISK ASSESSMENT:
HEALTH AND SAFETY
THE CONSTRUCTION (DESIGN AND
MANAGEMENT) REGULATIONS 2007

Building Products and Construction Execution
Hazards

Common/everyday hazards associated with Building Products and Construction processes are not listed below and will be assumed to be controlled by the Principal Contractor following good safety, management and site practice procedures.

The proposed works are designed on a well established method of construction, which can be carried out by a competent contractor. However, should the contractor find any area of concern he must inform the designer immediately in order that appropriate action can be taken.

THESE DRAWINGS ARE PRELIMINARY ONLY AND THE INTENDED DETAILS ARE NOT COMPLETE! THESE ARE NOT FOR CONSTRUCTION PURPOSES

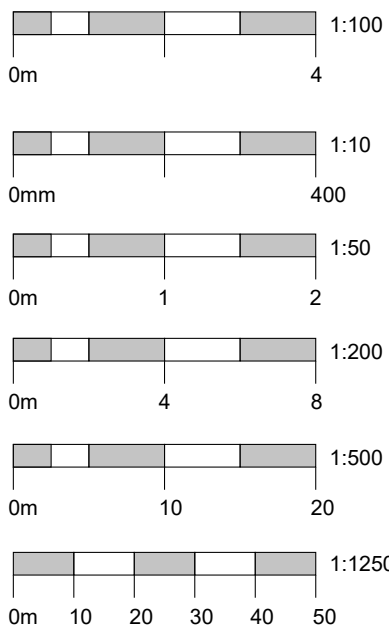

REV COMMENT DATE

Project: New Dwellings
Land at Bishopstone,
Salisbury, Wiltshire

Client: Cherrington Planning
Drawing Title: Unit 9 Plans & Elevations


Job No: 250821
Drawn: RM | NH
Date: 14.01.2026
Scale: As Indicated @ A1

Drawing No: PL010
Rev:

DMW
architects

46a East Street, Wimborne BH21 1DX
01202 884024 www.dmw.co.uk

SITE SECTION

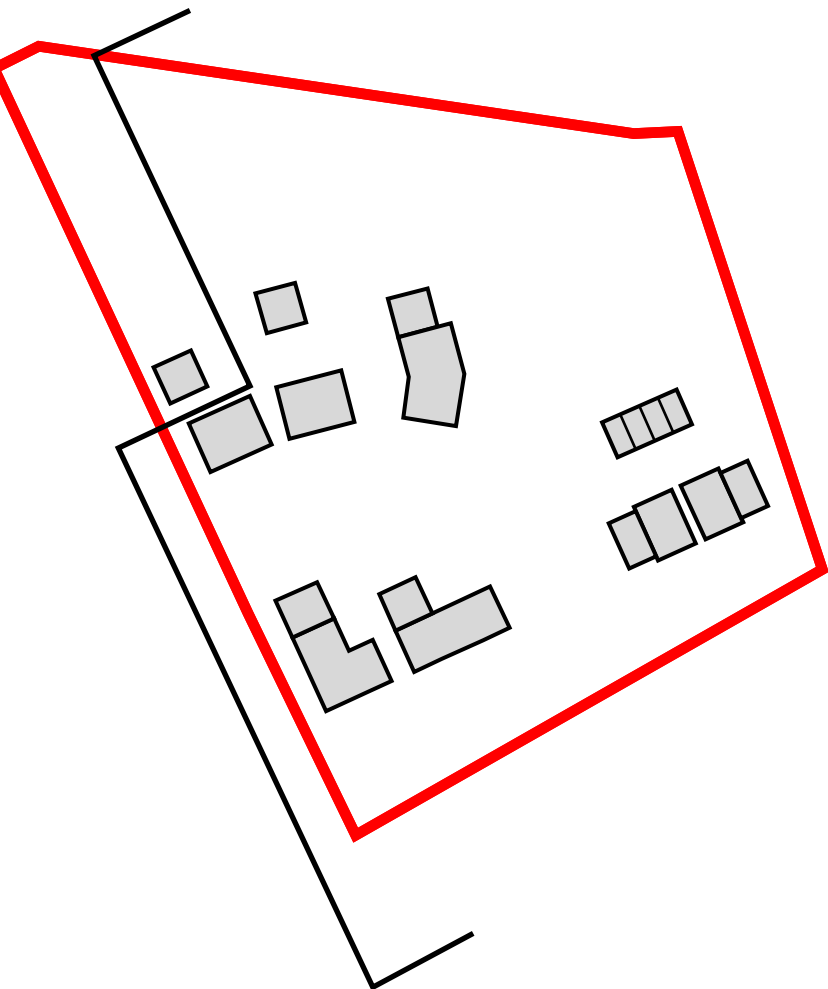

Section Key
NOT TO SCALE



Proposed Site Section
1:200

--- Existing Ground Line

PLANNING

This drawing is copyright and the property of DMWA Ltd. It may not be copied reproduced or altered in any way without their written authority. Do not scale from this drawing, work to figured dimensions. All dimensions to be checked on site and any discrepancies reported to the Architect immediately. All structural and specialist elements/components/details, including glazing, are to be approved by the Structural Engineer or Specialist Contractor.


DESIGNERS RISK ASSESSMENT:
HEALTH AND SAFETY
THE CONSTRUCTION (DESIGN AND
MANAGEMENT) REGULATIONS 2007

Building Products and Construction Execution
Hazards

Common/everyday hazards associated with Building Products and Construction processes are not listed below and will be assumed to be controlled by the **Principal Contractor** following good safety, management and site practice procedures.

The proposed works are designed on a well established method of construction, which can be carried out by a competent contractor. However, should the contractor find any area of concern he must inform the designer immediately in order that appropriate action can be taken.

THESE DRAWINGS ARE PRELIMINARY ONLY AND THE INTENDED DETAILS ARE NOT COMPLETE!
THESE ARE NOT FOR CONSTRUCTION PURPOSES

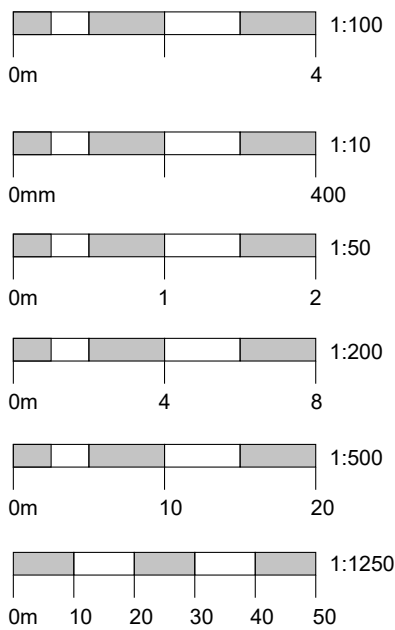

REV	COMMENT	DATE
-----	---------	------

Project:	New Dwellings Land at Bishopstone, Salisbury, Wiltshire	
----------	---	--

Client:	Cherrington Planning	
Drawing Title:	Proposed Site Section	

Job No:	250821	
Drawn:	RM NH	
Date:	14.01.2026	
Scale:	As Indicated @ A1	

Drawing No:	PL011	
-------------	-------	--

Rev:

DMW
architects

46a East Street, Wimborne BH21 1DX
01202 884024 www.dmwa.co.uk

APPENDIX 264/NNAMS/A2

Nutrient Calculations

Nutrients from wastewater		
This sheet contains 2 tables. The tables are separated by a heading, which describes the following table. Note: You will need to fill in cells B5 to B9 in the first table 'Water infrastructure information'. Cells B10 is automatically calculated and will state '0.00' unless the user inputs have been entered. Cells A11 to A12 and B11 to B12 are automatically generated and will state 'Not applicable' depending on the inputs to cells B5 and B9. You may need to fill in cell C10 depending on the information you entered in cell B9. Cells C5 to C9 and cells C11 to C12 are intentionally blank cells. You do not need to fill in any cells in the second table 'Final calculation of nutrient load from wastewater'. Cells B16 to B18 are automatically calculated and will state '0.00' unless the user inputs have been entered to the first table 'Water infrastructure information'. Cells A19 to A22, cells B20 and B22 are automatically generated and will state 'Not applicable' depending on the user inputs to the first table 'Water infrastructure information'. Cell B15, cell B19 and cell B21 are intentionally blank cells. How to fill in the table 'Water infrastructure information' Cell B5: Enter the date of first occupancy. Cell B6: Enter the average occupancy rate of the development. The default rate is 2.4, this should not be edited without sufficient evidence. Cell B7: Enter the water usage. This value should be kept at 120 unless other efficiency measures are used. Cell B8: Enter the total number of dwellings or units that will be within the development site as of the project completion date. Cell B9: Choose the receiving wastewater treatment works (WwTW) from the dropdown list. If you select 'Package Treatment Plant user defined' or 'Septic Tank user defined', you must enter their certified value of total phosphorus (TP) in cell C10. Otherwise the default values will be used in the calculation of the nutrient load associated with wastewater. Nutrient permits may be changing for the WwTW you select, from 01/01/2025, or 01/04/2030. If the date of first occupancy is in-between changing permit dates, multiple permit limits may be automatically generated in cells B10 to B12. If applicable, up to 3 values for the nutrient loading associated with wastewater will be presented in cell B18, B20 or B22.		
Water infrastructure information		
Description of required information	Data entry column - user inputs required	Additional data entry column - user inputs may be required
Date of first occupancy (dd/mm/yyyy):		
Average occupancy rate (people/dwelling or people/unit):	2.40	
Water usage (litres/person/day):	95	
Development proposal (dwellings/units):	9	
Wastewater treatment works:	Package Treatment Plant user defined	
Current wastewater treatment works P permit (mg TP/litre):	Enter value in cell C10	0.6
Not applicable	Not applicable	
Not applicable	Not applicable	
Final calculation of nutrient load from wastewater		
Description of values generated	Values generated	
Wastewater nutrient loading		
Additional population (people):	21.60	
Wastewater by development (litres/day):	2052.00	
Annual wastewater TP load (kg TP/yr):	0.45	
Not applicable		
Not applicable	Not applicable	
Not applicable		
Not applicable	Not applicable	

Nutrients from current land use

This sheet contains 2 tables. The tables are separated by a heading, which describes the following tables.

Note: You will need to fill in cells B5 to B8 in the first table 'Current land use information'. You will need to fill in cells A11 to A27, and B17 to B27 in the second table 'Current land use'. Cells C28 to B48 are automatically calculated, and will state '0.00' unless the user inputs have been entered. Cells D11 to D27 are automatically generated and will state 'Not applicable' depending on automatically generated data in cells C11 to C27. Row 28 is a Total Row. The Total row states 'Totals': in cell A28 and automatically calculates the total sum of cells B11 to B27 in cell B28 and C11 to C27 in cell C28. Cell D28 is intentionally blank.

How to fill in the table 'Current land use information'

Cell B5: Choose the operational catchment the site is located within from the dropdown list.

Cell B6: Choose the soil drainage type associated with the predominant soil type within the development site from the dropdown list.

Cell B7: Choose the annual average rainfall the development will receive from the dropdown list.

If the rainfall value is not on the list, select the nearest value.

Cell B8: Choose whether the development is in a nitrate vulnerable zone (NVZ) from the dropdown list.

How to fill in the table 'Current land uses'

Cell A11-A27: Choose the existing (pre-development) land use and type(s) from the dropdown list.

Cell B11-B27: Enter the area of each land use in m².

The nutrient load from current land uses is shown in cells C11-C27 for total phosphorus (TP). The total nutrient load from current land uses is shown in cell C28 for TP.

Current land use information

Description of required information	Data entry column - user inputs required
Operational catchment:	Avon Hampshire
Soil drainage type:	Freely draining
Annual average rainfall (mm):	900.1 - 950
Within nitrate vulnerable zone (NVZ):	Yes

Current land uses

Existing land use type(s) - user inputs required	Area (ha) - user inputs required	Annual phosphorus export (kg TP/yr)	Notes on data
Lowland	0.79	0.09	Not applicable
Commercial/industrial urban land	0.21	0.28	Not applicable
Greenspace	0.05	0.00	Not applicable
Lowland	0.24	0.03	Not applicable
		0.00	Not applicable
		0.00	Not applicable
Totals:	1.29	0.41	

Nutrients from future land use

This sheet contains one table.

Note: You will need to fill in cells A5 to A21 and B5 to B21. Cells B22 and C5 to C22 are automatically generated calculations and will state '0.00' unless the user inputs have been entered. Row 22 is a Total Row. The Total Row states 'Totals:' in cell A22 and automatically calculates the total sum of cells B5 to B21 in cell B22 and C5 to C21 in cell C22.

How to fill in the table 'Future land uses'

Cells A5-A21: Choose the future (post-development) land use type(s) of landcover present on the new site from the dropdown list
Cells B5-B21: Enter the area in hectares of each land use type.

The nutrient load from future land uses is shown in cells C5 to C21 for total phosphorus (TP).

The total nutrient load from future land uses is shown in cell C22 for TP.

Future land uses

New land use type(s) - user inputs required	Area (ha) - user inputs required	Annual phosphorus export (kg TP/yr)
Residential urban land	0.63	1.17
Greenspace	0.42	0.01
		0.00
Greenspace	0.24	0.00
		0.00
		0.00
		0.00
		0.00
		0.00
		0.00
		0.00
		0.00
		0.00
		0.00
		0.00
		0.00
Totals:	1.29	1.18

Nutrients from future land use after sustainable urban drainage system (SuDS) treatment

This sheet contains ten tables in cells A5 to A29, cells B5 to B29, cells C5 to C29, cells D5 to C29 are automatically calculated and will update 1/00 unless the user inputs have surface runoff. Cells H5 to H29 are automatically generated and will state "Not applicable" unless the total area of the landcover entered is larger than the total area of the landcover entered into the worksheet. 'Nutrients, from_future_land_use' Row 30 is a Total Row. The Total Row totals all cells in C30 and automatically calculates the total sum of cells B5 to B29 in cell B30, cells D5 to D29 in cell D30 and cells C5 to C29 in cell C30. Cell A30, cell E30, cell F30 and cell H30 are intentionally blank.

How to fill in the table 'SuDS Information'

Cells A5 to A29: Choose the type (post-development) land use type(s) of landcover present on the new site within the SuDS catchment area from the dropdown list. Only landowners entered into the worksheet titled 'Nutrients, from_future_land_use' can be entered. The SuDS catchment area is in hectares of each new land use type within the SuDS catchment area.

Cells C5 to C29: Enter the percentage of the flow entering the SuDS feature. If a flow is being diverted to the SuDS feature then this value should be set to 100%.

The annual total phosphorus (TP) loads associated with the landowners in the SuDS catchment area are automatically calculated in cells D5 to D29.

Cells E5 to E29: Enter the name of the SuDS features used to intercept surface flows can be entered in. Any text can be entered into these cells.

Cells F5 to F29: Enter the nutrient removal rates associated with the SuDS features for TP.

Values for column F must be identified by the user and must be specific to the SuDS features being implemented.

The annual TP load removed from the SuDS features are automatically calculated in cells G5 to G29. These values are subtracted from the nutrient budget.

You do not need to fill in column H 'Notes on data'. It will state "Not applicable" unless the total area of each landcover within the SuDS catchment area exceeds the area of the landowners entered into the worksheet titled 'Nutrients, from_future_land_use'.

The total nutrient load removed through the SuDS features is shown in cell G30 for TP.

SuDS information

New land use type(s) within SuDS catchment area - user inputs required	SuDS catchment area (ha) - user inputs required	Percentage of flow entering the SuDS (%) - user inputs required	Annual phosphorus inputs to SuDS feature(s) (kg Tpyr)	Name of SuDS feature(s) - user inputs required	TP removal rate for features - user specified (%) - user inputs required	Annual phosphorus load removed by SuDS (kg TP/yr)	Notes on data
Residential urban land	0.63	73.00	1.17	Modified Rational Method - 26.91% runoff, therefore 73% discharge to ground	100.00	0.85	Area of new land covers within SuDS catchment area exceeds the area of new land covers proposed
Residential urban land	0.63	27.00	1.17	SuDS to ground	100.00	0.31	Area of new land covers within SuDS catchment area exceeds the area of new land covers proposed
			0.00			0.00	Not applicable
			0.00			0.00	Not applicable
Totals:	1.26		2.33			1.17	

Final nutrient budgets

This worksheet contains one table. This table is automatically populated using the outputs from the previous worksheets.

Note: You do not need to fill in any cells in the table.

Cells B5 to B8 and cells B10 are automatically calculated and will state '0.00' unless the user inputs have been entered to all of the required worksheets.

Cells A11 to A14, cell B12 and cell B14 are automatically generated and will state 'Not applicable' depending on the user inputs to the worksheet 'Nutrients_from_wastewater'.

Cell B9, B11 and B13 are intentionally blank.

This table presents calculations that underpin the final annual nutrient budget for the development site. Up to 3 values for the nutrient budget may be presented in cells B10, B12 and B24 for total phosphorus (TP).

Total nutrient budget calculations

Description of values generated	Values generated
Wastewater TP load (kg TP/year):	0.45
Net land use TP change (kg TP/year):	-0.39
TP budget:	0.06
TP budget + 20% buffer:	0.07
Annual nutrient budget	
The total annual phosphorus load to mitigate is (kg TP/yr):	0.07
Not applicable	
Not applicable	Not applicable
Not applicable	
Not applicable	Not applicable

Manufacturers Certificate



Certificate

Nr. 457.1C2

CRX II

Primary settlement zone with electro-coagulation unit and submerged fixed bed biofilm reactor

Fuji Clean Co.,Ltd.

4-1-4 Imaike, Chikusa, Nagoya, Aichi 464-8613, Japan

EN 12566-3:2005+A2:2013, Annex B: Treatment efficiency test

Small wastewater treatment systems for up to 50 PT – Part 3:
Packaged and/or site assembled domestic wastewater
treatment plants

Detailed results and information on the test are provided in
test report PIA2024-457B03.



Extract of performance details (EN 12566-3, Annex B: Treatment efficiency test)

Organic daily load (influent, nominal)	0.21 kg BOD ₅ /d		
Hydraulic daily load (nominal)	0.65 m ³ /d		
Treatment efficiency (nominal)		Efficiency	Effluent
	COD	95.8 %	32 mg/l
	BOD ₅	98.3 %	5 mg/l
	TN _b	71.8 %	18 mg/l
	NH ₄ -N	73.8 %	12.0 mg/l
	P _{tot}	93.5 %	0.6 mg/l
	SS	97.8 %	8 mg/l
Electrical consumption (nominal)	1.75 kWh/d *		
	1.41 kWh/d **		
Number of desludging (complete test – 38 + 4 weeks)	0		
Number of maintenance operations during the test (without start-up phase)	2		

* inclusive of transformer 240 V-110 V

** exclusive of transformer 240 V-110 V

Tested by:
PIA – Prüfinstitut für Abwassertechnik GmbH
Hergenrather Weg 30
52074 Aachen, Germany

This certificate is for information purposes only and
replaces neither the related test report nor the
declaration of performance or the CE marking.
The results relate only to the tested object.

PIA – Sustainable Certification



November 2024, Dipl.-Ing. Gabriel Schatzki
Head of department "Wastewater Testing"



Notified Body
No.: 1739



Certified according to
ISO 9001:2015



APPENDIX 264/NNAMS/A4

SuDS 100% discharge to ground evidence

		Site name: Bishopstone Project ref: 264
SuDS Pollution Risk Assessment (CIRIA Guidance C808)		
1 - The SuDS device will not be subject to significant flooding, i.e. it is not in Flood Zone 2 or 3.		
The SuDS device is in:	Flood Zone 1 Source: Environment Agency Flood Map for Planning (Rivers and Sea)	
2 - The SuDS device is in an area where the high-water table groundwater depth is at least 1 m below the base of the proposed infiltration device.		
Depth to groundwater:	15.00	mbgl
Groundwater level:	59.00	mAOD
Elevations at site:	74.00	mAOD
Source:	BGS Borehole Log SU02NE34	
3 - The total pollution risk score for the SuDS device calculated in accordance with Table 28.8 of C753 is <180.		
Pollution risk score:	170	<i>See pollution risk score table attached</i>
4 - The SuDS device is at least 5 m away from any surface water feature, including a river, stream or lake.		
Distance to nearest surface water feature:	310.00	m
Source:	River Ebble	

Risk Element		Risk score				Weighting factor	Pollution risk score	Source
No.	Description	Low risk 1	Medium risk 2	High risk 3	Score			
1	Pollution hazard	All standard urban land use types			1	15	15	QRIA C808
2	Standard average annual rainfall depth	<740 mm	740-1,060 mm	>1,060 mm	2	15	30	
3	Type of SuDS	Continuous unlined linear collection and conveyance component (filter strips, swales)	Shallow soakaway (infiltration basin, permeable paving) draining <5,000 m ²		2	15	30	
4	Average Unsaturated zone depth	>15 m	5-15 m	1-5 m	1	20	20	
5	Predominant flow type through soils between infiltration surface and groundwater	Intergranular flow	Mixed fracture and intergranular flow	Fractured flow	2	20	40	
6	Unsaturated zone clay content	>15% clay	1-15% clay	<1% clay	2	5	10	
7	Unsaturated zone organic carbon content soil organic matter content	>15% SOM	1-15% SOM	<1% SOM	3	5	15	
8	Unsaturated zone soil pH	>8	5-8	<5	2	5	10	
Total							170	

APPENDIX 264/NNAMS/A6
Evidence Photos











