




EXISTING

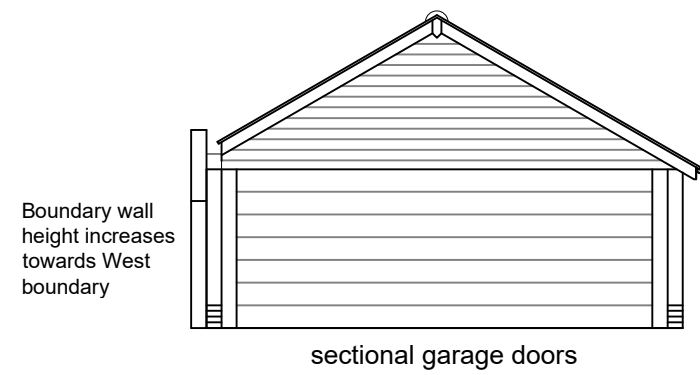


FRONT ELEVATION - EAST

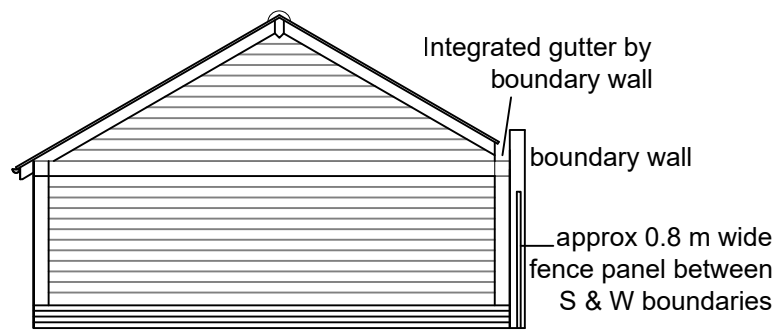

REAR ELEVATION - WEST

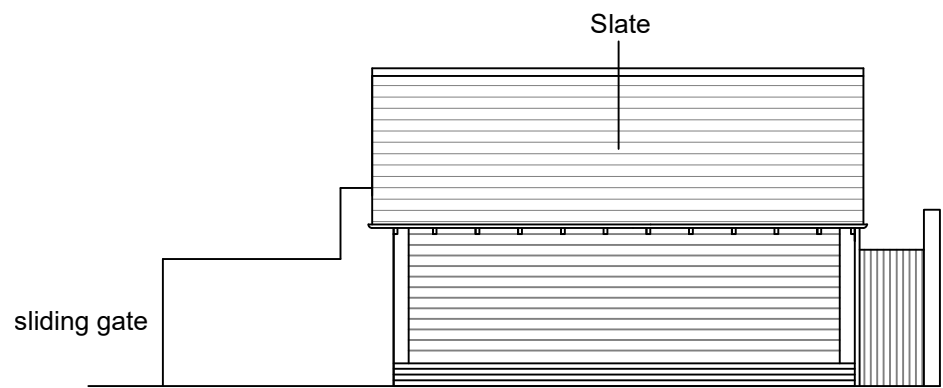


SIDE ELEVATION - NORTH

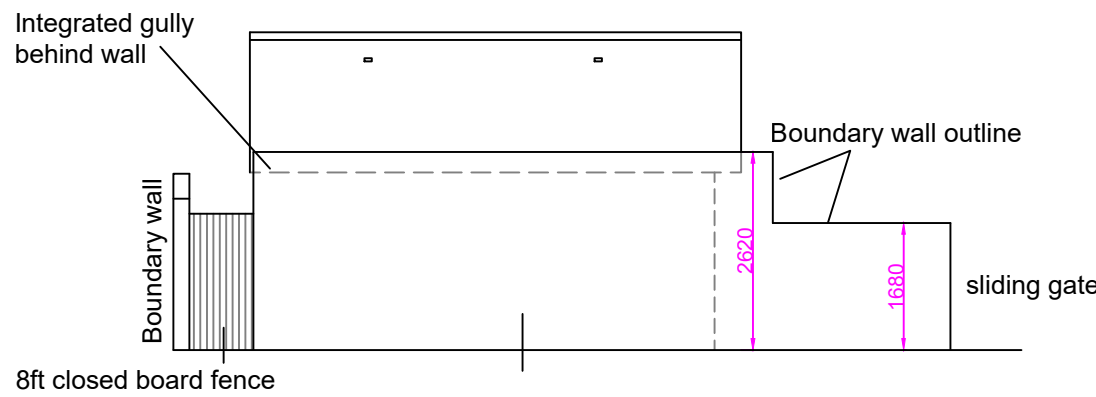


SIDE ELEVATION - SOUTH

LAYOUT

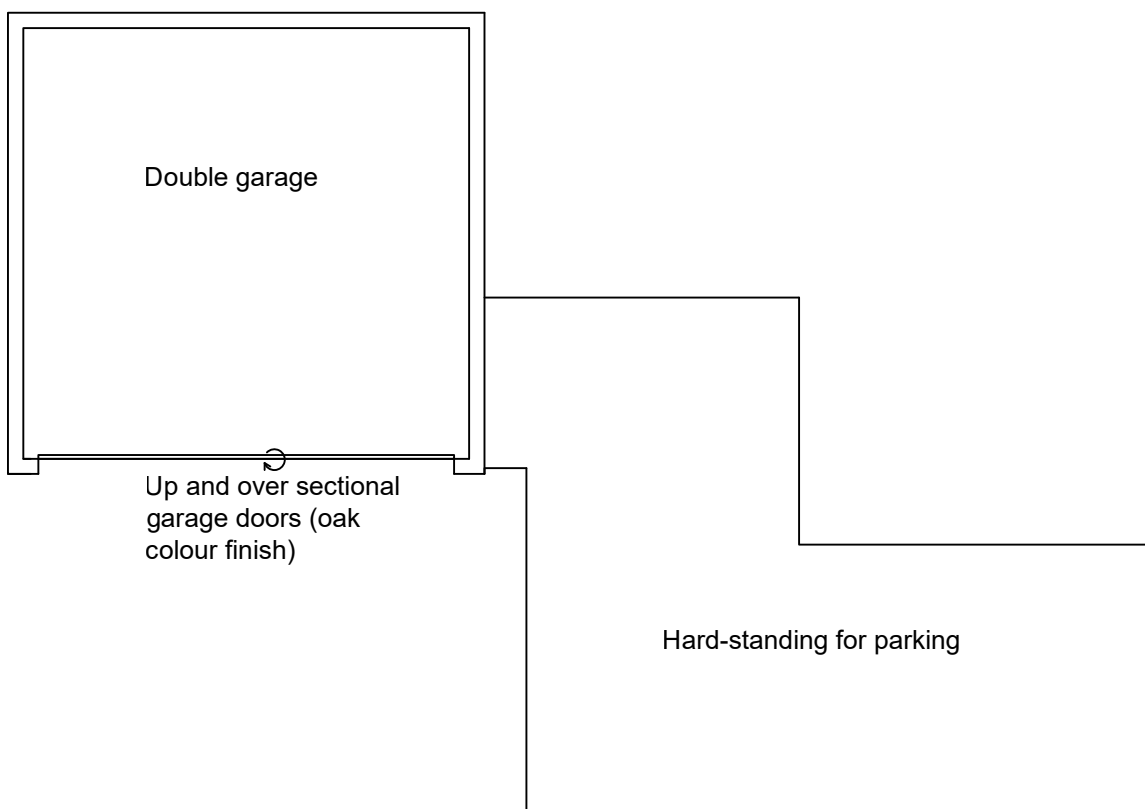

ROOF PLAN

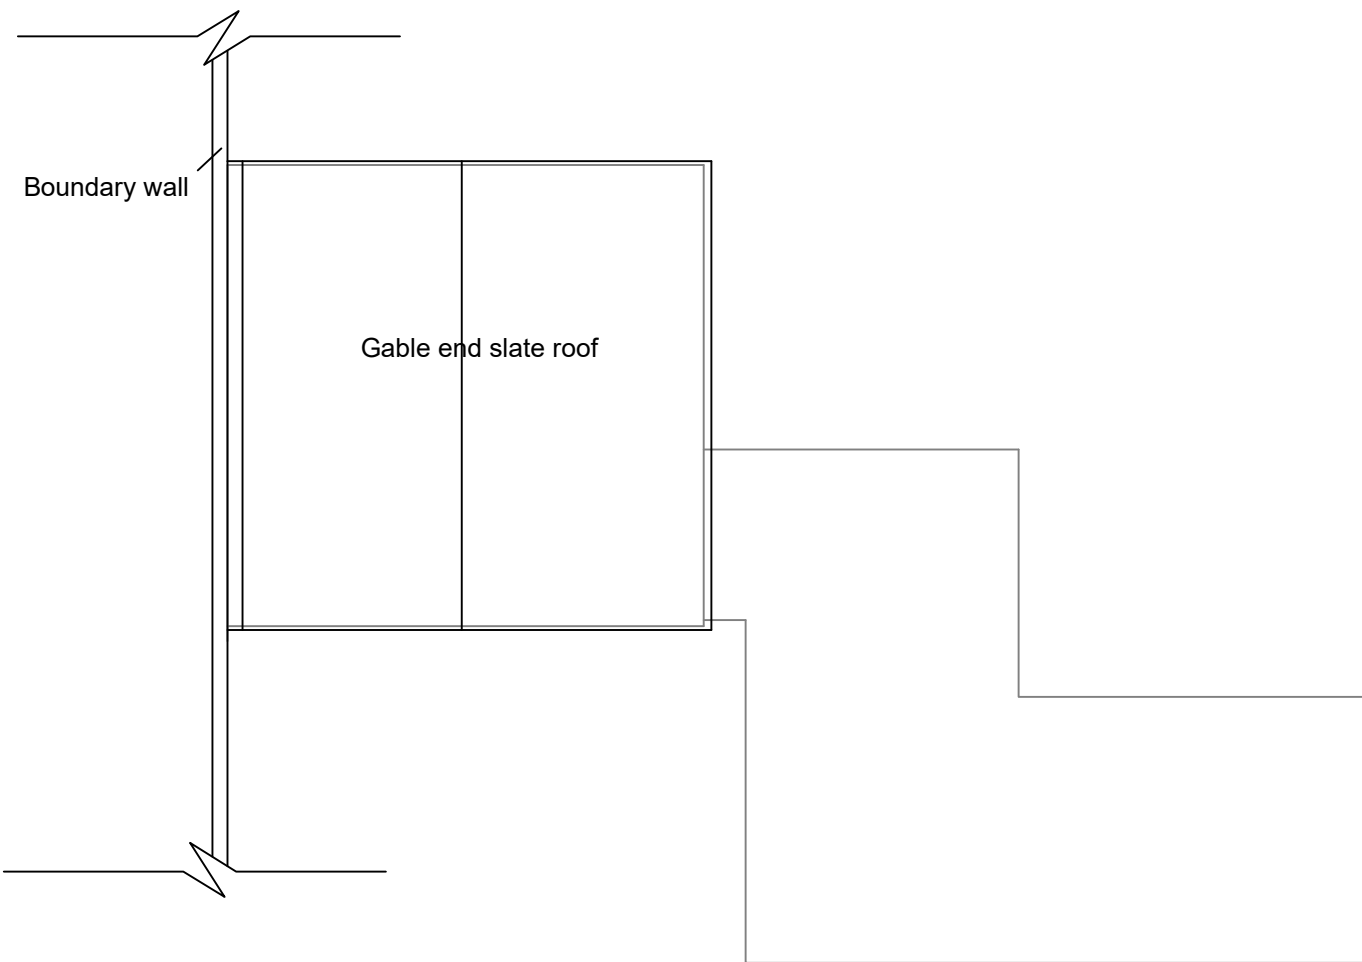

Scale 1:100
0 1 2 3 4

POPE
plan build

Address: Mr and Mrs Phillipson 82 St Ann Street Salisbury SP1 2DX			
Title: Existing double garage and hard standing to be demolished			
Date: Oct 2024	Scale: 1:100	Drawing no: P/01A	Drawn by: Rita Pope