




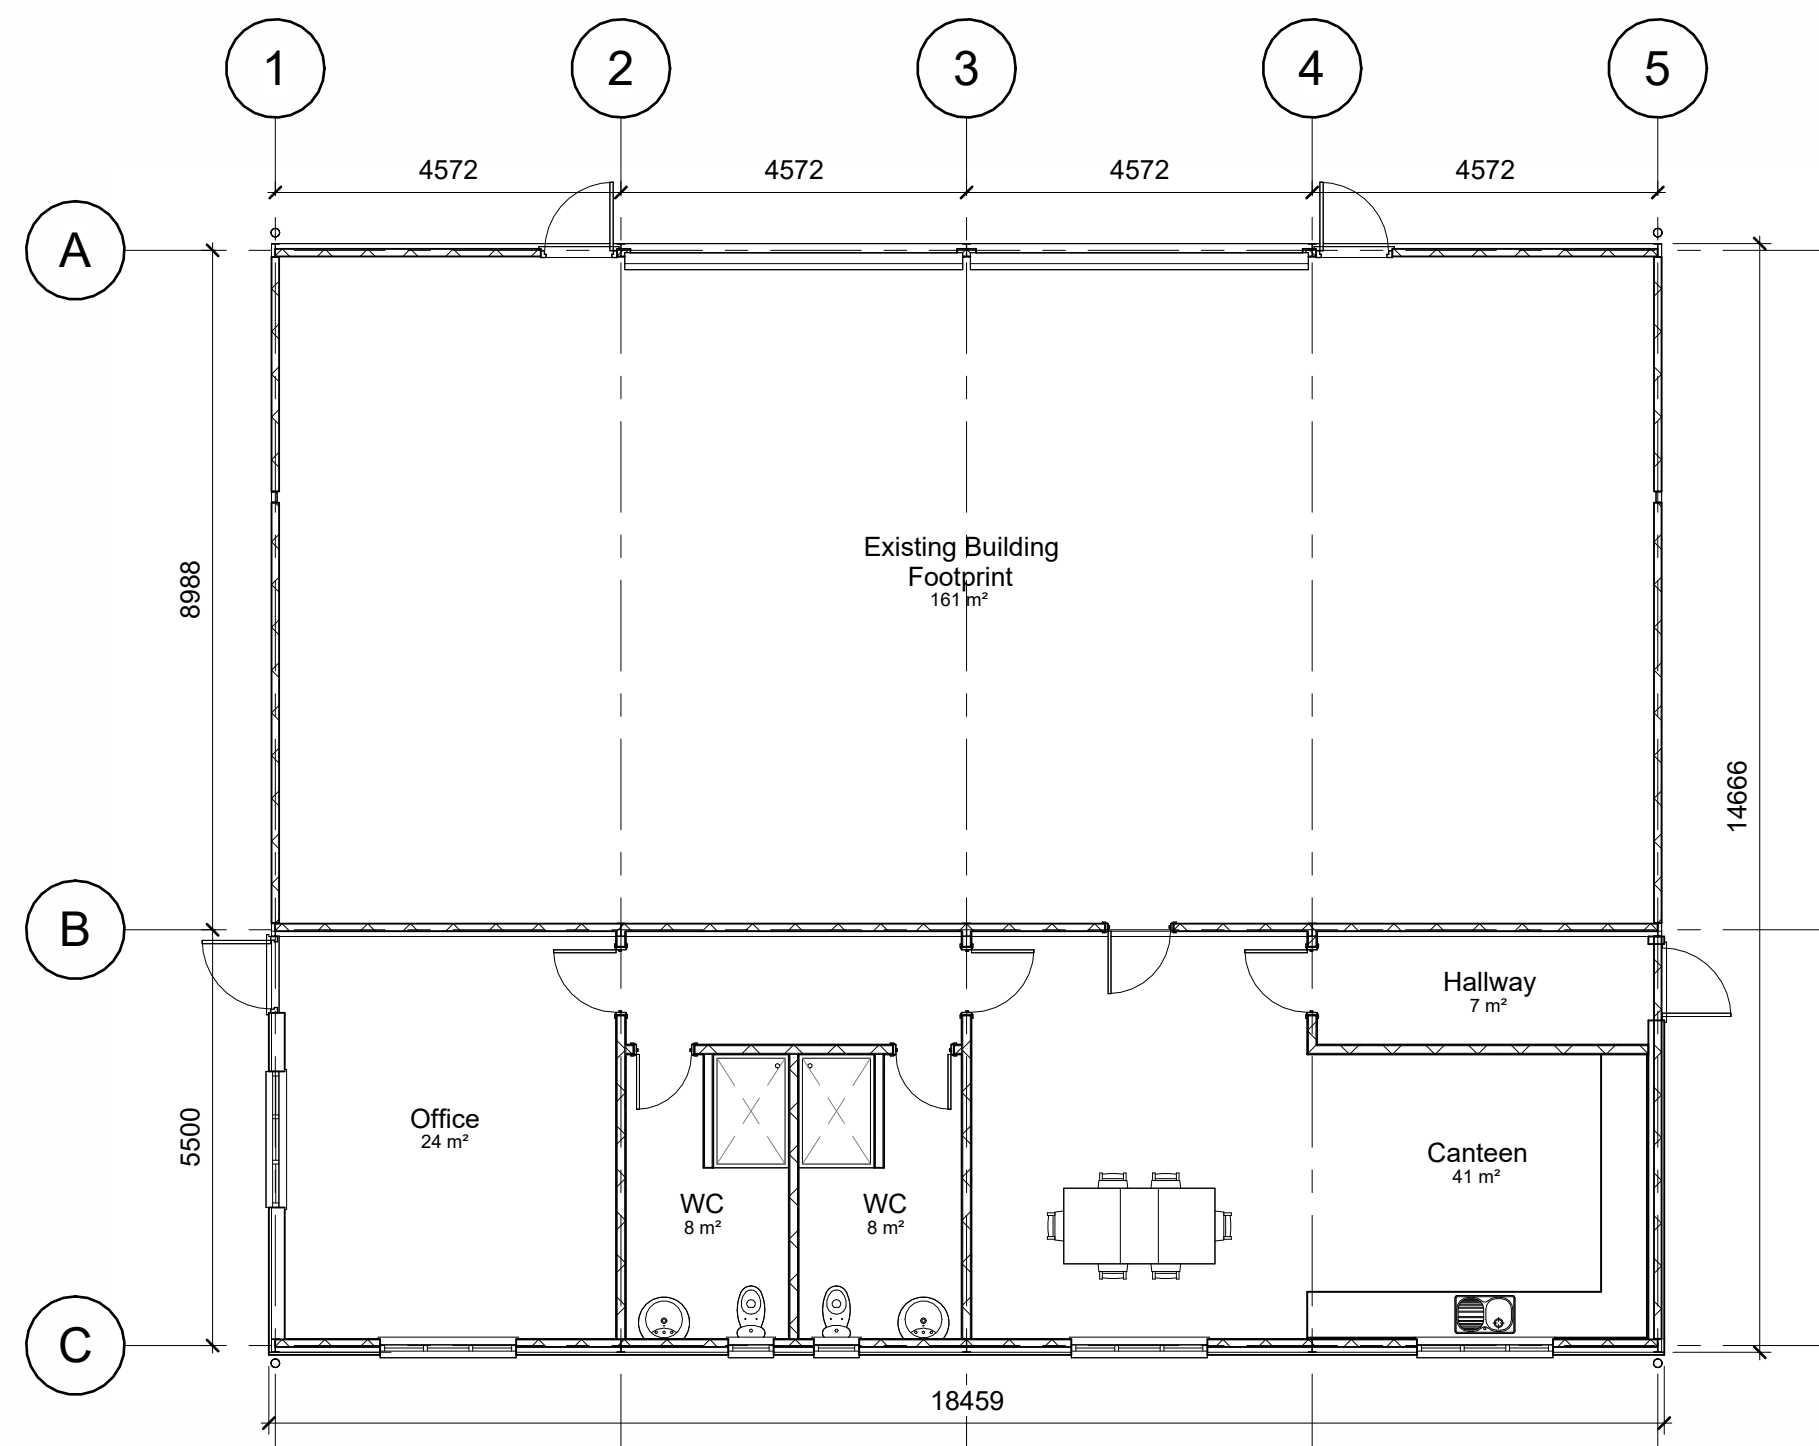

Level 1 - Ground Floor Proposed
1 : 100

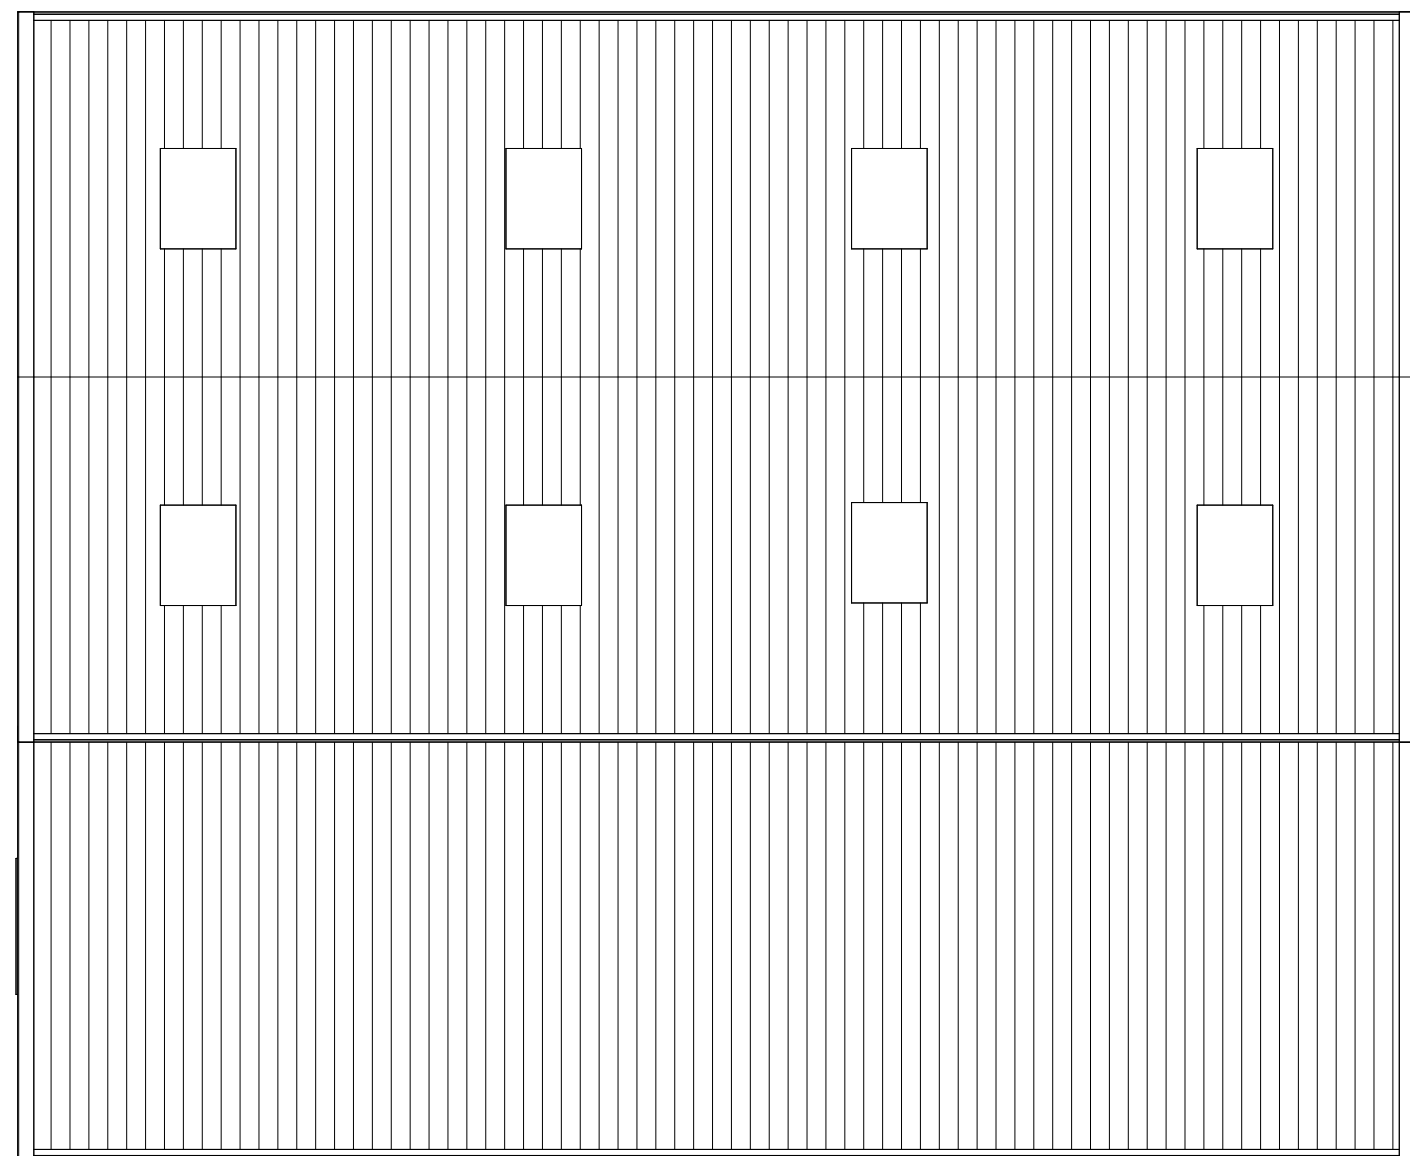


Level 4 - Roof Plan Proposed
1 : 100

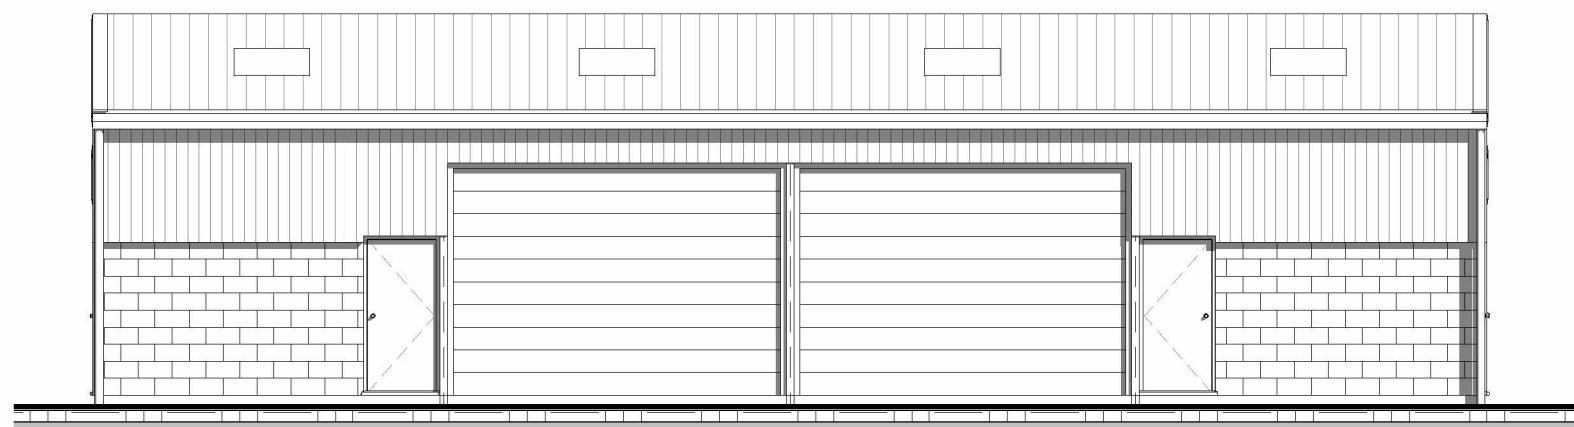

North West Proposed
1 : 100



North East Proposed
1 : 100

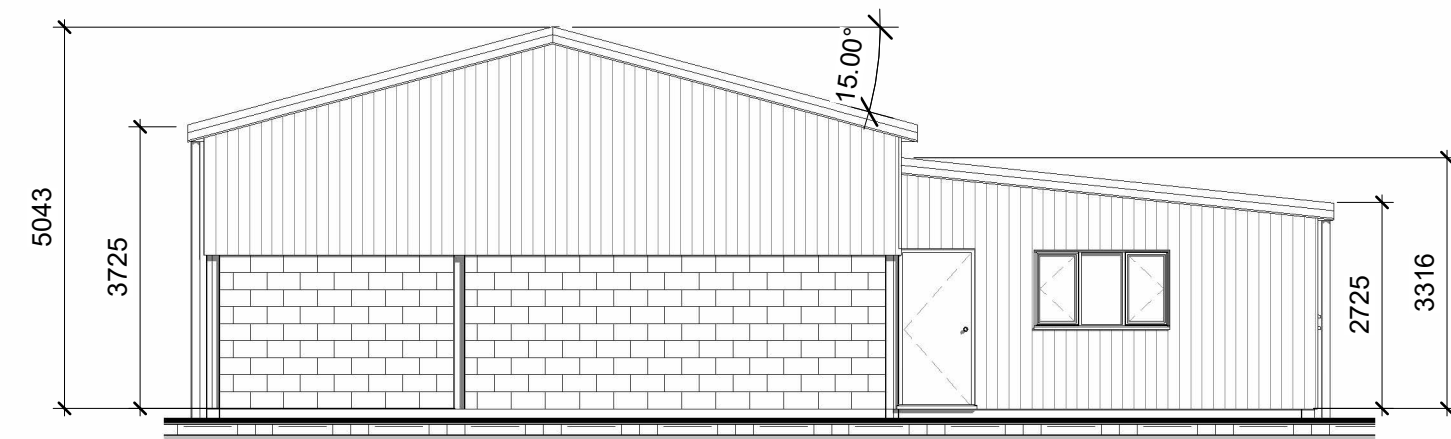


South West Proposed
1 : 100

STEEL PROFILE ROOF SHEETS - COLOUR ANTHRACITE, WITH GRP ROOF LIGHTS



South East Proposed
1 : 100

 

VISUAL SCALE 1:100 @ A2

Rev No.	Revision Note.	Date	Drawn	Checked

Project number		Client		Project	
05540-02		Crofton Farm		Building 13	
Title					
Proposed Plans					
Date	Sheet	Scale			
26.06.26	02	1 : 100			
Drawn by	Checked by	Paper Size			
TJ	AW	A2			
				BOURNE VALLEY ASSOCIATES	
				ANDOVER LANE FARM	
				FABERSTOWN	
				ANDOVER	
				HAMPSHIRE	
				SP11 9PE	
				Tel: 01264 850159	
				Email: info@bournevalley.co.uk	
					

