




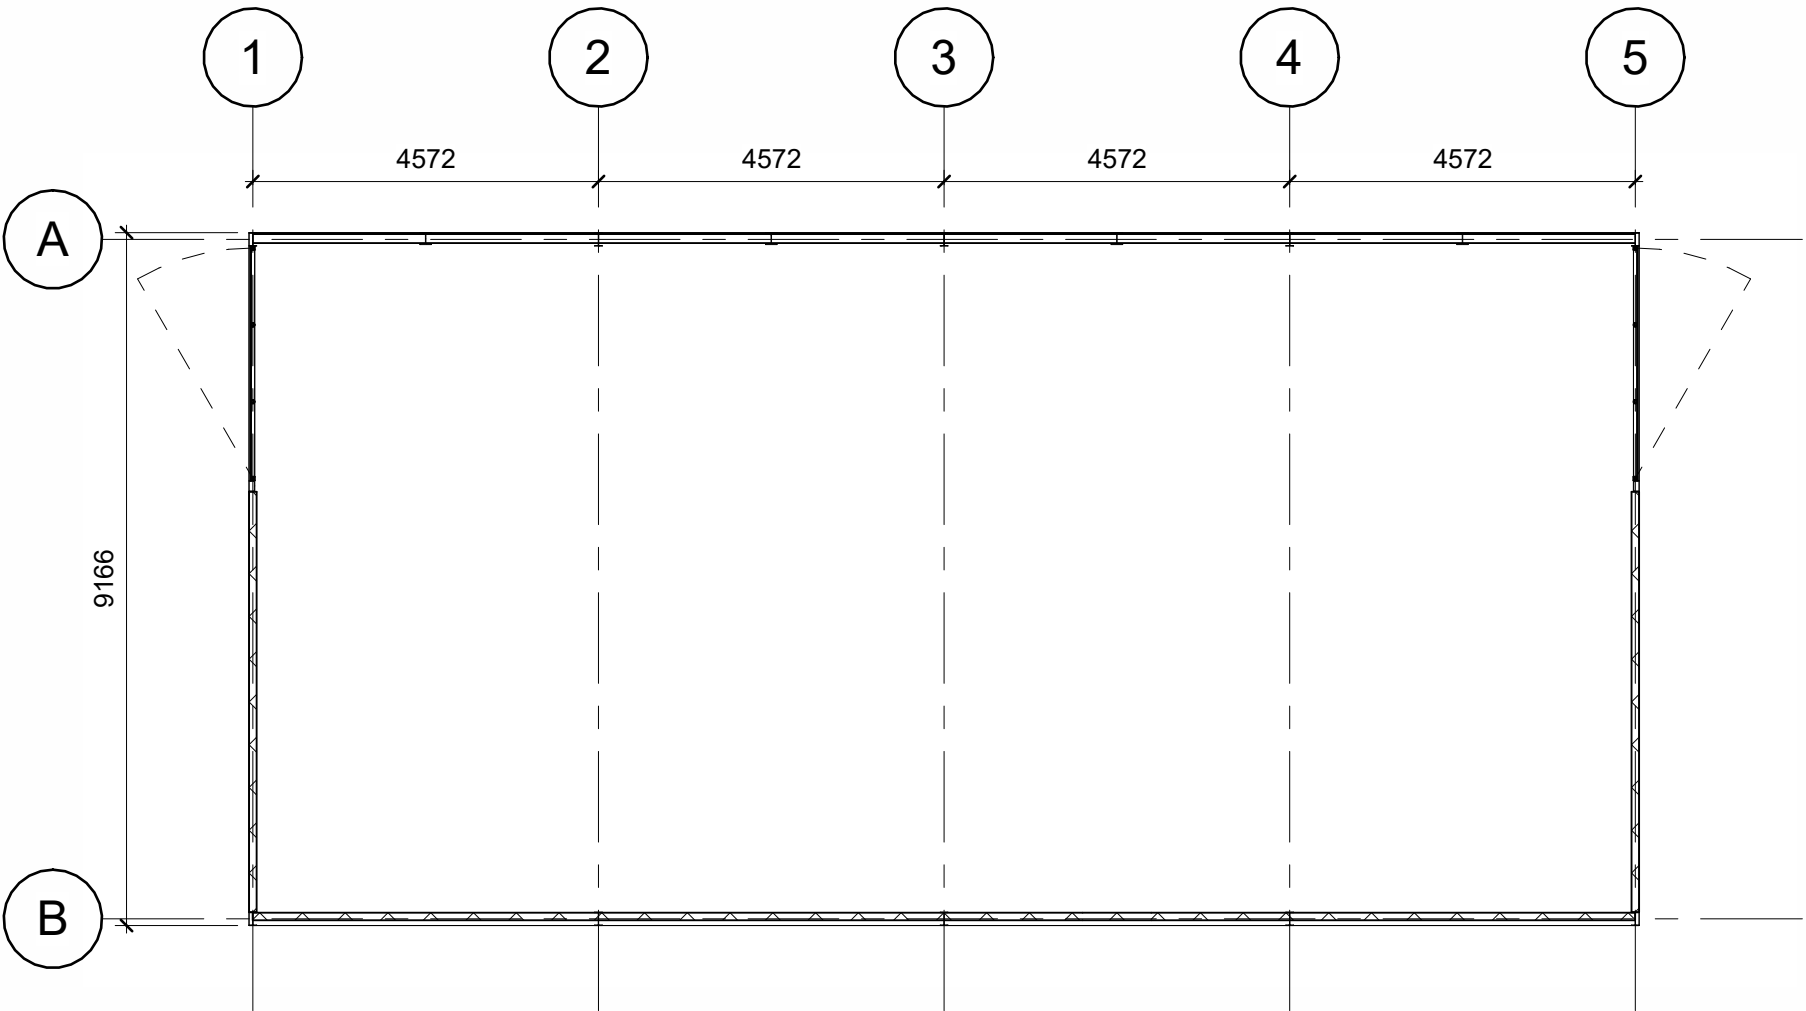

Level 1 - Ground Floor Existing
1 : 100

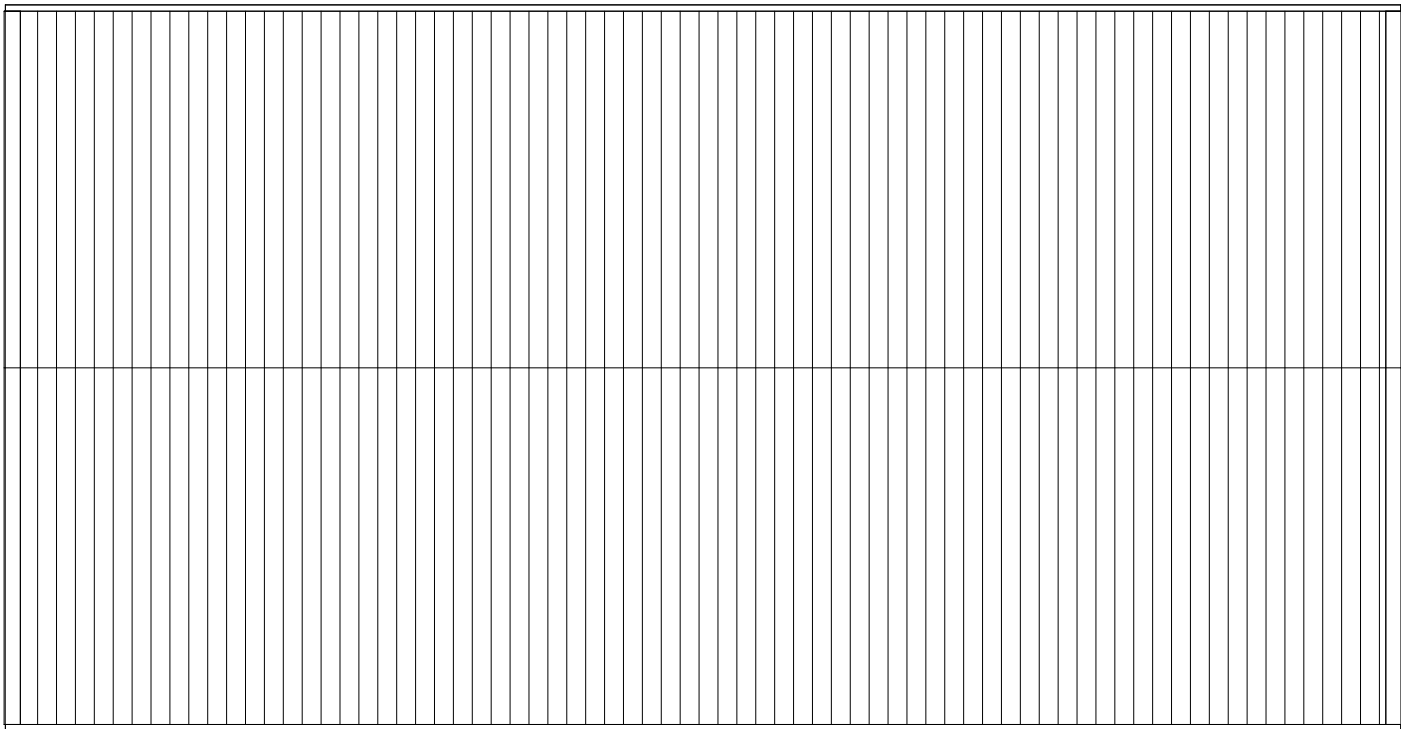


Level 4 - Roof Plan
1 : 100

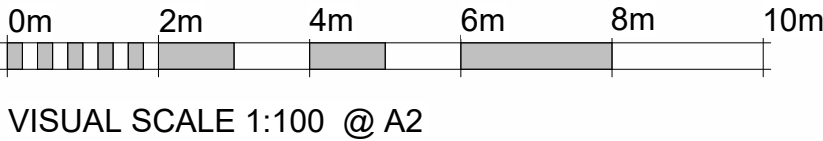


Rev No.	Revision Note.	Date	Drawn	Checked




North West Existing
1 : 100

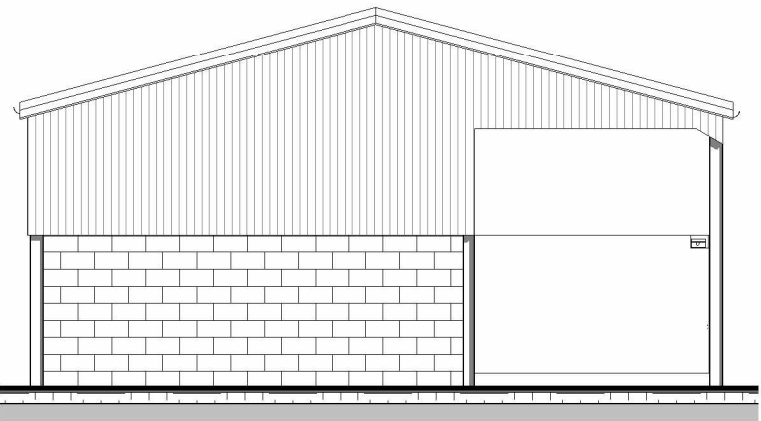

North East Existing
1 : 100

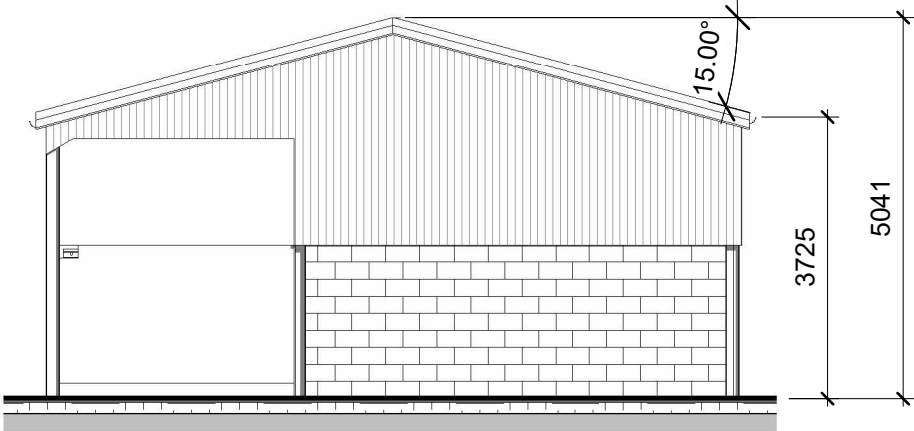

South West Existing
1 : 100

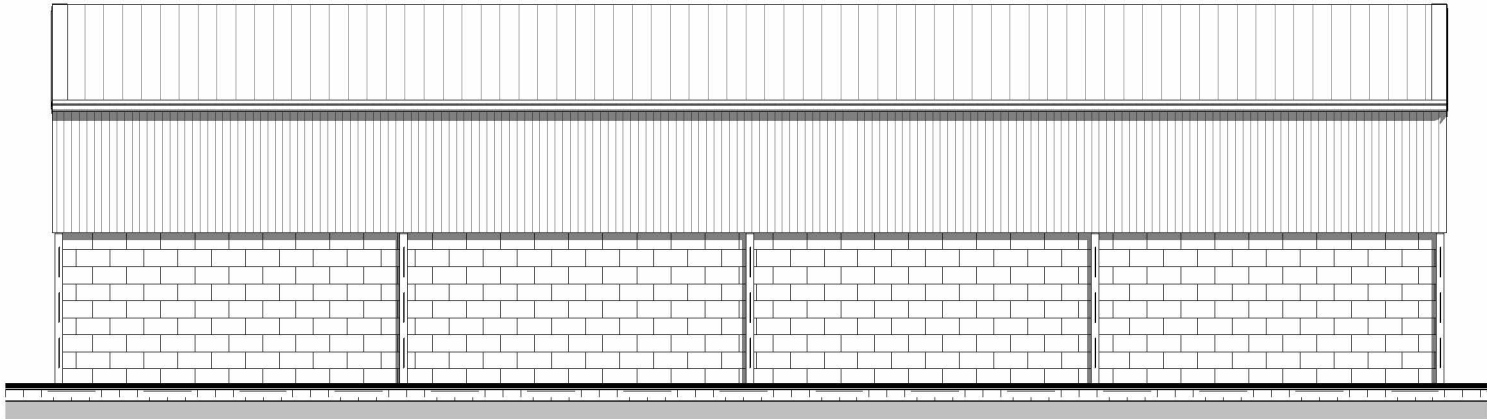

South East Existing
1 : 100

Project number		Client		Project	
05540-02		Crofton Farm		Building 13	
Title				BOURNE VALLEY ASSOCIATES ANDOVER LANE FARM FABERSTOWN ANDOVER HAMPSHIRE SP11 9PE Tel: 01264 850159 Email: info@bournevalley.co.uk	
Existing Plans					
Date	Sheet	Scale			
26.06.26	01	1 : 100			
Drawn by	Checked by	Paper Size			
TJ	AW	A2			