



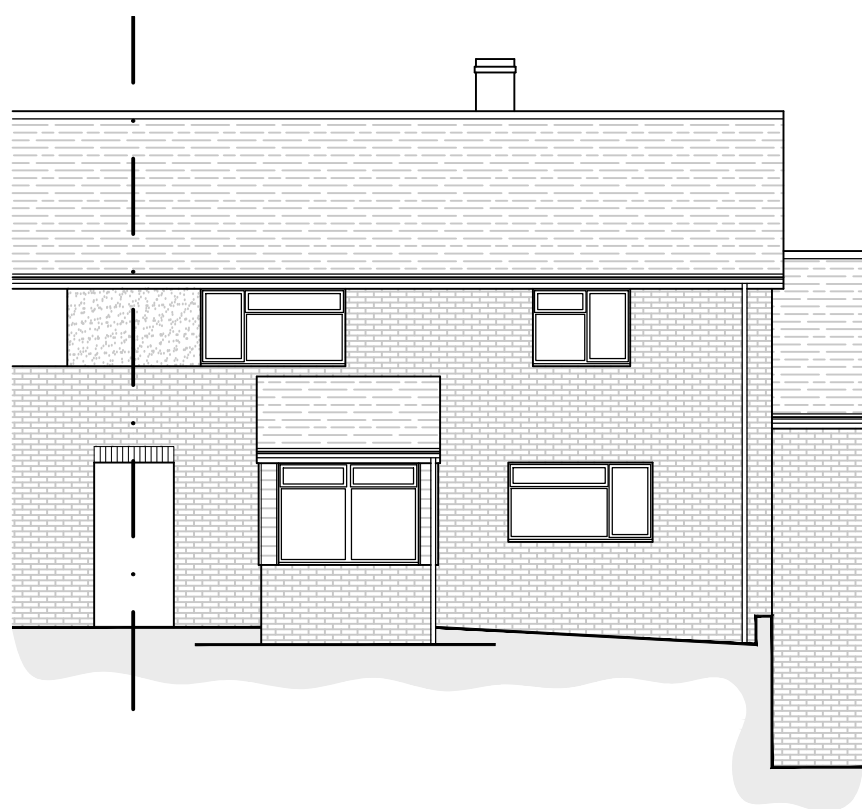


SOUTH [front] ELEVATION [1:100]

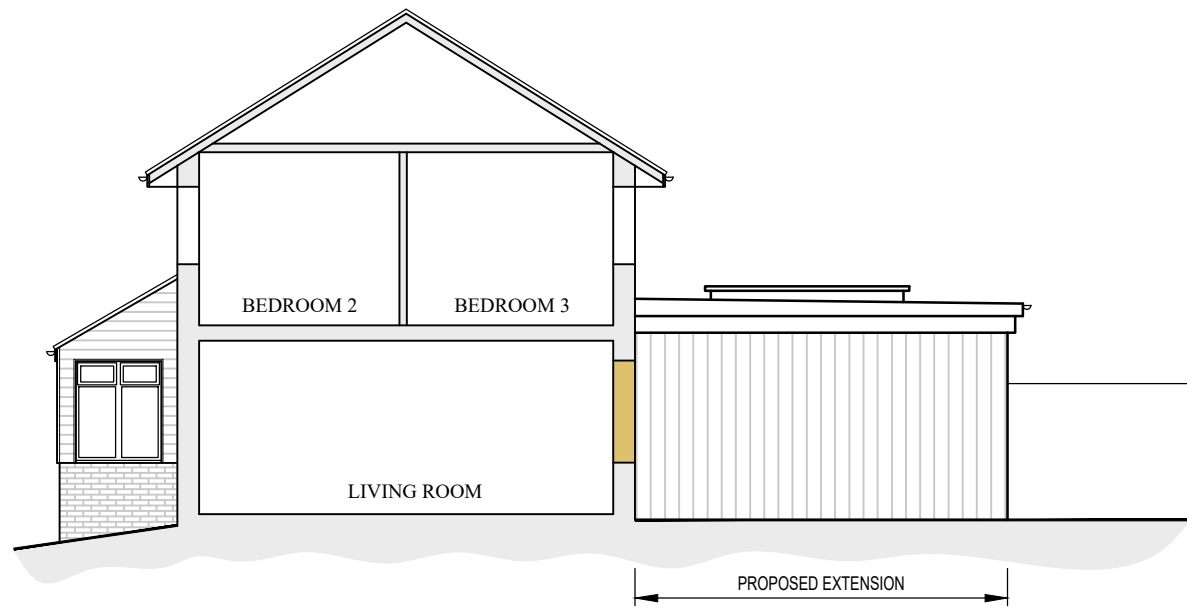

SECTION / WEST [side] ELEVATION [1:100]




NORTH [rear] ELEVATION [1:100]

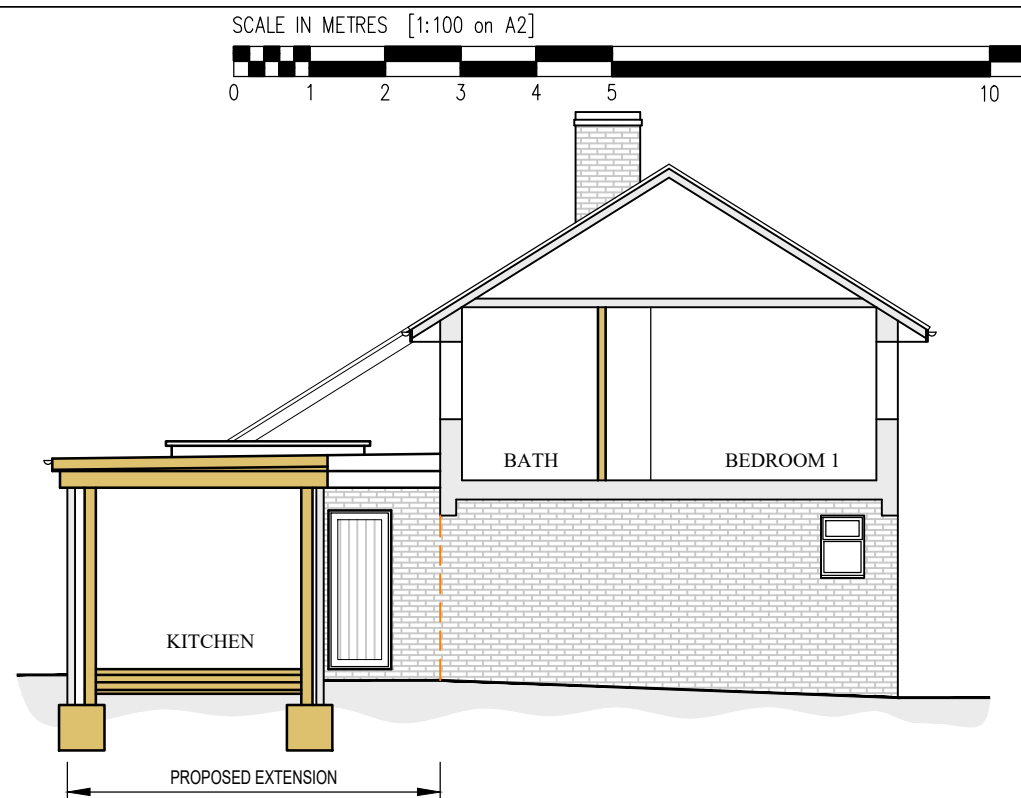


SECTION / EAST [side] ELEVATION [1:100]


SCALE IN METRES [1:100 on A2]
0 1 2 3 4 5 10

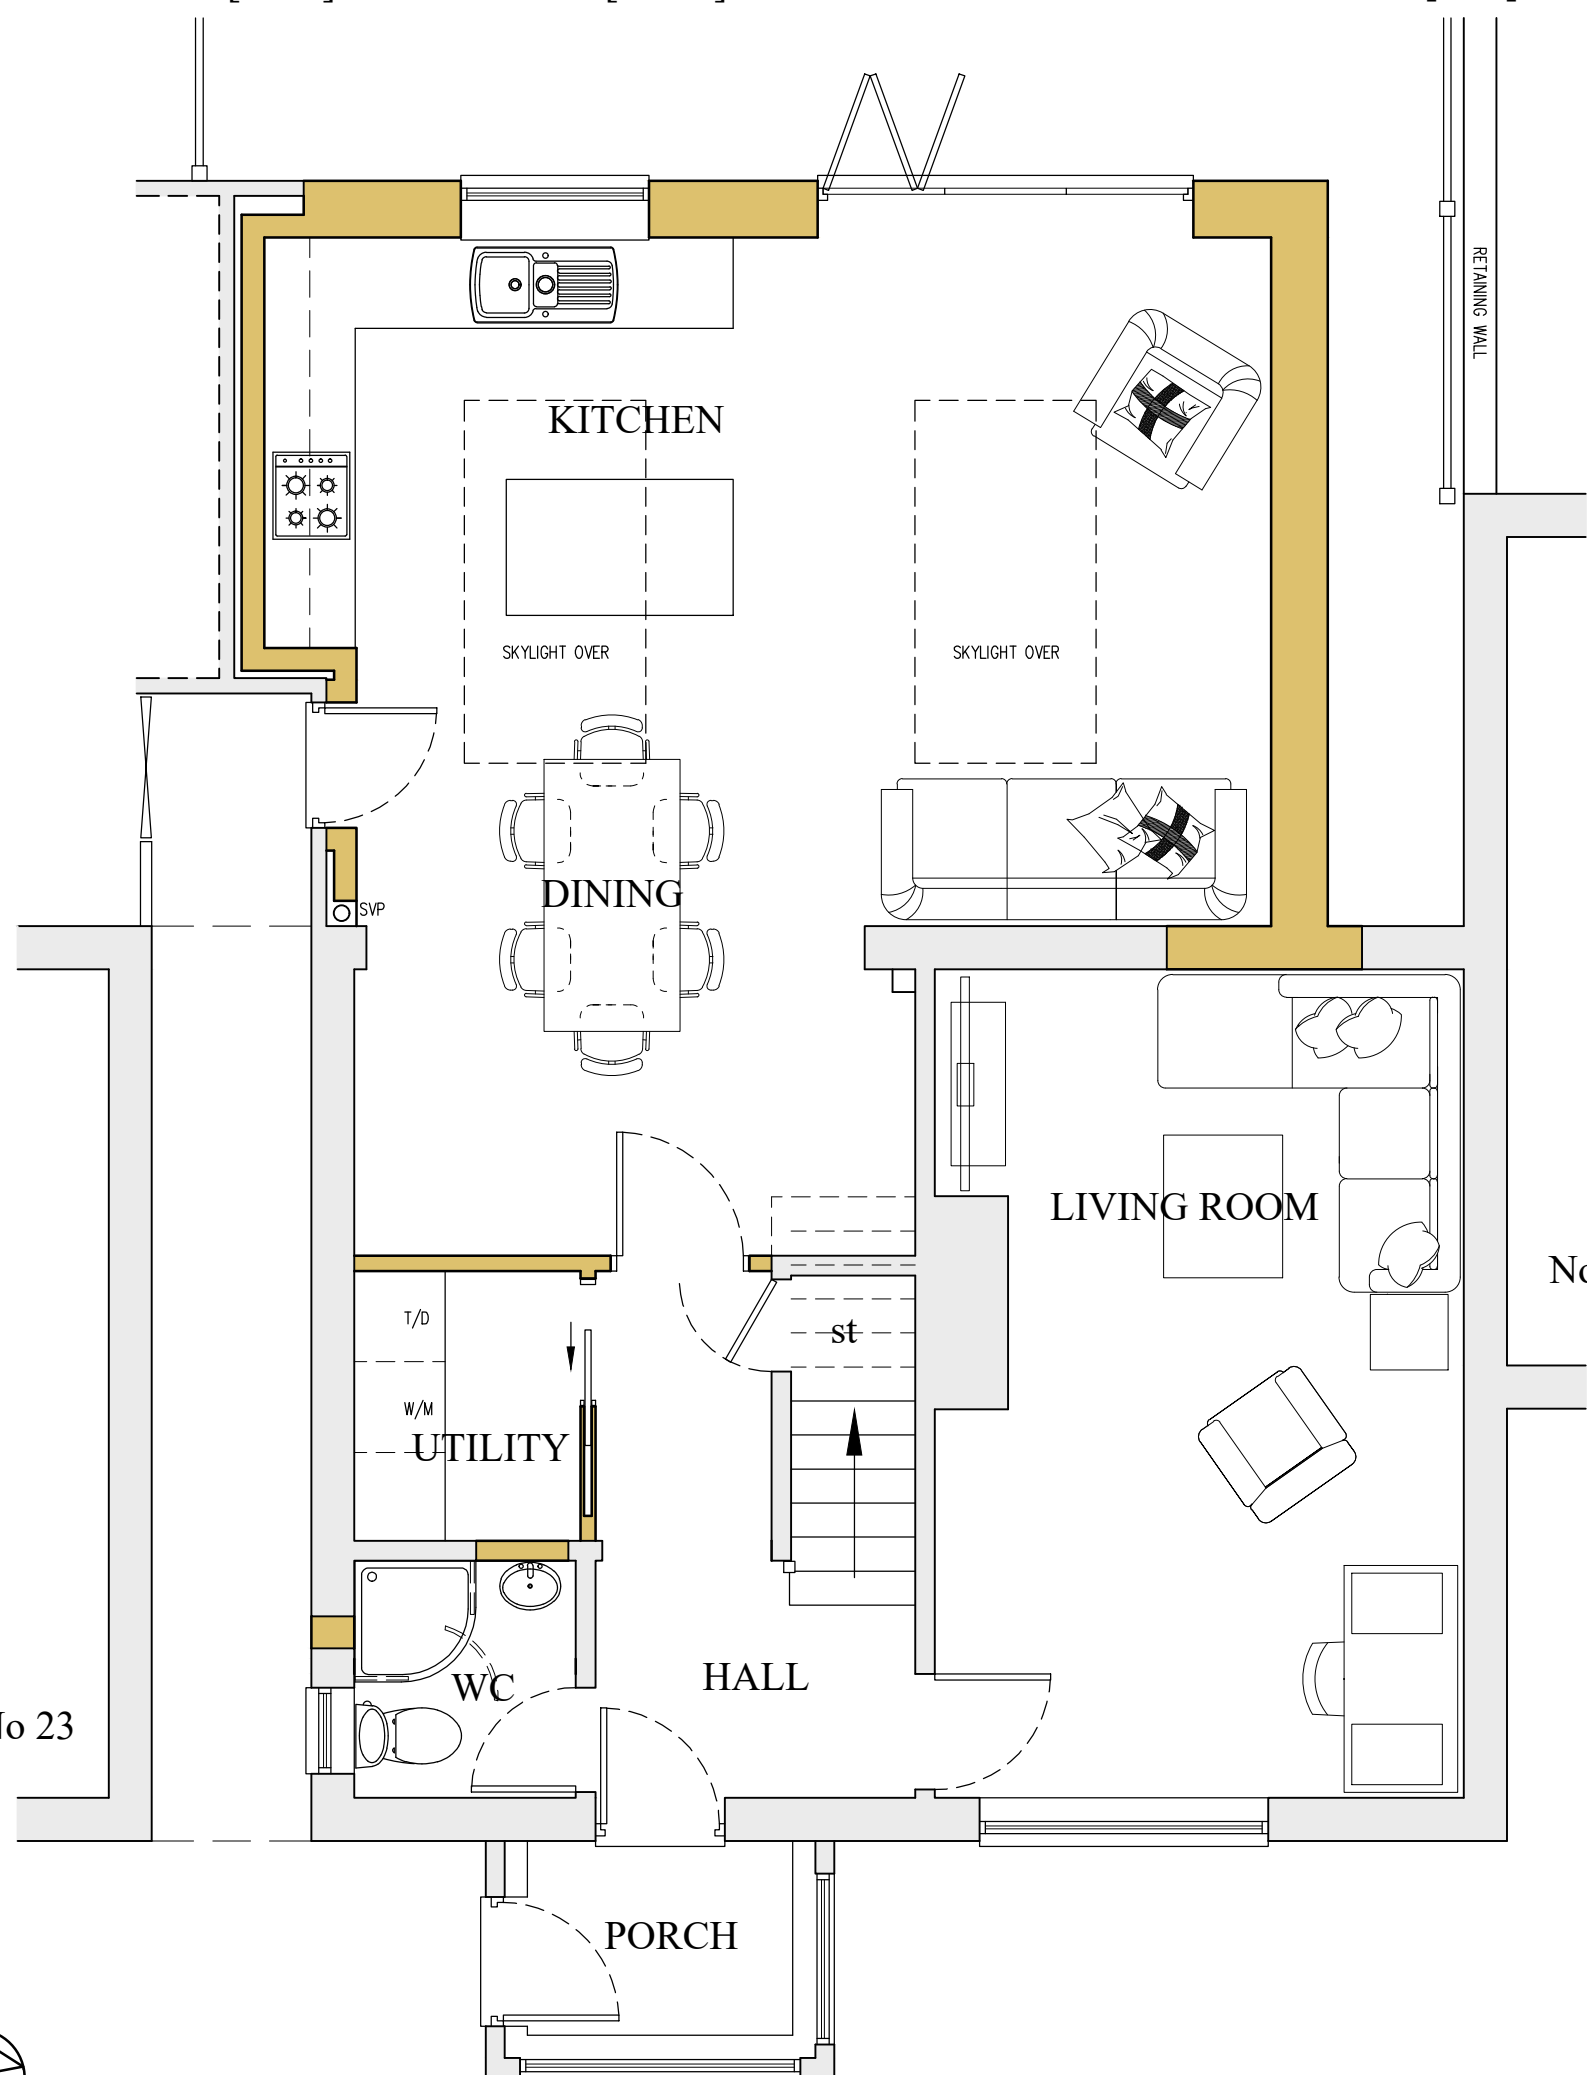

GROUND FLOOR PLAN [1:50]

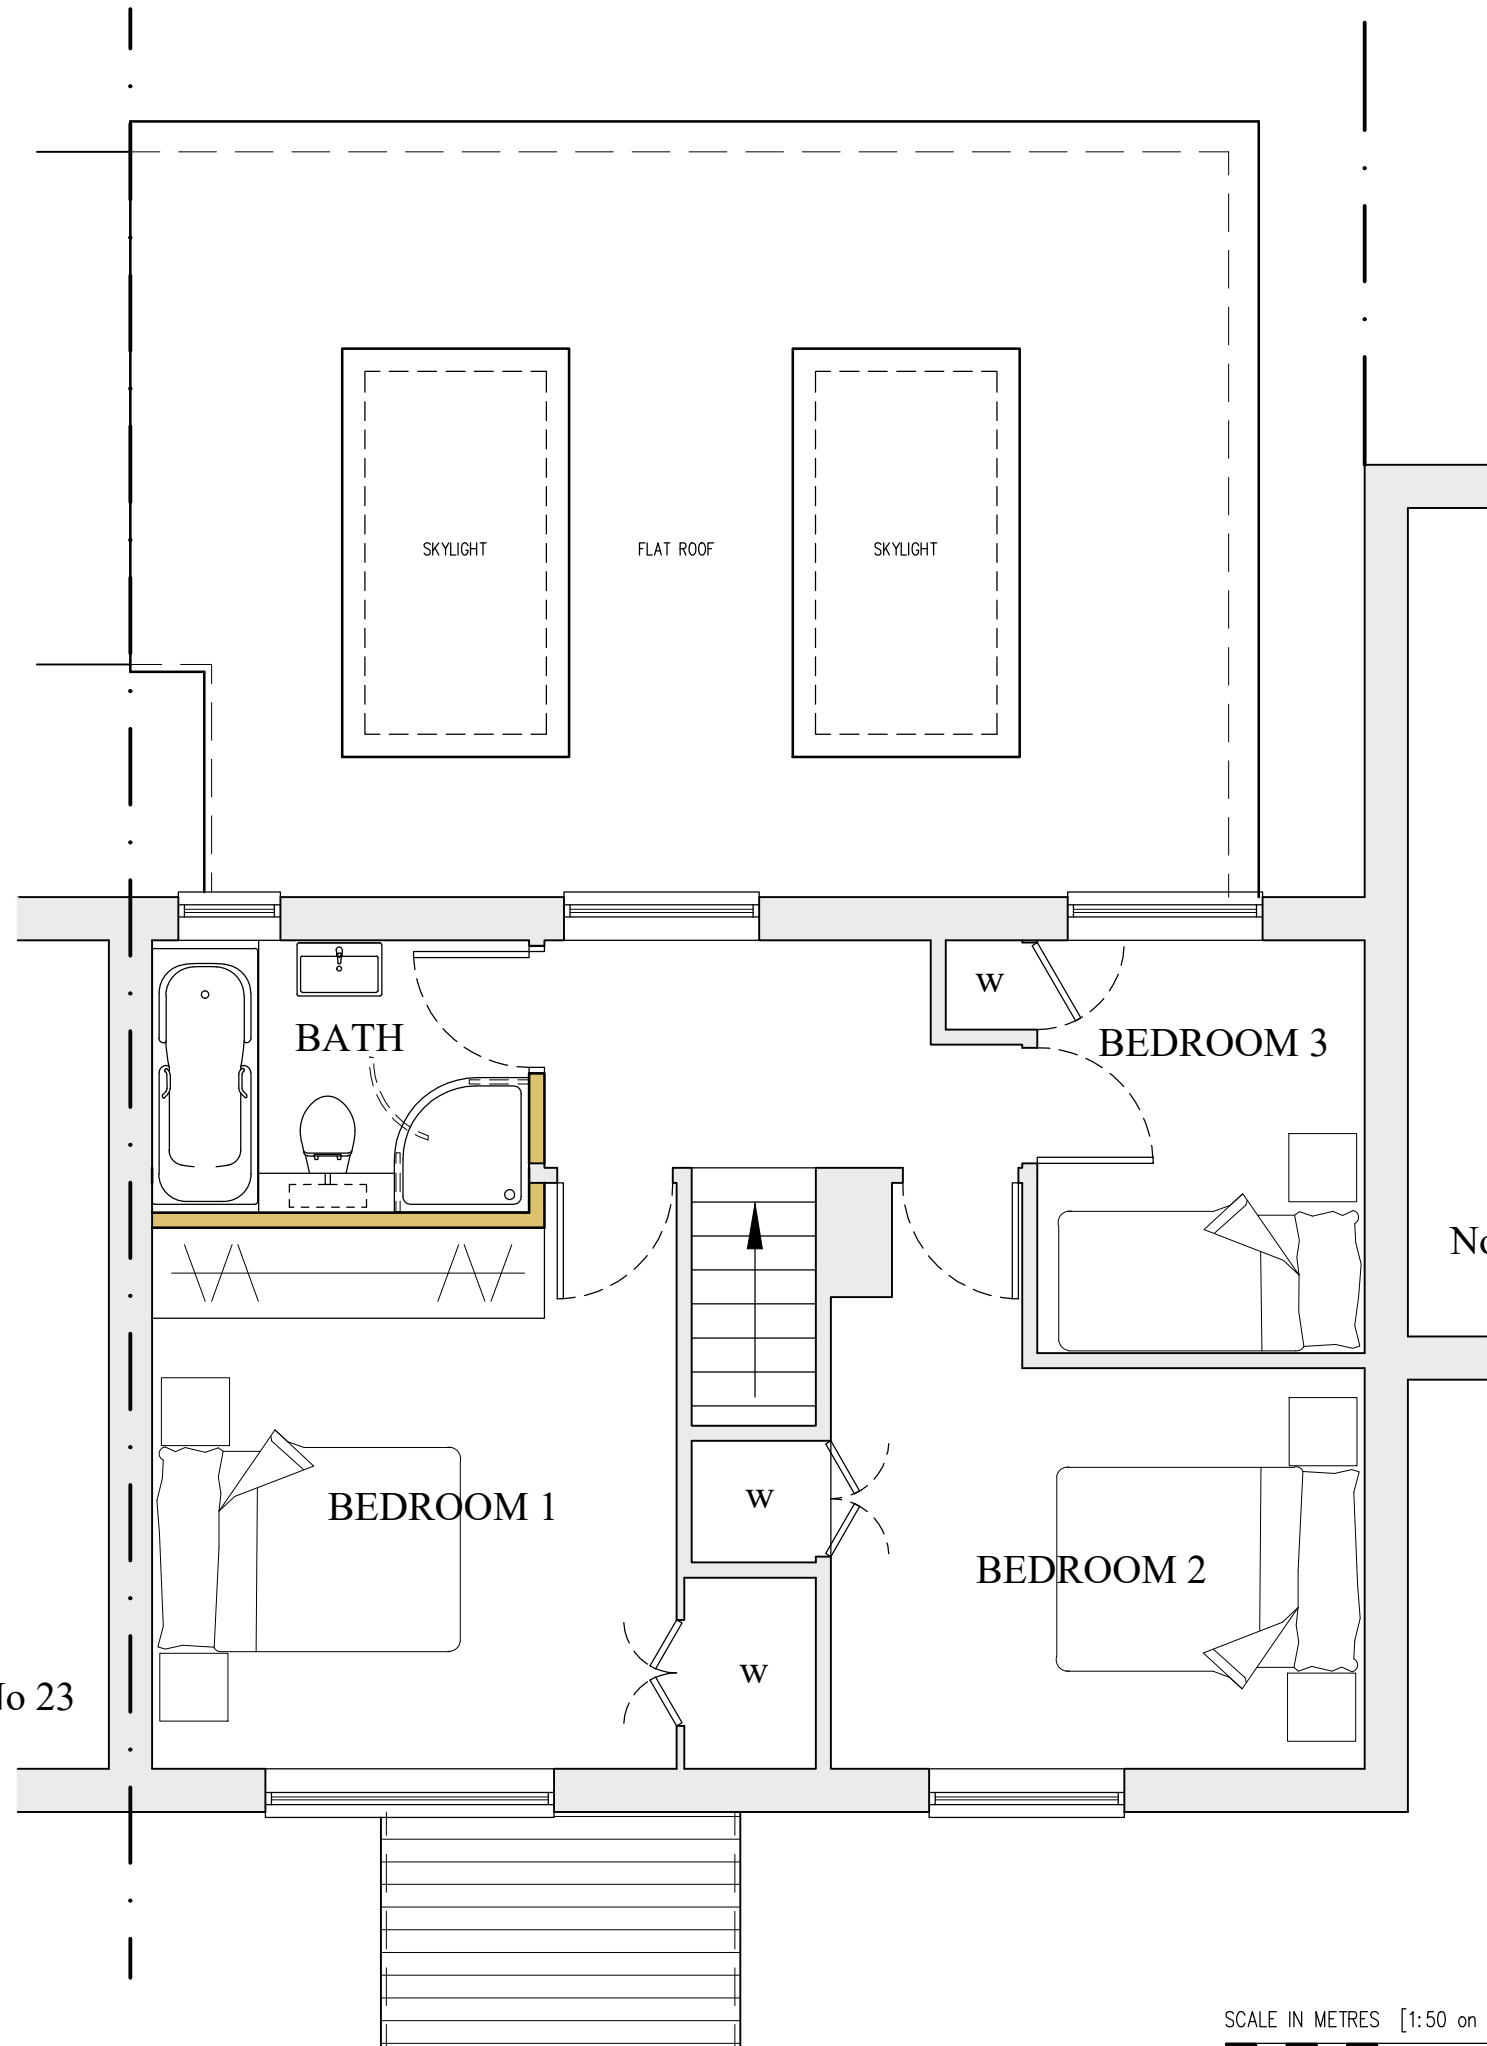

FIRST FLOOR PLAN [1:50]

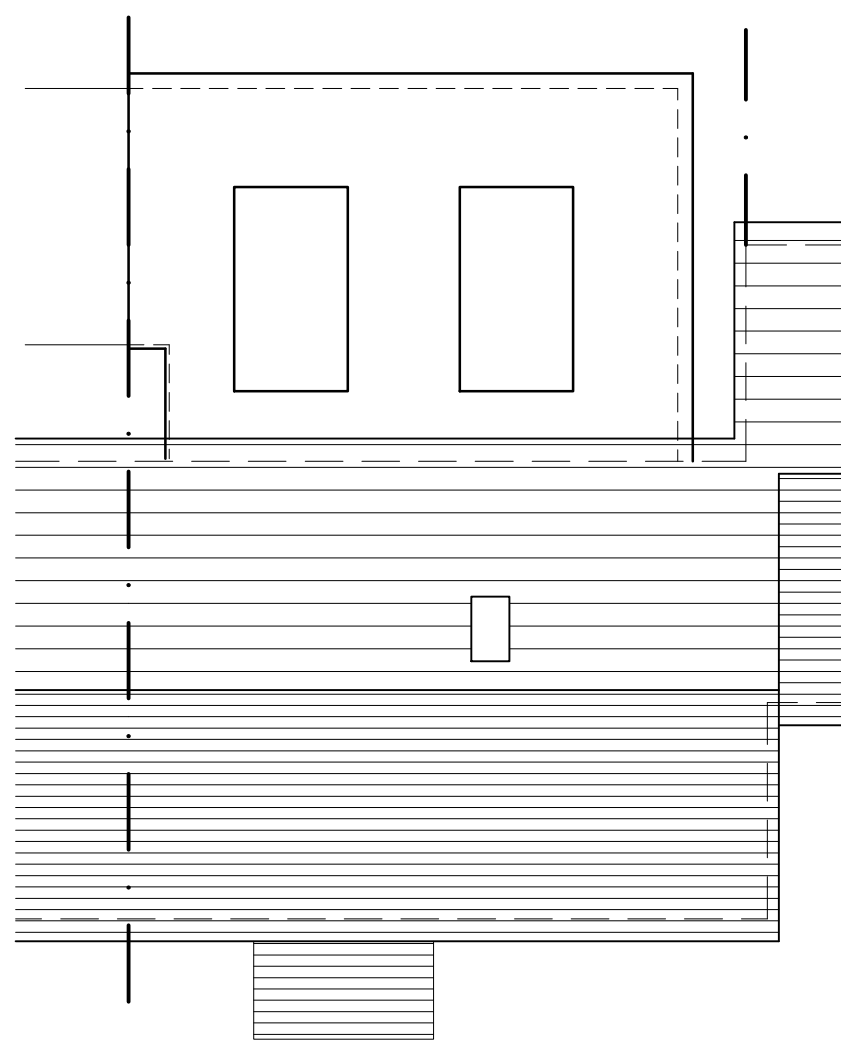

ROOF PLAN [1:100]

SCALE IN METRES [1:50 on A2]
0 1 2 3 4 5

Rev		Date
WAYNE CARD ARCHITECTURAL SERVICES The Studio, 36 Crookhays, Shaftesbury, Dorset. SP7 8DX Tel:- (01747) 851771 Mobile - 07970 984586 email - info@waynecardarch.co.uk		
JOB TITLE: Proposed Extension @ 24 Castle Hill Crescent, Mere, Wiltshire, BA12 6HL		
DRAWING TITLE: PROPOSED FLOOR PLANS & ELEVATIONS		
DRAWING No:	SCALE: 1:100	
WAC/1459/P10	PAPER: on A2	
REV:-	DATE: 29/06/26	
THIS DRAWING IS COPYRIGHT		DRAWN: WAC

