


NORTH-WEST ELEVATION AT 1:100
SCALE BAR 0 5 10m


SOUTH-WEST ELEVATION

SOUTH-EAST ELEVATION AT 1:100


NORTH-EAST ELEVATION

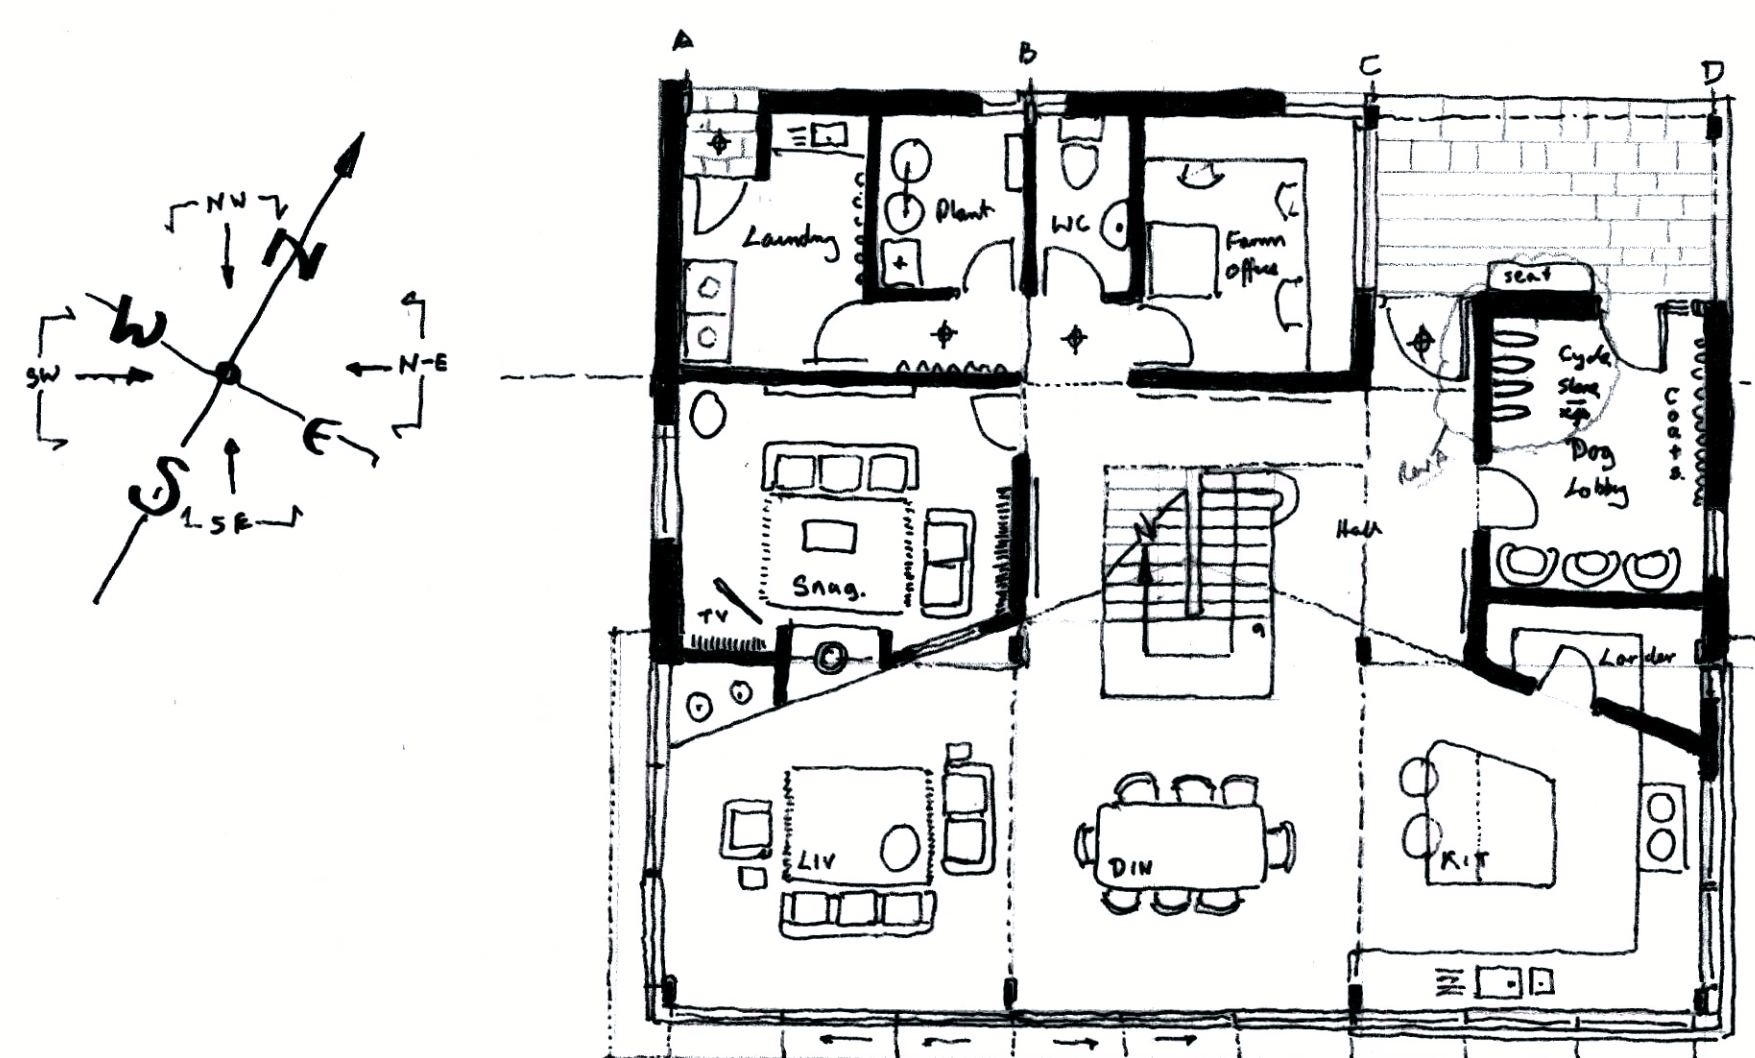


GROUND FLOOR PLAN AT 1:100 148m²

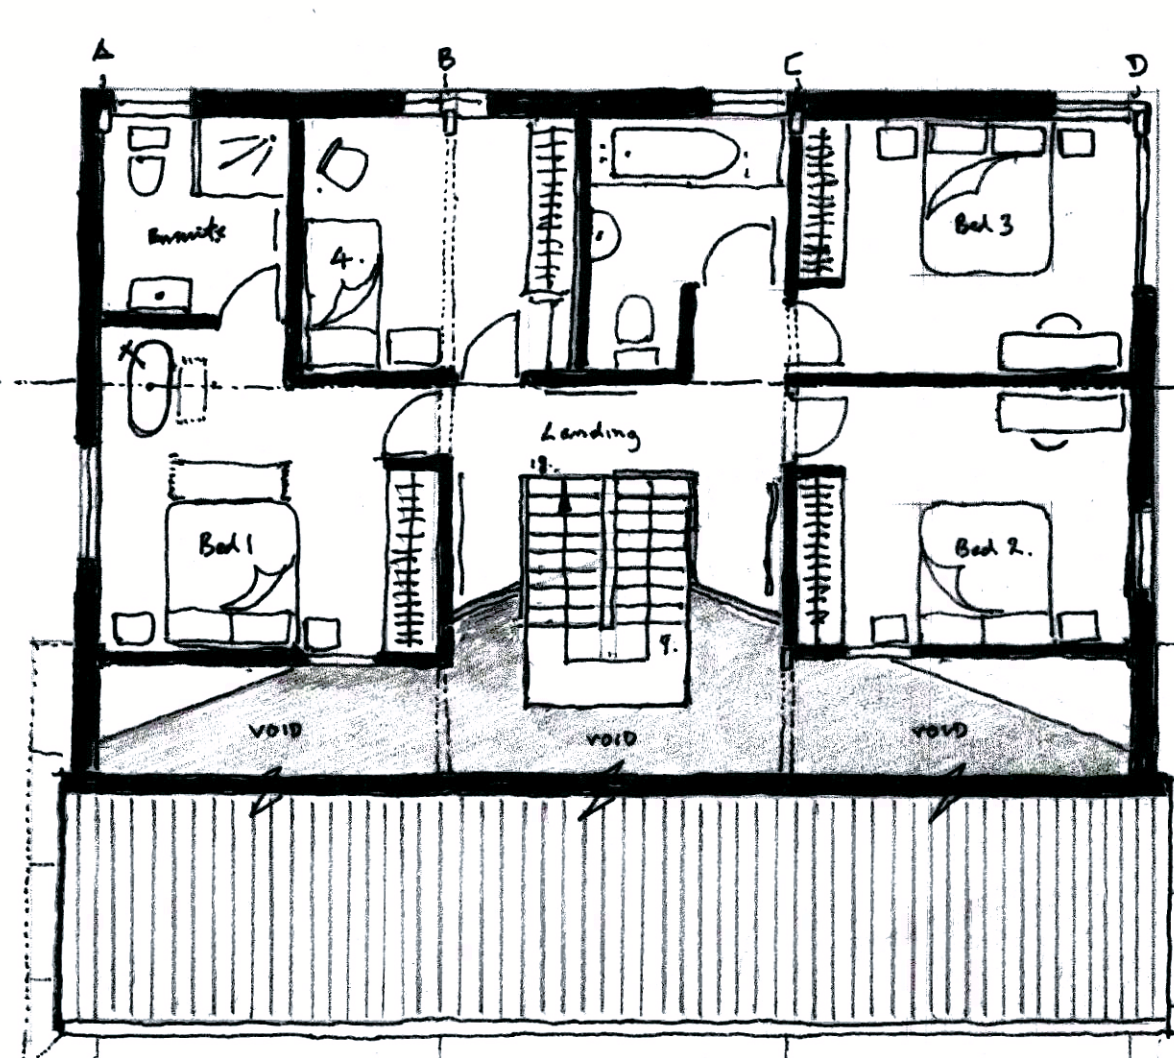


FIRST FLOOR PLAN AT 1:100 87m²

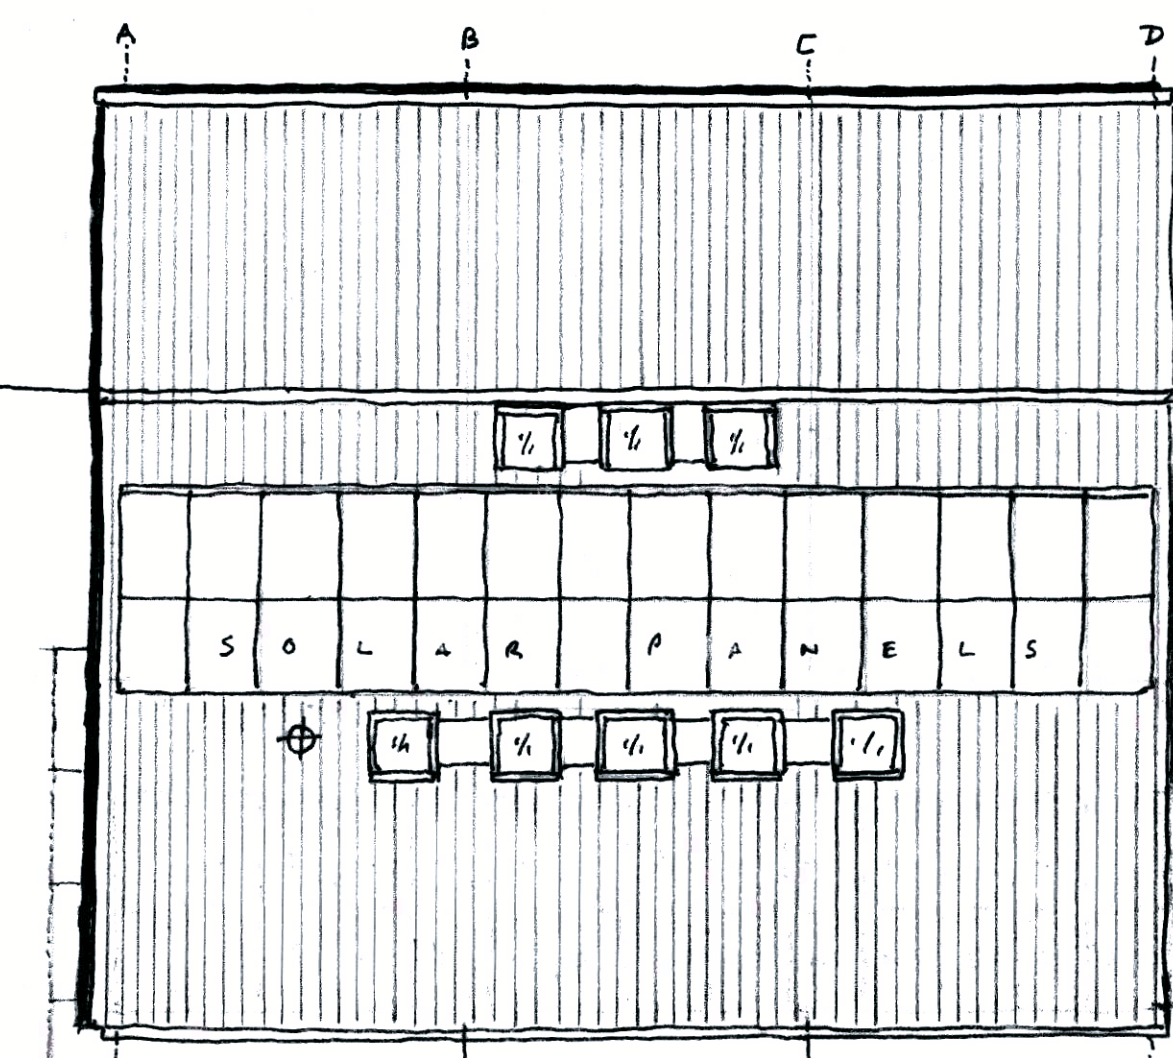

ROOF PLAN AT 1:100 TOTAL FLOOR AREA 235m²

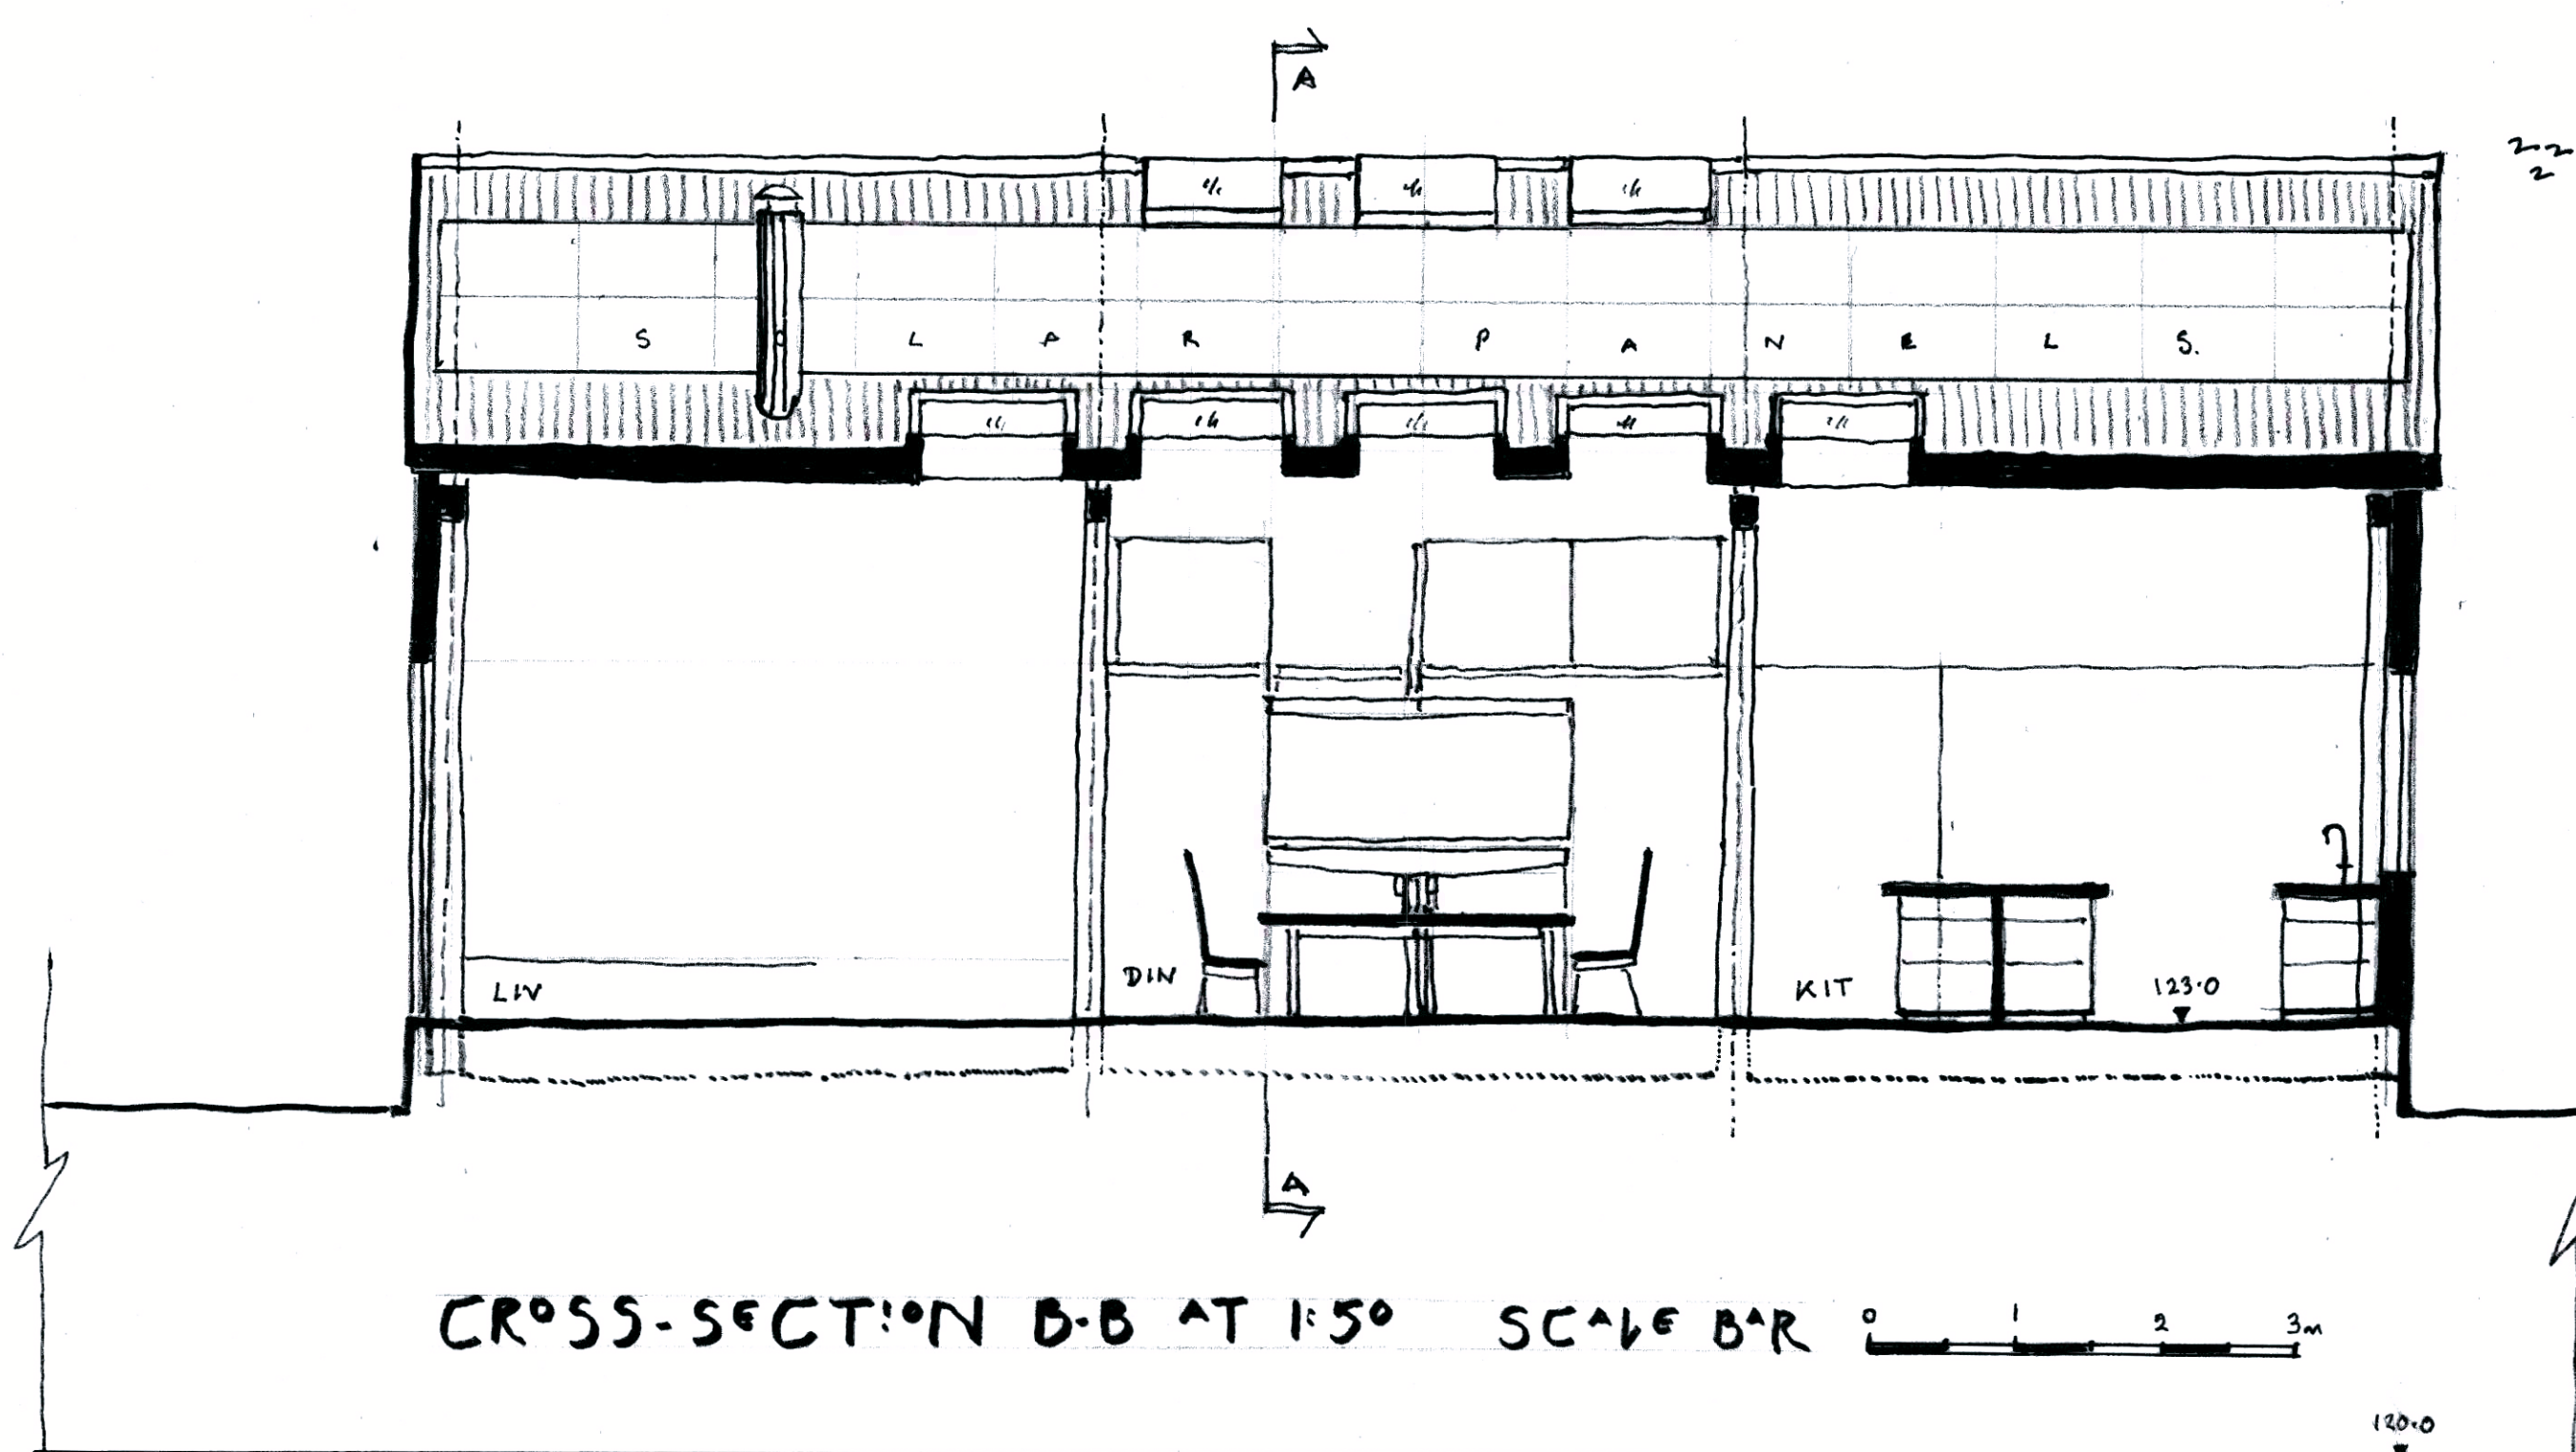

CROSS-SECTION B-B AT 1:50 SCALE BAR 0 1 2 3m

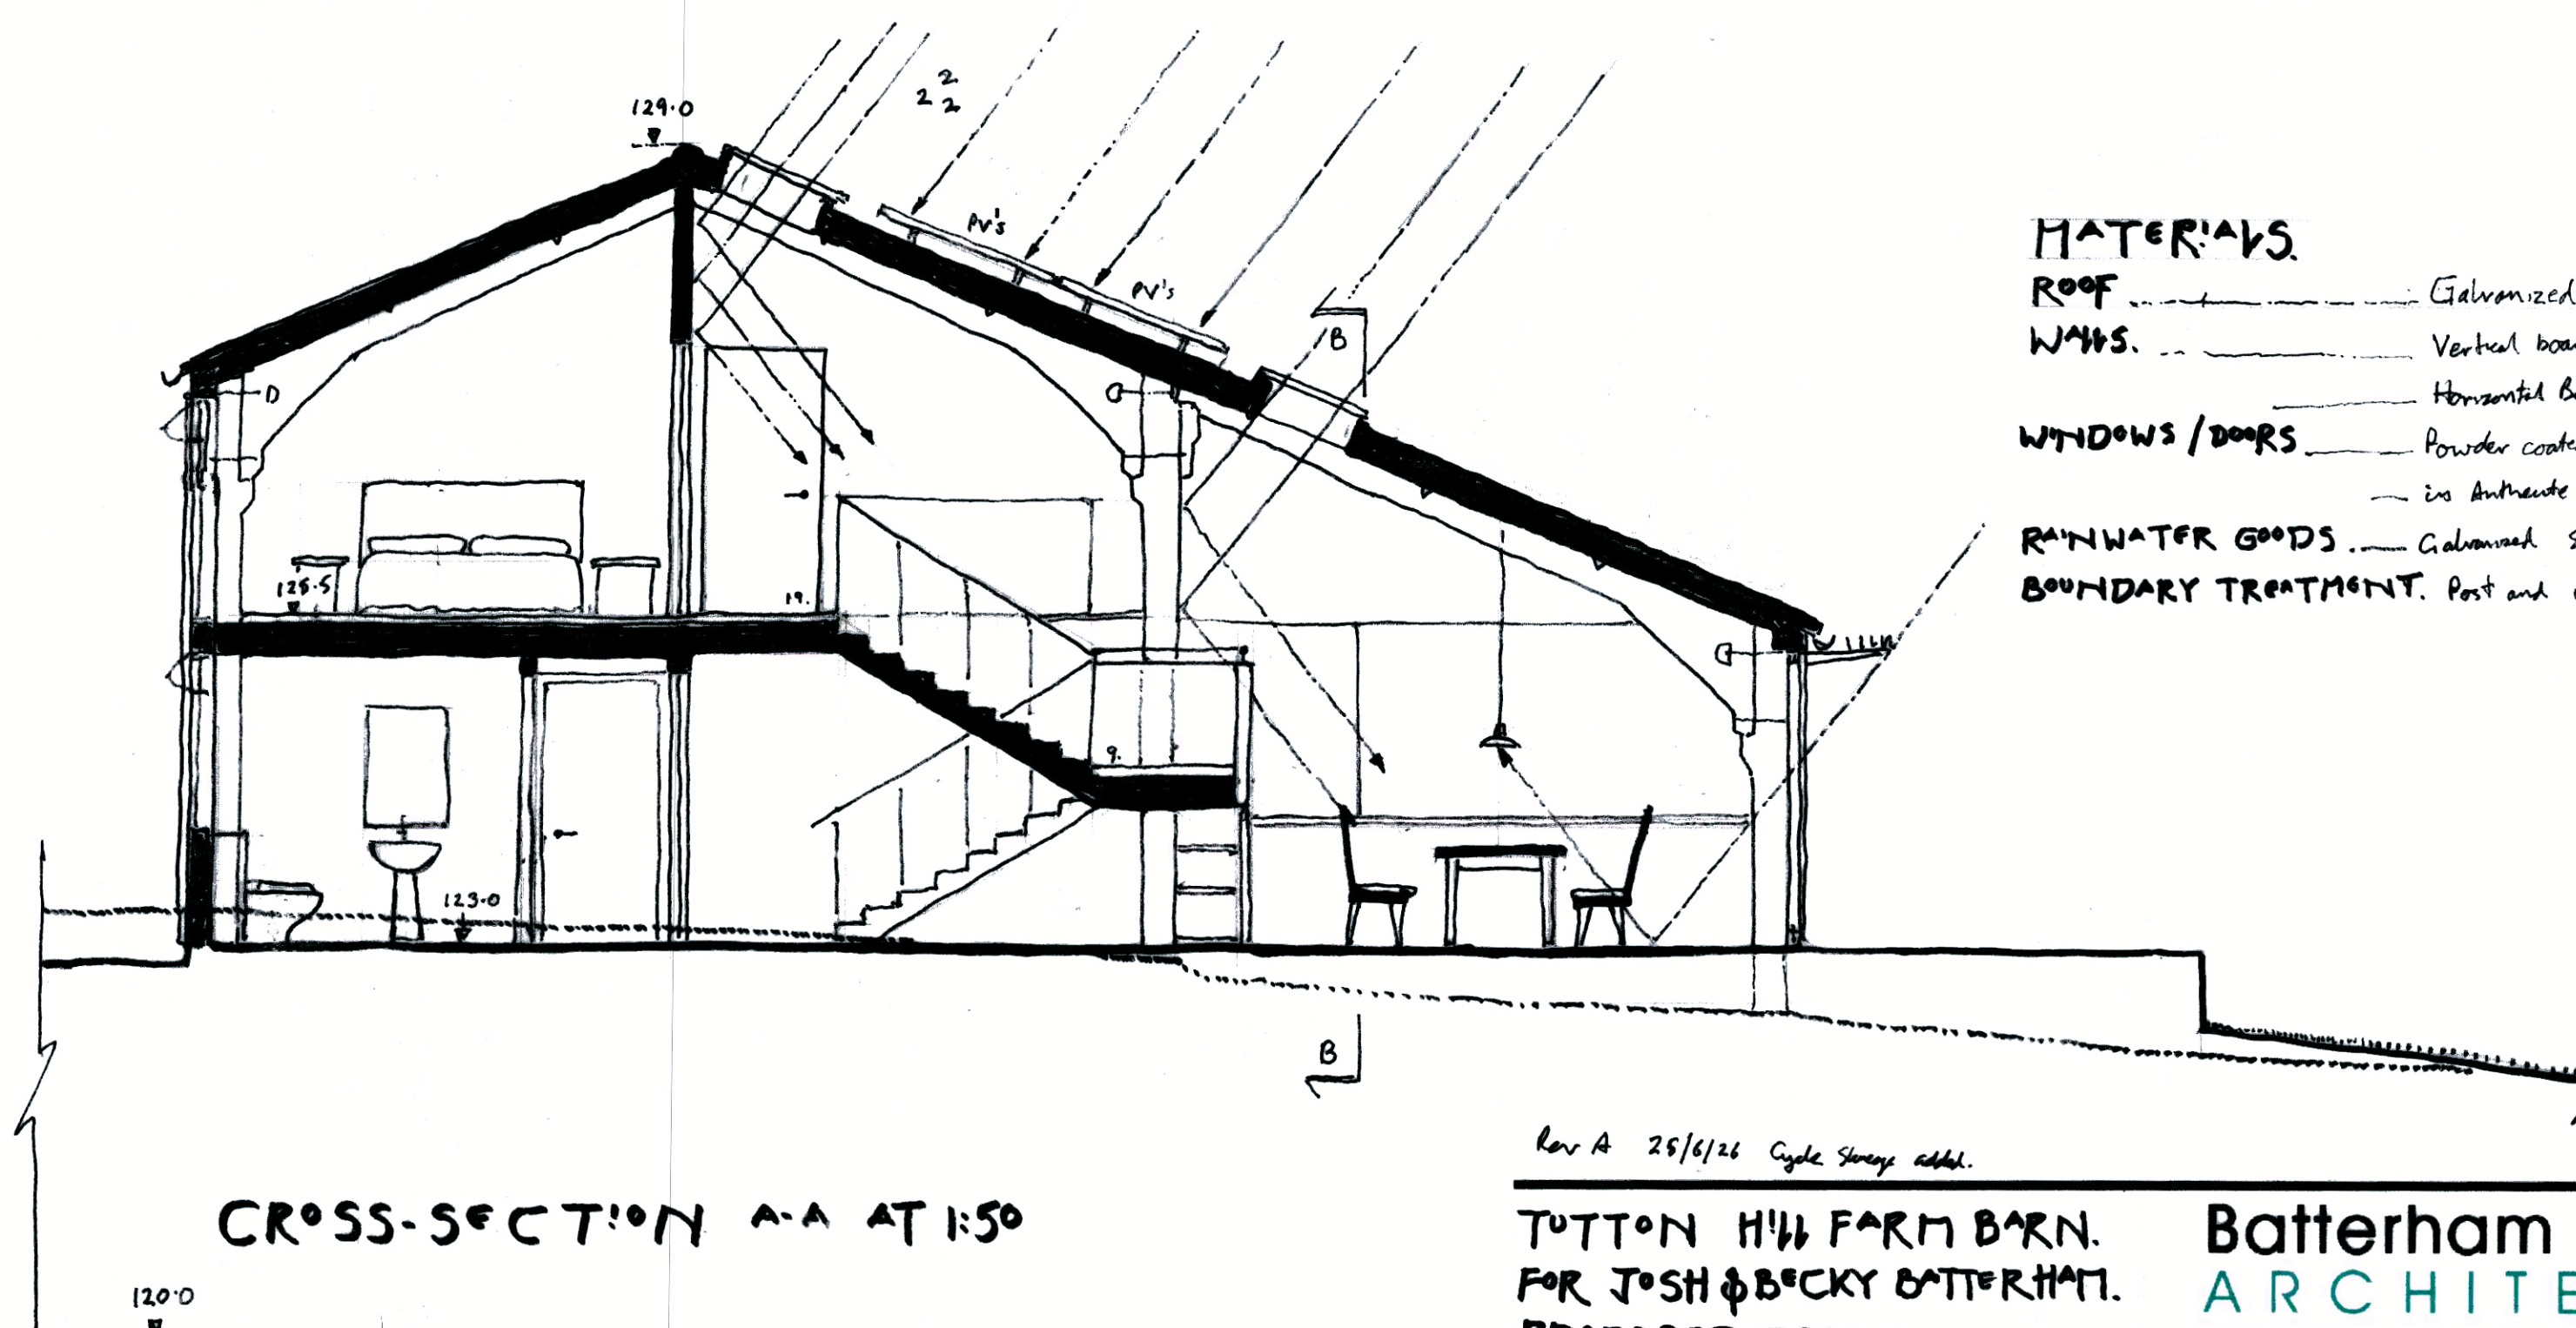

CROSS-SECTION A-A AT 1:50

- MATERIALS**
- ROOF: Galvanized metal sheet
 - WALLS: Vertical boarding, Larch to grey
 - Horizontal boarding, Charred black
 - WINDOWS/DOORS: Powder coated Aluminium in Anthracite grey
 - RAINWATER GOODS: Galvanized Steel
 - BOUNDARY TREATMENT: Post and wire stake fencing

Rev A 25/6/26 Cycle Storage added.

TUTTON HILL FARM BARN.
FOR JOSH & BECKY BATTERHAM.
PROPOSED DESIGN.

Scale 1:100 / 1:50 drawn by CEB date

Batterham Smith
ARCHITECTS
01225 851122 www.batterhamsmitharchitects.co.uk

2001 L3A