



SUBJECT TO
PLANNING APPROVAL

NOTES


1. THIS DRAWING IS THE COPYRIGHT OF THE CONSULTANT AND MUST NOT BE USED OR REPRODUCED WITHOUT THEIR PERMISSION.

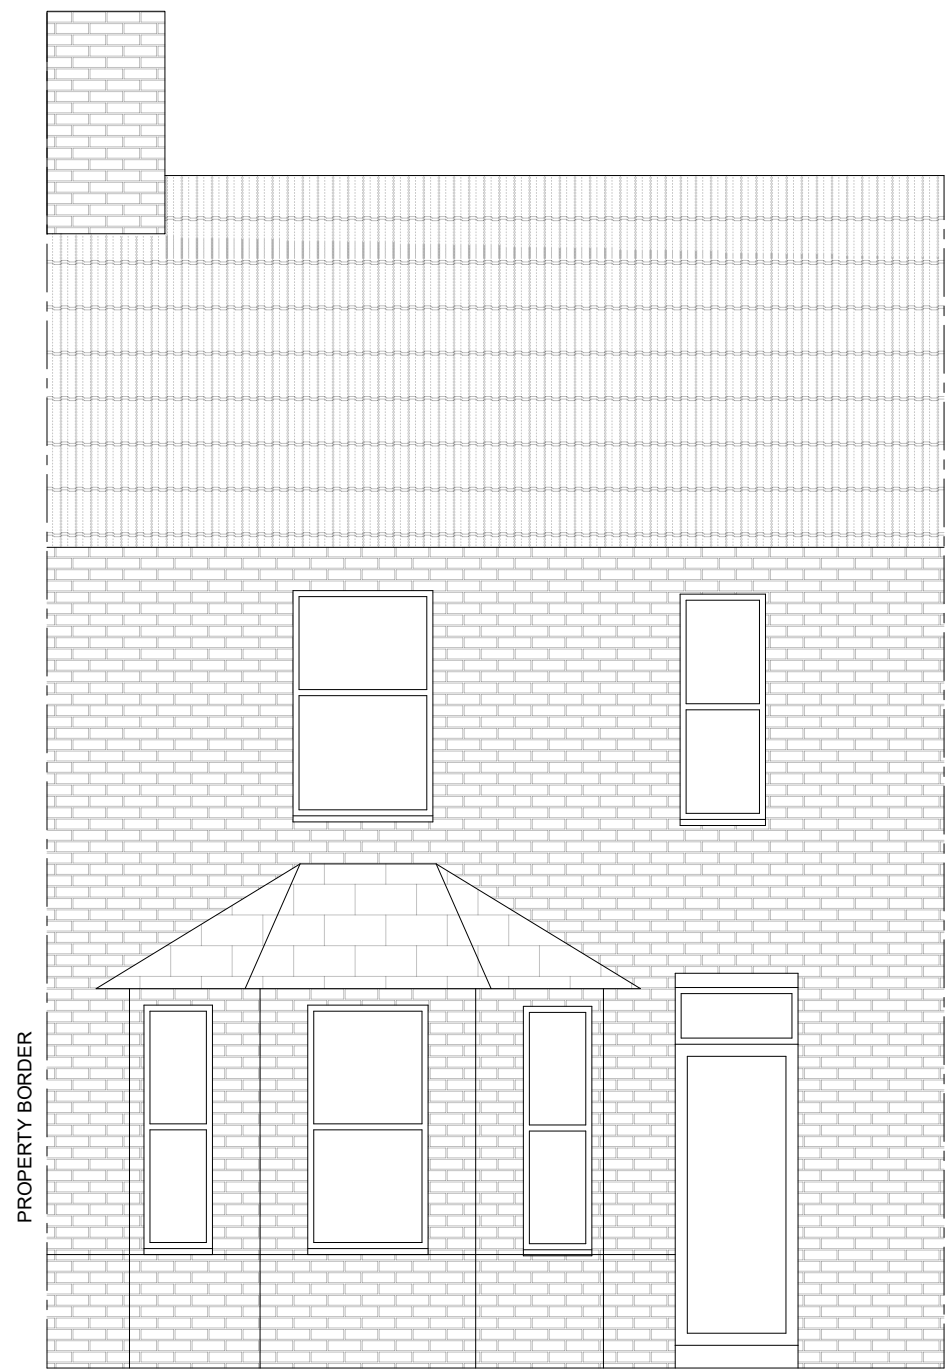


PROPOSED FRONT ELEVATION (NORTH)
SCALE 1:50

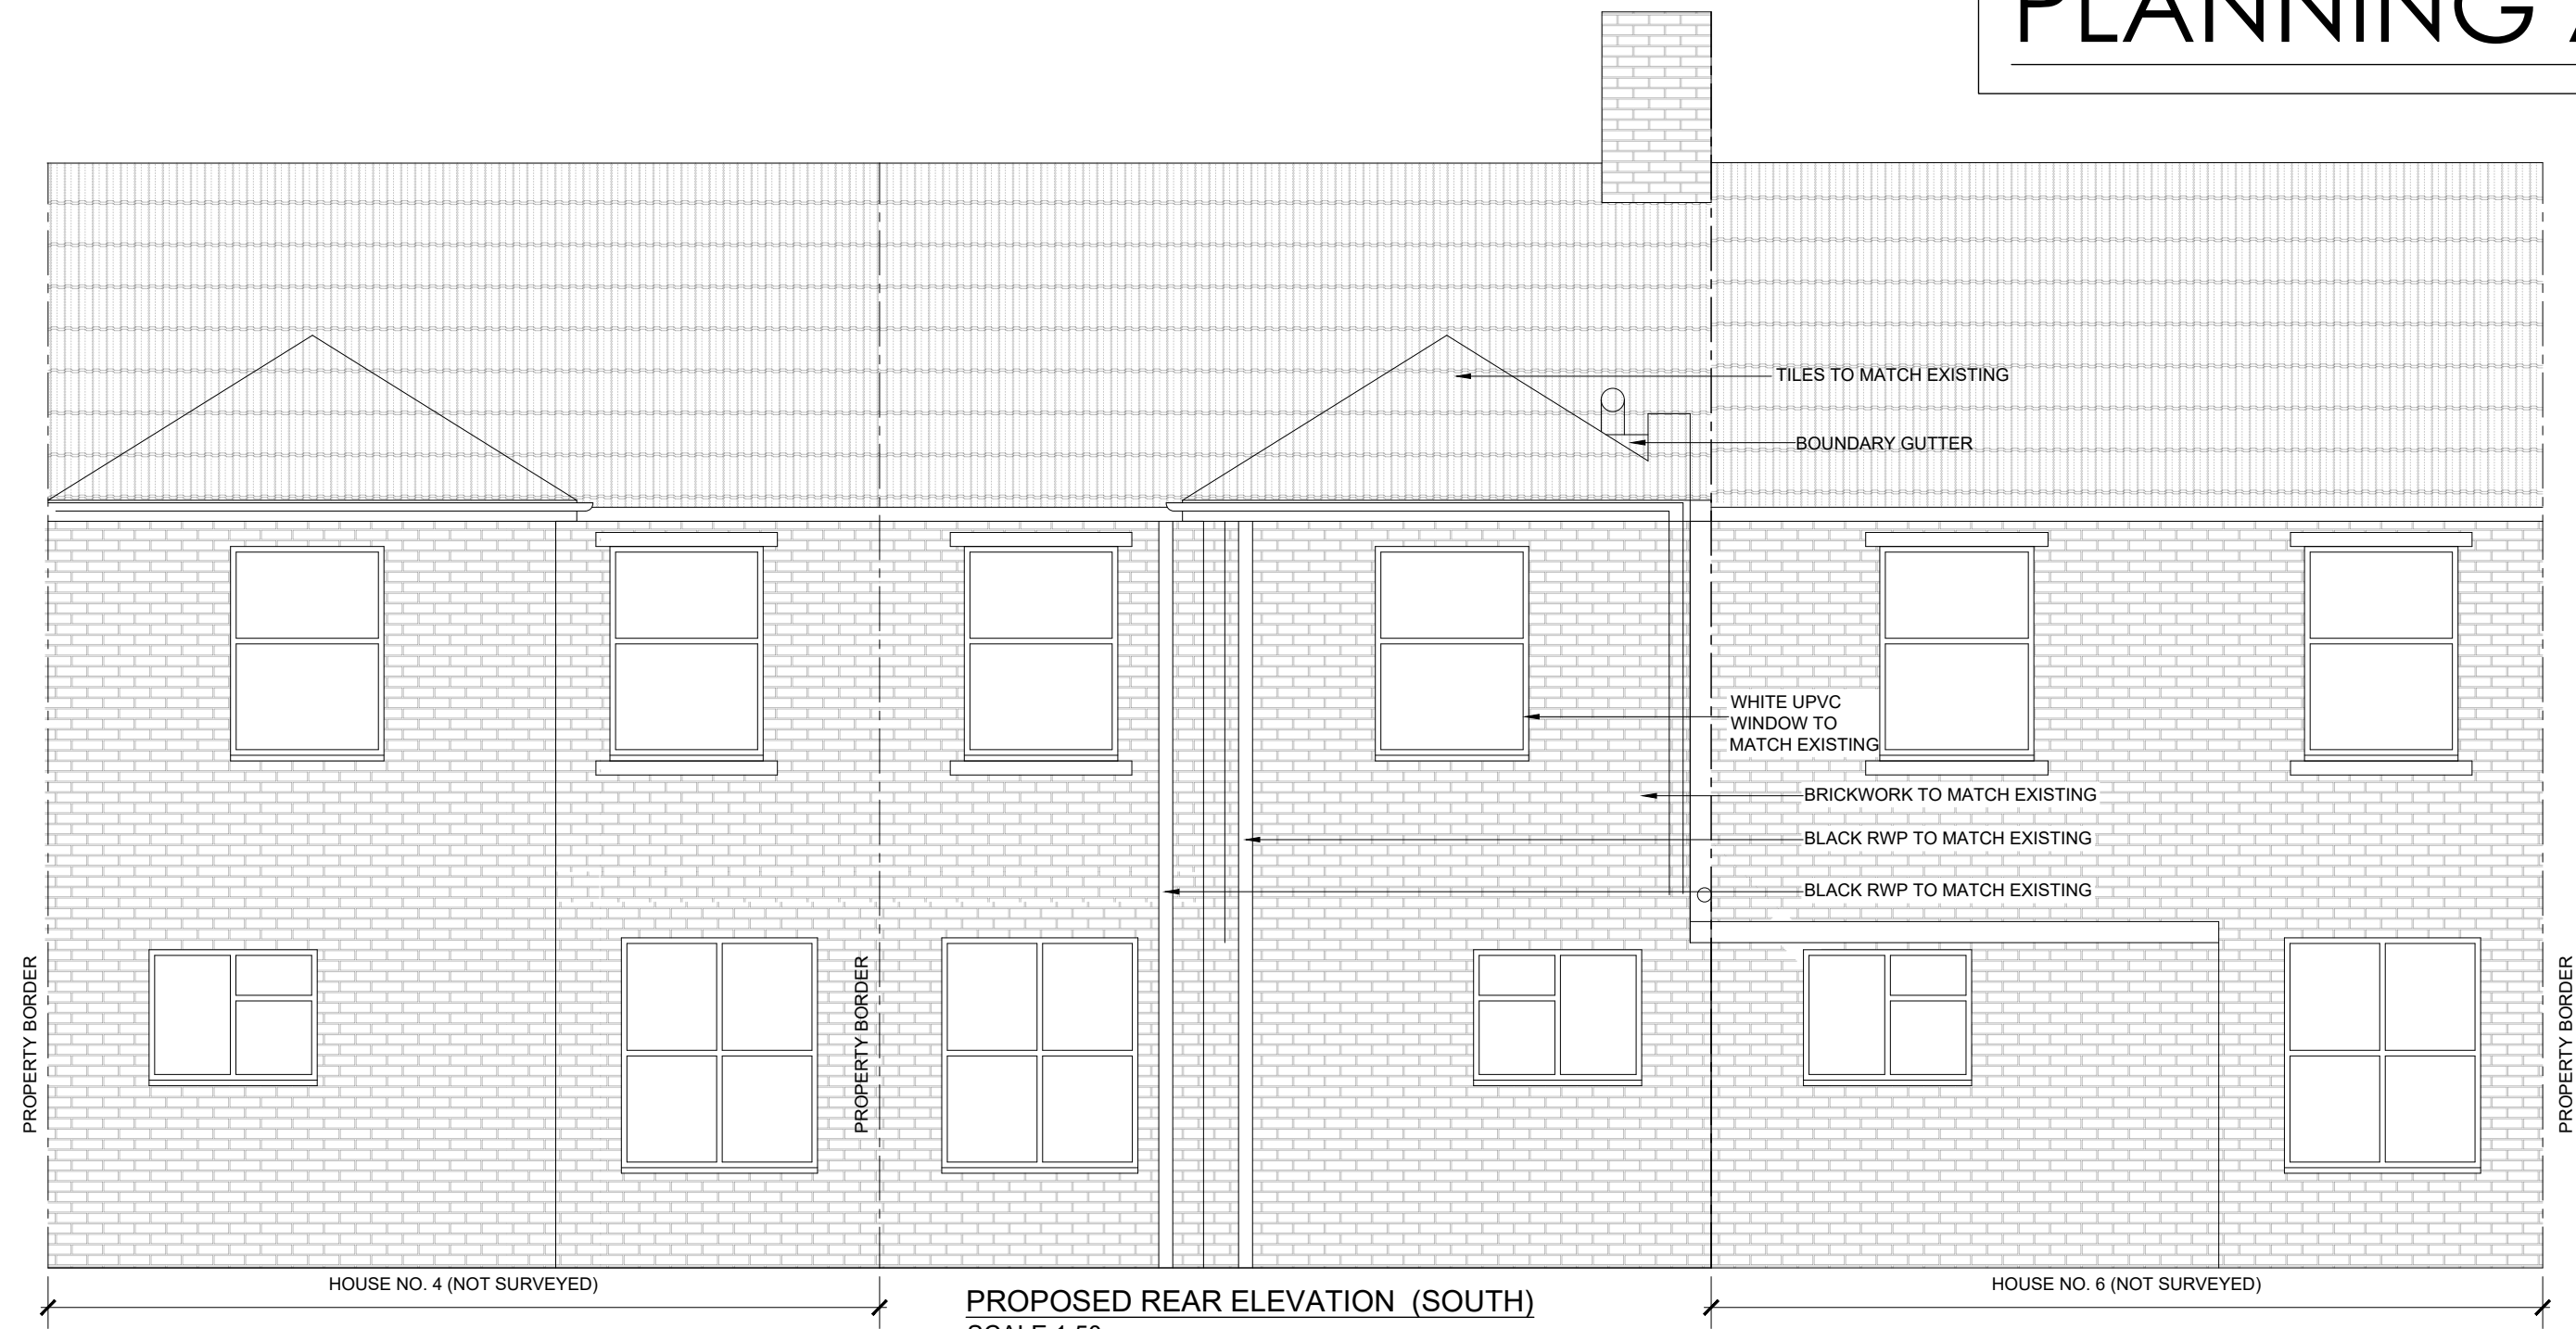

PROPOSED REAR ELEVATION (SOUTH)
SCALE 1:50

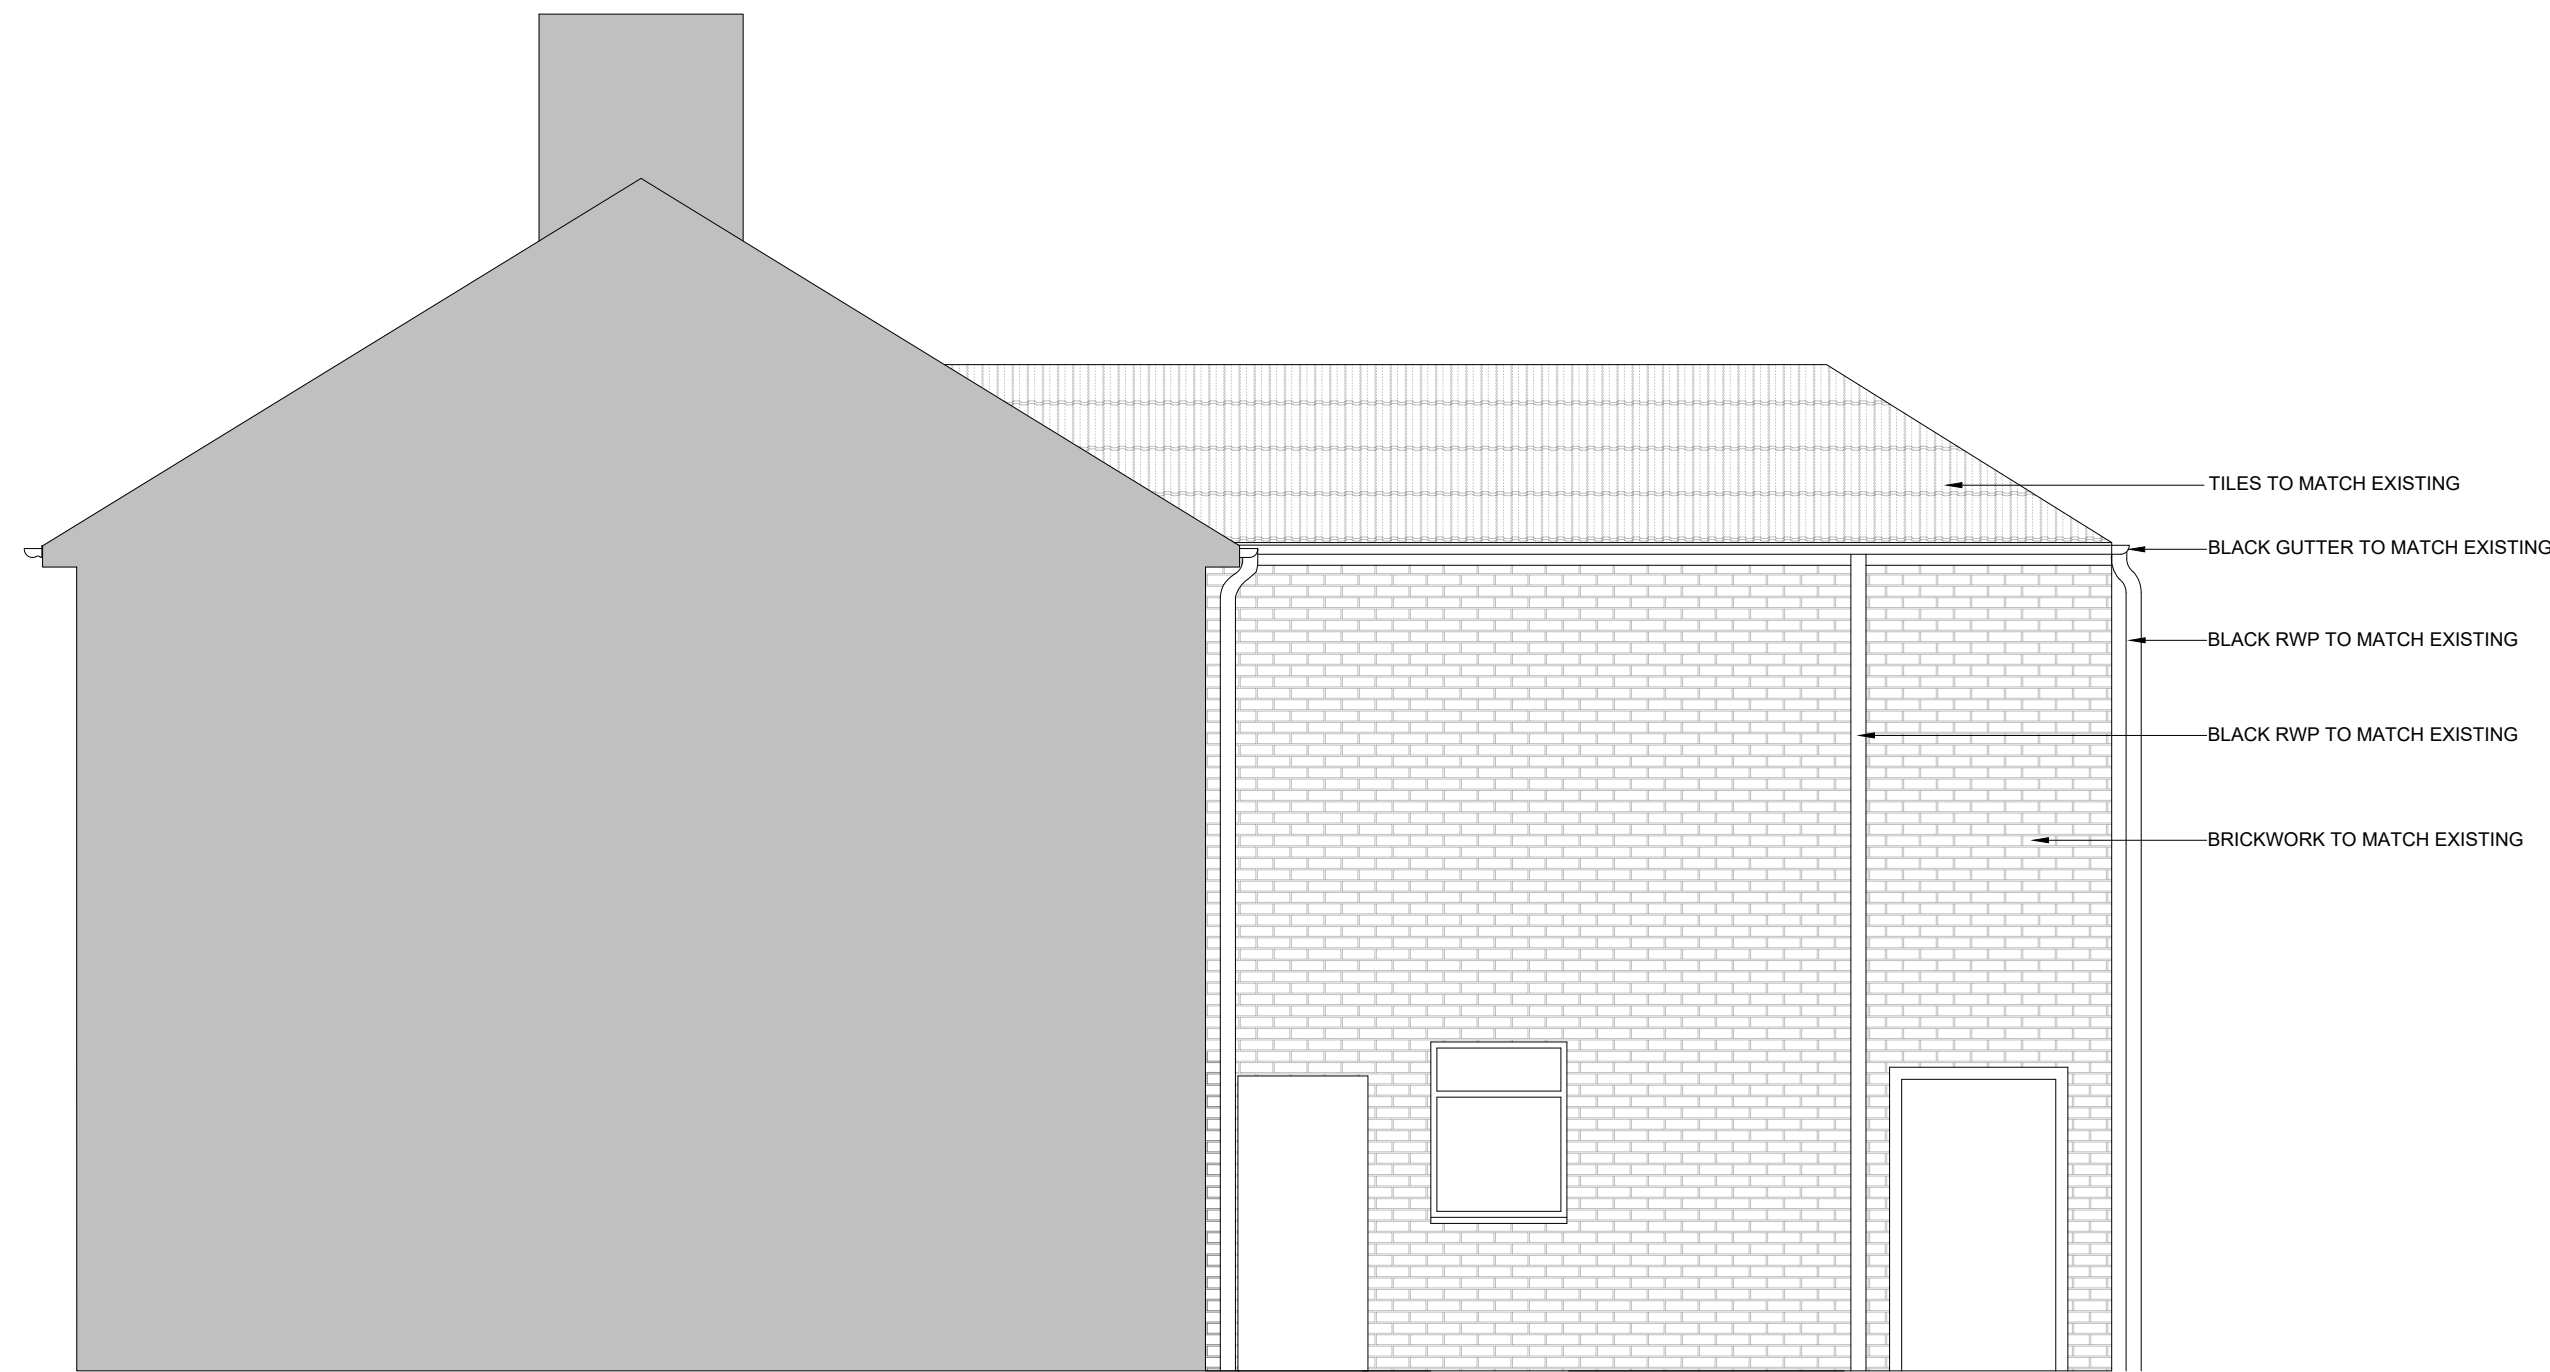

PROPOSED SIDE ELEVATION (WEST)
SCALE 1:50

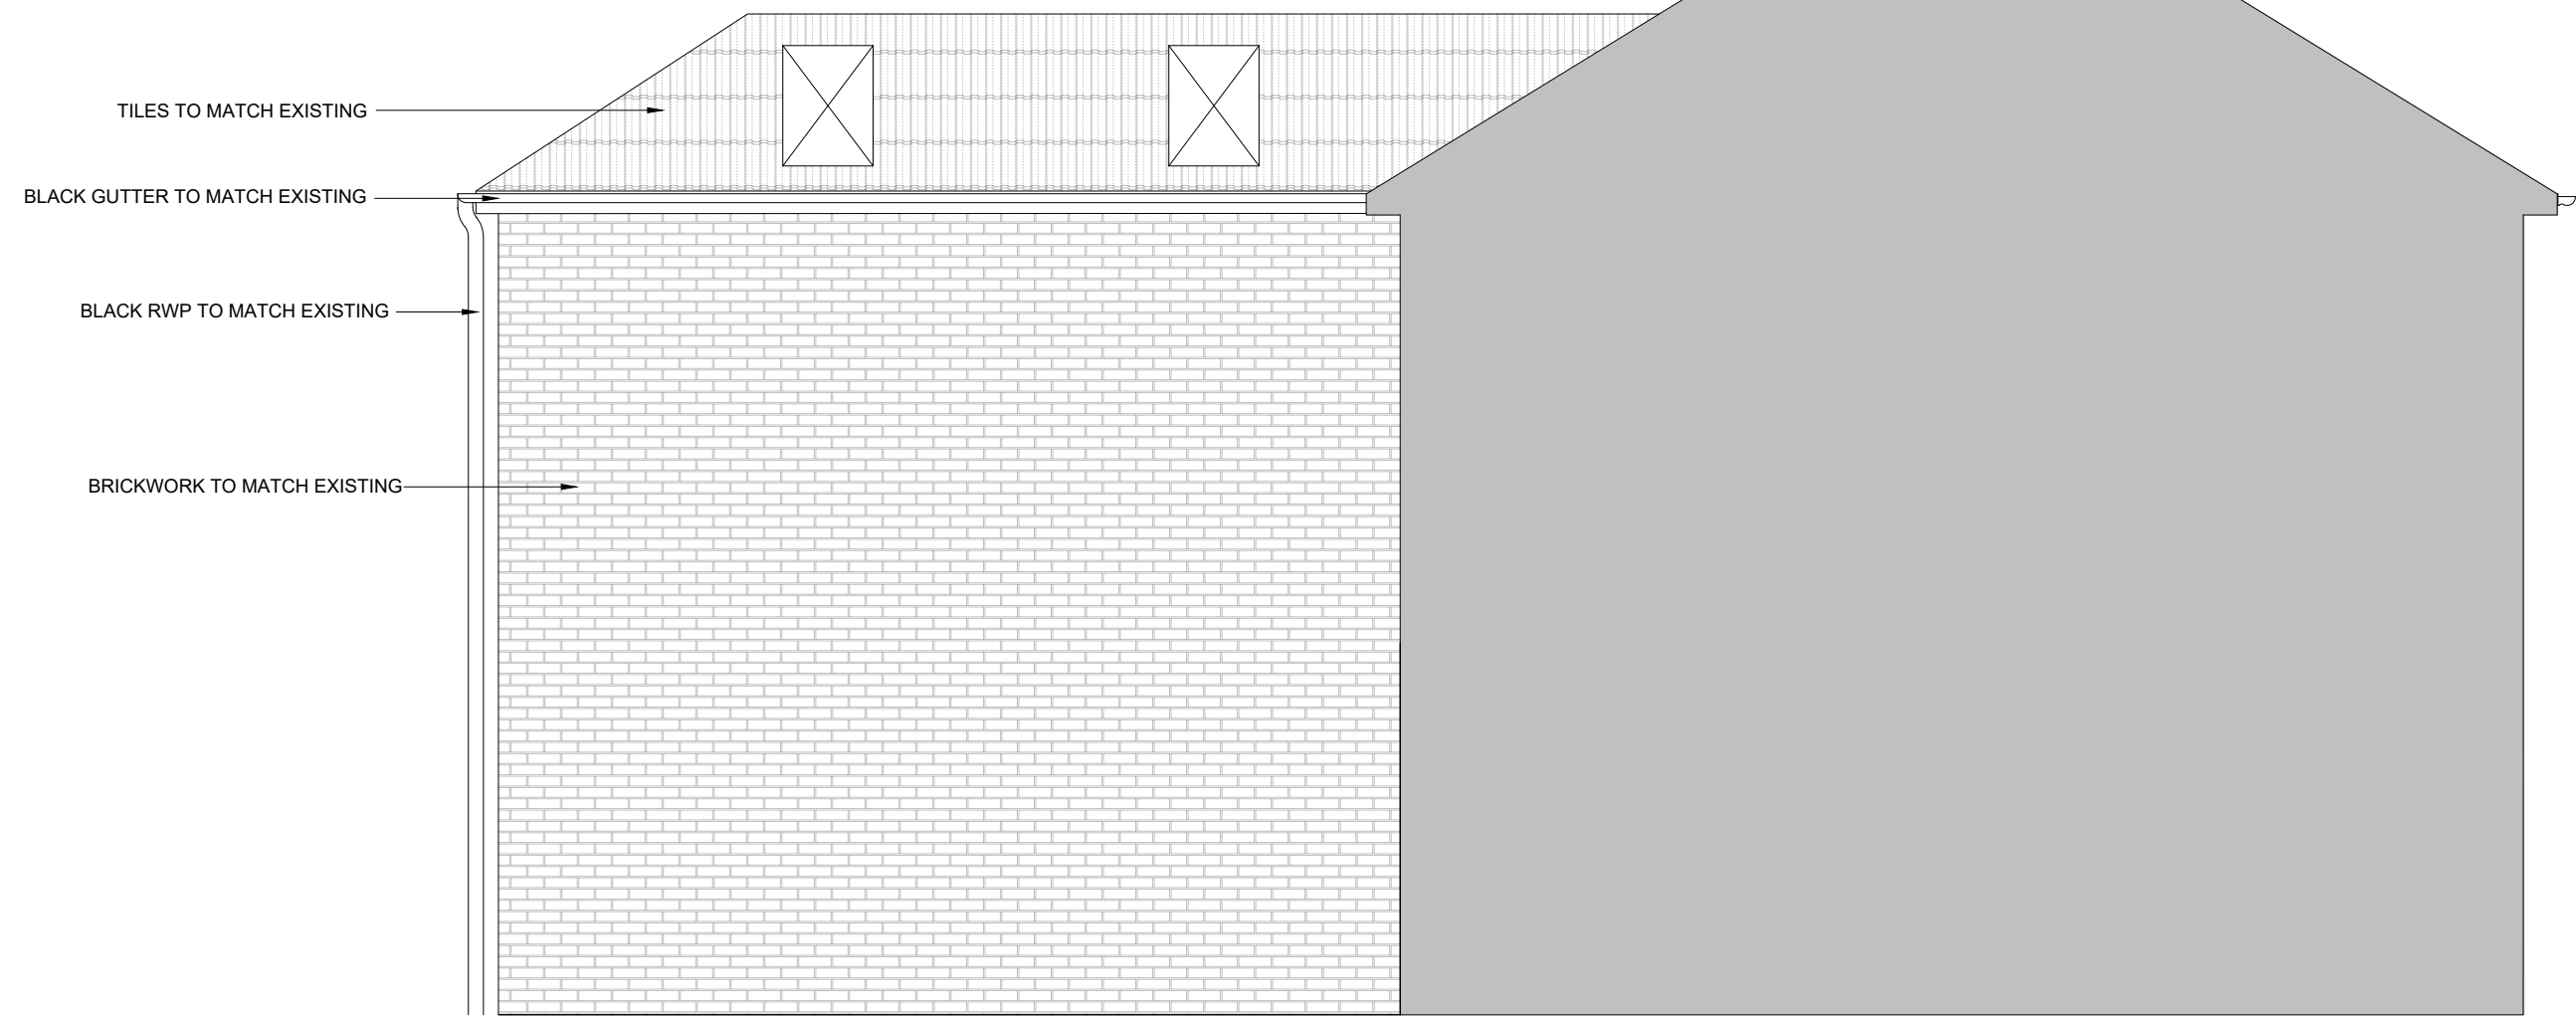

PROPOSED SIDE ELEVATION (EAST)
SCALE 1:50

0 0.5 1 1.5 2 2.5m
SCALE 1:50

P4	BRE TEST LINES REMOVED	30/06/2026
P3	BRE TEST LINES AND BOUNDARY GUTTER ADDED.	19/06/2026
P2	NEIGHBOURING HOUSE ADDED	12/06/2026
P1	ROOF ALTERED TO HIPPED	30/04/2026
P1	INITIAL ISSUE	
REV		DATE
CLIENT		
MR MCKECHNIE		
PROJECT		
5 MILSTON VIEW, DURRINGTON		
TITLE		
PROPOSED ELEVATIONS		
 Building Design Engineers Telephone: 07766286809 Email: jpalmer@2psdesign.co.uk Website: www.2psdesign.co.uk		
SCALE	DATE	DWG NO
1:50@A1	APR '26	
DRAWN	CHKD	
RS	JP	
00786/04		P3