




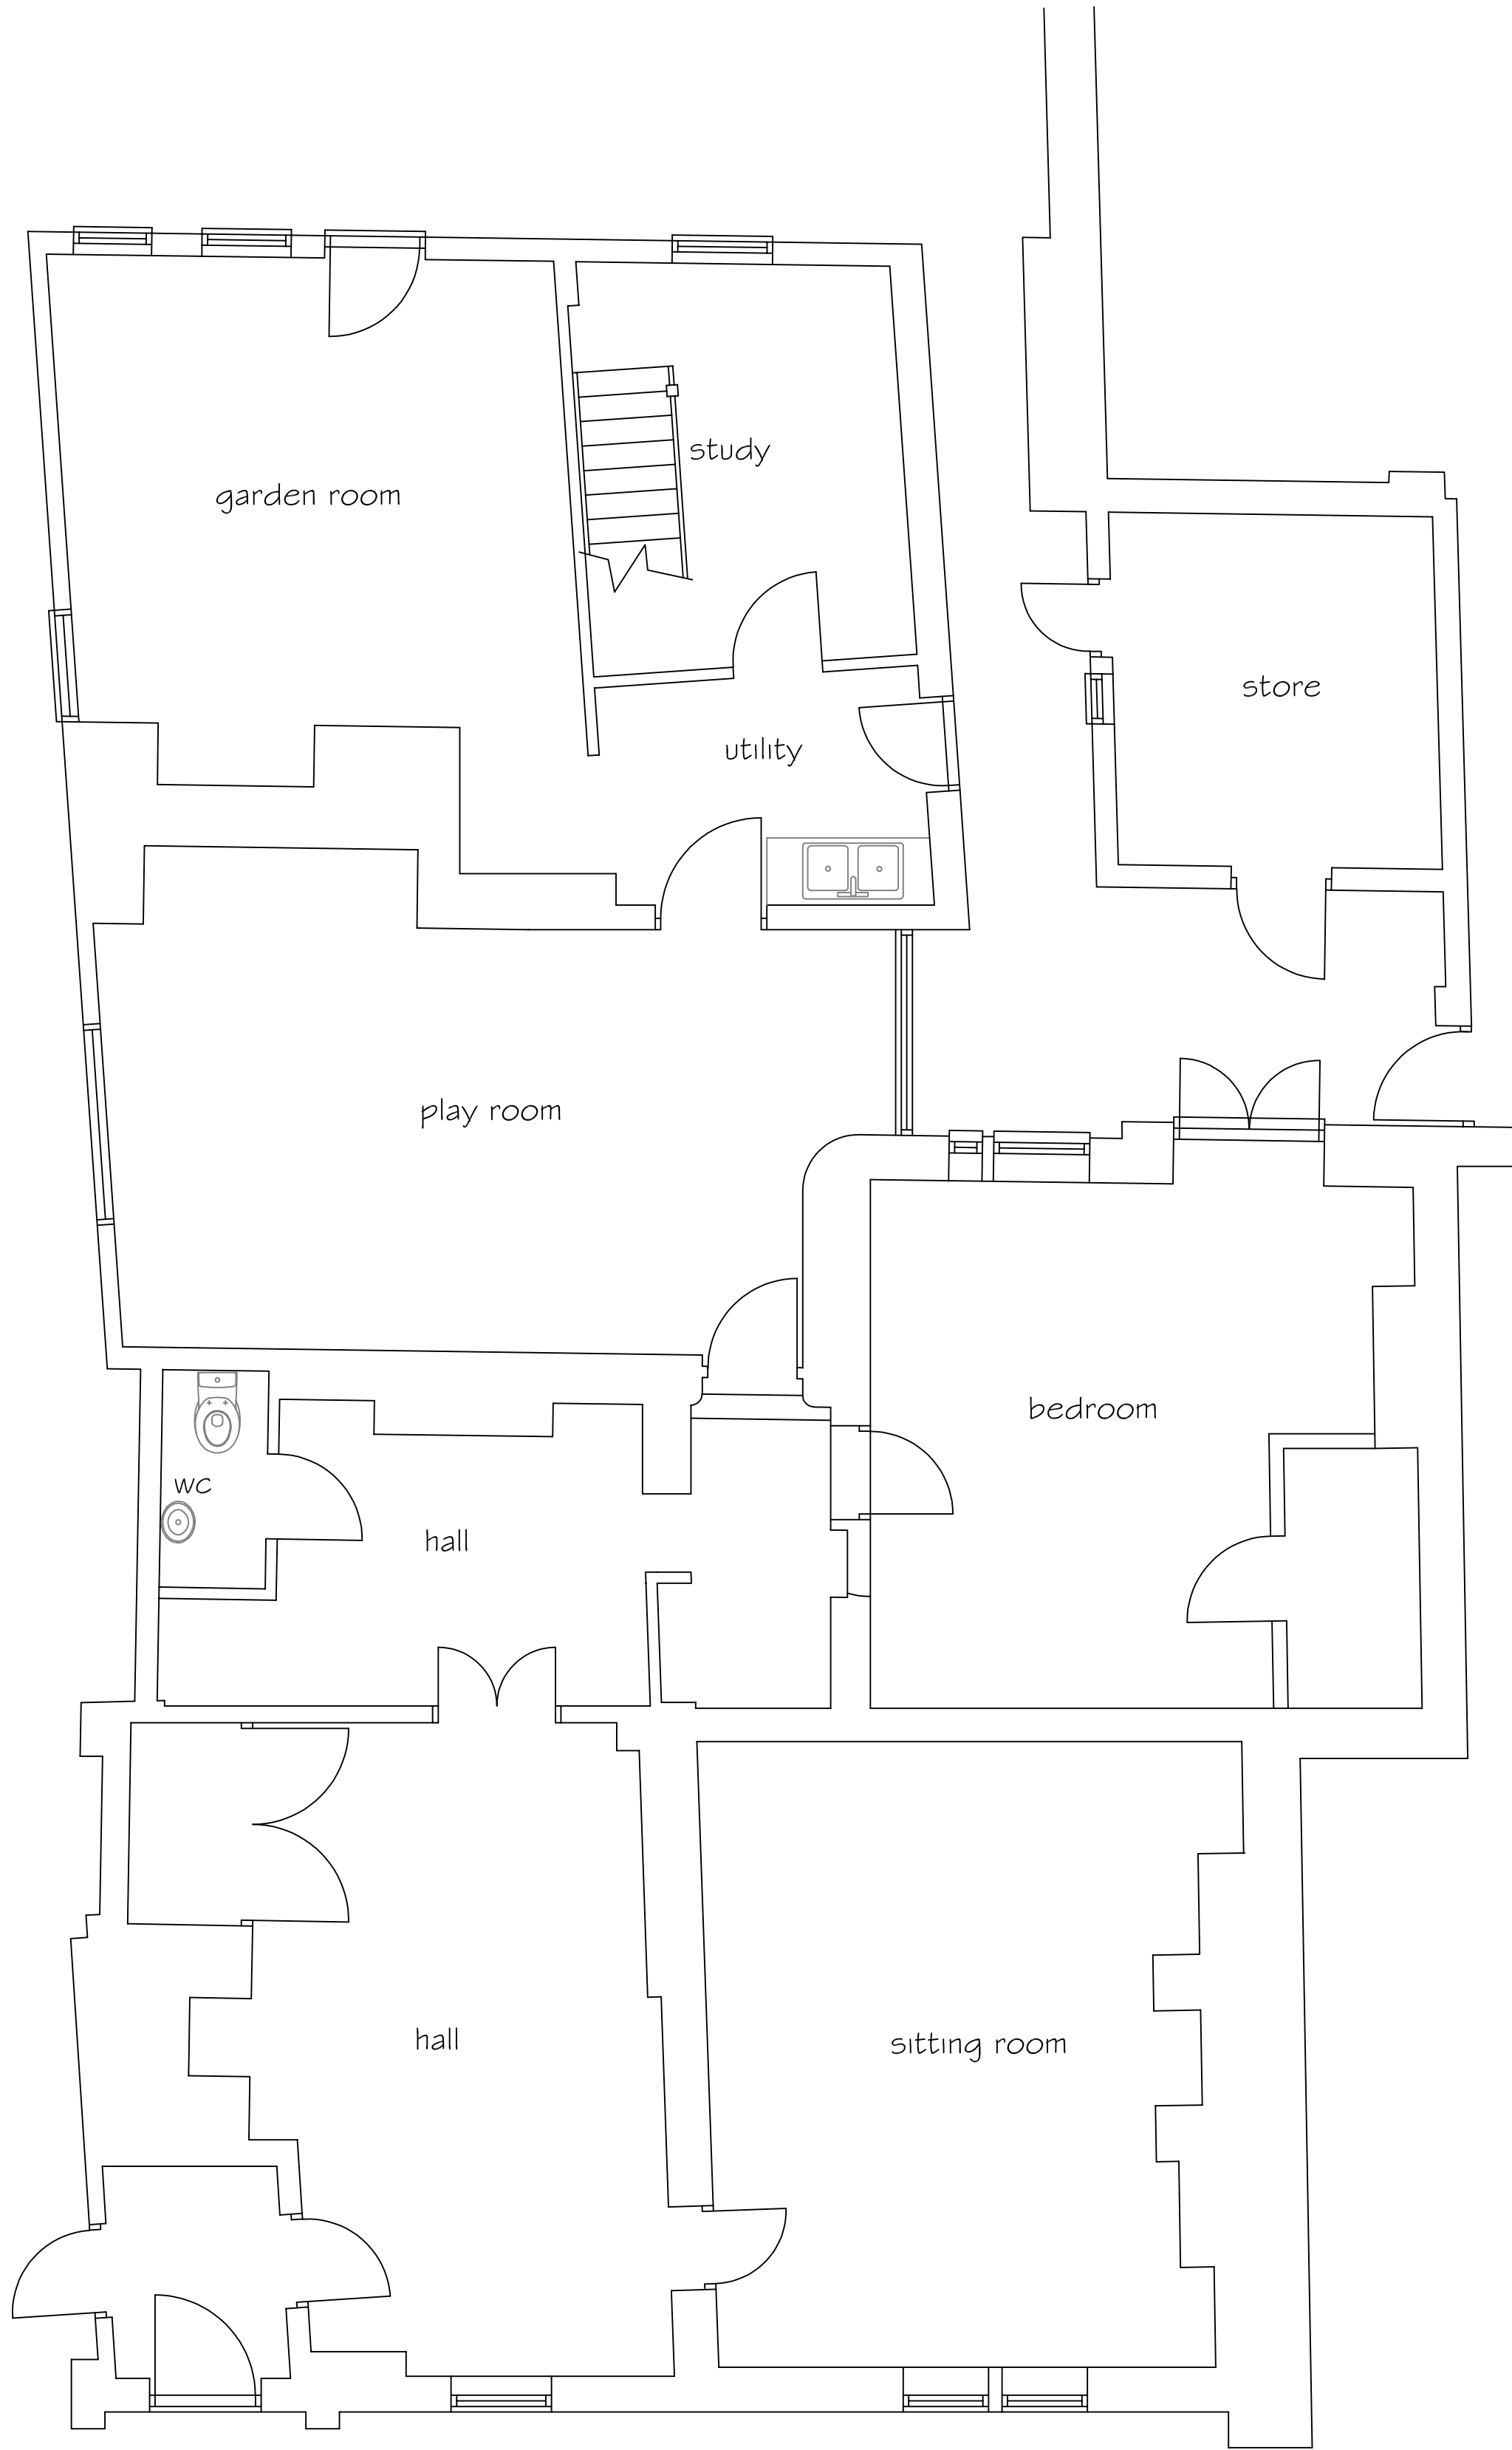

EXISTING GROUND FLOOR PLAN 1:50

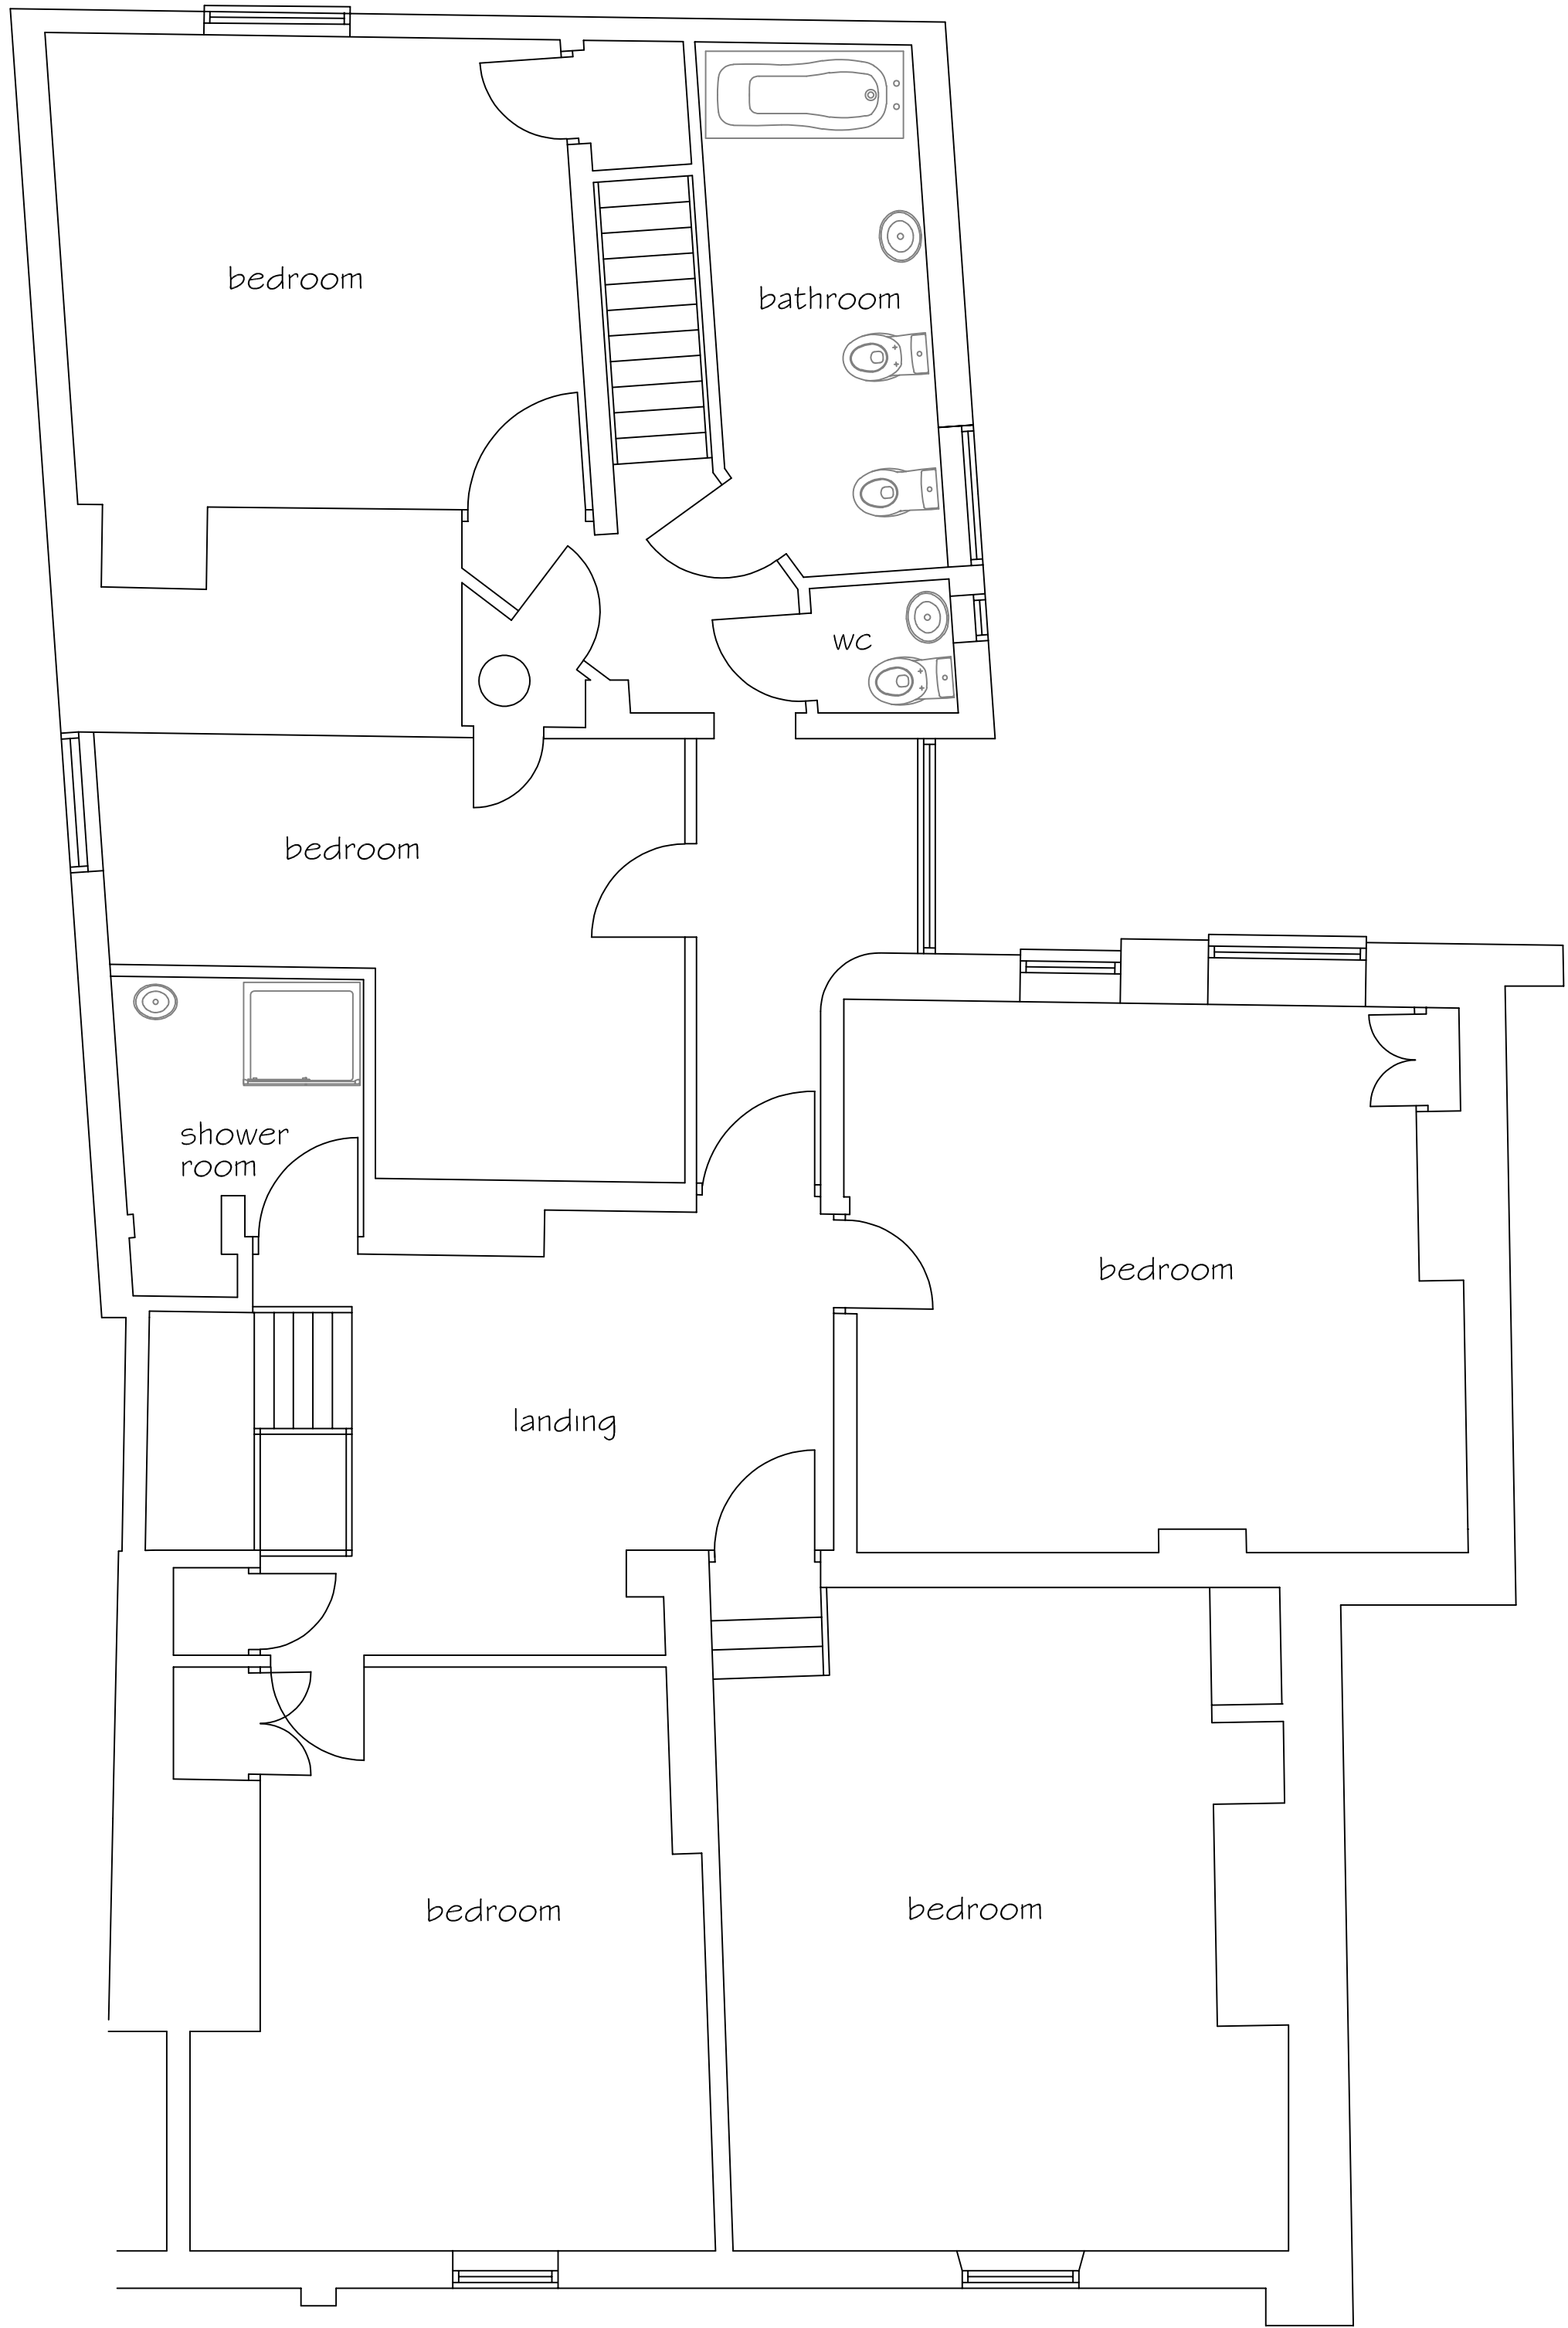

EXISTING FIRST FLOOR PLAN 1:50

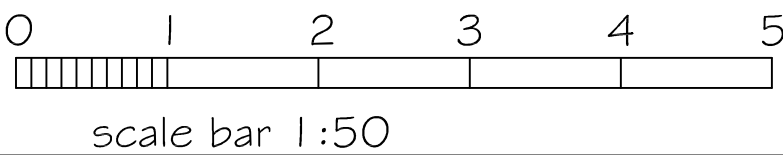

SJF PLANNING & DESIGN SERVICE 01225 782078 simonnearthebell@gmail.com		
PROPOSED	DIVISION OF HOUSE INTO TWO HOUSES	
CLIENT	MRS A FIDUCIA	
LOCATION	39A NEW PARK STREET DEVIZES SN10 1DT	
TITLE	EXISTING FIRST FLOOR PLAN	
DRG NO	ISSUE	DATE
2539-2	1	NOV 2025