


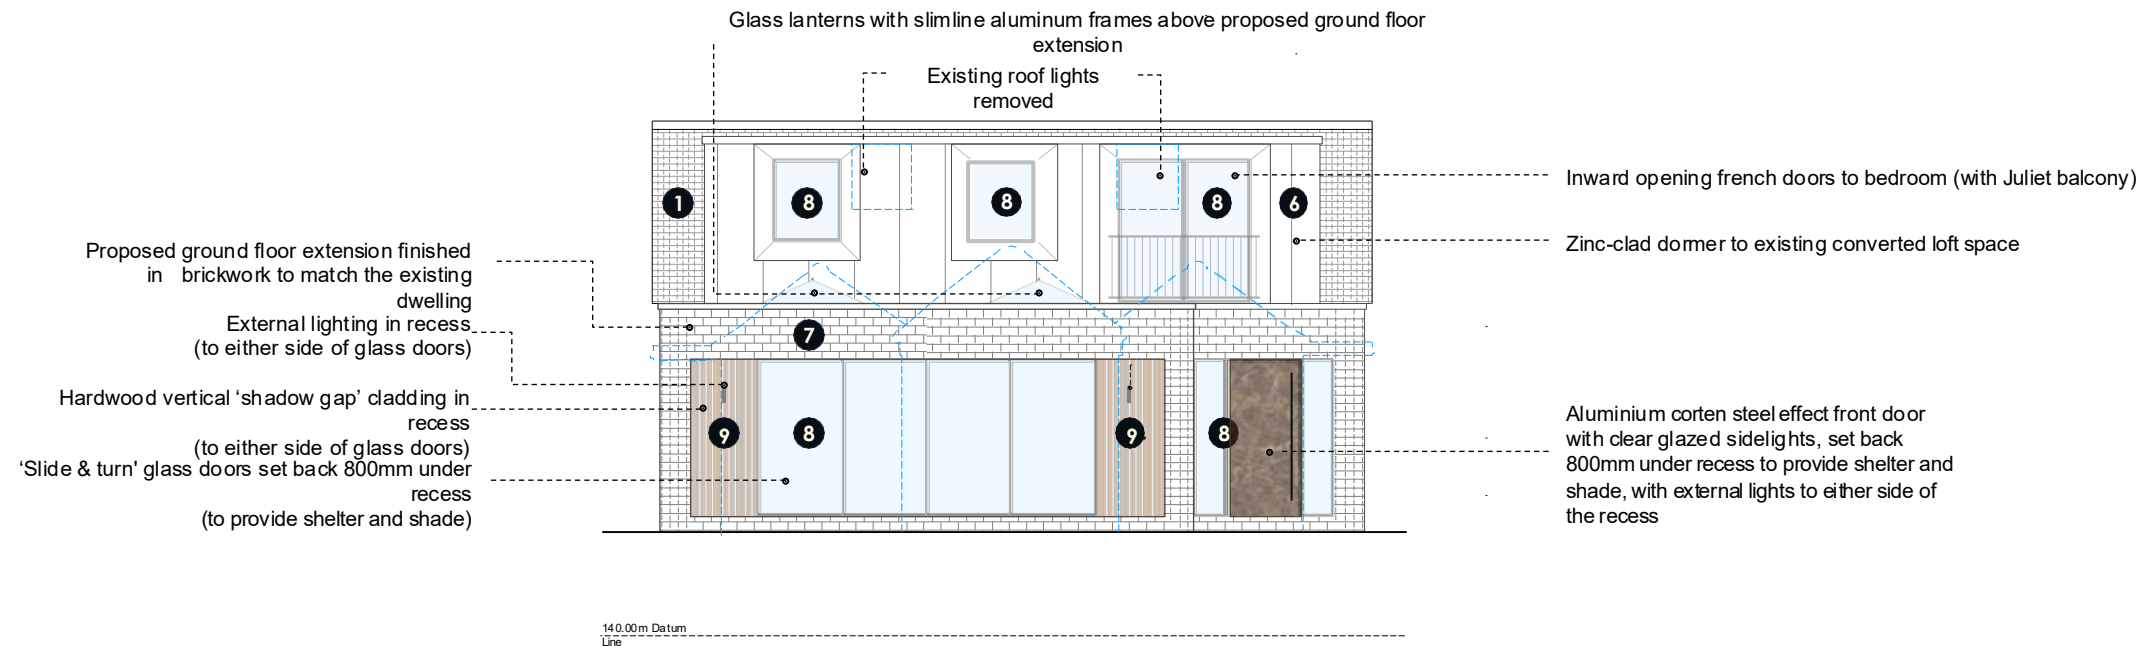


1

Proposed North-West Elevation

P104

New zinc clad shallow dormer to provide adequate headroom for loft conversion
NB: Opaque glass in window

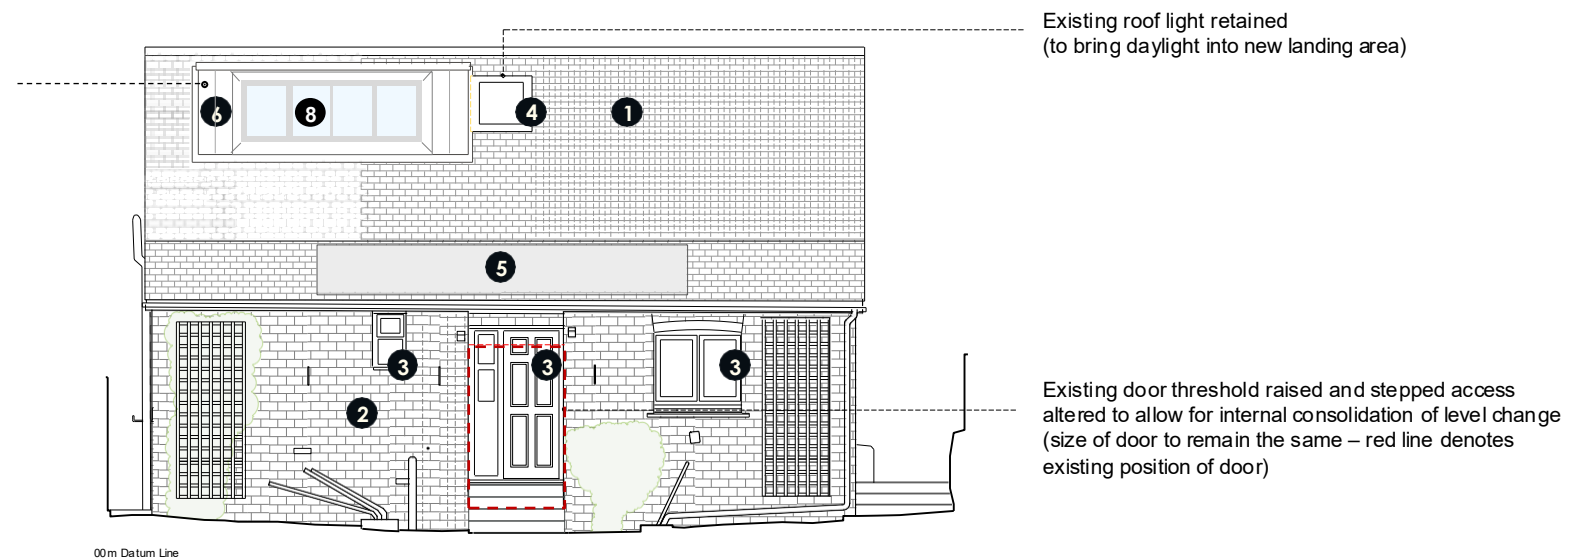

2

Proposed South-East Elevation

P104

Key:

- 1 Existing concrete roof tiles
- 2 Existing brickwork
- 3 Existing timber doors & windows
- 4 Existing rooflight
- 5 Existing solar panels
- 6 Zinc cladding
- 7 Proposed brickwork (to match existing)
- 8 Dark grey/brown aluminium slimline door & window frames
- 9 Redish/brown narrow-slat vertical shadow-gap timber cladding
- Extent of Existing Building (to be demolished)

Scale:

0 2 3 4 5 m

Notes

1. Drawings are based on survey data and may not accurately represent what is physically present.
2. Do not scale from this drawing. All dimensions to be verified on site by contractor or before proceeding.
3. All dimensions are in millimeters unless noted otherwise.

Status: RS3 - Spatial Coordination

Client: Sarah & Sabina

Project: The Nest Marlborough

Title: Proposed Drawings NW & SE Elevations

Revision: -

Date: 19/05/2026

Project No: 2503

Scale / size: 1:100 @ A3

Drawing No:

P104