
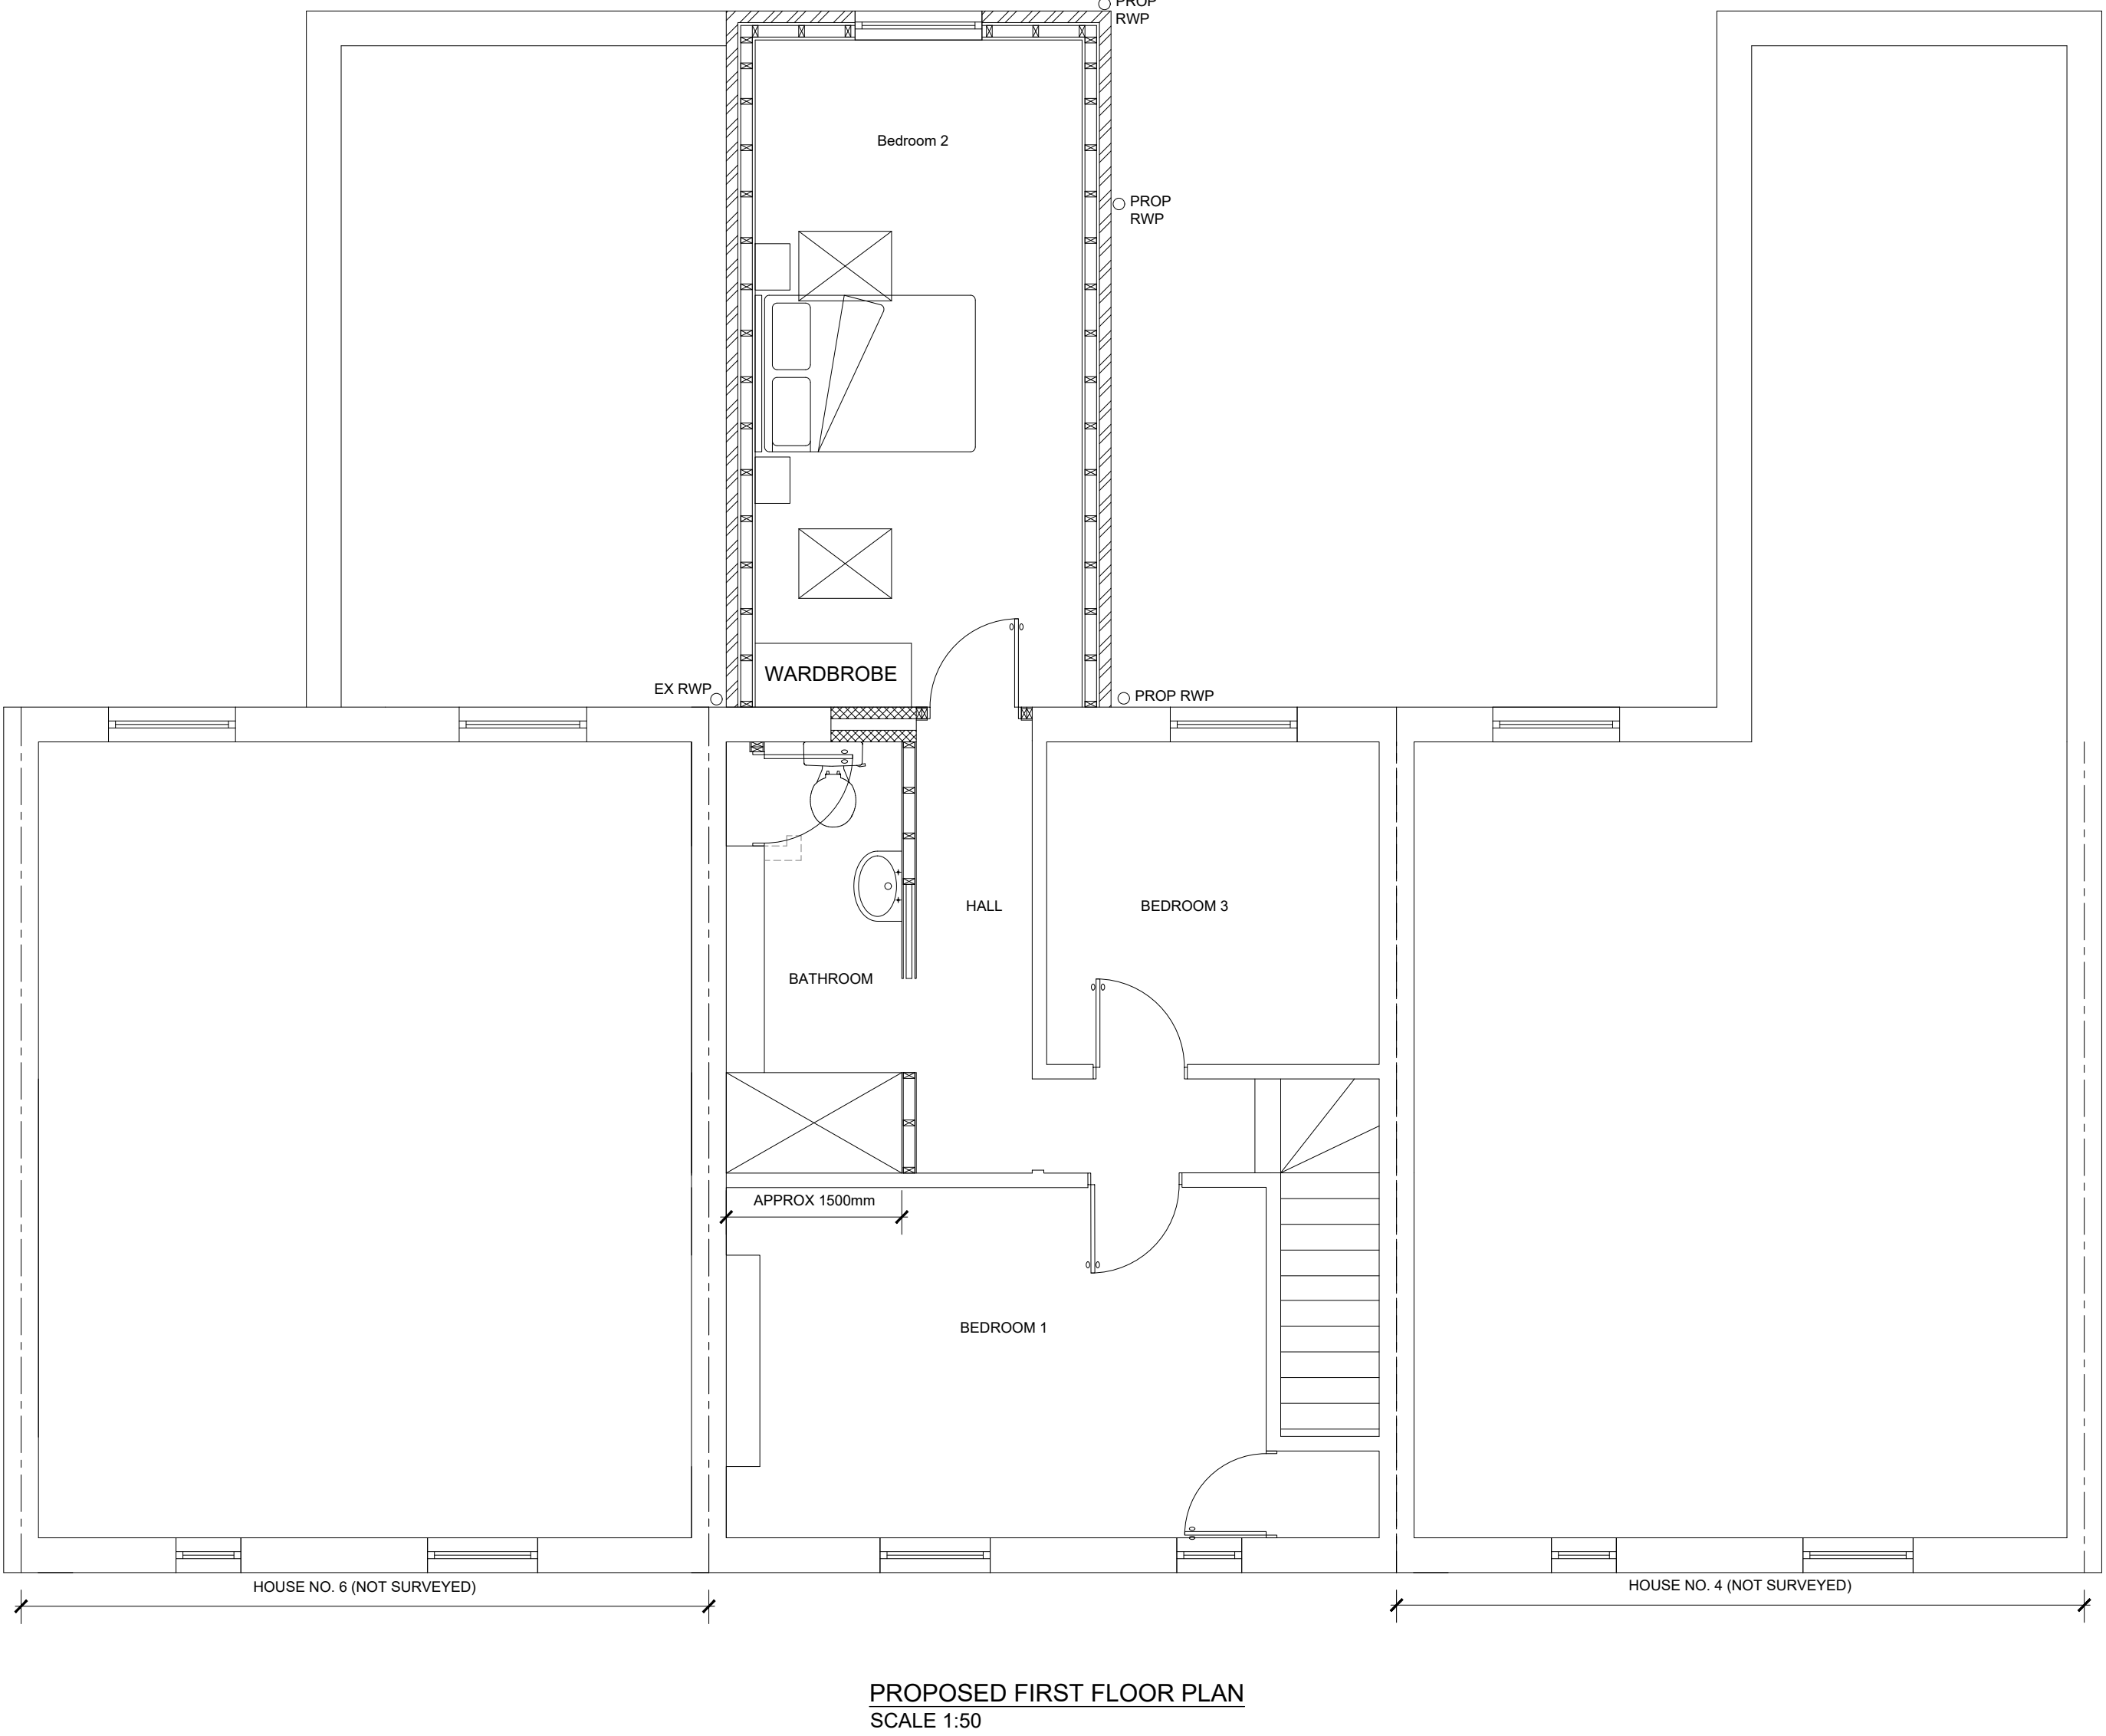


SUBJECT TO
PLANNING APPROVAL

NOTES

1. THIS DRAWING IS THE COPYRIGHT OF THE CONSULTANT AND MUST NOT BE USED OR REPRODUCED WITHOUT THEIR PERMISSION.

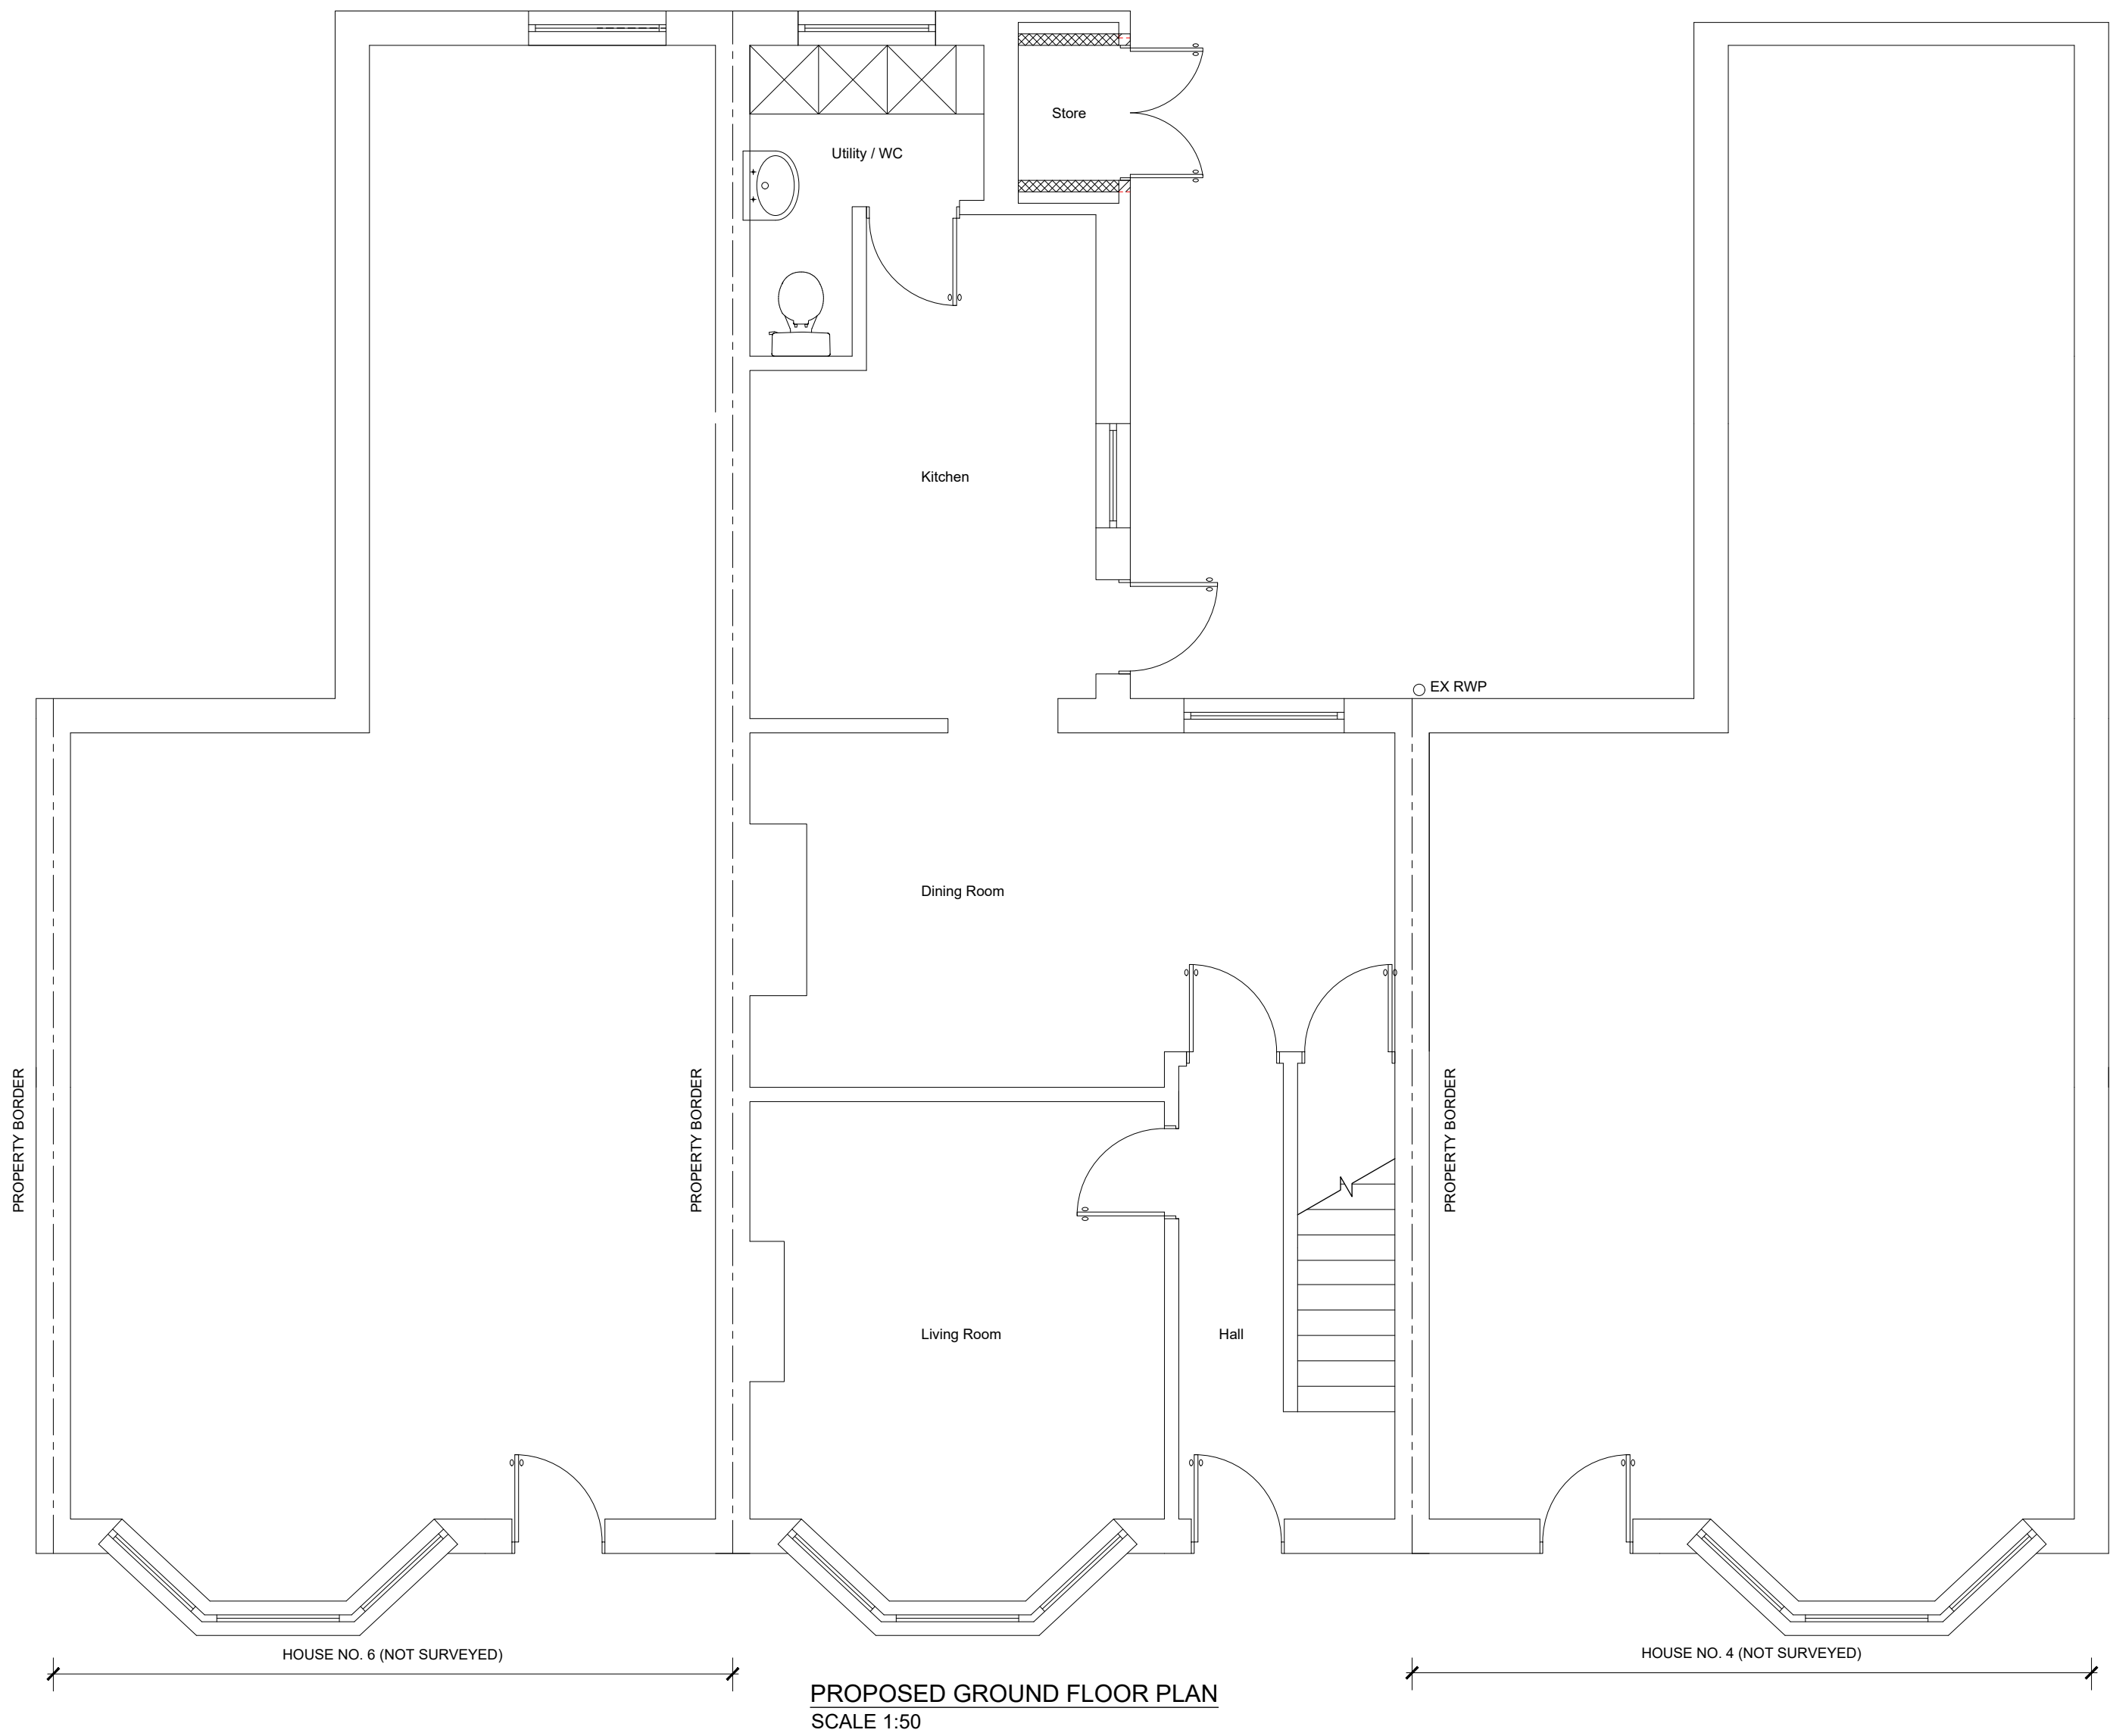

P3	BRE TEST LINES REMOVED	30/06/2026
P2	BRE TEST LINES ADDED	19/06/2026
P1	INITIAL ISSUE	12/06/2026
REV		DATE
CLIENT		
MR MCKECHNIE		
PROJECT		
5 MILSTON VIEW, DURRINGTON		
TITLE		
PROPOSED GROUND AND FIRST FLOOR PLANS		
2PS Design Building Design Engineers Telephone: 07766286809 Email: jpalmer@2psdesign.co.uk Website: www.2psdesign.co.uk		
SCALE	DATE	DWG NO
1:50@A1	JUN '26	00786/05
DRAWN	CHKD	REV
RS	JP	P2