


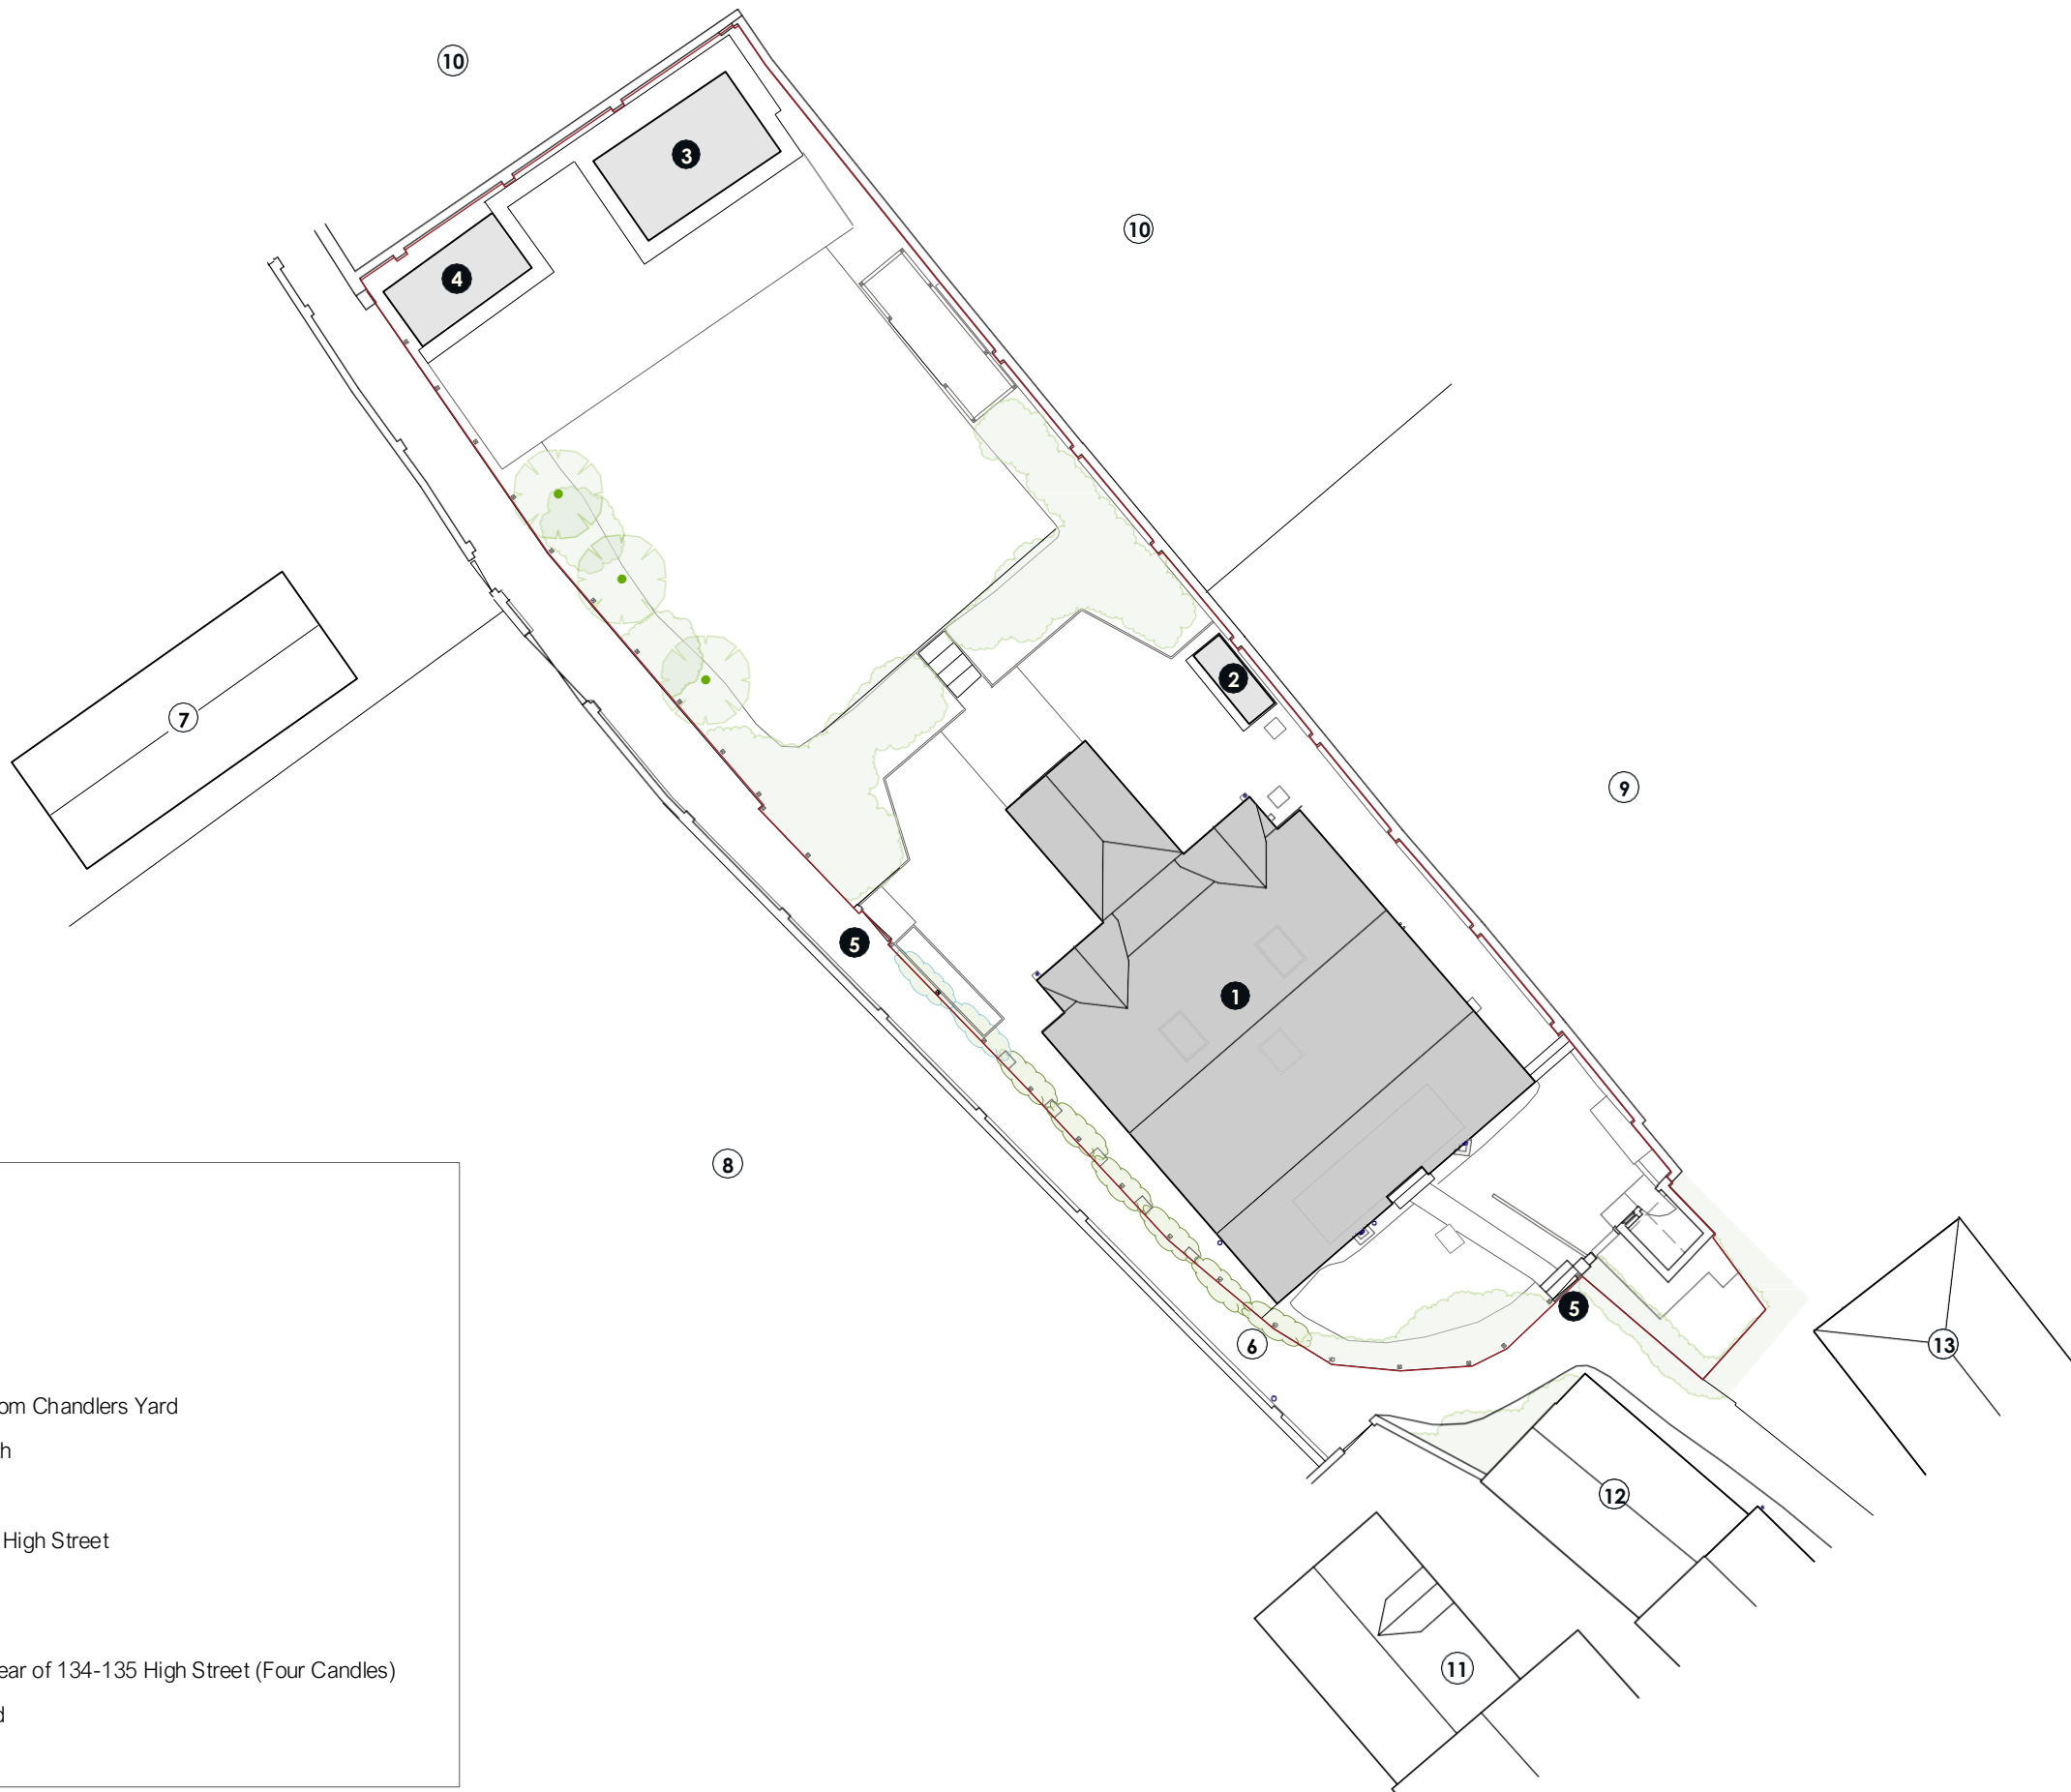

Key:

1

The Nest Existing Dwelling

2

The Nest Existing Shed

3

The Nest Existing Outbuilding

4

The Nest Existing Shed

5

The Nest Pedestrian Access from Chandlers Yard

6

Chandlers Yard Public Footpath

7

Chandlers Outbuilding

8

Garden to the rear of 134-135 High Street

9

Garden of D'Arenberg House

10

Garden of St Crispins

11

Converted Outbuilding to the rear of 134-135 High Street (Four Candles)

12

Studio & Annex Chandlers yard

13

D'Arenberg House



Notes	
1. Drawings are based on survey data and may not accurately represent what is physically present.	
2. Do not scale from this drawing. All dimensions to be verified on site by contractor before proceeding.	
3. All dimensions are in millimeters unless noted otherwise.	
Status:	RS3 - Spatial Coordination
Client:	Sarah & Sabina
Project:	The Nest Marlborough
Title:	Existing Drawings Site Plan
Revision:	-
Date:	19/05/2026
Project No:	2503
Scale / size:	1:200 @ A3
Drawing No:	E101