




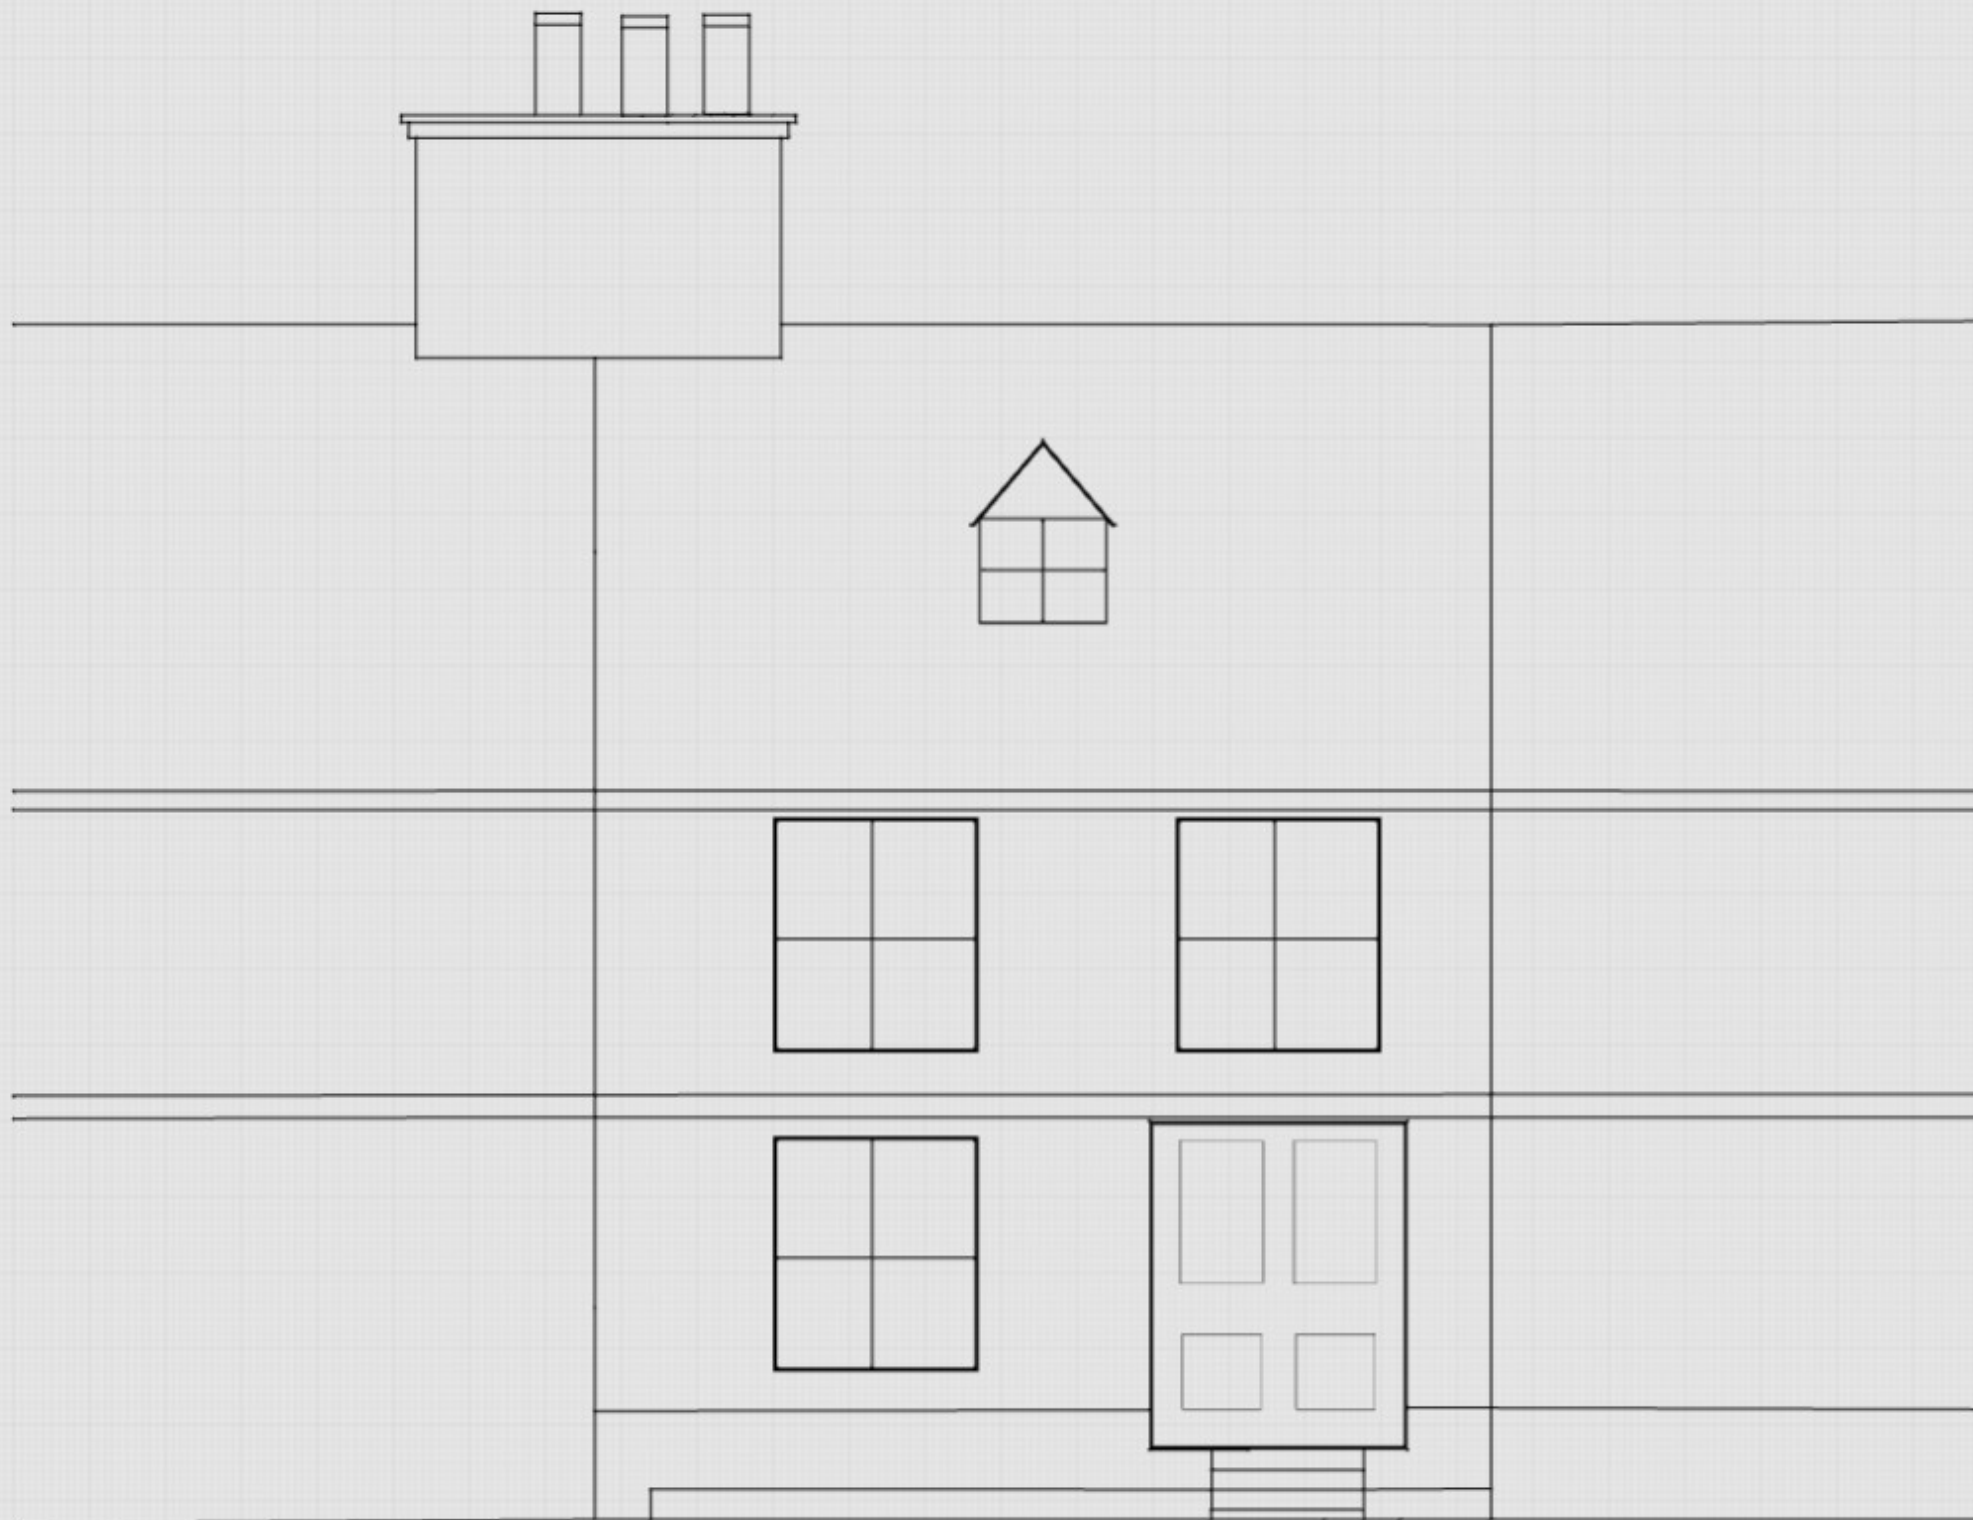

Front Elevation

 

Scale 5m

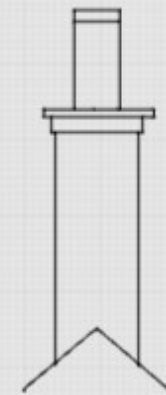

Side Elevation of Chimney

The chimney will be rebuilt to it's original height and appearance, using salvaged existing bricks where reasonably practicable. Where existing bricks cannot be reused reclaimed bricks will be sourced to match as much as possible. A lime based mortar will be used.

38 High Street,
Downton, Salisbury
Wiltshire SP5 3PJ

Scale 1:50 @A3