


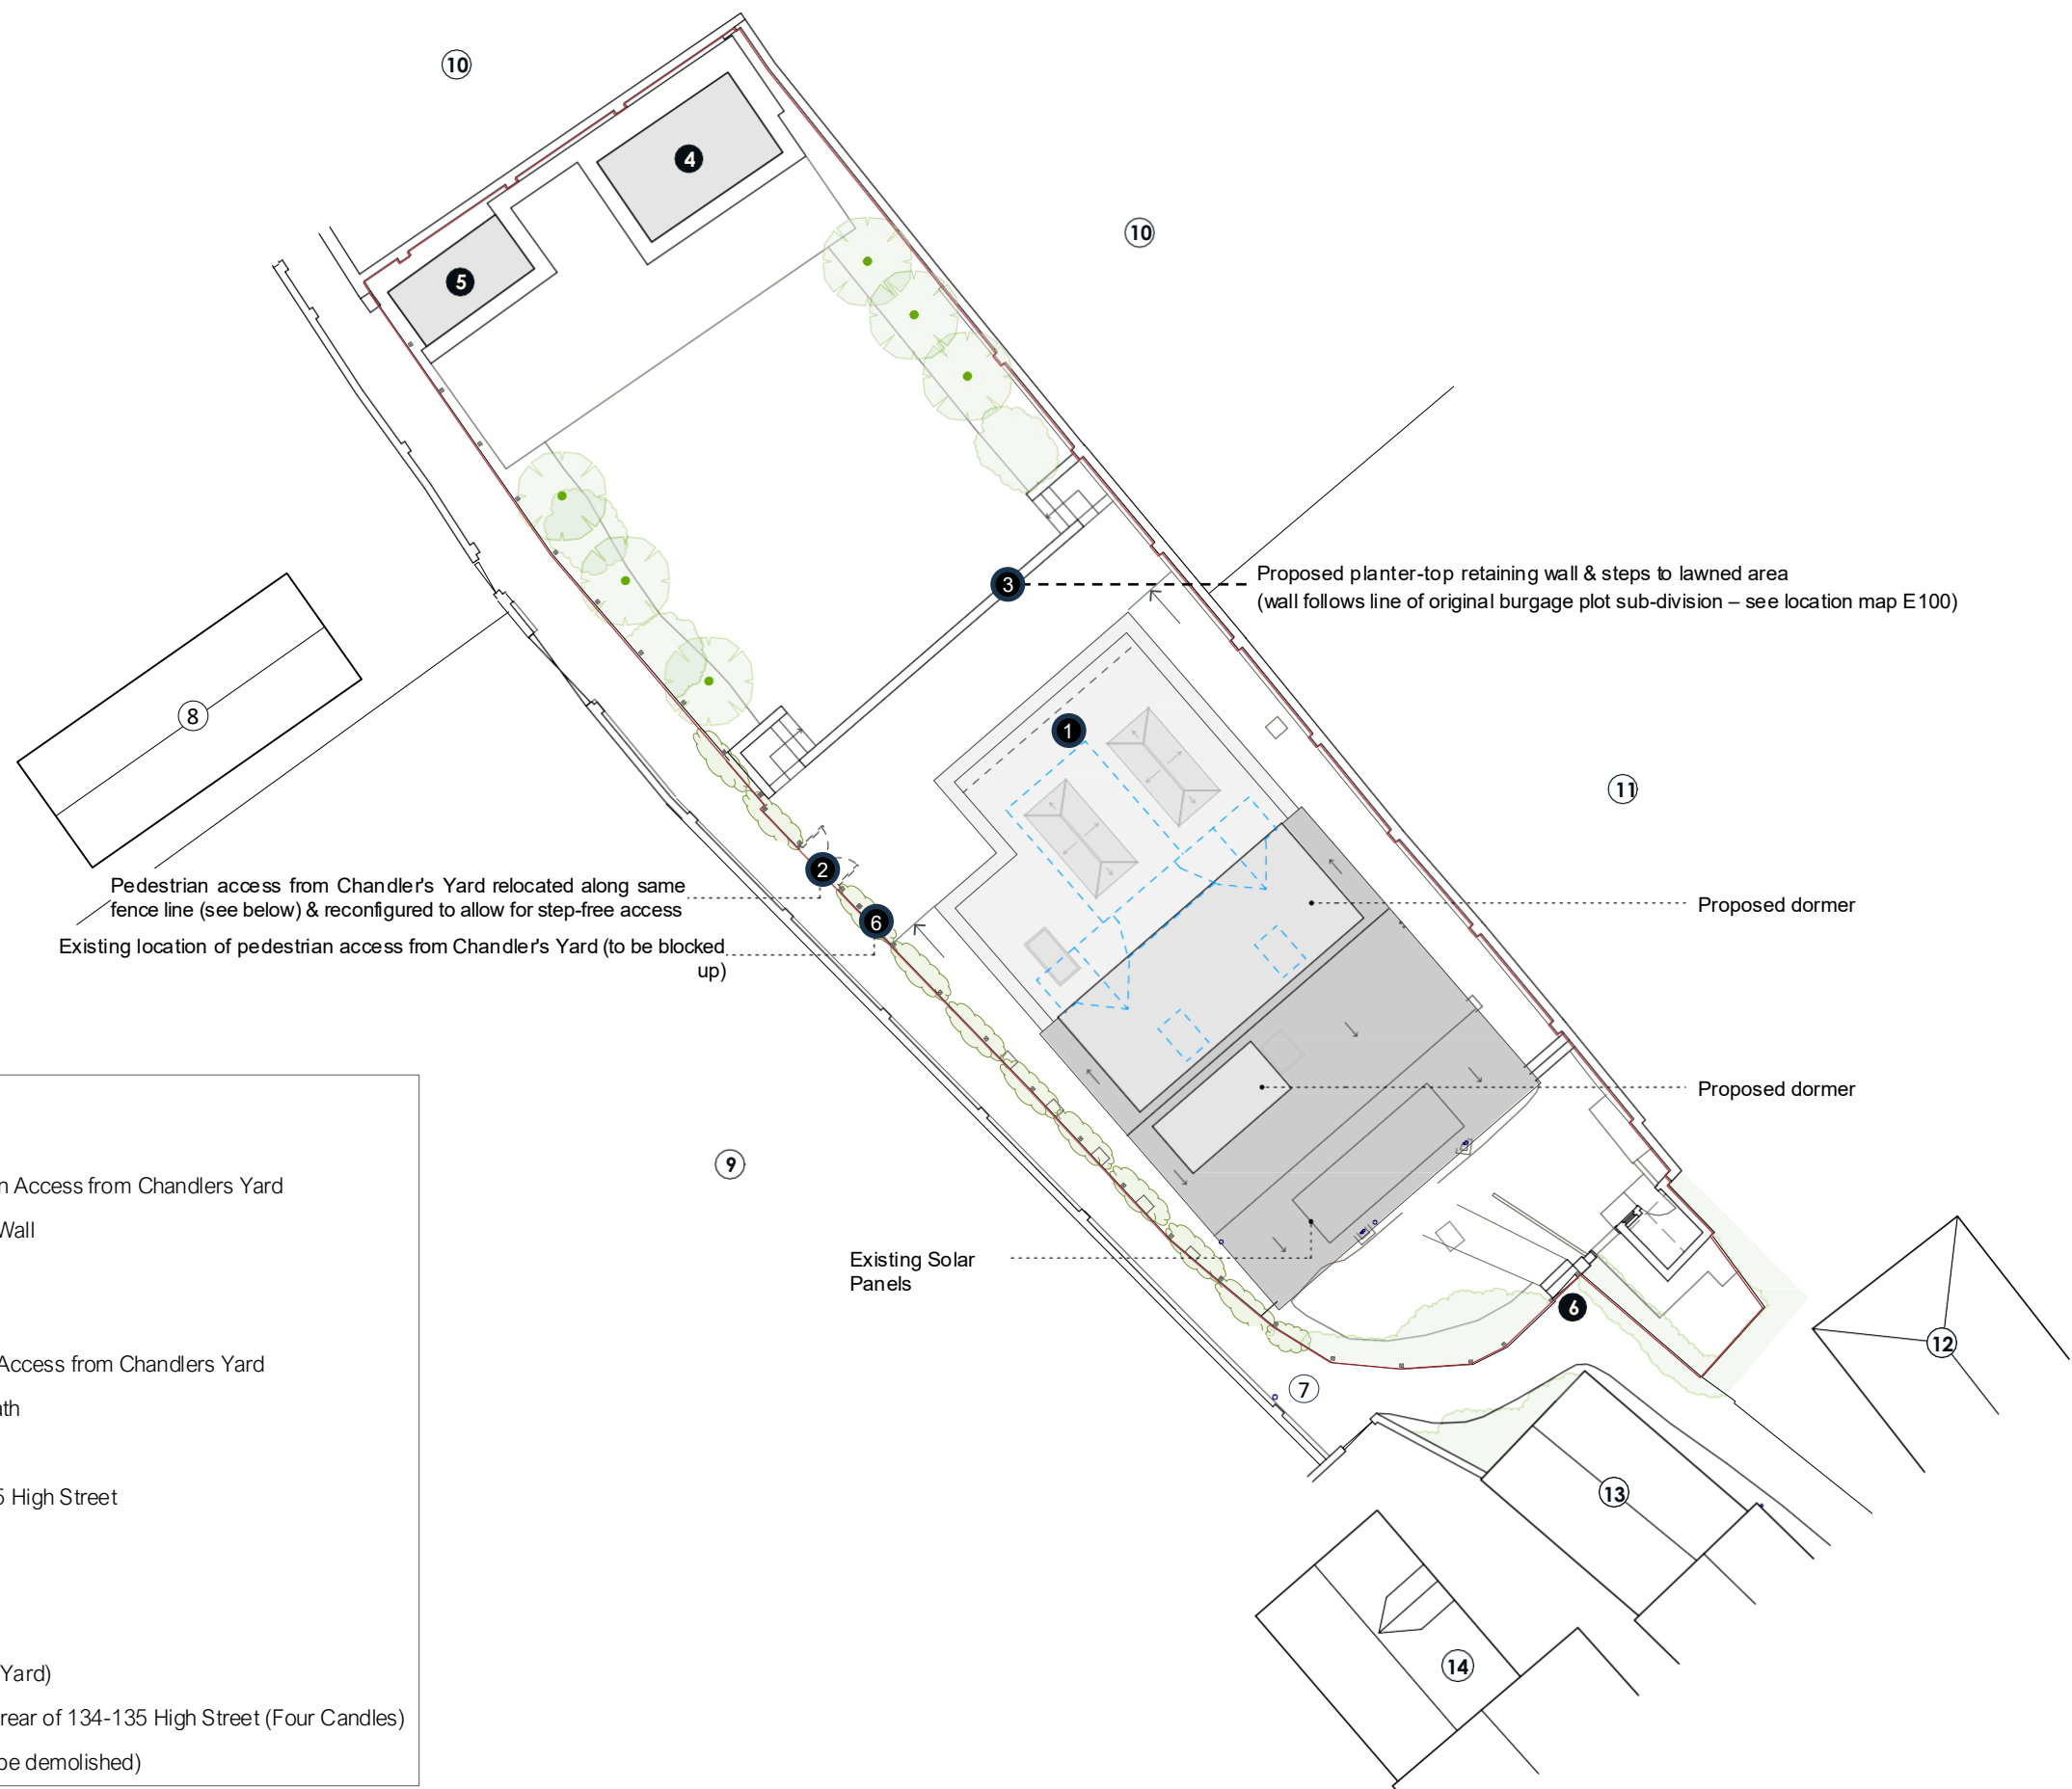

Notes	
1. Drawings are based on survey data and may not accurately represent what is physically present.	
2. Do not scale from this drawing. All dimensions to be verified on site by contractor before proceeding.	
3. All dimensions are in millimeters unless noted otherwise.	
Status:	RS3 - Spatial Coordination
Client:	Sarah & Sabina
Project:	The Nest Marlborough
Title:	Proposed Drawings Site Plan
Revision:	-
Date:	19/05/2026
Project No:	2503
Scale / size:	1:200 @ A3
Drawing No:	P101