
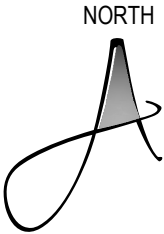
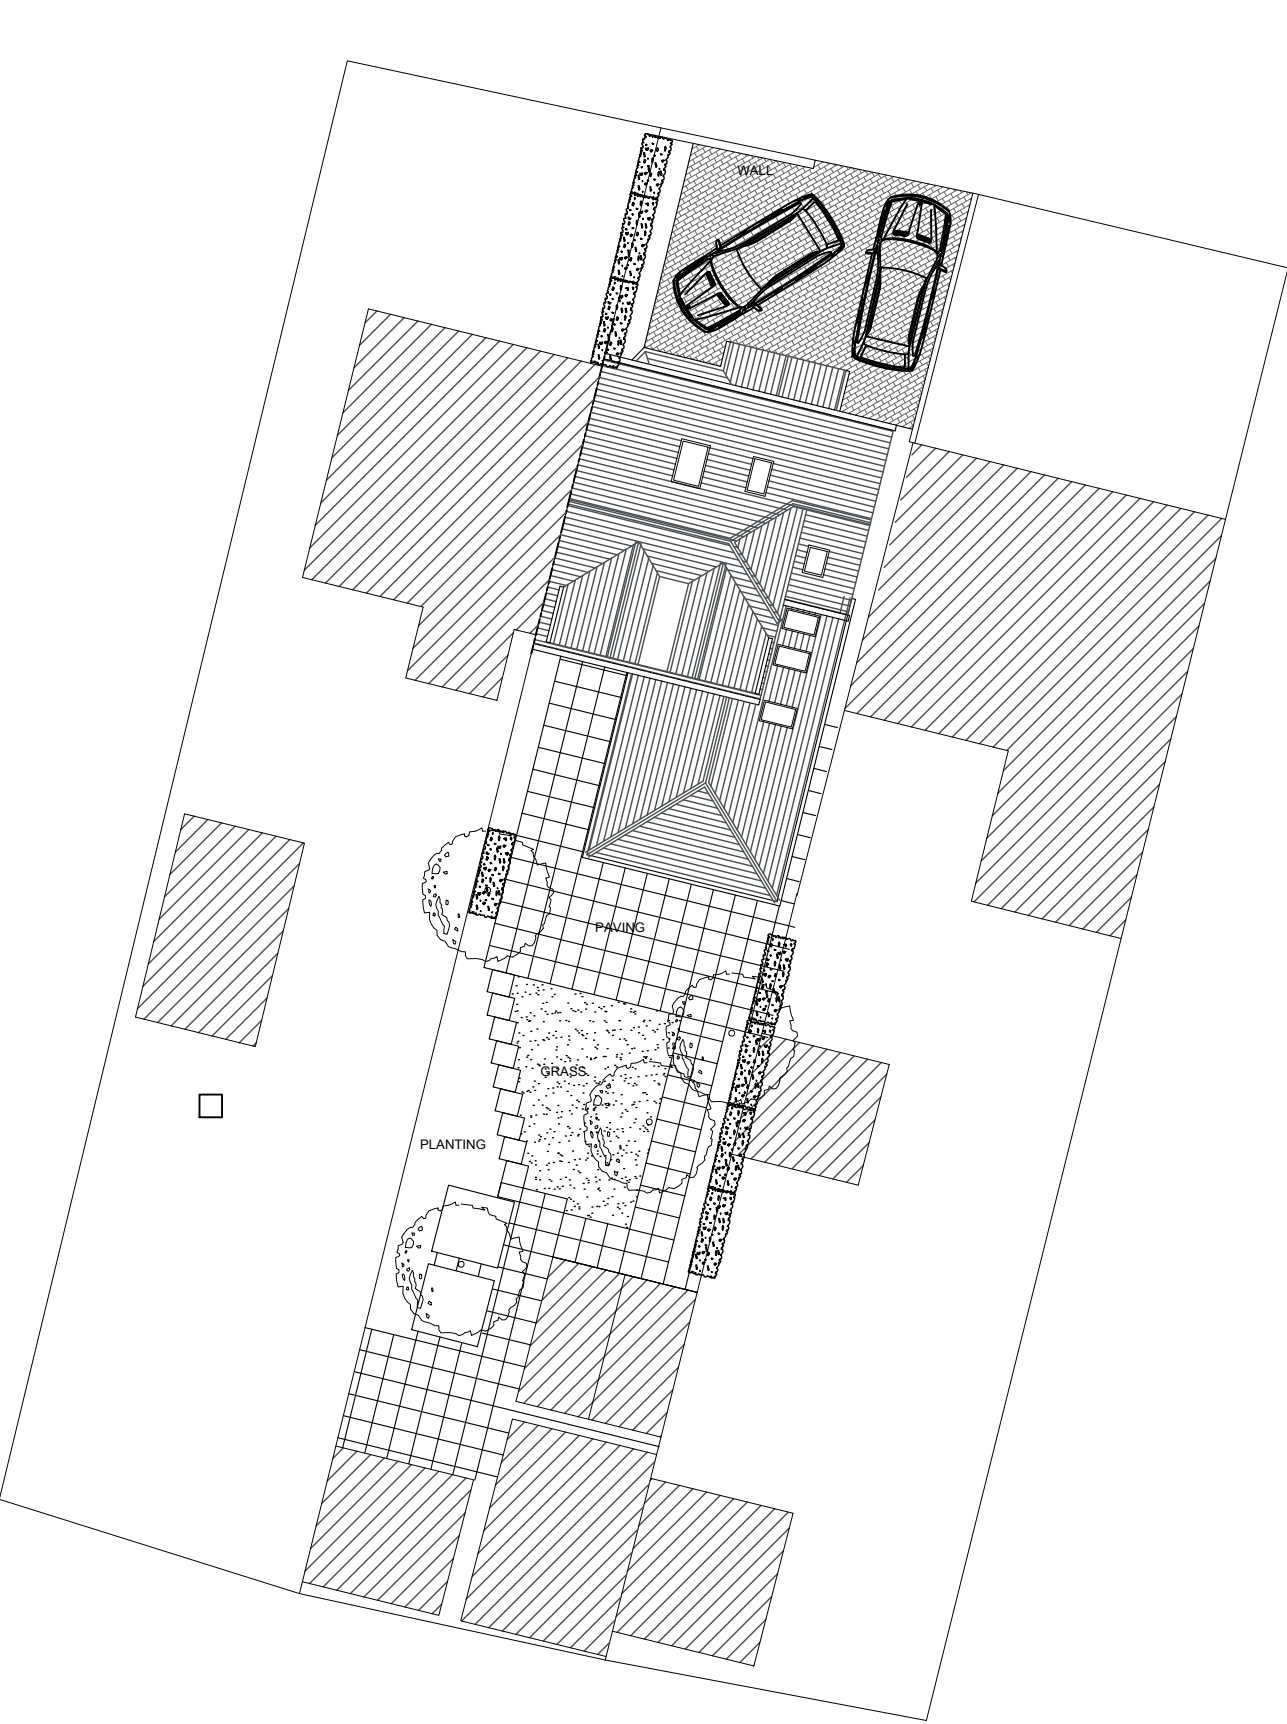


* COPYRIGHT.
DO NOT SCALE EXCEPT FOR PLANNING PURPOSES.
CHECK ALL DIMENSIONS ON SITE.
THIS DRAWING IS ONLY TO BE USED ON THE SITE
FOR WHICH DESIGNED.

 

LEGEND

-  Site Boundary
-  Area to be Gravel.
-  Area to be Grass.
-  Area to be Paving Slabs.
-  Denotes things to be removed/demolished.
-  Existing tree planting.
-  Existing greenery.
-  Indicative new shrub & hedgerow planting.
-  Access Door
-  Primary Access Door

A	Boundary finish revised	Jun 26
REVISIONS		DATE
CLIENT: MR & MRS GOULD		
PROJECT: PROPOSED TWO STOREY SIDE EXTENSION & FRONT PORCH TOGETHER WITH INTERNAL RECONFIGURATION AT 22 ORCHARD ROAD, CHIPPENHAM, WILTSHIRE, SN14 0BE		
TITLE: PROPOSED SITE PLAN		
DRAWN:		SCALES @ A3:
CHECKED: JA		1:200
DATE: APR 26		
DRG No: AA/26/12/11		REV.: A

Armstrong
architecture

THE OLD BAKEHOUSE, 21 TIMBER STREET,
CHIPPENHAM, WILTSHIRE, SN15 3BS
01249 404 004 info@armstrongarchitecture.co.uk

PROPOSED SITE PLAN

