



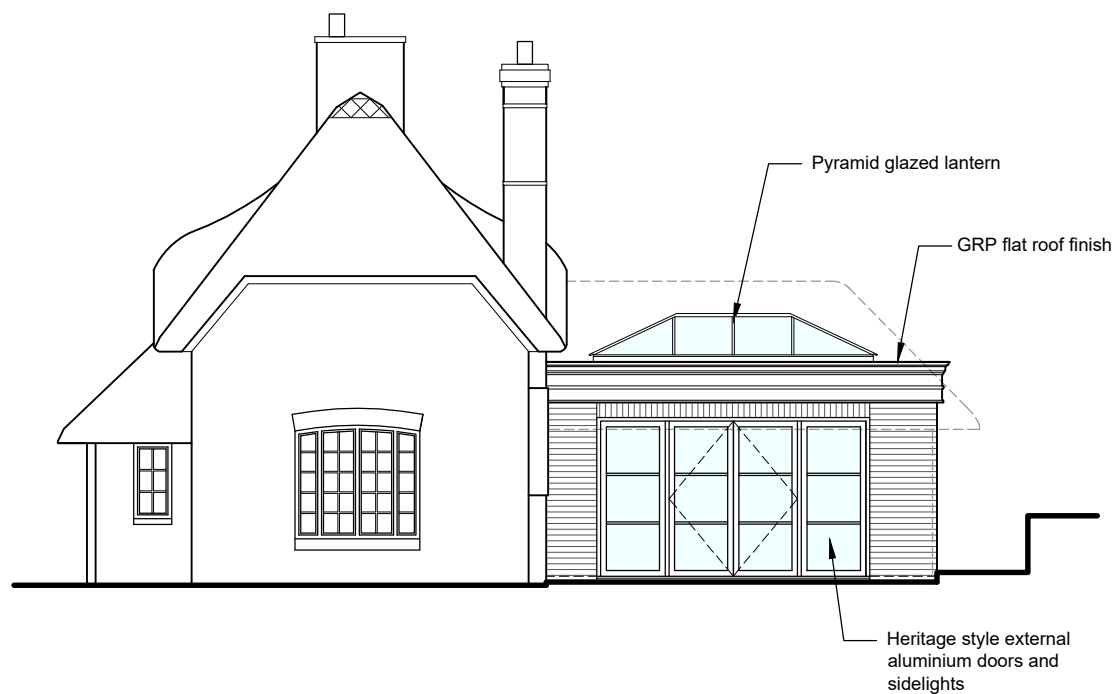


PROPOSED SIDE ELEVATION (south-west)
Scale 1:100

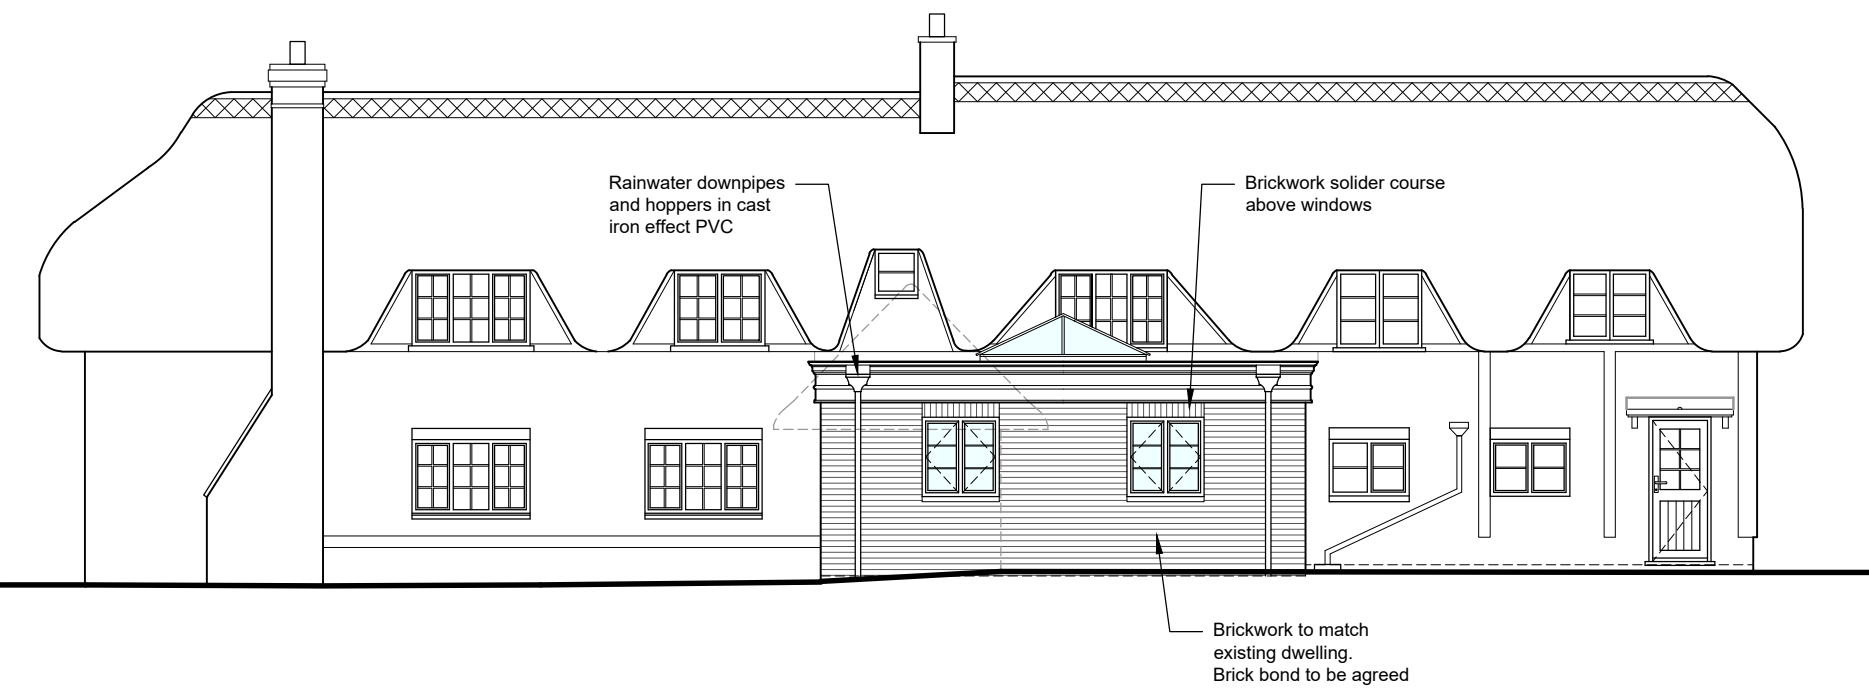


PROPOSED REAR ELEVATION (south-east)
Scale 1:100




PROPOSED SIDE ELEVATION (north-east)
Scale 1:100

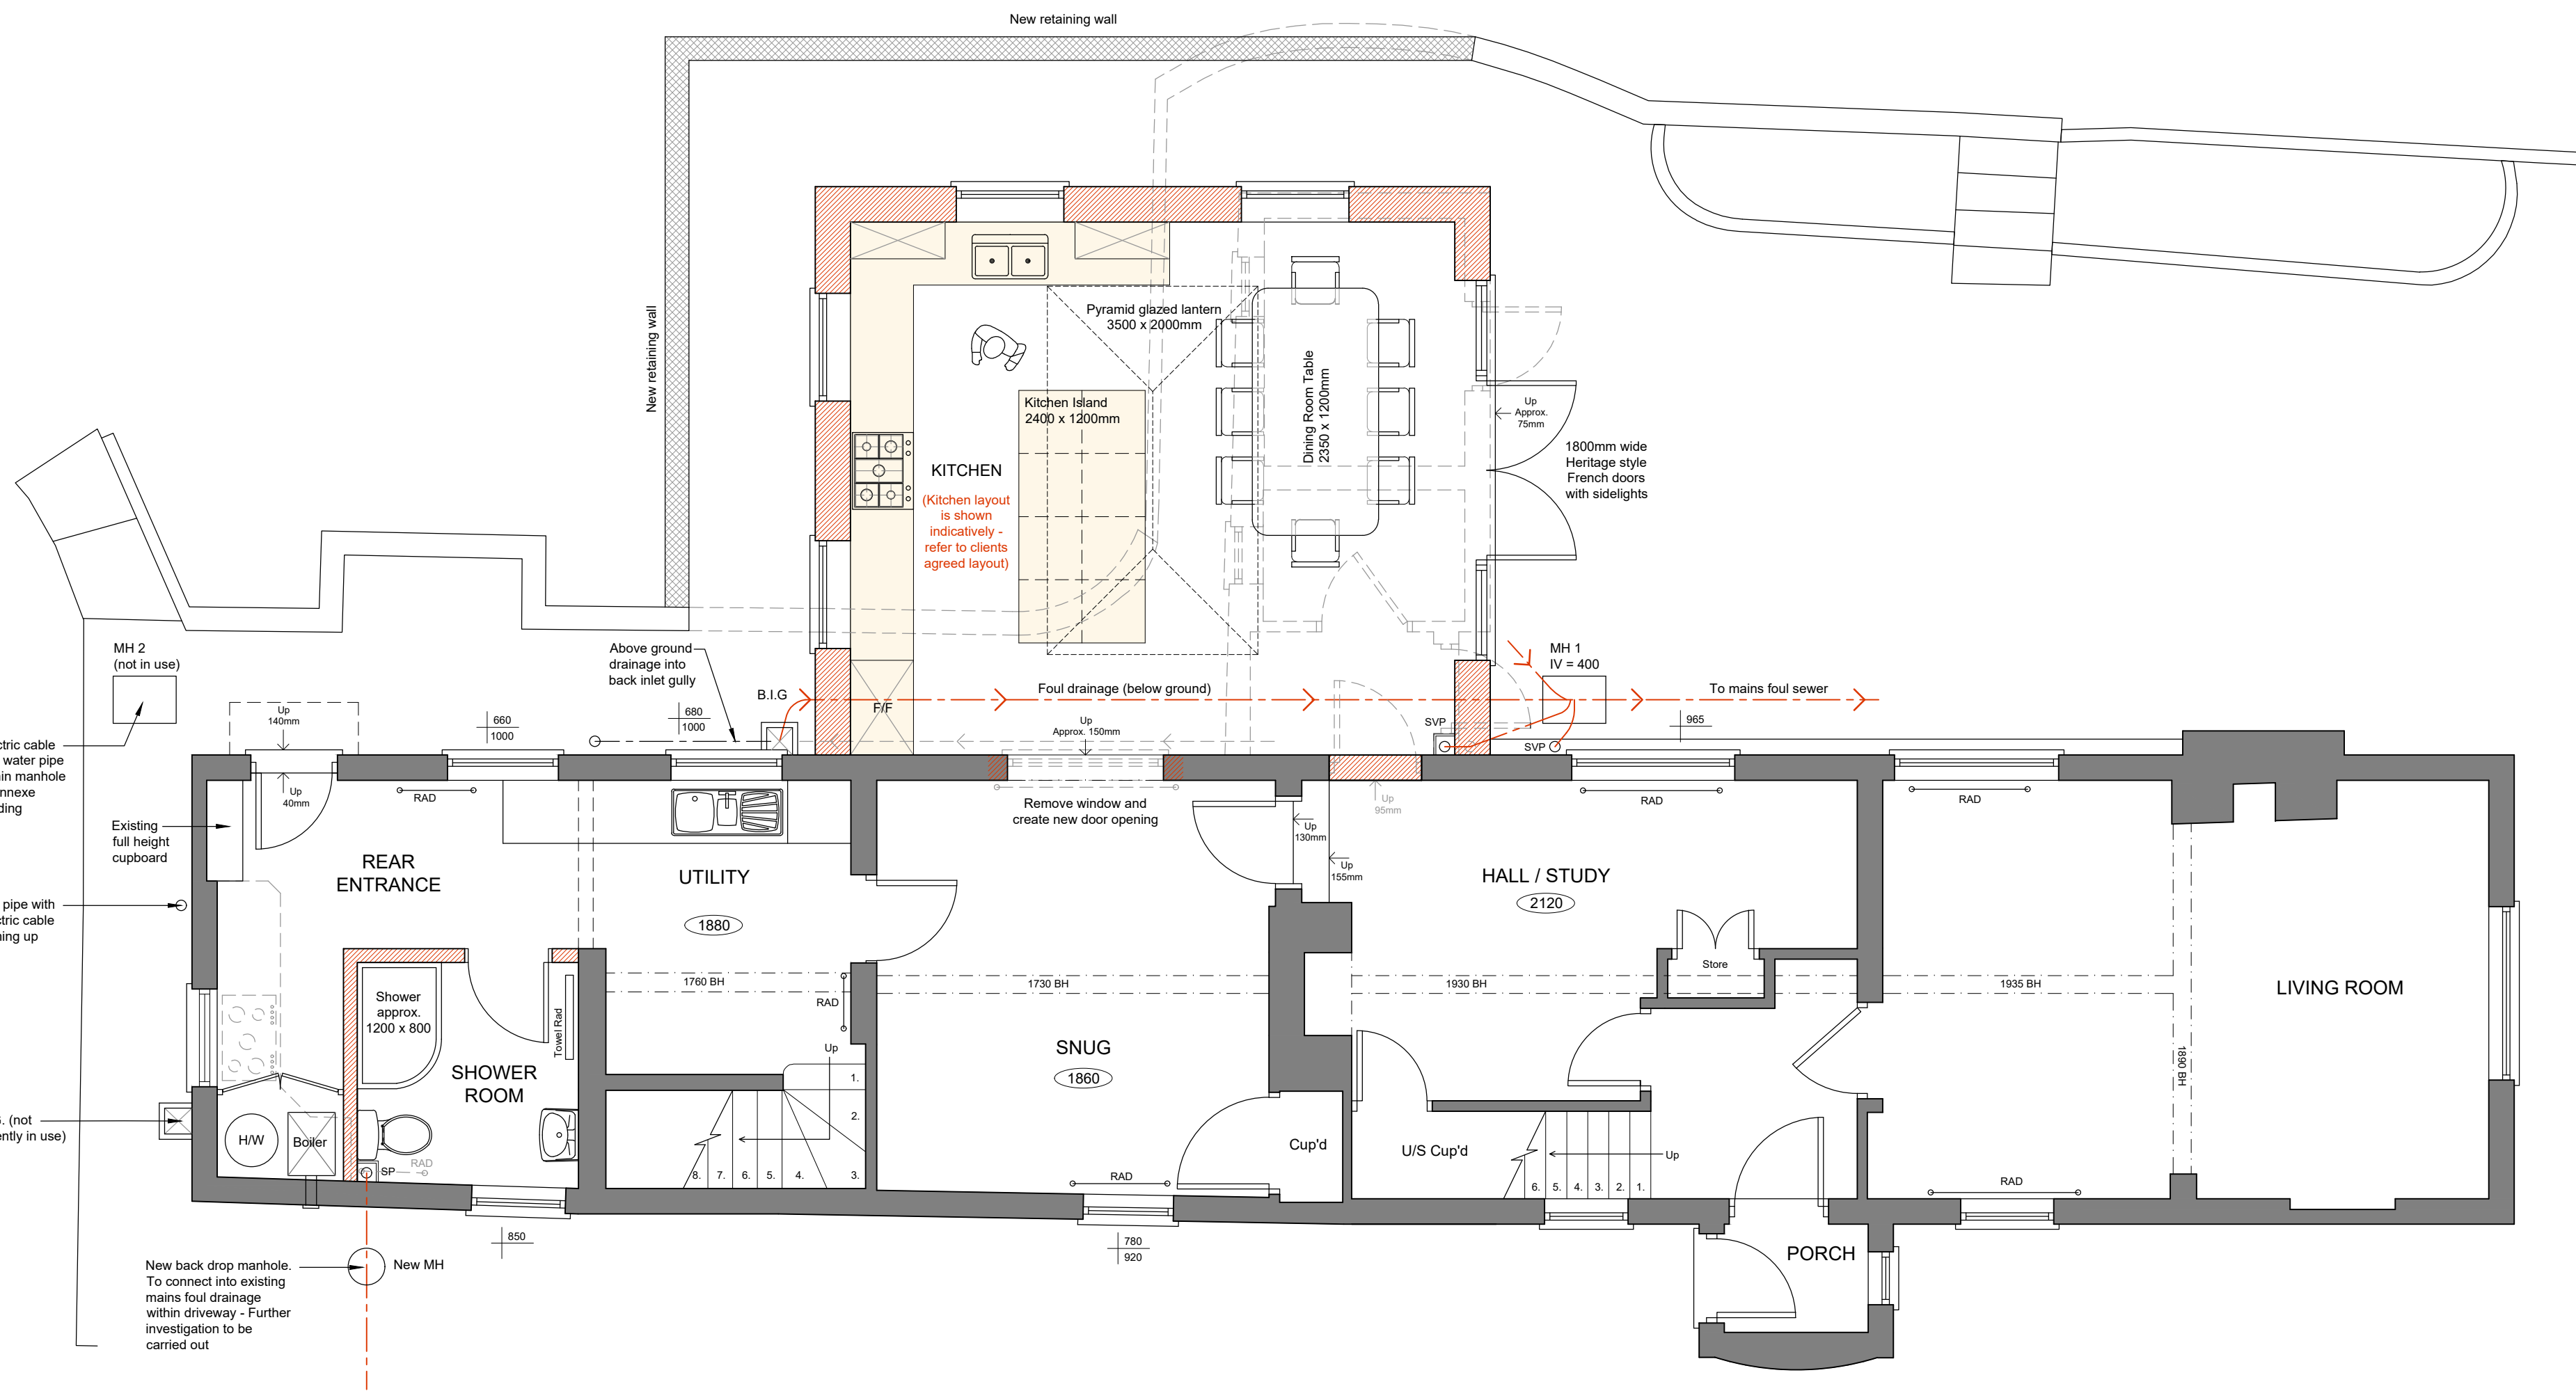


PROPOSED GROUND FLOOR LAYOUT
Scale 1:50

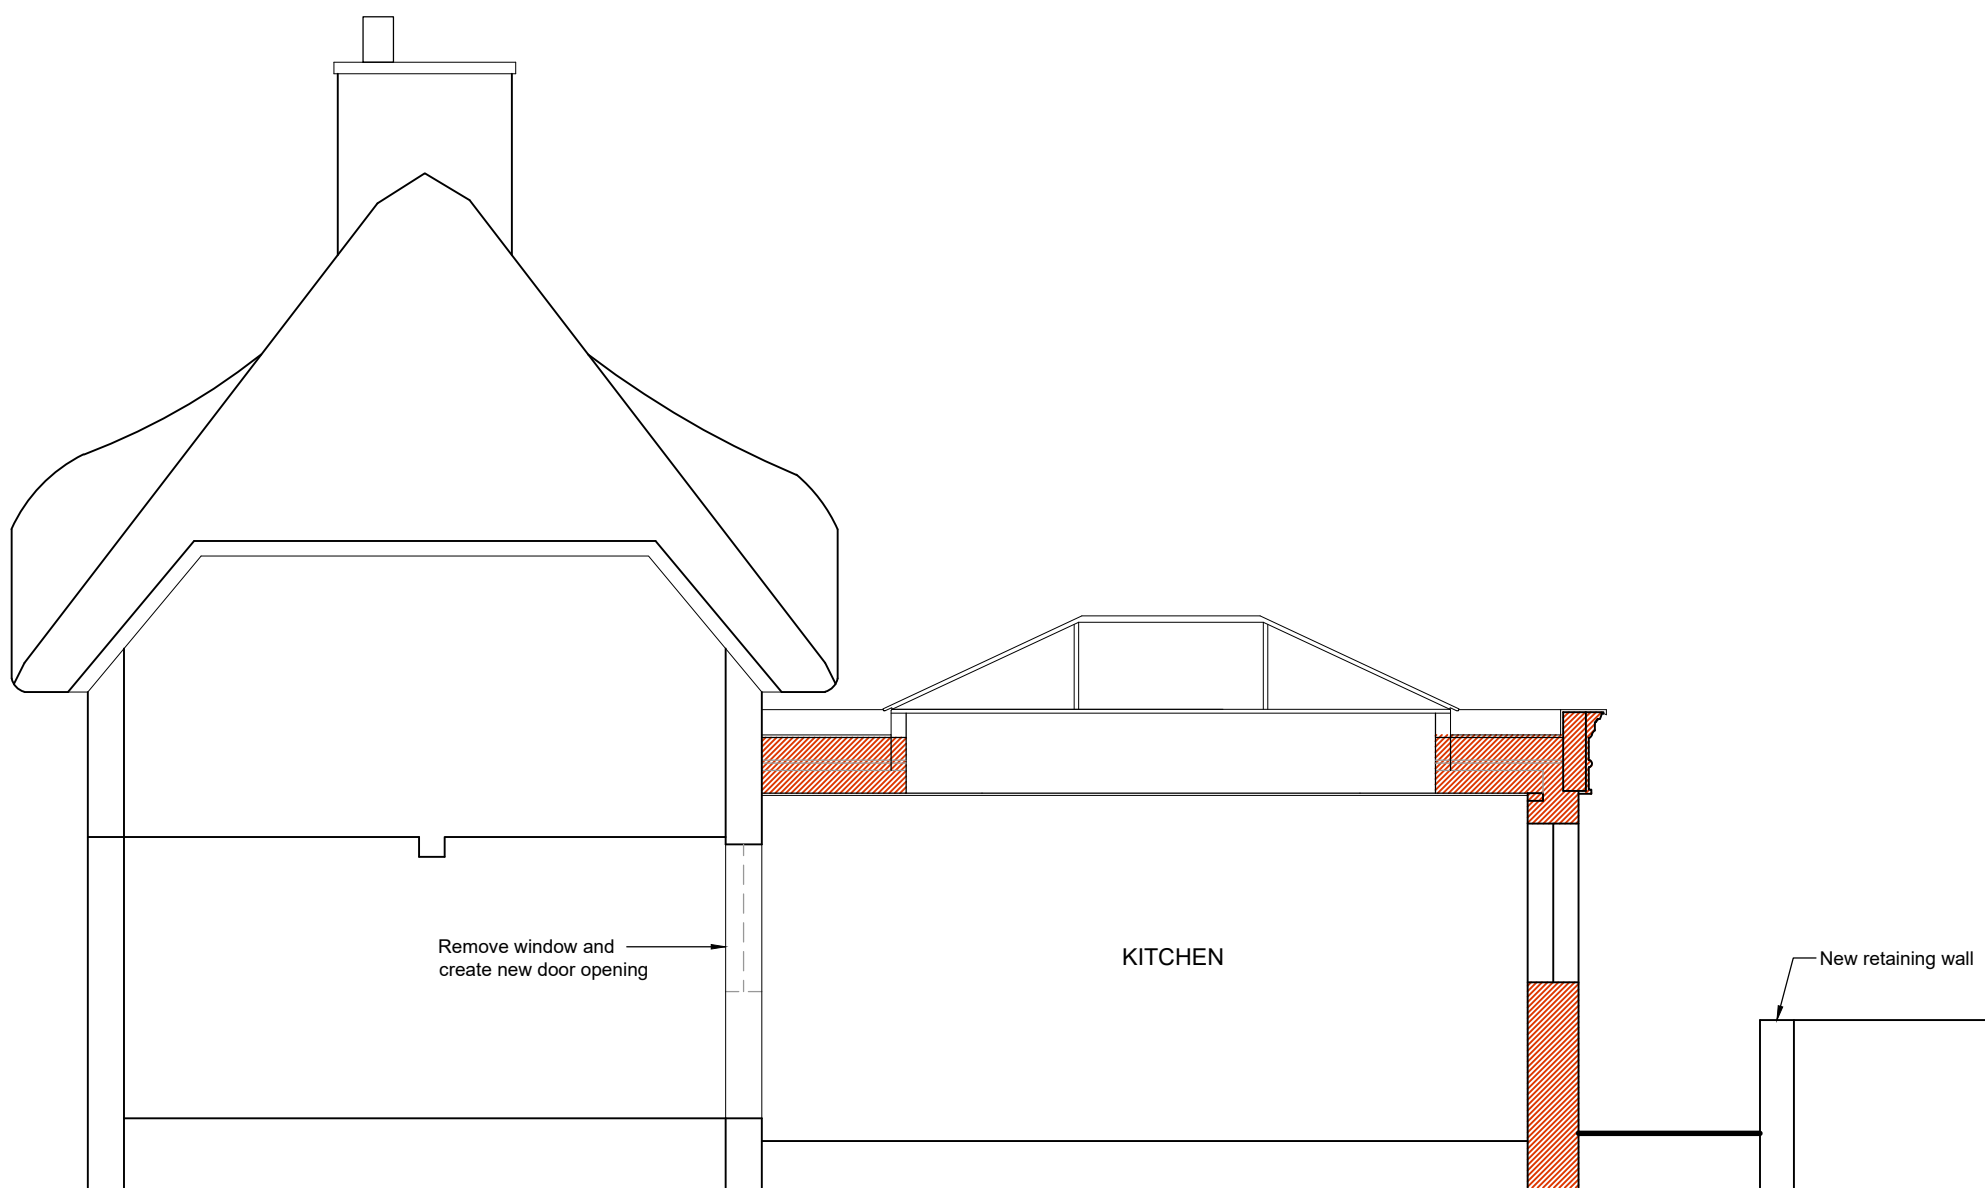

PROPOSED SECTION A - A
Scale 1:50

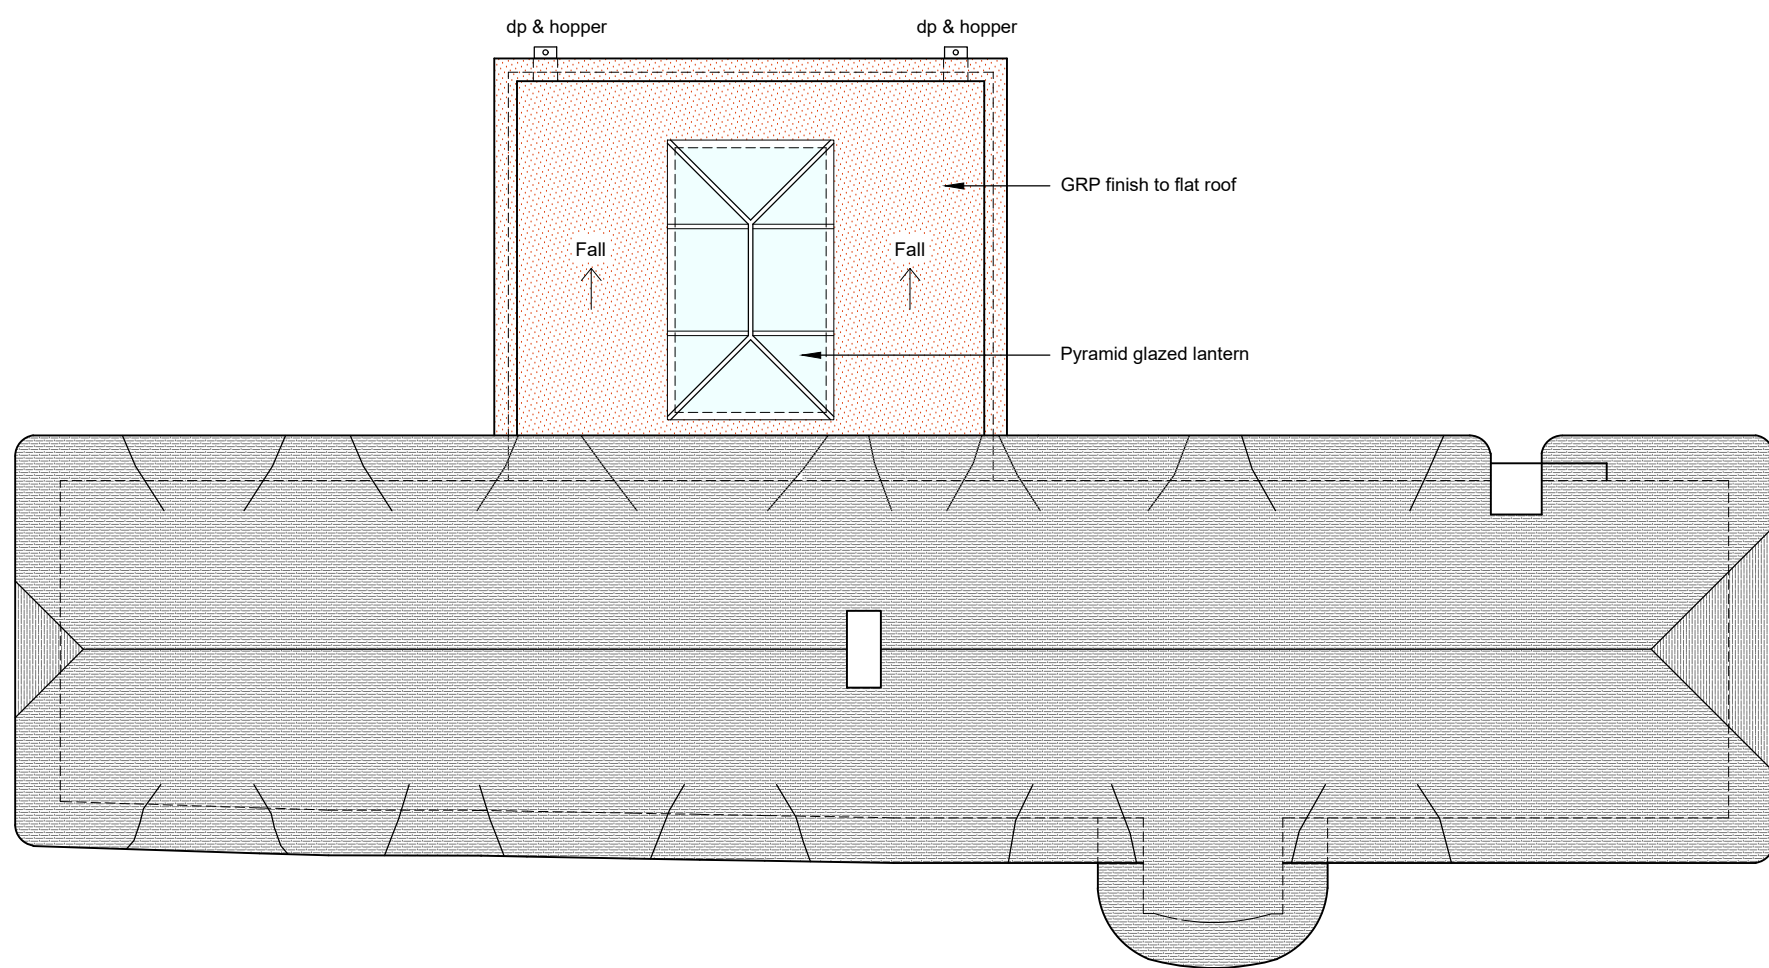

PROPOSED ROOF PLAN
Scale 1:100

 

JOB TITLE Single Storey Rear Extension at Downs Cottage, Rivar Road, Shalbourne, Nr. Marlborough, SN8 3QE For Mr and Mrs Eeles		DRAWING NUMBER Downs Cottage - Proposed - 03		REV	
DRAWING TITLE Proposed Elevations, Ground Floor Layout, Section A - A and Roof Plan		REVISIONS			
SCALE As Indicated	DATE June 26	DRAWN BY AJA	PAPER SIZE A1	JOB No. 1697	



Ground Floor
6 Pelhams Court
Marlborough
Wiltshire SN8 2AG

T. 01672 518 278
E. info@tuttlearchserv.co.uk
facebook.com/tuttlearchserv
w. tuttlearchserv.co.uk