

EXISTING SURVEY DRAWING ONLY.
NOT TO BE USED FOR CONSTRUCTION.



EXISTING REAR ELEVATION (south-east)
Scale 1:100




EXISTING SIDE ELEVATION (north-east)
Scale 1:100




EXISTING FRONT ELEVATION (north-west)
Scale 1:100




EXISTING SIDE ELEVATION (south-west)
Scale 1:100

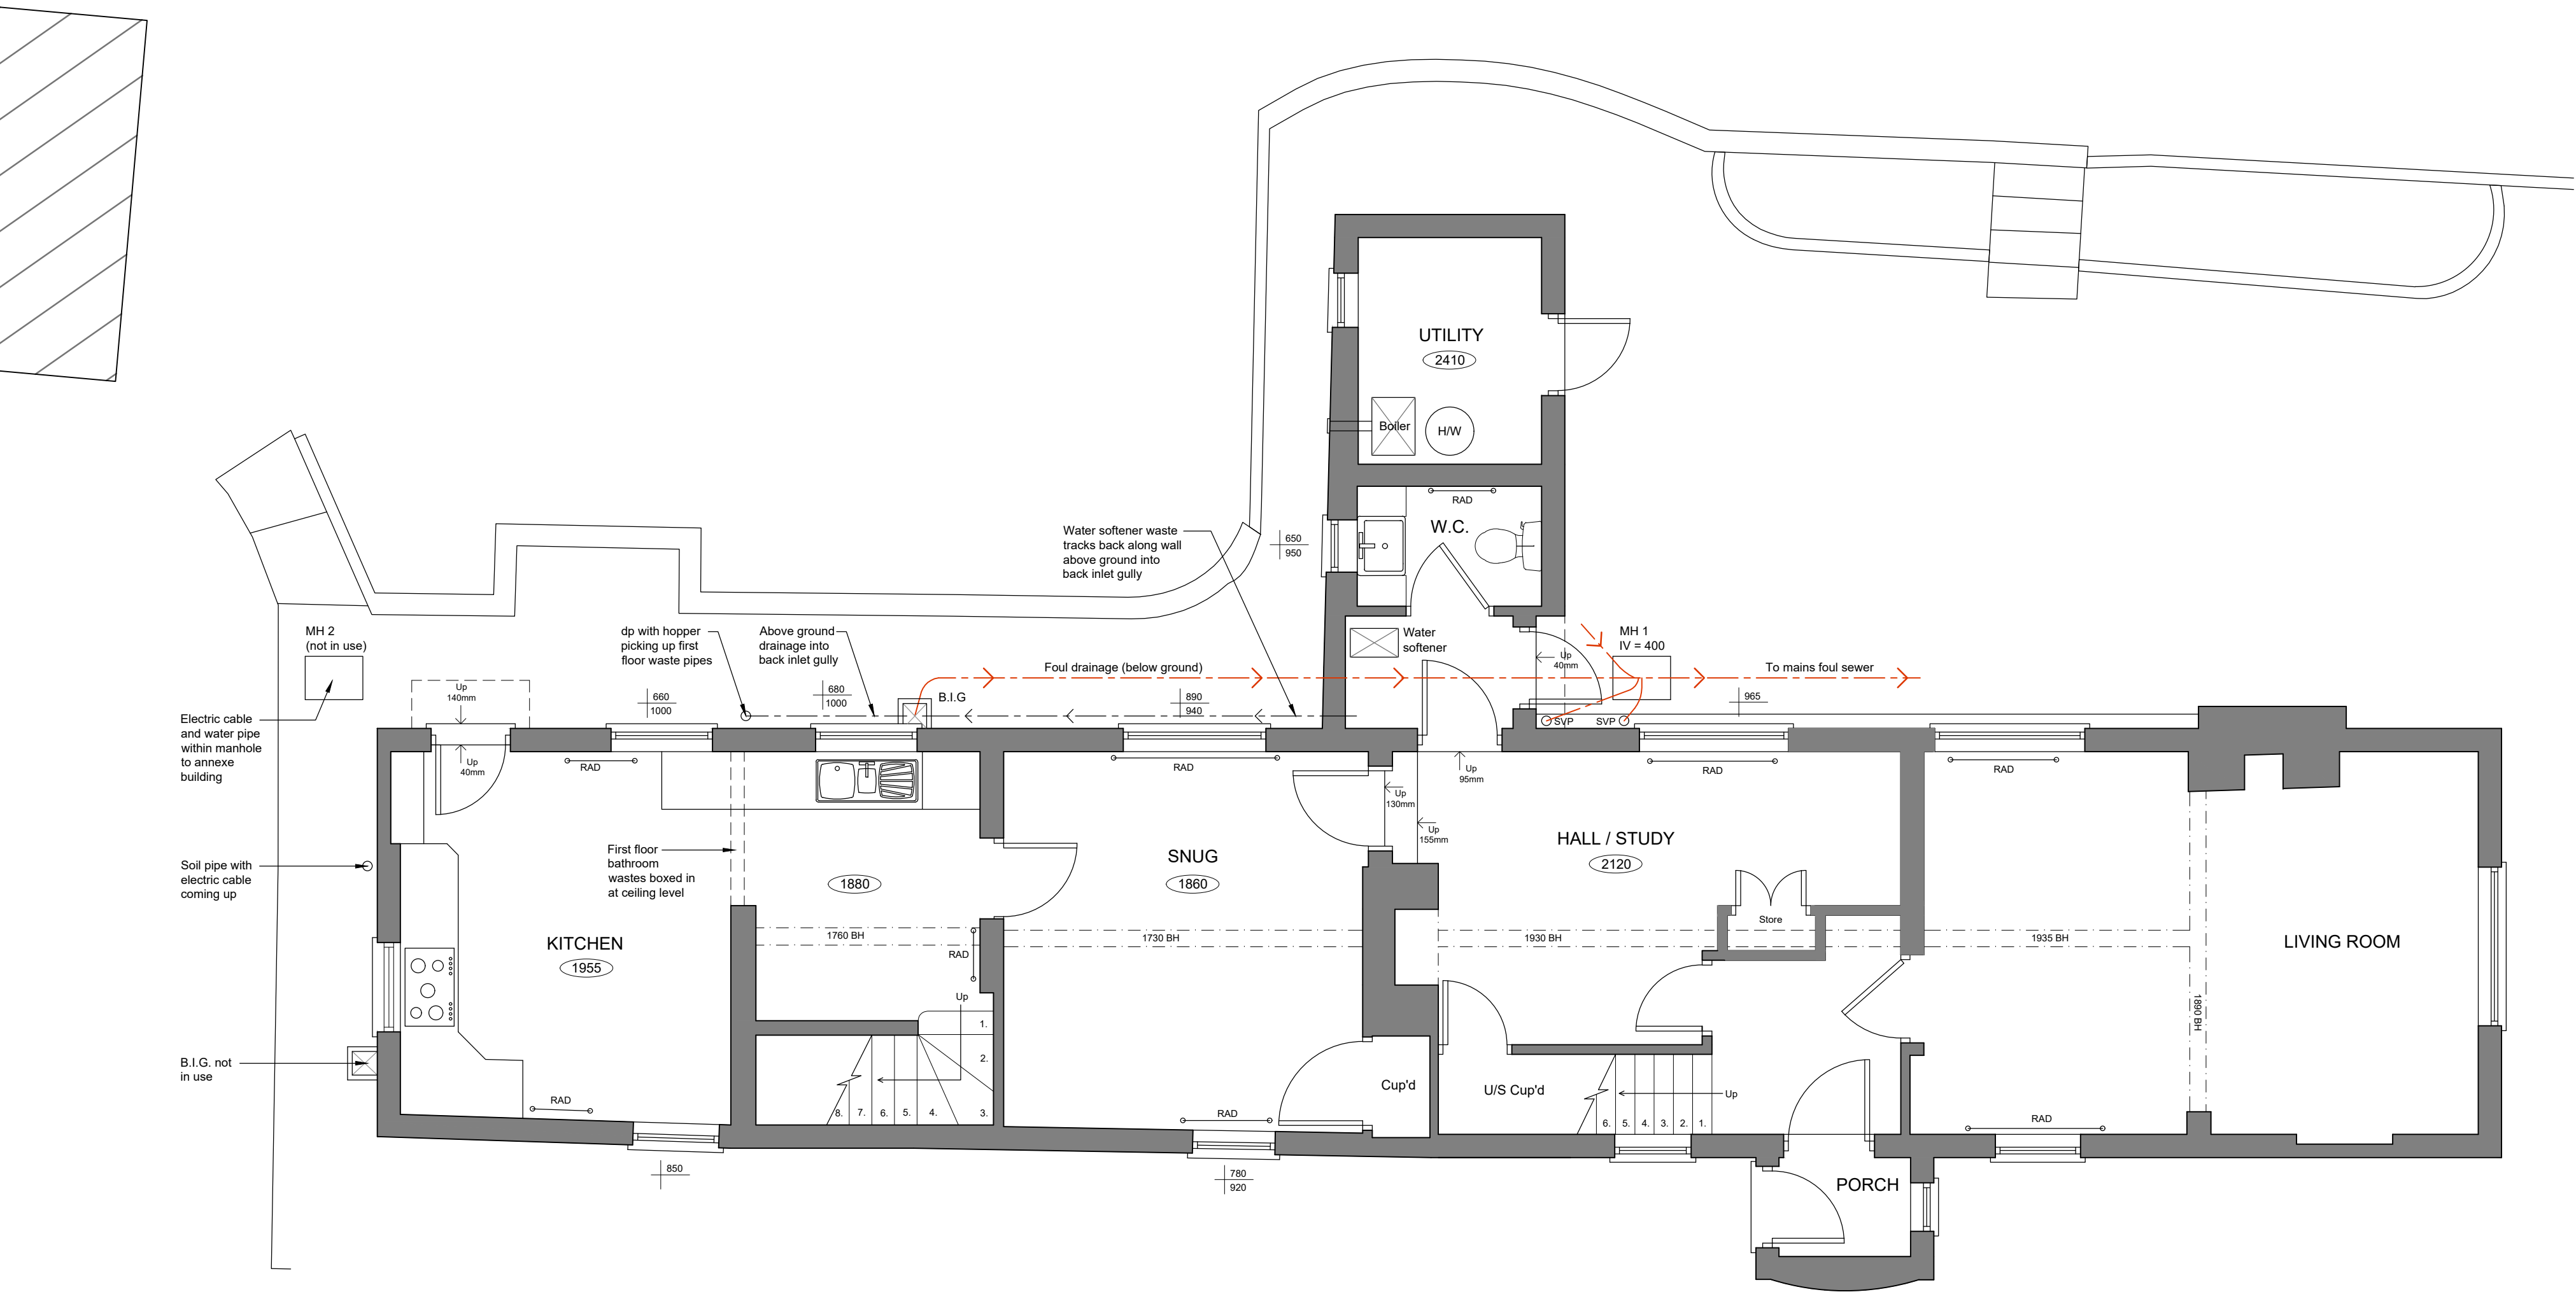

EXISTING GROUND FLOOR LAYOUT
Scale 1:50

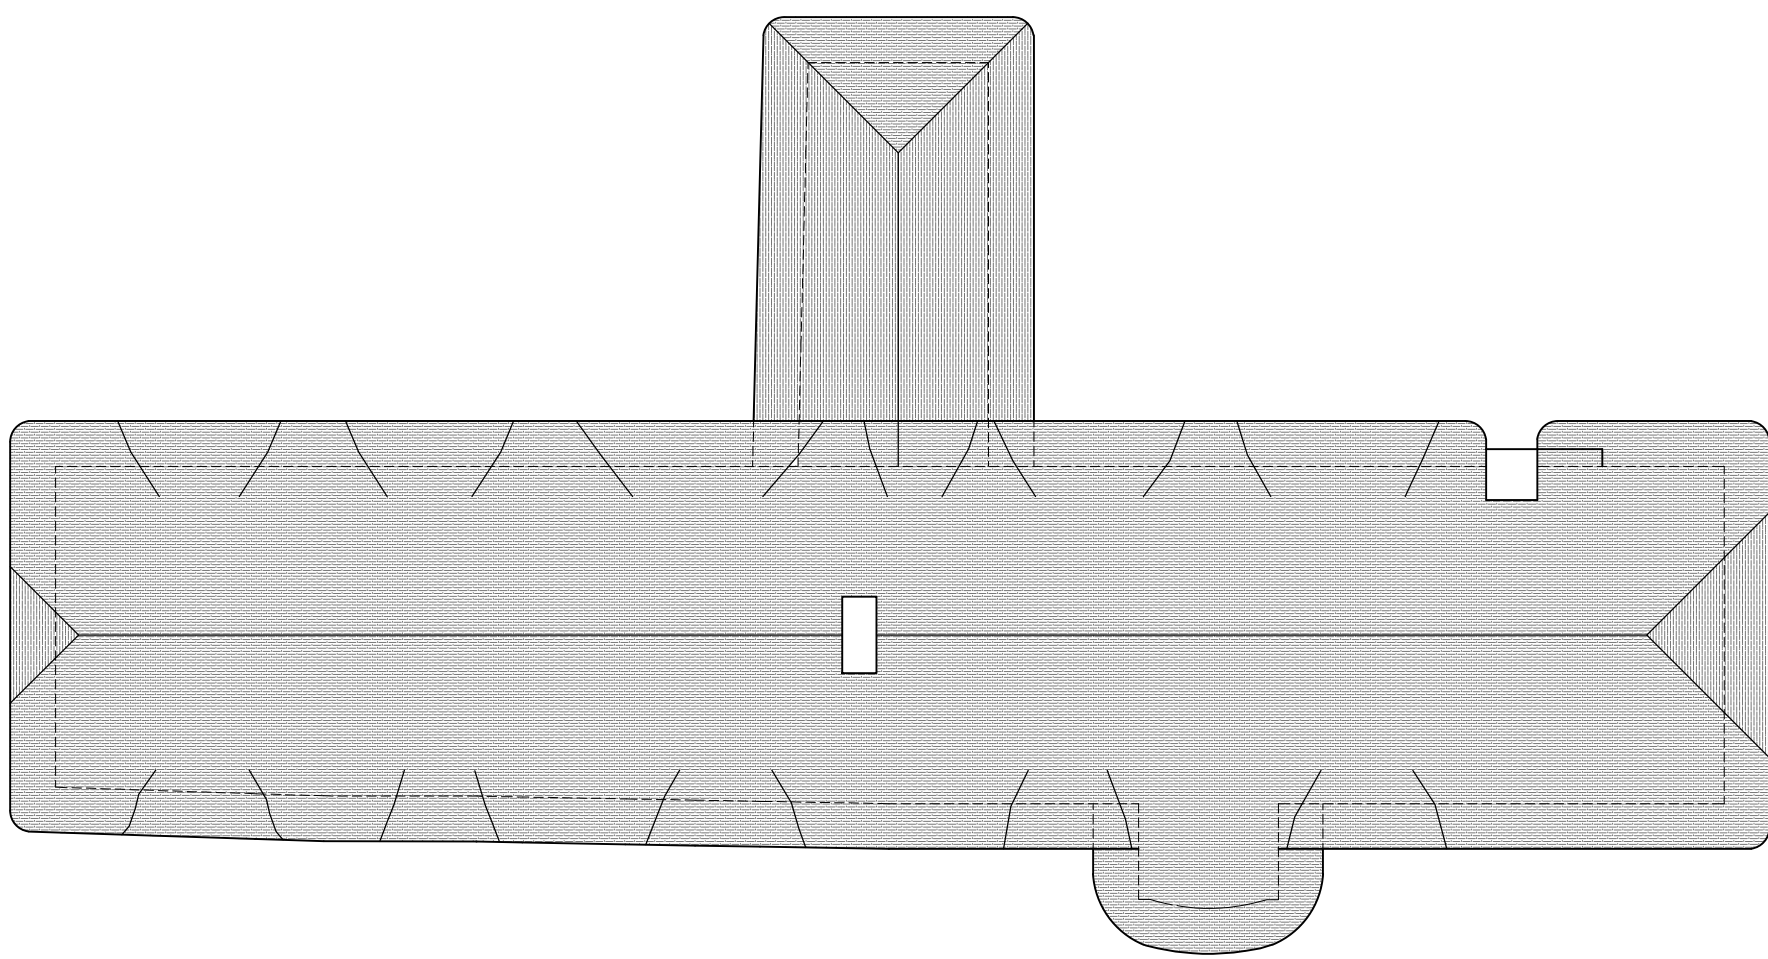

EXISTING ROOF PLAN
Scale 1:100

 

JOB TITLE		DRAWING NUMBER			REV	
Single Storey Rear Extension at Downs Cottage, Rivar Road, Shalbourne, Nr. Marlborough, SN8 3QE		Downs Cottage - Existing - 01				
For Mr and Mrs Eeles		REVISIONS				
DRAWING TITLE						
Existing Elevations, Ground Floor Layout and Roof Plan		SCALE	DATE	DRAWN BY	PAPER SIZE	JOB No.
		As Indicated	March 26	AJA	A1	1697



Tuttle
architectural
services

Ground Floor
6 Pelhams Court
Marlborough
Wiltshire SN8 2AG

T. 01672 518 278
E. info@tuttlearchserv.co.uk
F. facebook.com/tuttlearchserv
W. tuttlearchserv.co.uk