


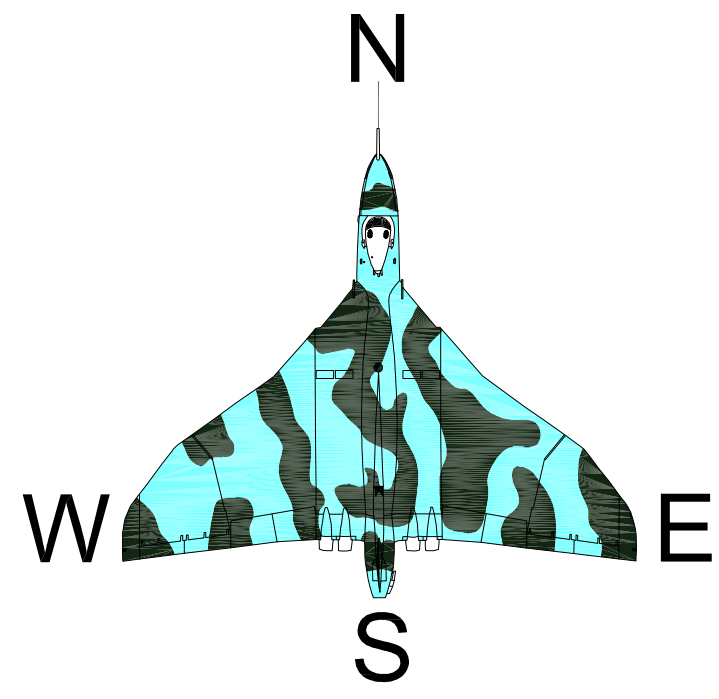


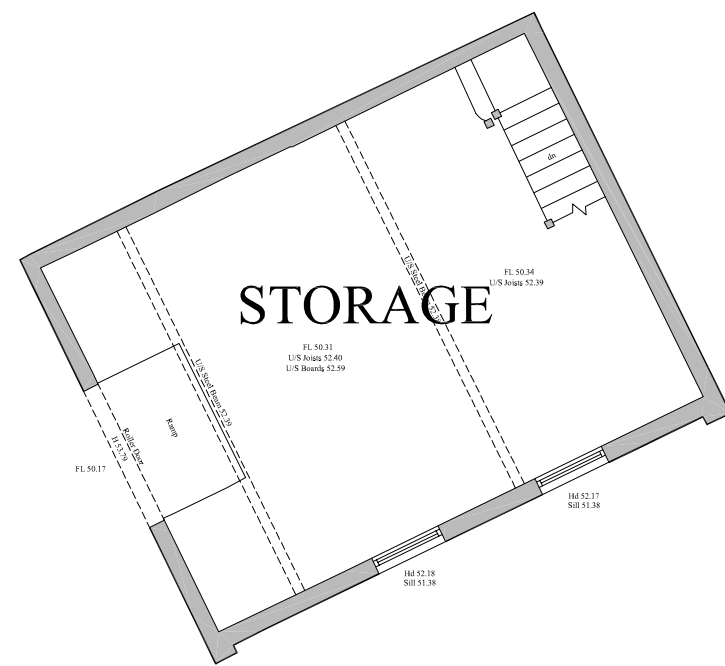

Ground Floor Plan

 


First Floor Plan

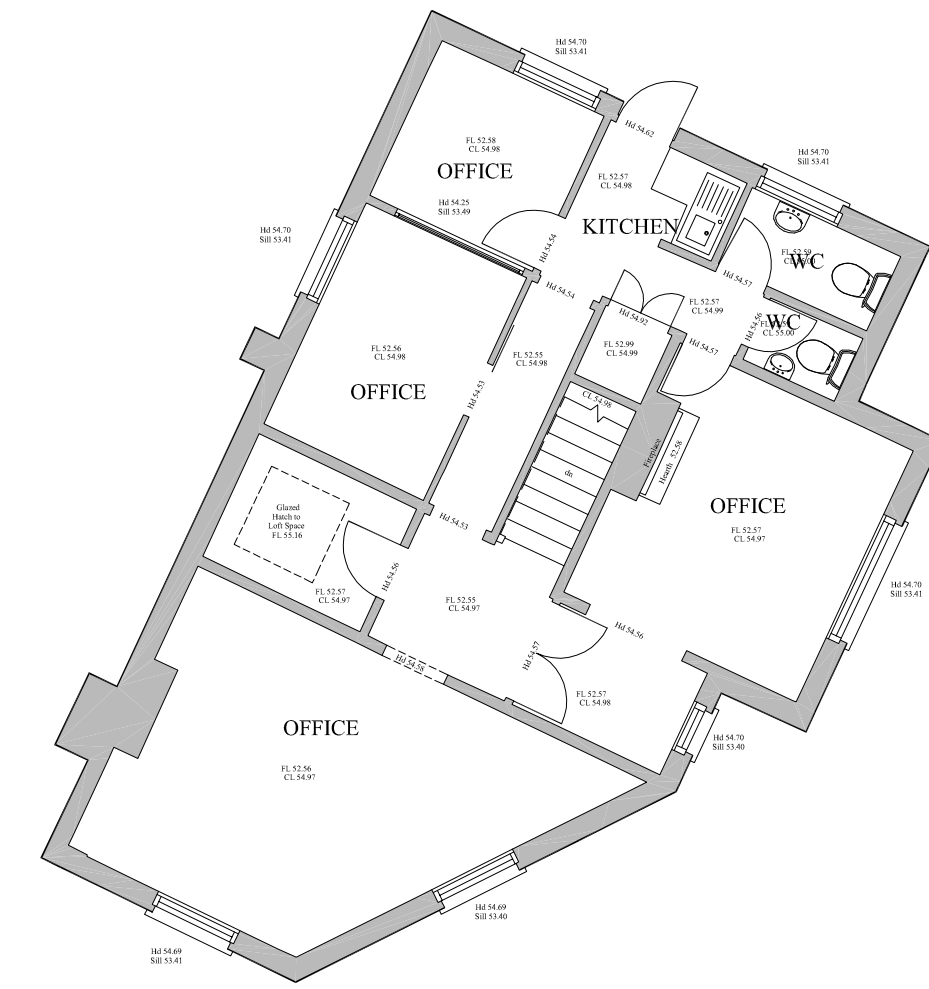

Scale 1 : 100

BDS

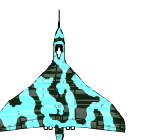

Building Design Services

(BDS Caine Ltd Trading As) www.peterjames-stephen.com

Building Plans Drawn For Planning & Building Regulation Approval

NEW-BUILD . EXTENSIONS . REFURBISHMENT

C.A.D Design/Drafting  
Conveyance Plans  
Planning Consultants  
3d Visualisation Plans  
Land & Building Surveying  
Architectural Services  
Building Surveys  
Large format Printing & Scanning  
Photo Montage  
Computer Consultants

The Studio . Milestone Cottage . 61 London Road . Caine  
Wiltshire, SN11 0AA.  
Email bds@pobox.com  
Tel/Fax (01249) 816026  
Mobile 07740 335693

Project Name:

36 The Nursery  
Devizes

Drawing Title:  
Existing Floor Plans

Client:

Kathryn Flack

Date:  
June 2026  
Scale:  
1:100

|                |         |                           |     |
|----------------|---------|---------------------------|-----|
| Drawn<br>P.J-S | Checked | Dwg No<br>BDS 30-06-26-01 | Rev |
|----------------|---------|---------------------------|-----|

Notes:

Levels are based on Rivet  
On Town Bridge 50.00m (Arbitrary)

