


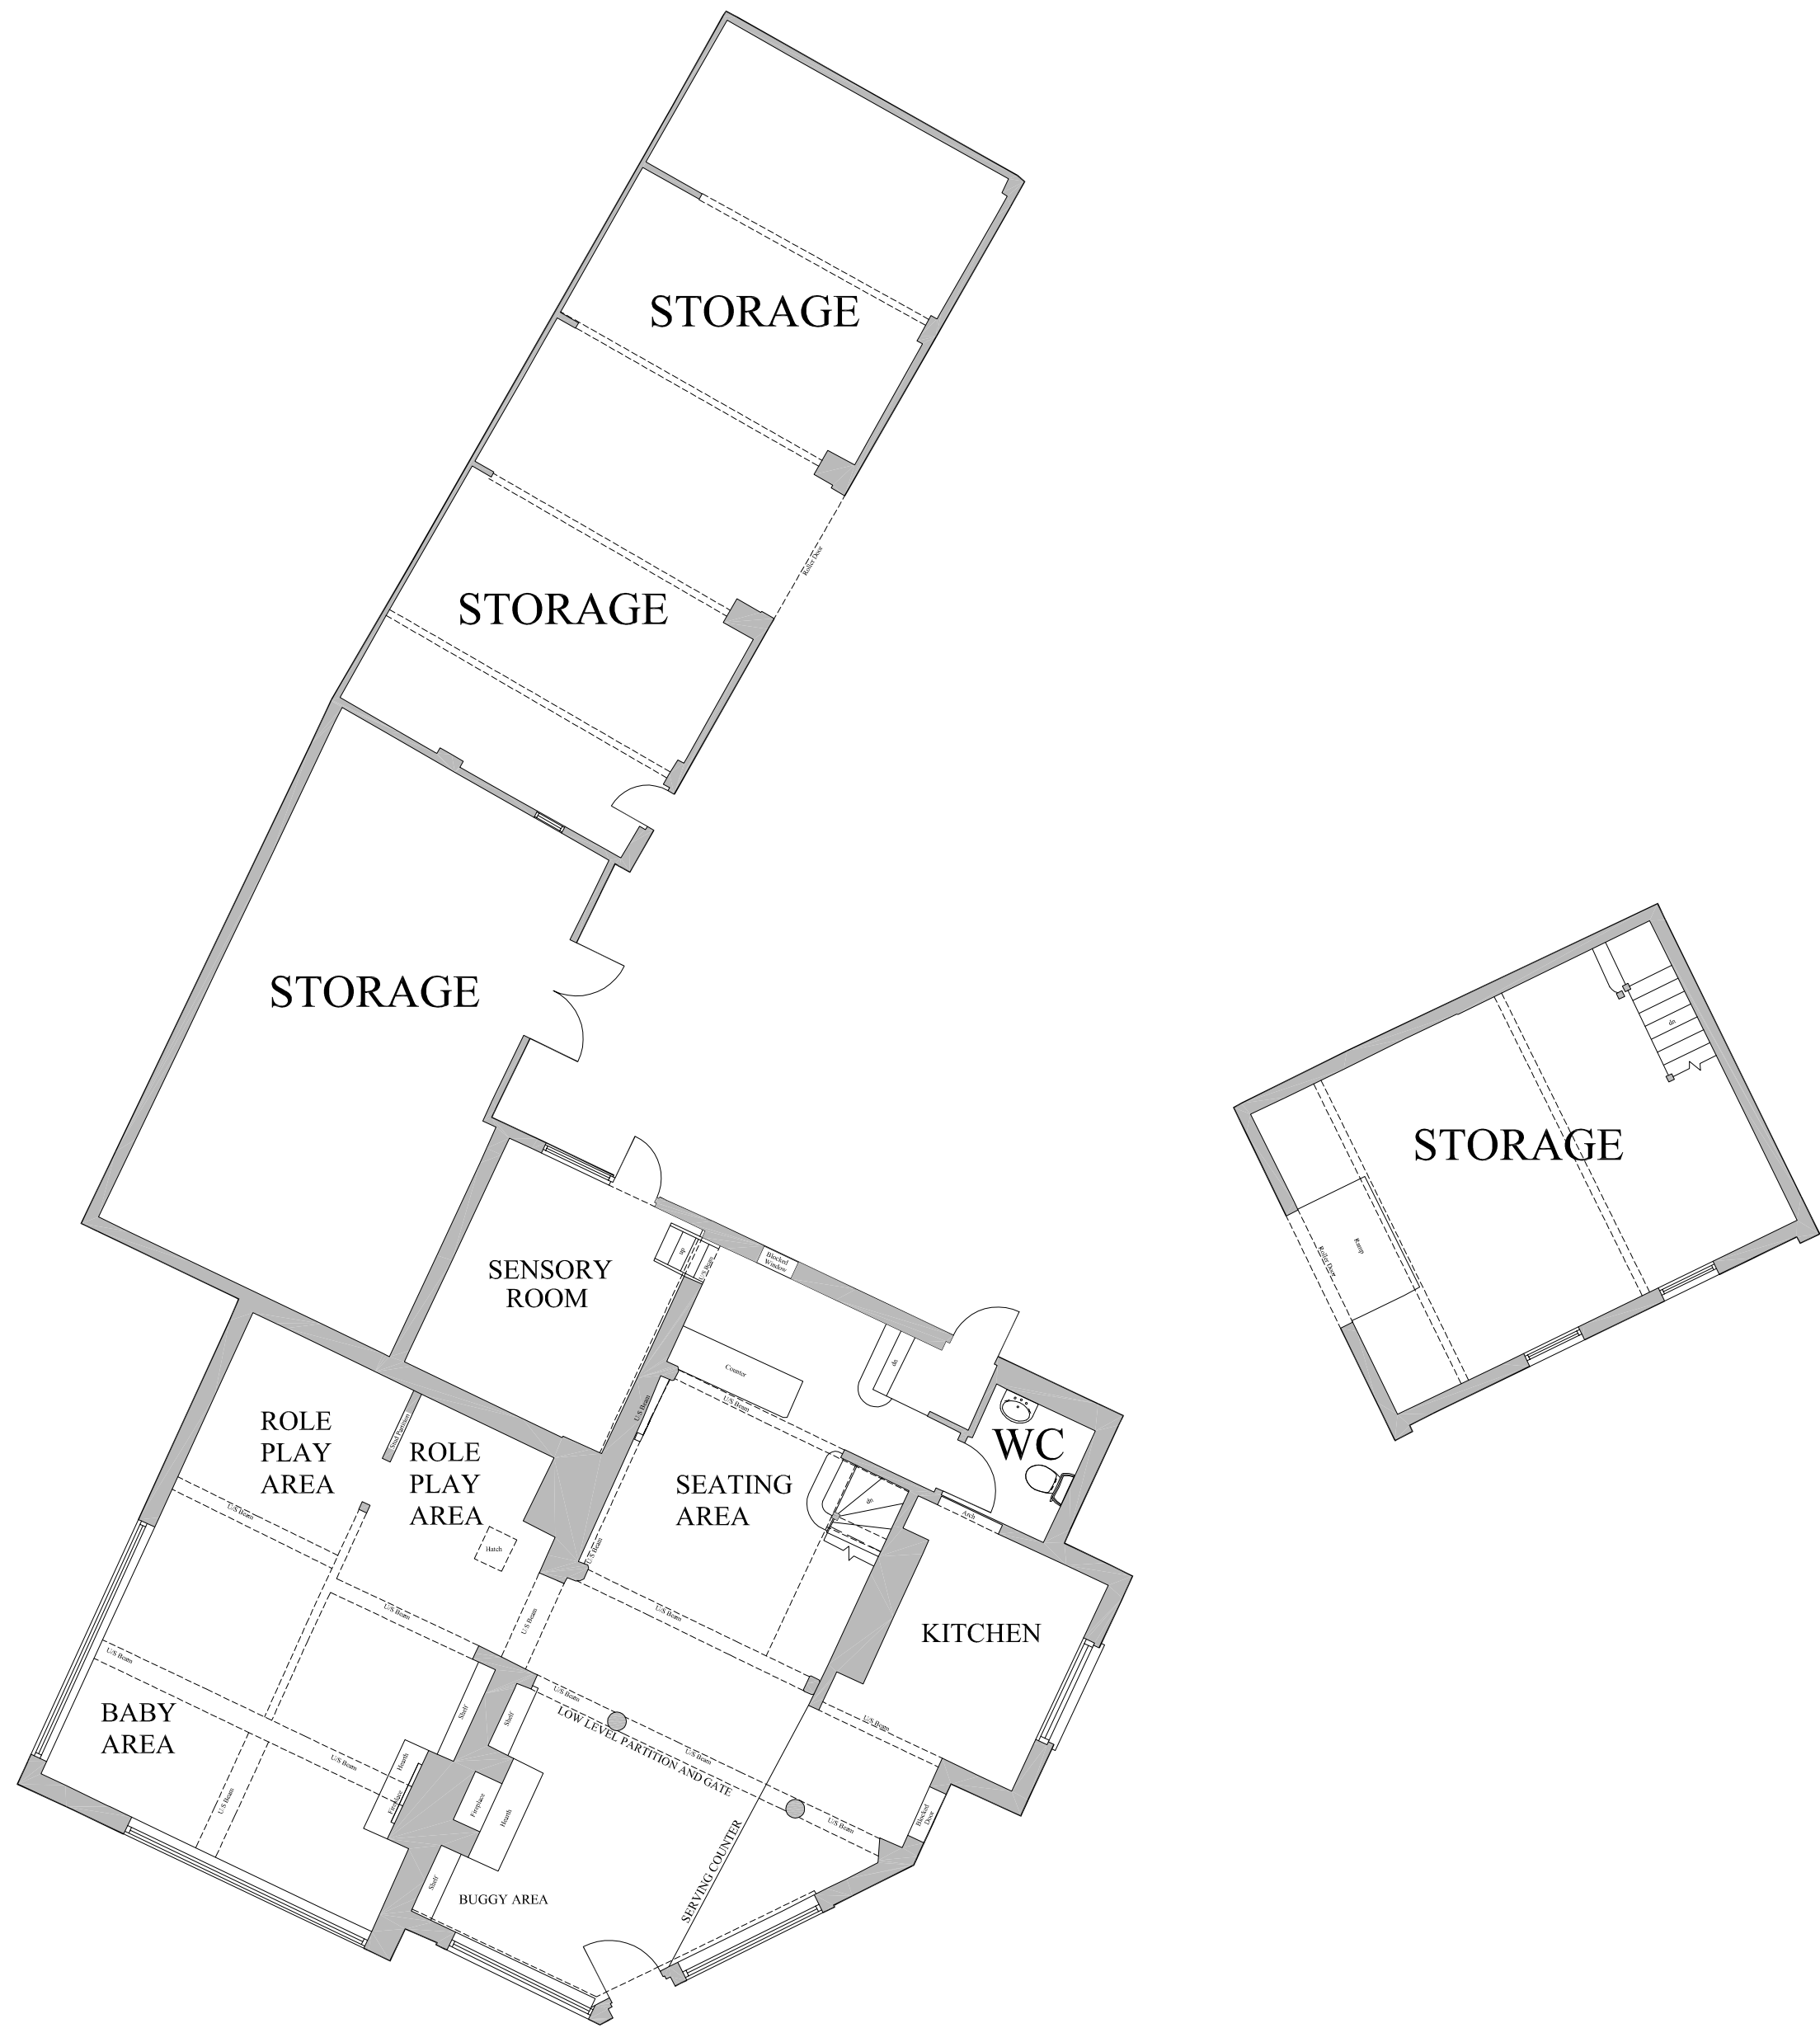


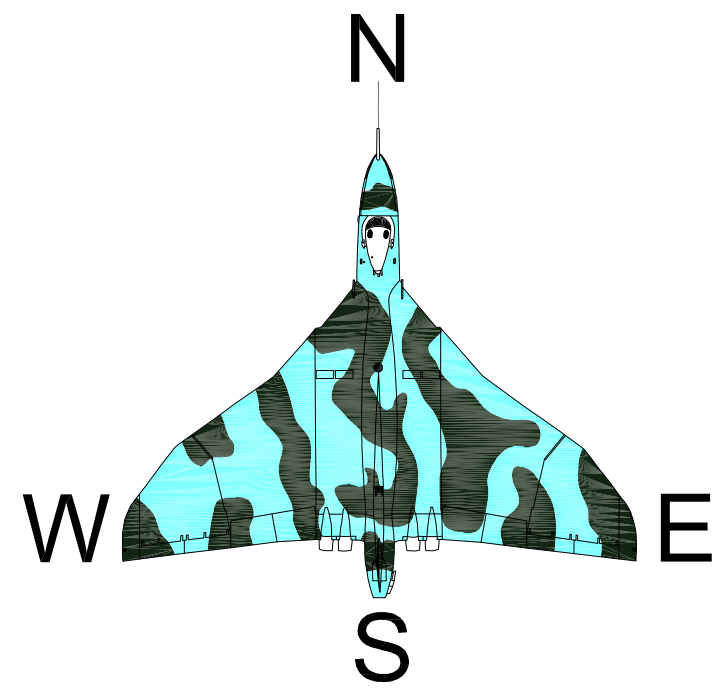

Ground Floor Plan

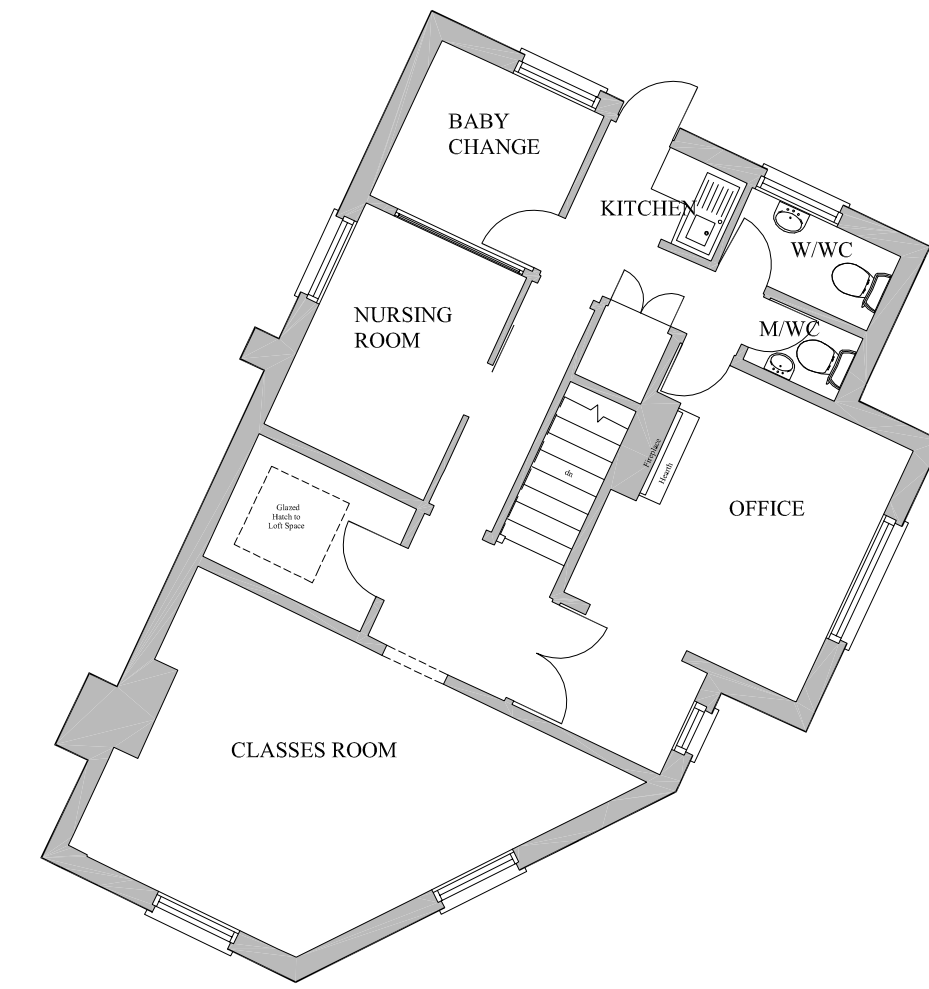


First Floor Plan

 

Scale 1 : 100

BDS

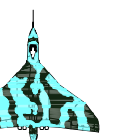

Building Design Services

(BDS Calne Ltd Trading As) www.peterjames-stephen.com

Building Plans Drawn For Planning & Building Regulation Approval

NEW-BUILD . EXTENSIONS . REFURBISHMENT

C.A.D Design/Drafting	Architectural Services
Conveyance Plans	Building Surveys
Planning Consultants	Large format Printing & Scanning
3d Visualisation Plans	Photo Montage
Land & Building Surveying	Computer Consultants

The Studio . Milestone Cottage . 61 London Road . Calne
Wiltshire, SN11 0AA, Tel/Fax (01249) 816026
Email bds@pobox.com Mobile 07740 335693

Project Name:

36 The Nursery
Devizes

Drawing Title:
Proposed Floor Plans

Client:

Kathryn Flack

Date:	Scale:
June 2026	1:100

Drawn	Checked	Dwg No	Rev
P.J-S		BDS 30-06-26-03	

Notes:

Levels are based on Rivet
On Town Bridge 50.00m (Arbitrary)

