


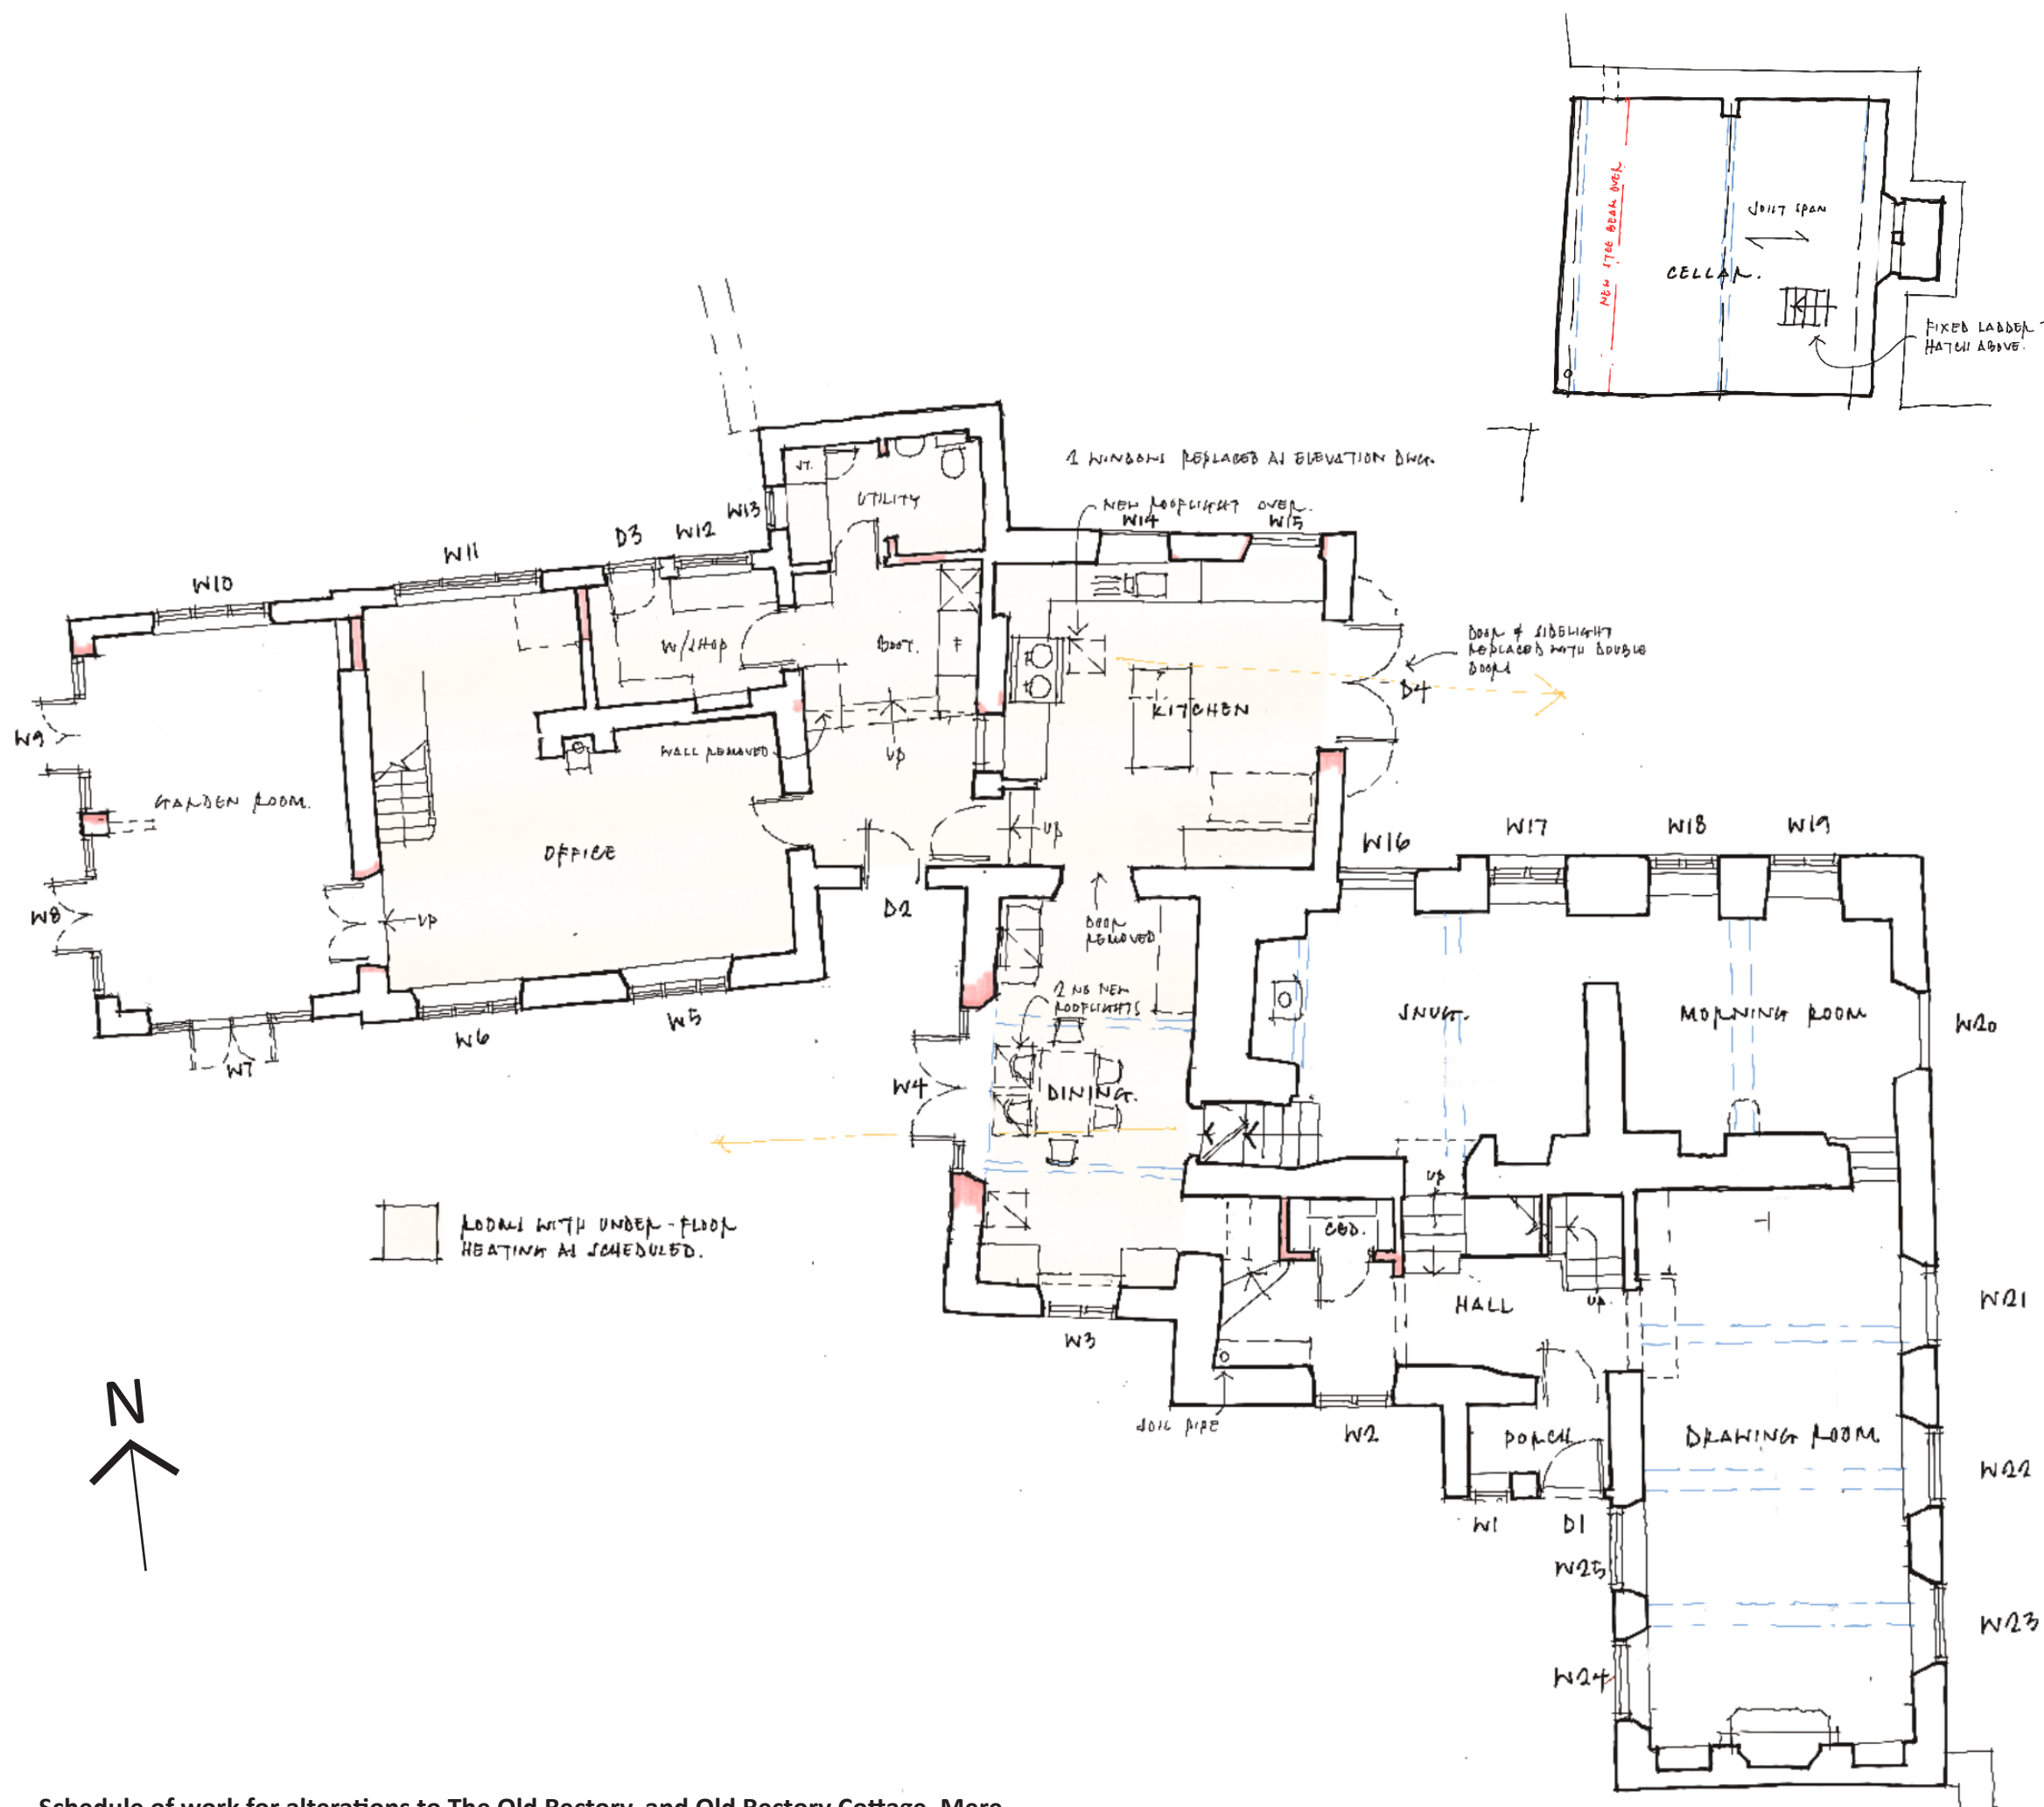

Schedule of work for alterations to The Old Rectory, and Old Rectory Cottage, Mere

NB: For clarity work is scheduled as one. Read in conjunction with PWCR drawings 5320/P01,P02,P03,P04, W05.

This schedule is for works following initial roof repair and maintenance schedule by others.

Ground Floor:

1: Entrance Porch:

- Carefully remove existing modern timber window with faux leaded light W1 and replace with new fixed casement. See joinery detail drawing 3520/W05. Make good surrounding surfaces to match existing.
- See exterior below for roof alterations.

2: Entrance Hall:

- Remove area of damp blown plaster to South and West walls, and replace with 3-coat lime plaster to Architect's specification and from Rose of Jericho or similar approved.
- Create cloak cupboard using timber stud and plasterboard construction and to Architect's plan. Ensure that the south return wall is extended forward of the existing stairs to the snug to make safe (currently tripping hazard).
- Remove modern strip wood steps to proposed dining room and form new winding treads as shown on plan using blue Lias stone treads with oak nosing. Make good skirtings and surrounding surfaces to match existing
- Re-set uneven/unsafe steps down to snug as shown with equal risers and going. Note that an upstand and fascia will be needed beneath existing under-stair cupboard door.
- Set new internal soil pipe to sw corner of the room dropping from Bathroom over and box-in.

3: Drawing room:

- Remove existing cast fireplace from South end of room and replace with reclaimed Georgian fitting to suit the period of the house. Exact fitting to be agreed. Make good surrounding surfaces to match existing.
- Remove 'box' partition, door and frame forming lobby to hallway and make good surrounding surfaces Retain door and trims for reuse.
- Remove area of damp blown plaster to East walls, and replace with 3-coat lime plaster to Architect's specification and from Rose of Jericho or similar approved. Note item 17.10 below referring to French drains to relieve the damp conditions in this wall.
- Remove rotten skirting boards, window seat panels and trims and replace with new tulipwood or similar approved with details and mouldings to match existing.
- Remove bookcase to N of entrance arch, and fit new to East wall as detail design.

4: Morning Room:

- Remove area of damp blown plaster to East walls, and replace with 3-coat lime plaster to Architect's specification and from Rose of Jericho or similar approved. Note item 15.9 below referring to French drains to relieve the damp conditions in this wall.

5: Snug:

- See Entrance hall above regarding steps into the room.
- Line existing chimney with stainless steel flexible liner, provide register plate and install wood-burning stove to HETAS regulations within the existing fireplace.
- Remove existing modern parquet floor finish and lay new engineered oak finish. Note existing floor construction is concrete with sand and cement screed.

6: Dining Room (former Kitchen):

- Replace existing rooflights RL1 & RL4 with new conservation rooflights and insert two further rooflights RL2 & RL3 within west facing roofslope including new flashings suitable for plain tile. Line reveals and make good ceiling with materials to match existing. Note re-roofing scheduled
- Remove existing modern casement window with faux leaded lights and lower the sill of the opening to window seat height (450mm above FFL). Fit new casement window - See joinery detail drawing 3520/W05. Make good surrounding surfaces to match existing, including removal of cement pointing and repointing south wall with lime mortar specified.
- Remove existing modern casement window with faux leaded lights and increase opening to accommodate glazed doors and panels W4. See joinery detail drawing 3520/W05. Make good surrounding surfaces to match existing, including removal of cement pointing and repointing west wall with lime mortar specified. Lay new water bar and weather seals following work to the floor – item 5 below.
- Remove existing kitchen units. Carefully lift existing ill-fitting Blue Lias flagstones and break-out cement screed flooring and subfloor. Lay new Ty Mawr or similar approved Sublime limecrete floor including Glapor spun glass insulation and under-floor heating. Re-lay Lias flagstones to traditional coursed pattern with tight joints supplementing with new reclaimed slabs where required. Note that currently Blue Lias slabs run up to the front of kitchen units, with cement screed beneath. Upon relaying, Lias is to be take the full width of the room. Fit new skirtings to match those within the main house.
- Remove internal door, frame and infill stud wall between new kitchen and dining room, and make good walls back to structural opening using matching materials.

7: Kitchen (former utility):

- Remove existing fibreboard and plasterboard ceiling, retaining existing blown cracked and partially collapsed lath and plaster ceiling above. Underline with new plasterboard ceiling on existing ceiling joists with vapour barrier and 300mm mineral wool insulation laid between joists. Ventilation through roofspace to be checked on site and supplemented if required.
- Insert one new conservation rooflight to North roofslope over proposed Aga RL5 including insulated plasterboard light well
- Remove existing modern glazed door and frame and sidelight with faux leaded lights, increase opening to the to accommodate glazed double doors D4. See joinery detail drawing 3520/W05. Make good surrounding surfaces to match existing. Lay new water bar and weather seals following work to the floor.
- Replace ill-fitting single-pane fixed light W14 with new timber casement as joinery detail drawing 3520/W05. Make good surrounding surfaces to match existing
- Lower the sill of existing window W15, and replace with new to match W14 adjacent. Make good surrounding surfaces to match existing.
- Remove redundant boiler flue from East wall and make good with stone and lime mortar to match existing (stone salvaged from item 3 above)
- Lift existing modern pine boarding (laid on modern stress graded and treated timber 175 x 50 joists). Fit additional steel beam (size TBC) to the front edge of the proposed AGA position, in-situ concrete bedded into walls as other beams taking care to avoid voids or air gaps. Remove rust from existing beams and re-coat with protective paint system as specified by engineer. Replace flooring with Nu-heat Omnifloor or similar approved construction including under-floor heating. Aon overly with engineered oak boarding to manufacturer's instructions.
- Fit Kitchen to detailed design including extract through roof void to tile vent. Services to be insulated beneath the floor to rise to required positions. Drainage to existing MH adjacent. Fit new skirtings to match those within the main house.

8: Boot/Utility:

- Remove internal block partitions separating former entrance lobby from Old Rectory Cottage (ORC) utility and cloakroom as shown on drawings. Note that concrete floor of the Utility is 280mm higher than that of the lobby, and floors slope out of level.
- Replace existing Velux rooflights RL 6 and RL7 with new conservation rooflights.
- Form two new steps as shown on drawings and make good.
- Remove door and lining to cloakroom, block opening and make good .
- Fit boot room units and fittings to detailed design.

9: Office (ORC):

- Remove existing steps, internal doors and linings to former kitchen and dining room, and block openings. Make good surrounding surfaces.
- Replace modern south facing windows with faux leaded lights with flush casement windows as shown on joinery detail drawing 3520/W05. Note window sizes to remain unchanged.
- Remove internal window, and cut down opening to form internal door to Garden room. Fit glazed internal door and lining with pattern to match external doors.
- Lift existing chipboard floating floor and lay new Nu-heat or similar approved insulated floor, retaining the existing concrete floor slab.

10: Garden room (ORC):

- Remove existing plasterboard ceiling and joists and raise to the line of the existing purlins (approx. half way up the roof-slope). Provide additional ties as specified by the structural engineer. Trim rafters and fit new conservation rooflights RL8 and RL9 as specified. Insulate between and under rafters, and re-finish with plasterboard and skim. Make good walls to the new ceiling line with gypsum plaster to match existing.
- Remove existing modern doors and sidelights with faux leaded lights and fit new full height windows W7 & W8 as shown on joinery detail drawing 3520/W05.
- Form new opening in west facing wall external wall and fit full height window W9 to match W7 & W8.

Notes:

This drawing is protected by copyright. No part of this document may be reproduced, altered, or transmitted in any form or by any means without permission.
Do not scale off these drawings for construction purposes. If any discrepancies are found, please contact Proctor Watts Cole Rutter.

1:100 0 1 2 3 4 5

Rev	Description	Drawn By	Date
Client:	Ms Stevens & Mr Middleton	Drawn By:	BW
Dwg Title:	Proposed Basement & Ground Floor Plans	Checked By:	
Project:	The Old Rectory, Church Street, Mere, Salisbury, Wiltshire, BA12 6DS	Scale	As shown on A2
		Date:	June 2026
Job No.:	5320	P01	Revision:

PWCR

ARCHITECTS | TOWN PLANNERS

PWCR, Grosvenor House, Bleke Street, Shaftesbury, Dorset SP7 8AW

01747 851881
www.pwcr.co.uk
mail@pwcr.co.uk

RIBA Chartered Practice