




Elevation - Outer Lobby Doors | 1:25 @ A1

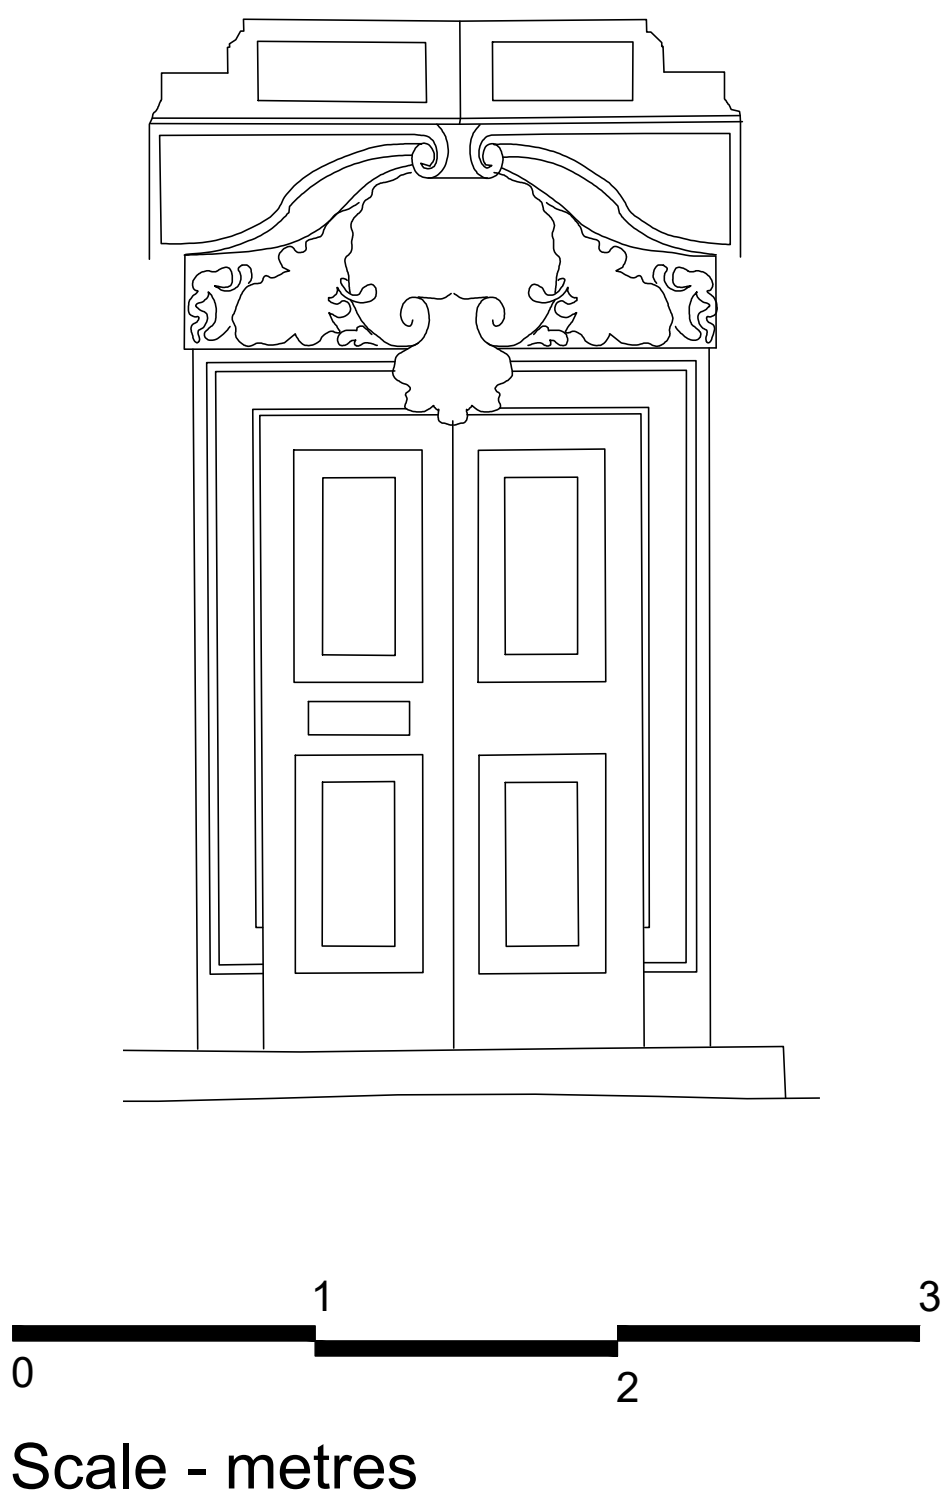


Elevation - Inner Lobby Door/ Screen | 1:25 @ A1

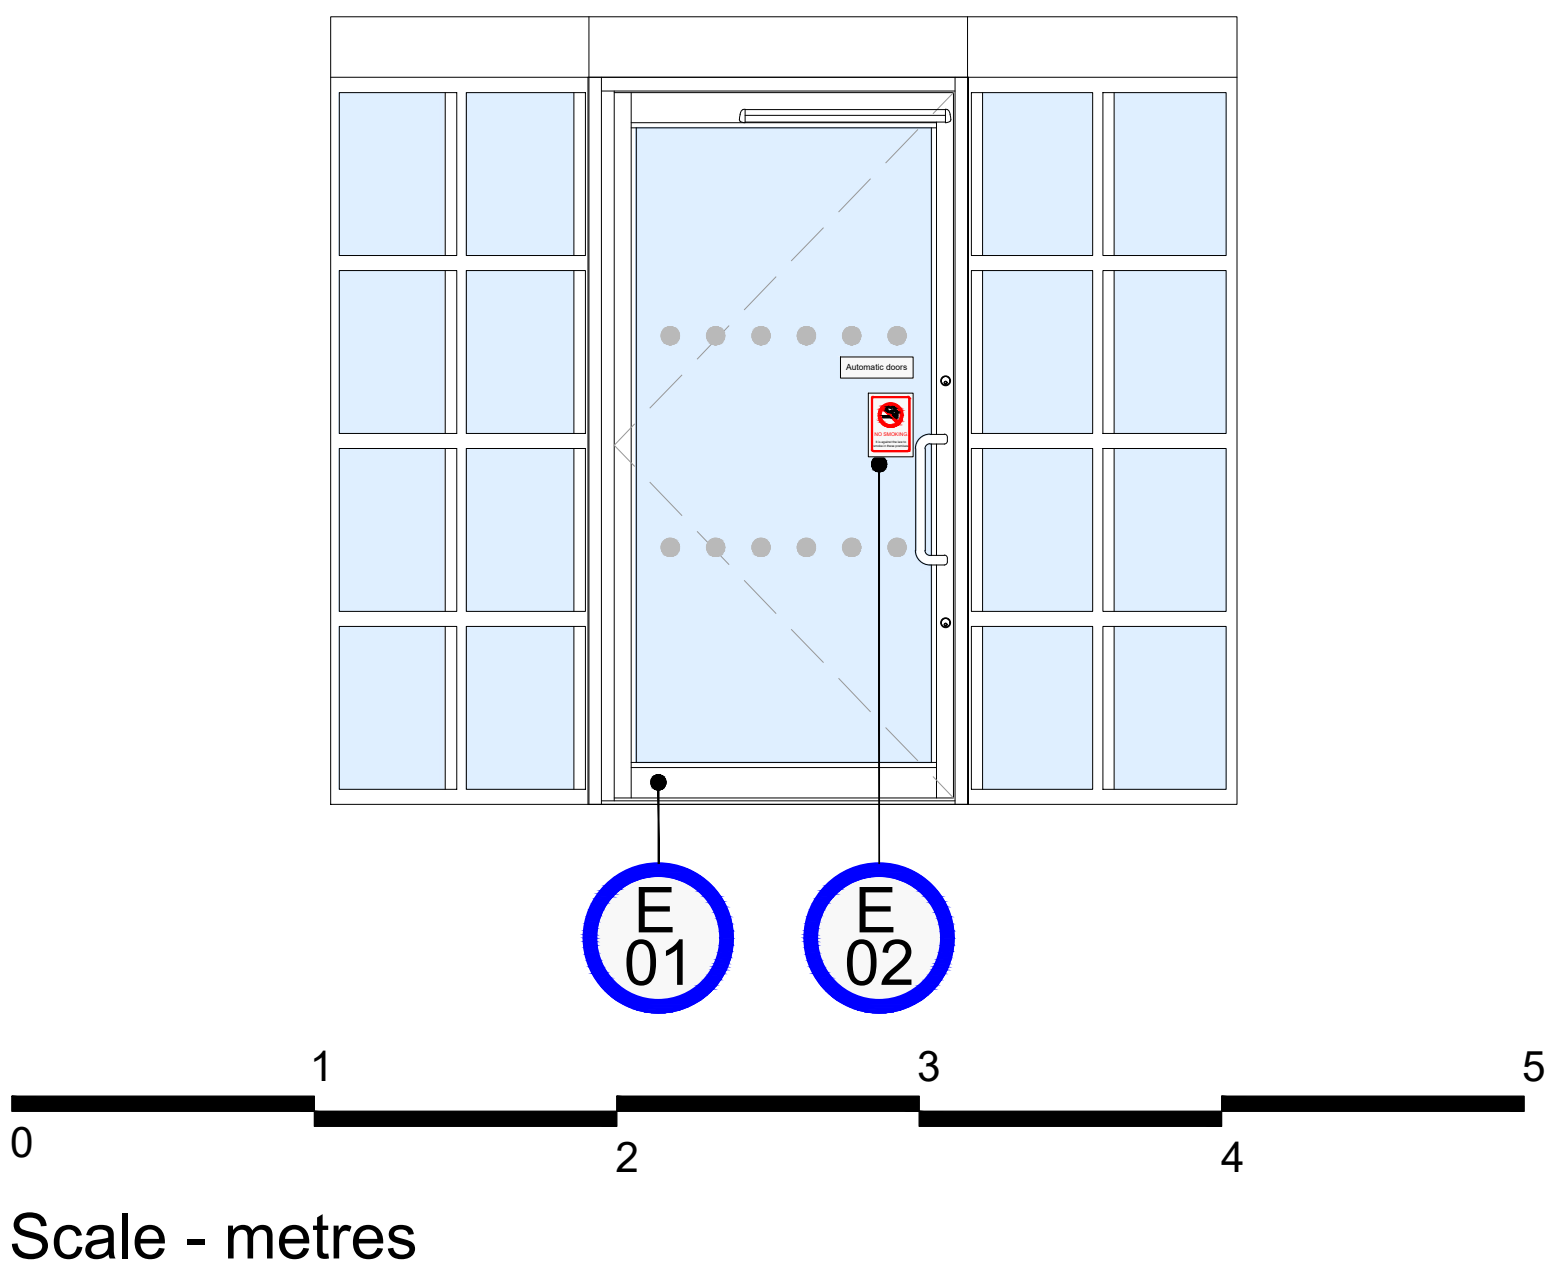

Plan - Entrance Doors | 1:25 @ A1

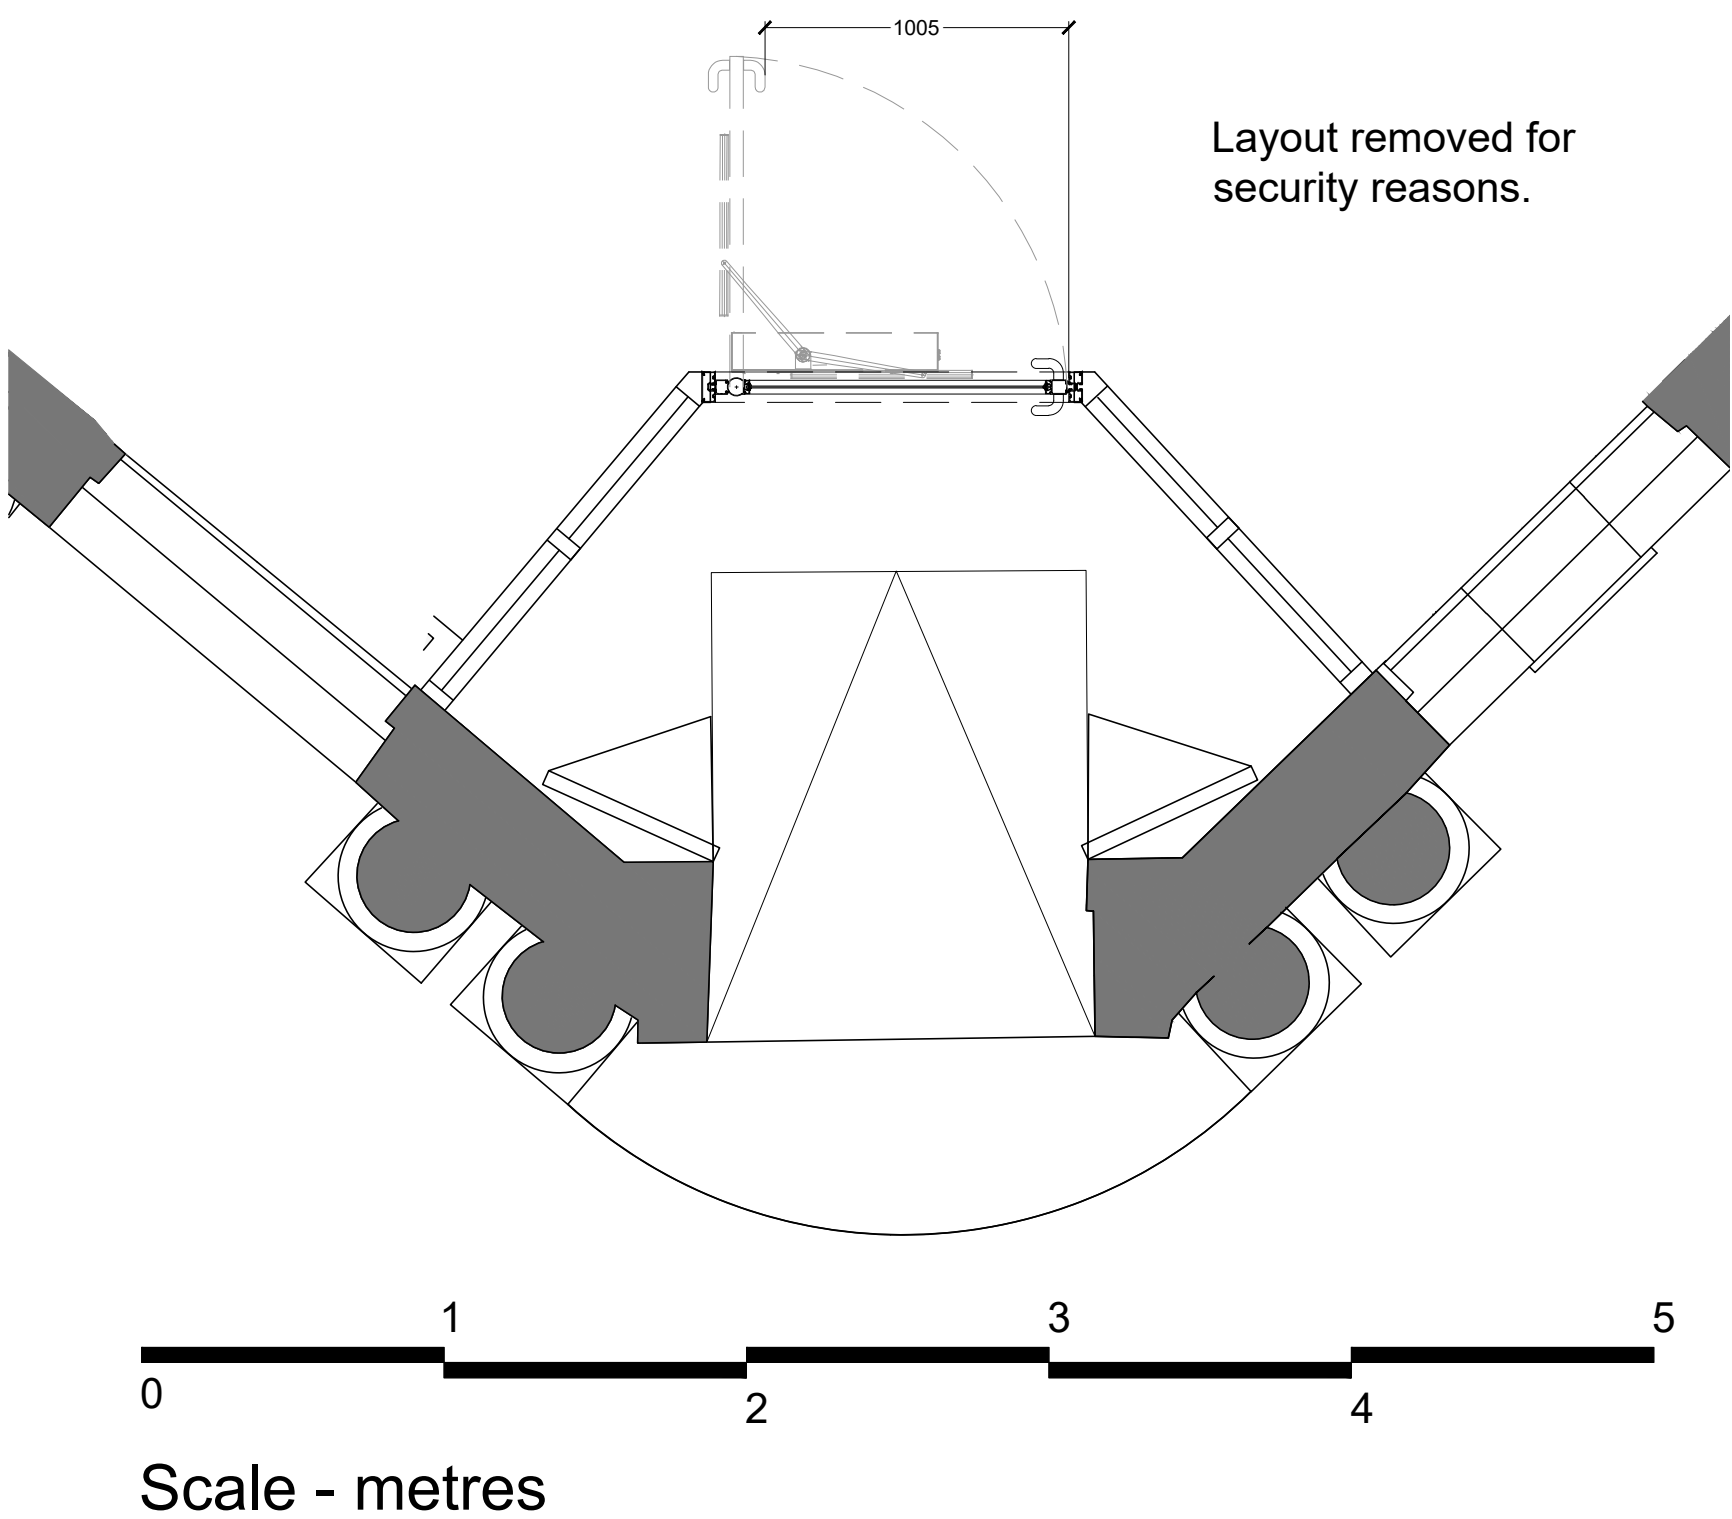

Detail | 1:10 @ A1

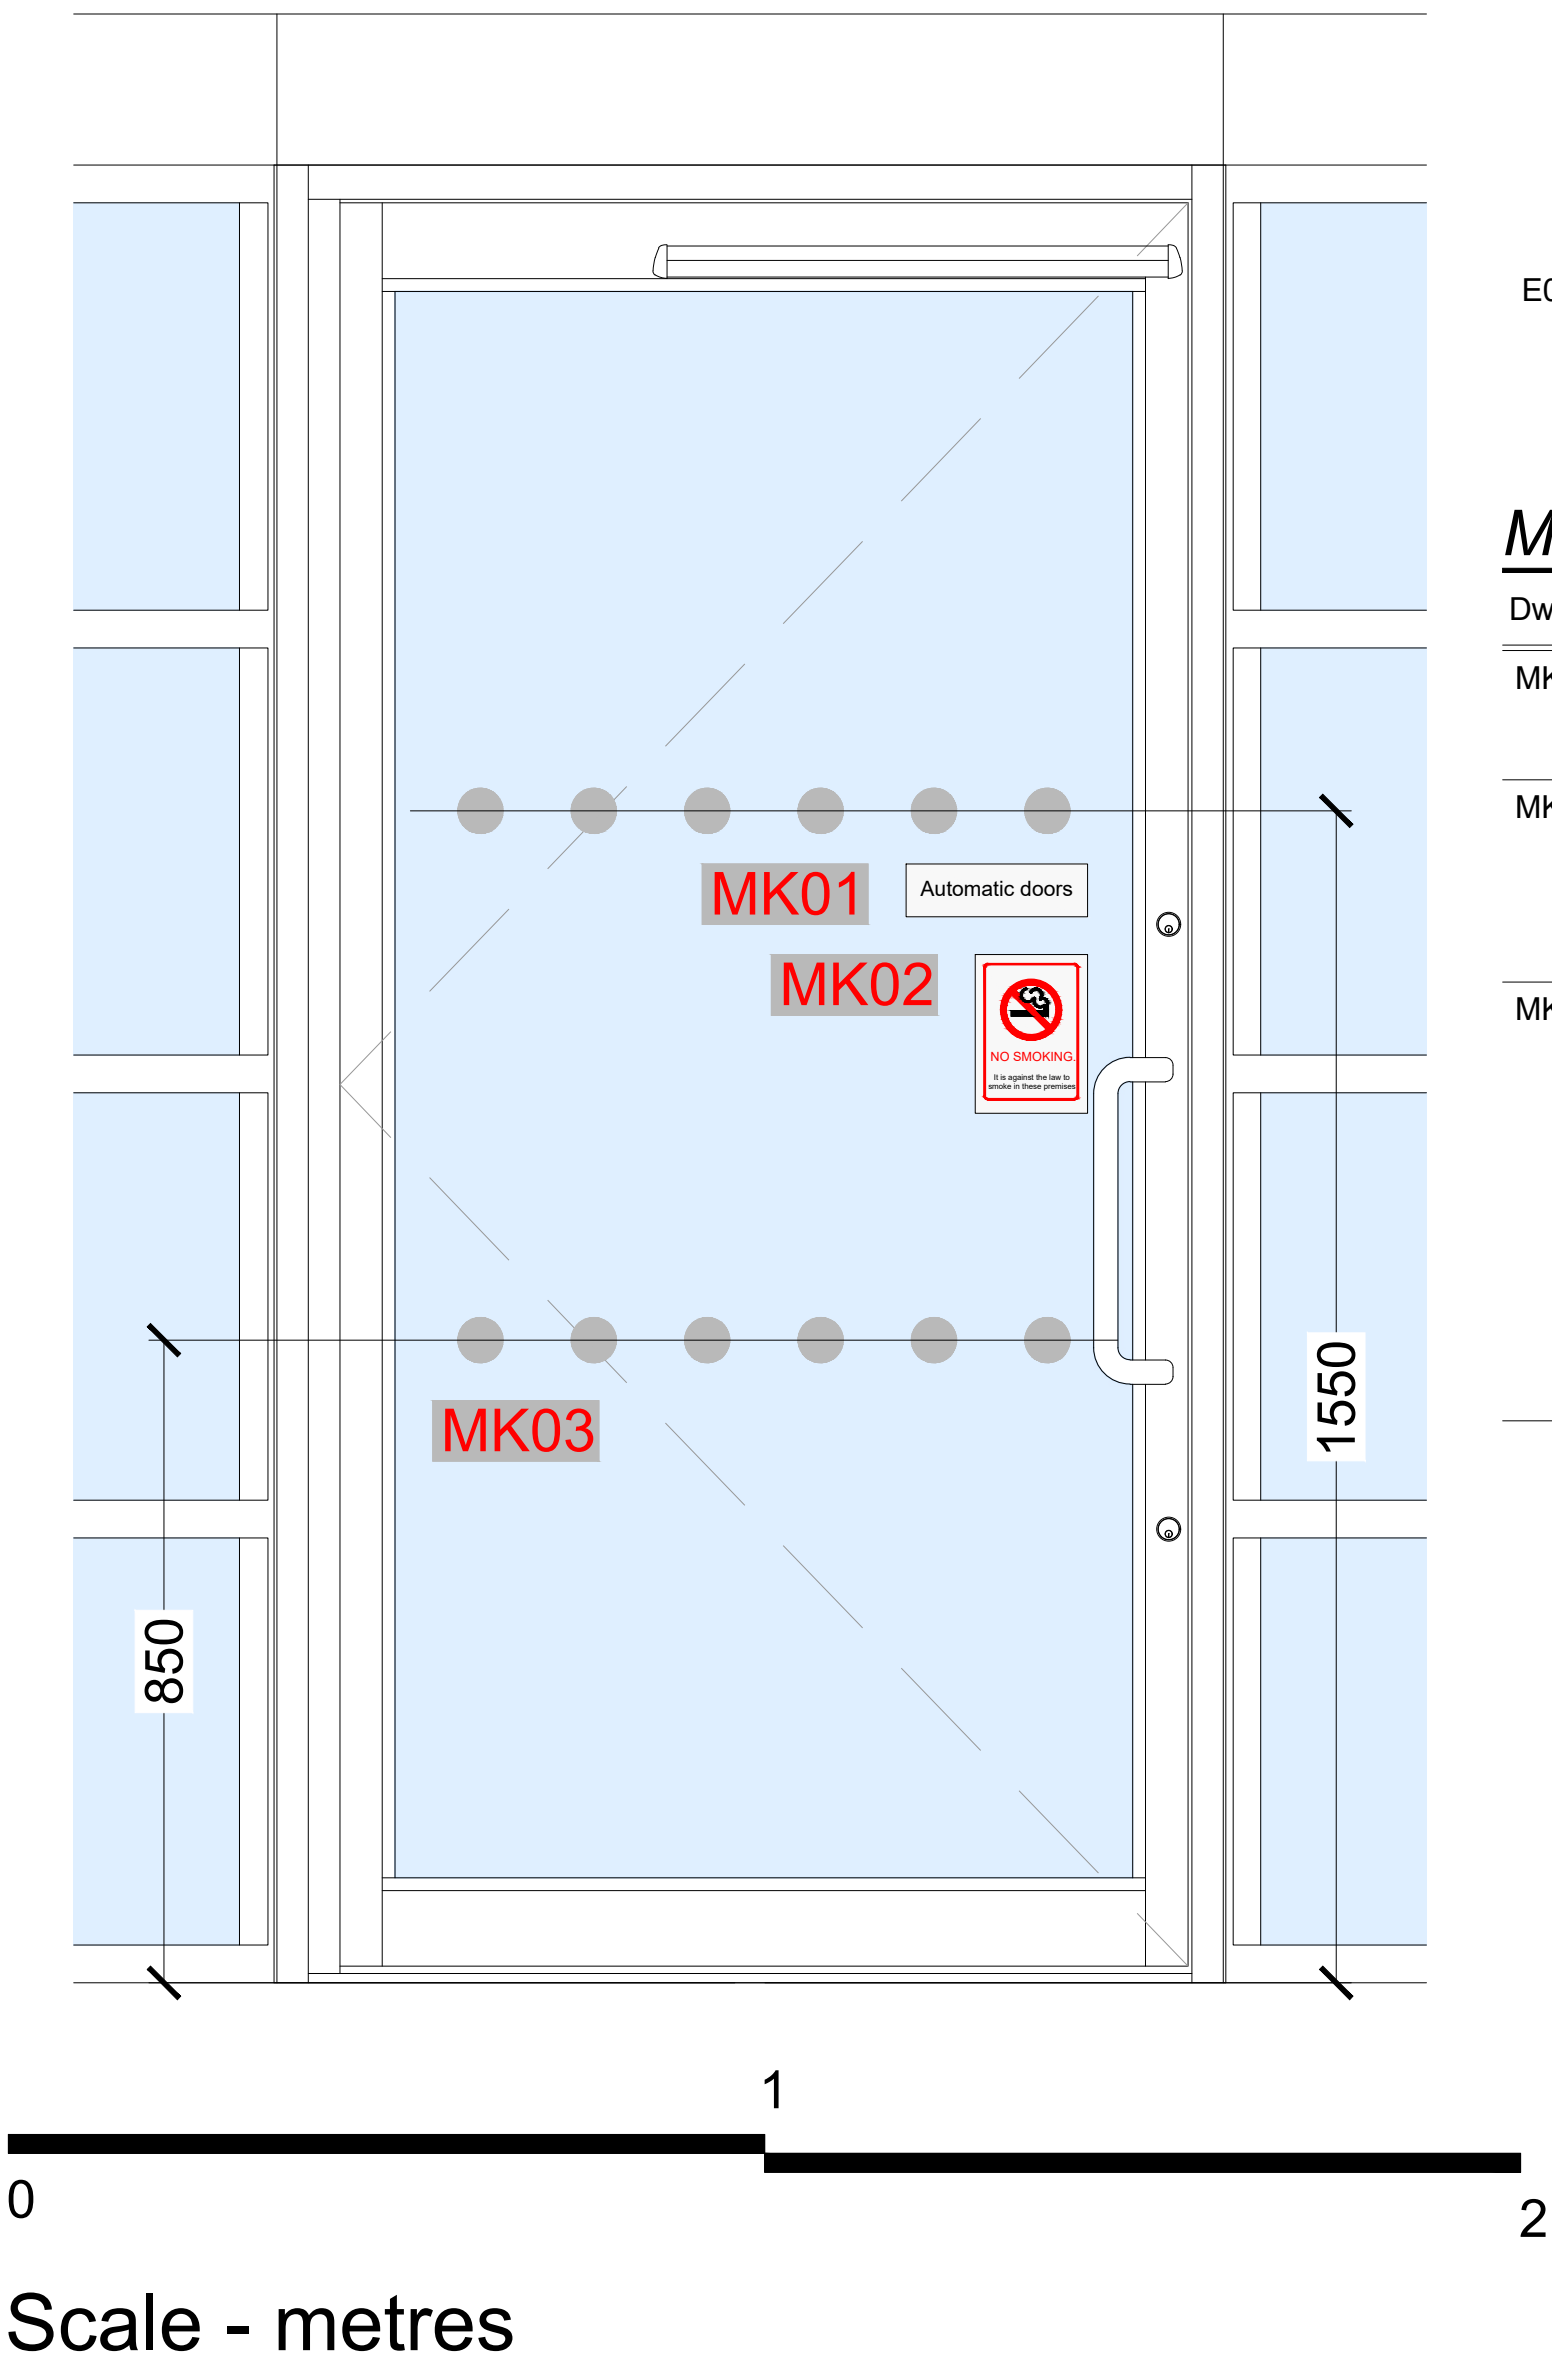

Scope of Works

- E01 Existing entrance door to be replaced with new. To be installed within existing frame and packed out accordingly. New aluminium door to be powder coated to match colour of existing timber frame. New door to be automatically activated externally and internally, with installation, detection and operation of the powered door to BS EN 16005, to ensure safety.
NB: No survey information. Door width to be adjusted to suit existing structural opening of inner lobby screen.
- E02 Existing shopfront vinyl marketing to be removed where shown. New vinyl marketing installed and set out as shown. Refer to marketing items for further details.

Marketing Items - External

Dwg Ref.	Art Ref.	Artwork Example	Material/Notes/Bespoke Text
MK03	DS3 'AD'		Reverse applied vinyl Automatic Doors Sign. Double sided.
MK06	SS2 / SS3		Reverse applied vinyl. No smoking sign / keep clear sign. Keep clear to internal face.
MK09	GM		Reverse applied vinyl. Dusted crystal manifestation dots. 2No. rows set between 850-1000 and 1400-1600 from FFL. Align with any existing manifestation where present.

Note: No survey Data available. Door to be increased in width to match AD-M2 where possible. If not possible following survey consult AXIS ASAP.

Note: Part M 2.27c. 'when they are swing doors that open towards people approaching the doors, visual and audible warnings are provided to warn people of their automatic operation when both opening and shutting'

Notes:	Rev	Date	Notes	Rev	Date	Notes
Copyright of this drawing is reserved by AXIS Architecture and issued on the condition that it is not copied, reproduced or disclosed to any third party either wholly or in part without the consent in writing of AXIS Architecture. The contractor must verify all dimensions on site before making shop drawings or commencing work of any kind. RESIDUAL RISK Wherever possible unnecessary risk is designed out of these proposals. Where residual risk remains this is assessed and identified on the relevant drawings with this symbol. Refer to the note and the relevant measures in the Health + Safety documentation	A	29.06.26	Updated scale bar.			

Client Real Estate Services		Project Devizes Door Replacement Programme				Title Proposed Plans & Elevations Front Elevation & Ground Floor Entrance Door Detail		
Status PROPOSED		Scale A1 1:25 A3 1:50		Date 13.04.26	Drawn LDD	Checked RAS	Job No. 26700-6542-MW10-PR-DT01	Revision A
AXIS Architecture and Design Ltd, Tailbot Chambers, 2-6 North Church Street, Sheffield, S1 2DH.		tel: +44(0)114 2490944 fax: +44(0)114 2490966 www.axis-architecture.com designed@axis-architecture.com						