


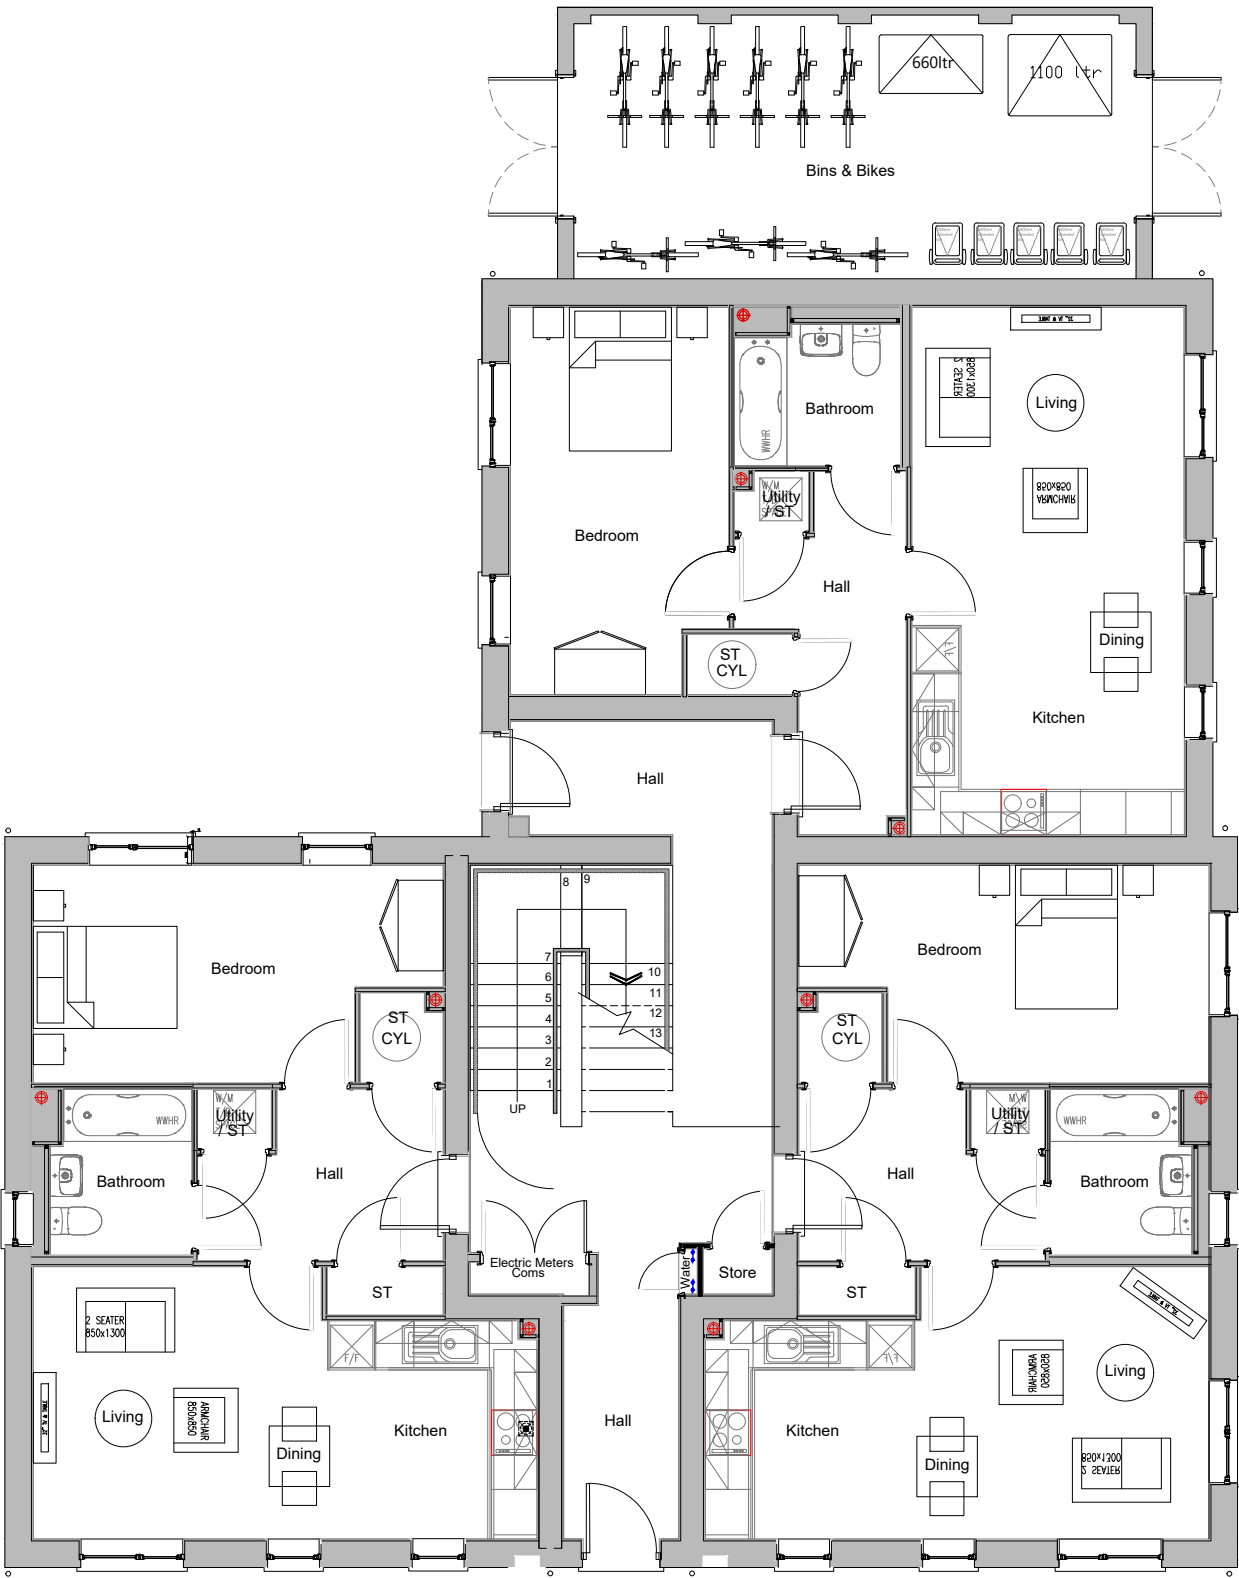

Ground Floor Plan



First & Second Floor Plan

PLOT No. As Drawn - 17, 18, 19, 20, 21, 22, 23, 24, 25	House Type	EMF12	Variation	Option
	Bedrooms	1	Persons	2
	Sq.ft	558	Sq.m	51.88

Romsey
Portishead
London

T:01794 367703
T:01275 407000
T:01794 367703

Rev

Description

A

Updated to 'Planning' status.

Date

Au

Ch

29.06.26

RP

RP

www.thrivearchitects.co.uk

This drawing is the copyright of Thrive Architects Ltd ©. All rights reserved. Ordnance Survey Data © Crown Copyright. All rights reserved. Licence No. 100007359. Permission is granted to scale from this drawing for the purposes of Local Authority Planning Applications only. For all other purposes DO NOT scale from this drawing. Contractors, sub-contractors and suppliers are to check all relevant dimensions and levels of the site and building before commencing any shop drawings or building work. Any discrepancies should be recorded to the Architect. Where applicable this drawing is to be read in conjunction with the Consultants' drawings / Clients' Construction Specification.



Project	Rudloe 2, Corsham		
Drawing	Flat Block Ground, First and Second Floor Plans		
Client	TAYLOR WIMPEY BRISTOL		
Job no.	TAYL250329-SW	Date	20.01.26
Dwg no.	FB.01.p	Rev.	A
Author	EBE	Checker	RP
Status	PLANNING	Scale	1:100 at A3
Client ref.		Office	Portishead

