


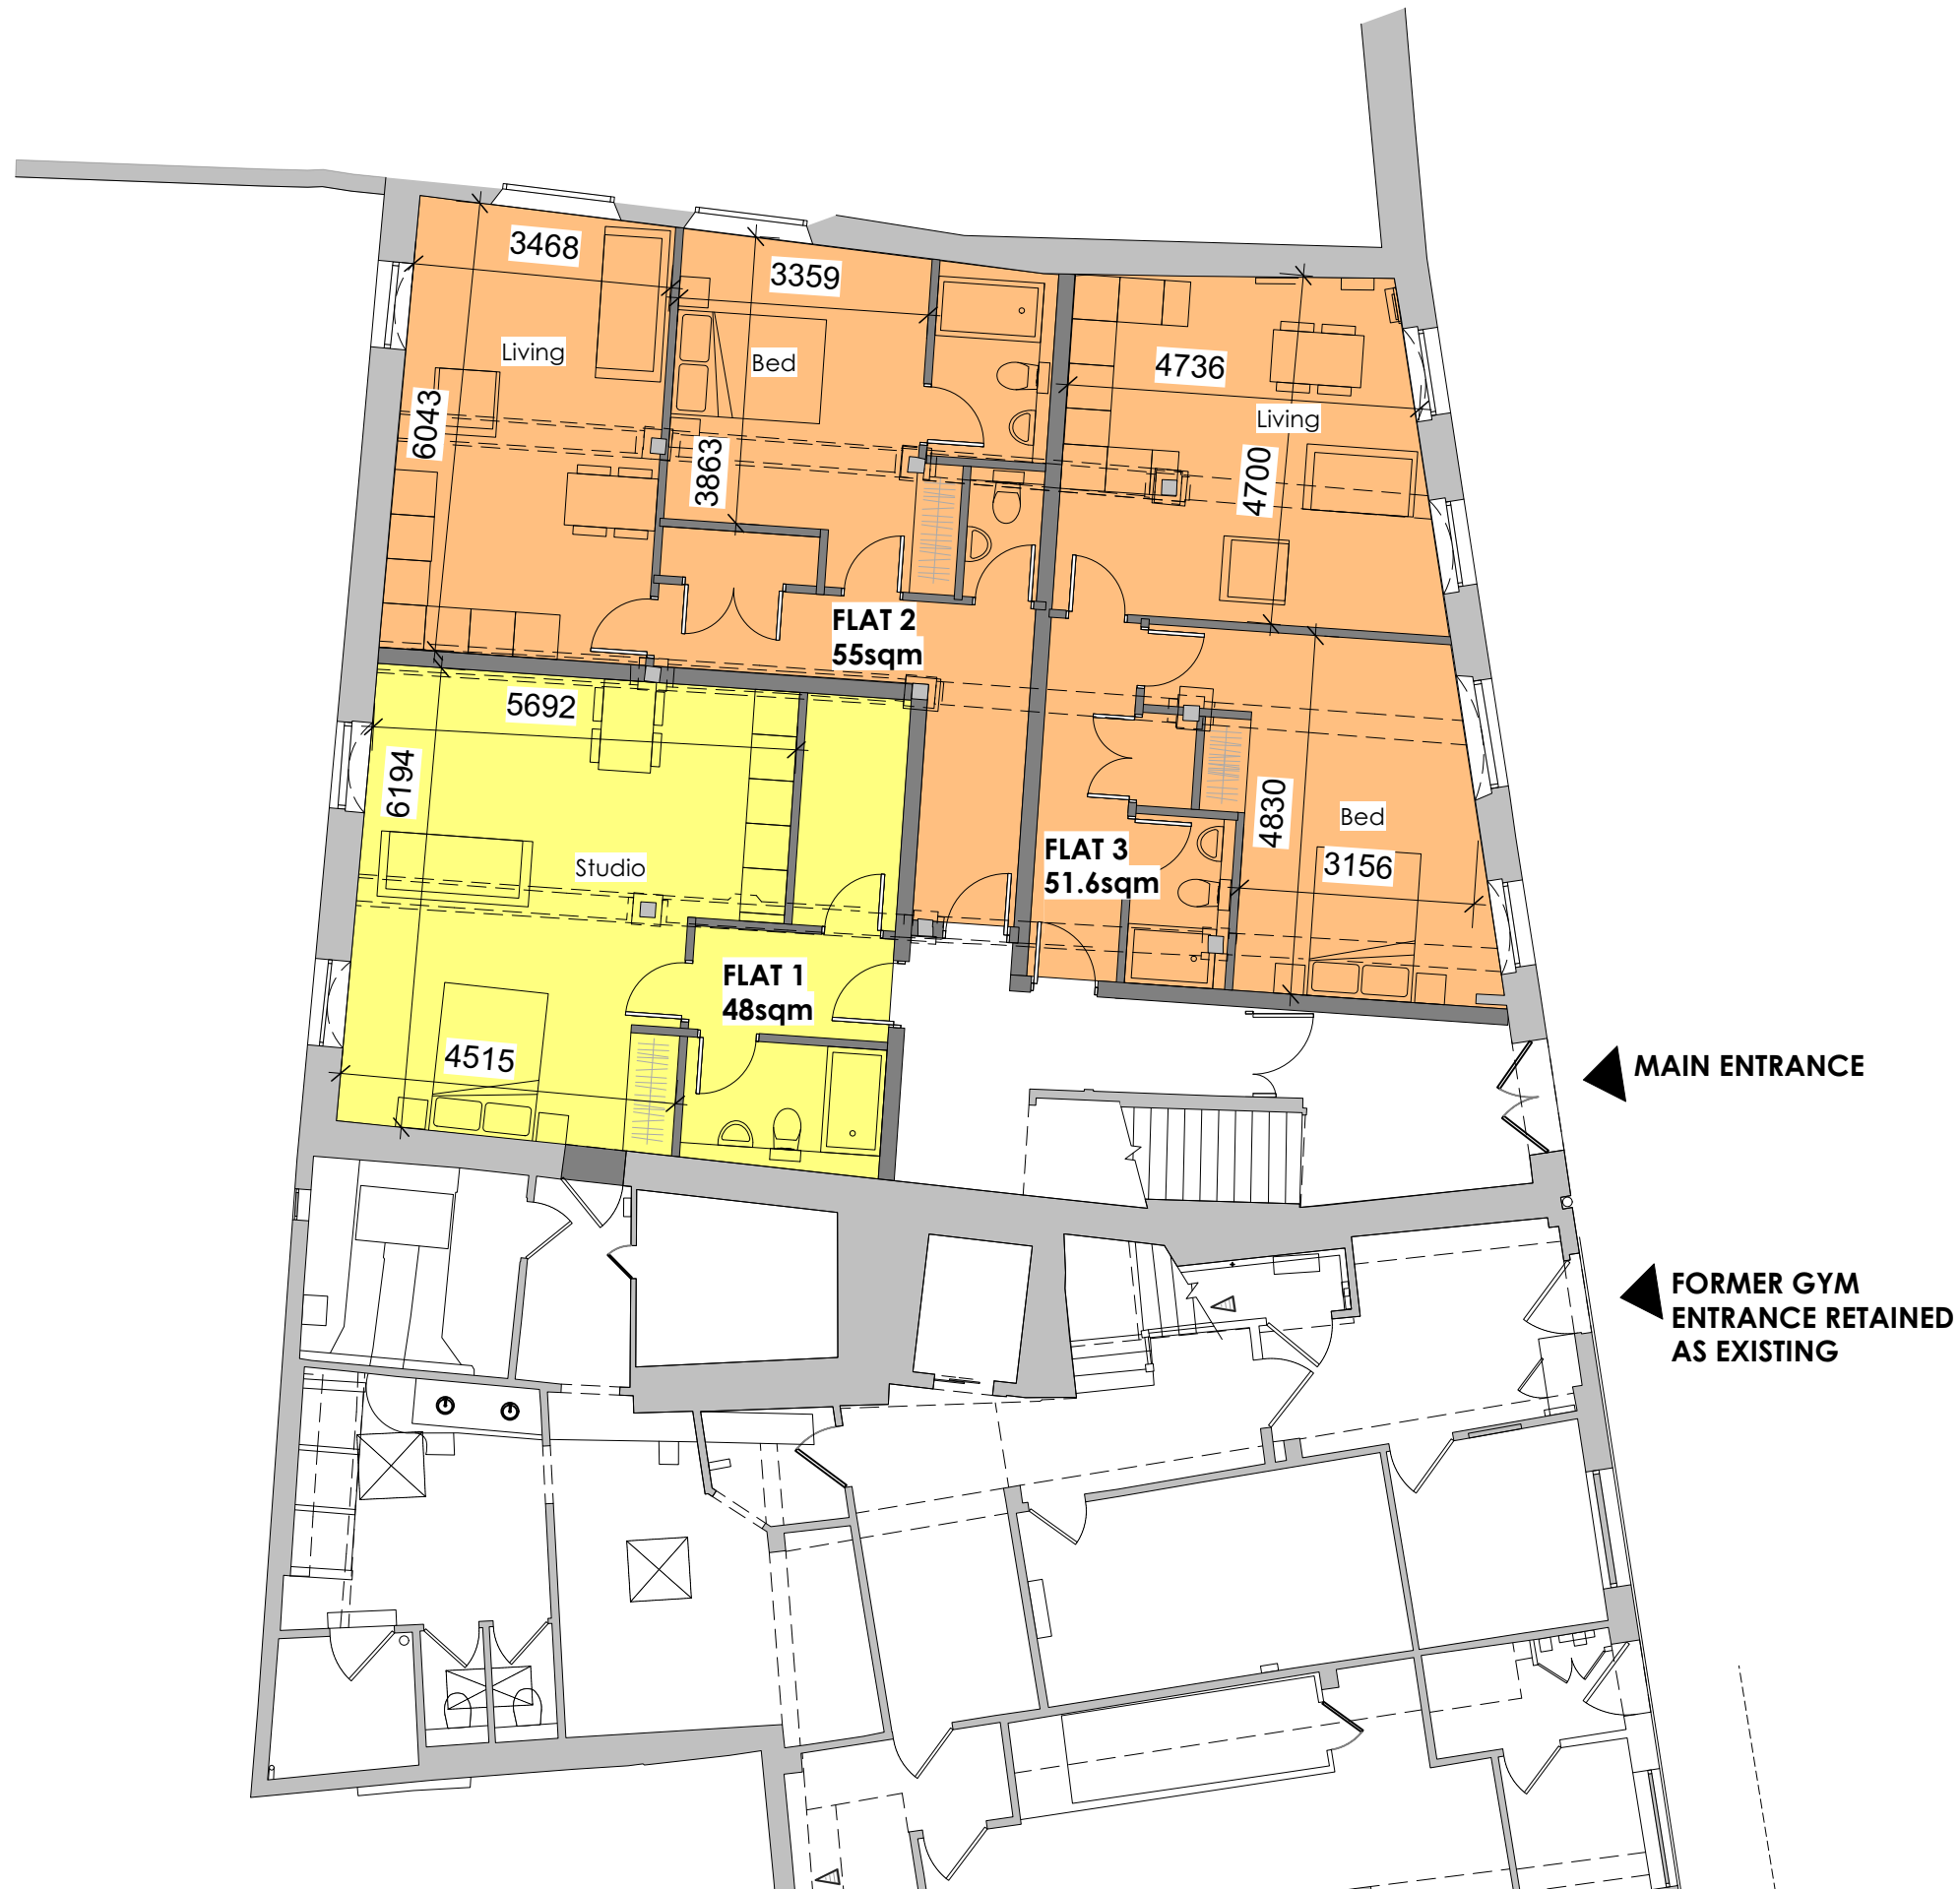

NOTES:

29/06/2026	Rev 4	Issued for Application
04/06/2026	Rev 3	Issued for Application
22/05/2026	Rev 2	Issued for Application
20/05/2026	Rev 1	Issued for review
01/05/2026	Rev 0	Initial Issue
Date	Rev	Comment



OVIC House
Ocean Way
Southampton
SO14 3JZ

Project Title: The Malthouse
Guilders Lane
Salisbury

Drawing Title: Proposed - Ground Floor Plan

Client	Pelleas Homes Ltd		
--------	-------------------	--	--

Dwg No:	26/26/200	Scale	1:100 @ A3
---------	-----------	-------	------------

Drawn	JF	Date	April 2026
-------	----	------	------------

All dimensions are in millimeters and are to be checked on site.
Contact Primmer Olds BAS with any queries and to report any
discrepancies. Drawing Copyright BAS Property Consultants Ltd 2026