






Front Elevation

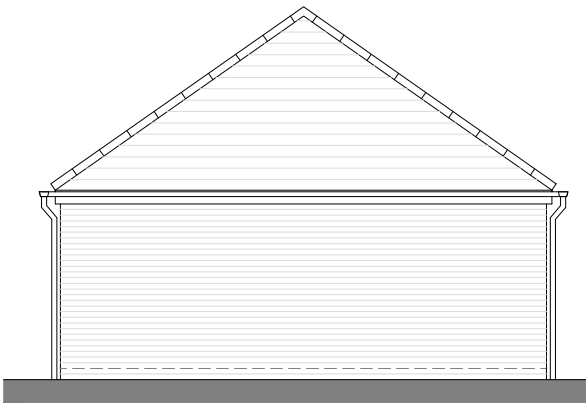


Side Elevation

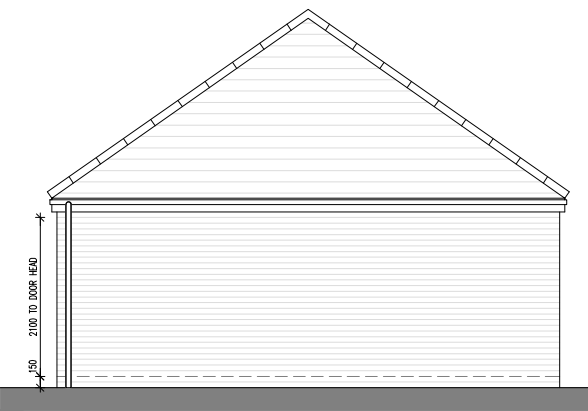

Rear Elevation

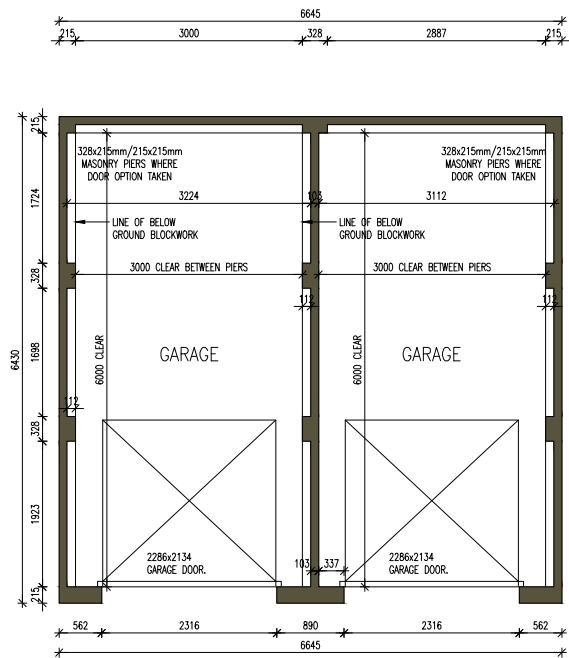

Plan (Dual Occupancy)

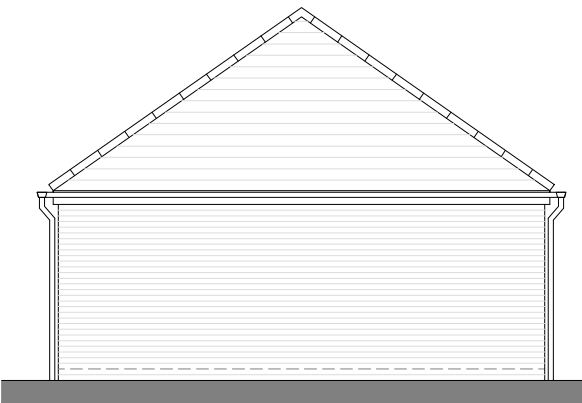

Side Elevation

PLOT No.
As Drawn - 5 / 6, 83 / 84, 93 / 94, 136 / 137 ,
144 / 145, 164 / 165, 166 / 167

Romsey T:01794 367703
Portishead T:01275 407000
London T:01794 367703

www.thrivearchitects.co.uk

Rev	Description
A	Issue For Planning

Date	Au	Ch
19.08.26	EBE	RR

scale 1:100



Project	Rudloe 2, Corsham		
Drawing	Double Garage Plans and Elevations		
Client	TAYLOR WIMPEY BRISTOL		
Job no.	TAYL250329-SW	Date	29.06.26
Dwg no.	GAR.02	Rev.	A
Author	KK	Checker	RP
Status	PLANNING	Scale	1:100 at A3
Client ref.		Office	Portishead

This drawing is the copyright of Thrive Architects Ltd ©. All rights reserved. Ordnance Survey Data © Crown Copyright. All rights reserved. Licence No. 100007359. Permission is granted to scale from this drawing for the purposes of Local Authority Planning Applications only. For all other purposes DO NOT scale from this drawing. Contractors, sub-contractors and suppliers are to check all relevant dimensions and levels of the site and building before commencing any shop drawings or building work. Any discrepancies should be recorded to the Architect. Where applicable this drawing is to be read in conjunction with the Consultants' drawings / Clients' Construction Specification.

