




Front Elevation

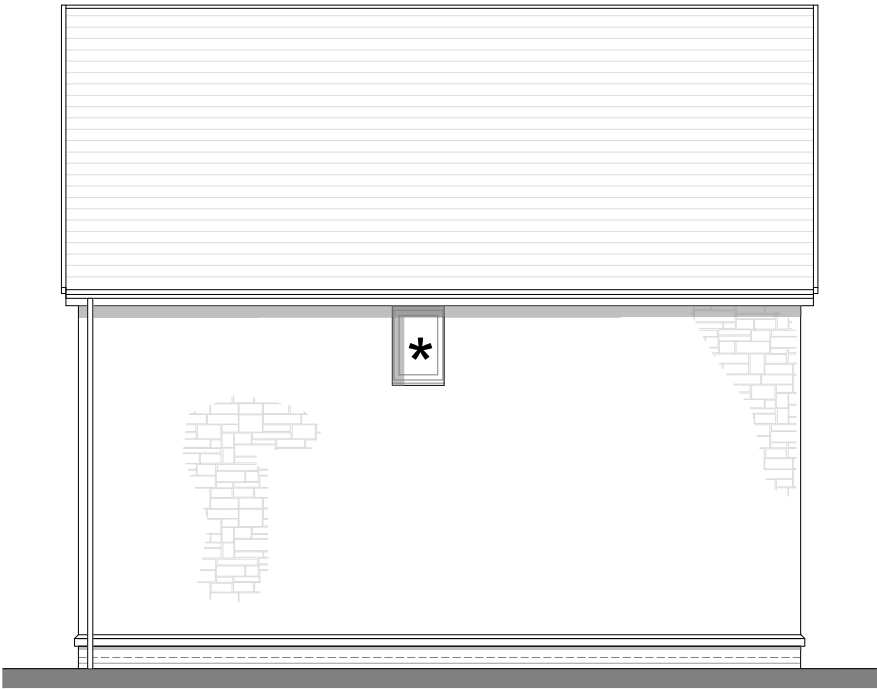


Side Elevation


* Window omitted to plots
53, 54, 56, 57, 58, 137 only.




Rear Elevation

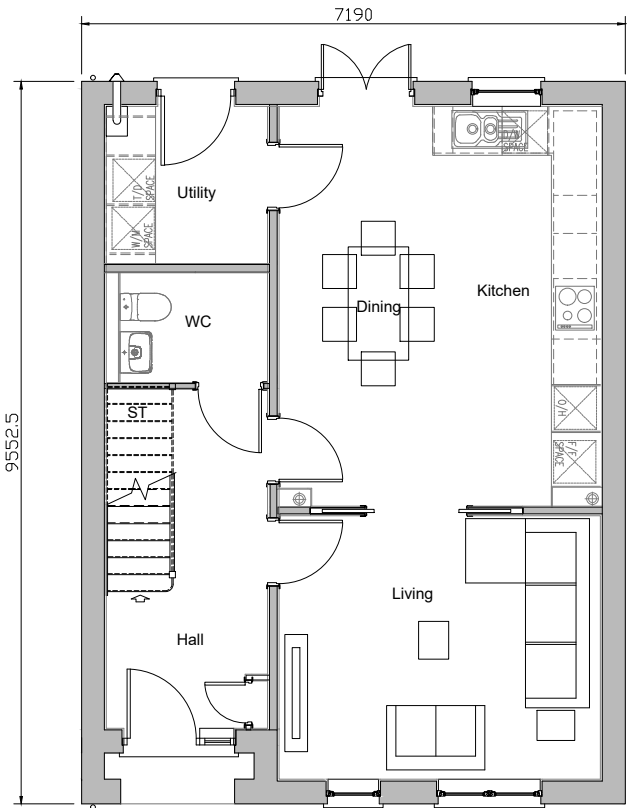

Ground Floor Plan

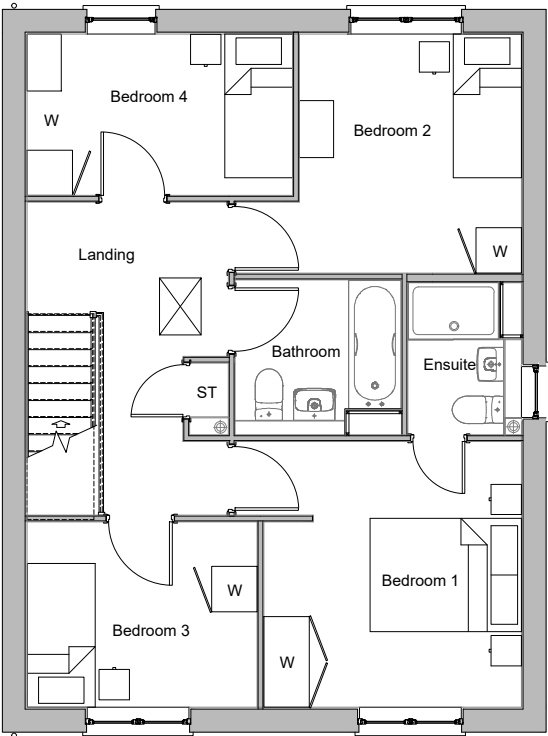

* Window omitted to plots
53, 54, 56, 57, 58, 137 only.

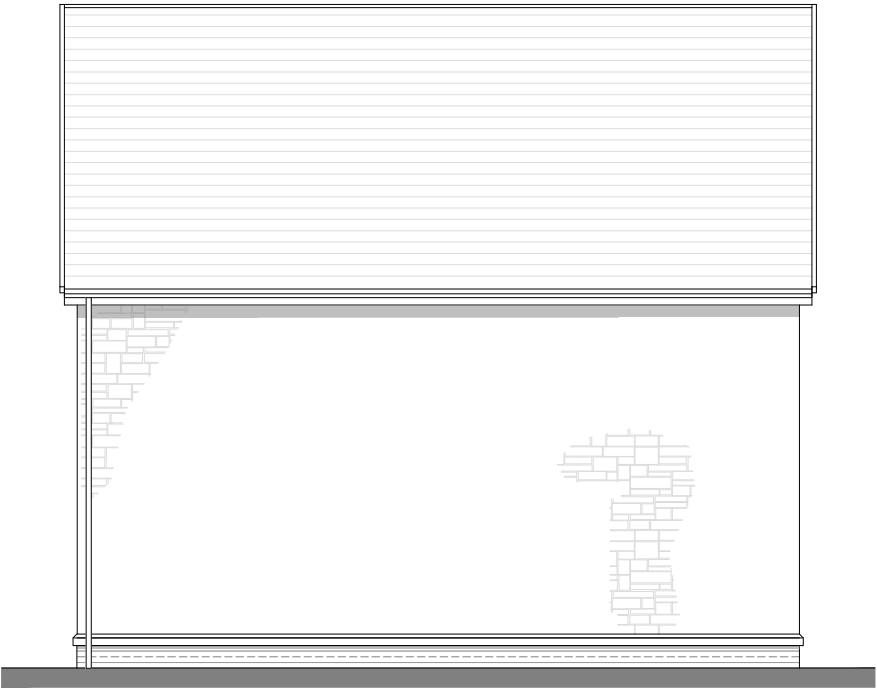

Side Elevation

PLOT No.
As Drawn - 2, 3, 4, 48, 53, 54, 56, 57, 58, 137
Handed -

House Type	EMA42	Variation	Option
Bedrooms	4	Persons	5
Sq.ft	1252	Sq.m	116.3

Romsey T:01794 367703
Portishead T:01275 407000
London T:01794 367703

www.thrivearchitects.co.uk

Rev	Description
A	Issue For Planning

Date	Au	Ch
19.06.26	EBE	RP

scale 1:100



Project	Rudloe 2, Corsham				
Drawing	House Type EMA42 Plans and Elevations				
Client	TAYLOR WIMPEY BRISTOL				
Job no.	TAYL250329-SW			Date	16.12.25
Dwg no.	HT.EMA42.pe			Rev.	A
Author	EBE	Checker	RP	Scale	1:100 at A3
Status	PLANNING			Office	Portishead
Client ref.					



This drawing is the copyright of Thrive Architects Ltd ©. All rights reserved. Ordnance Survey Data © Crown Copyright. All rights reserved. Licence No. 100007359. Permission is granted to scale from this drawing for the purposes of Local Authority Planning Applications only. For all other purposes DO NOT scale from this drawing. Contractors, sub-contractors and suppliers are to check all relevant dimensions and levels of the site and building before commencing any shop drawings or building work. Any discrepancies should be recorded to the Architect. Where applicable this drawing is to be read in conjunction with the Consultants' drawings / Clients' Construction Specification.