




Front Elevation

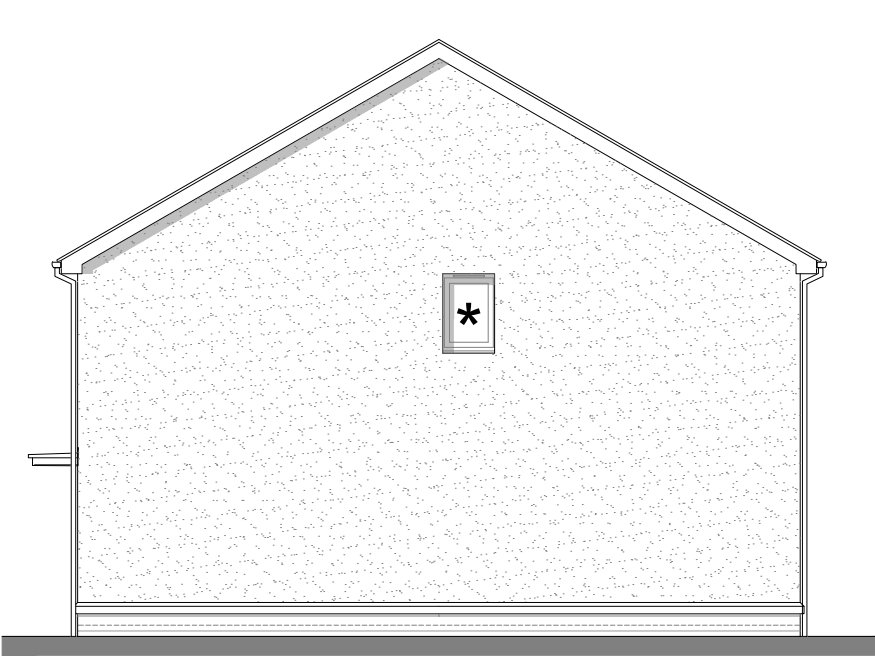


Side Elevation


* Window omitted to plots 11 & 111 only.



Rear Elevation

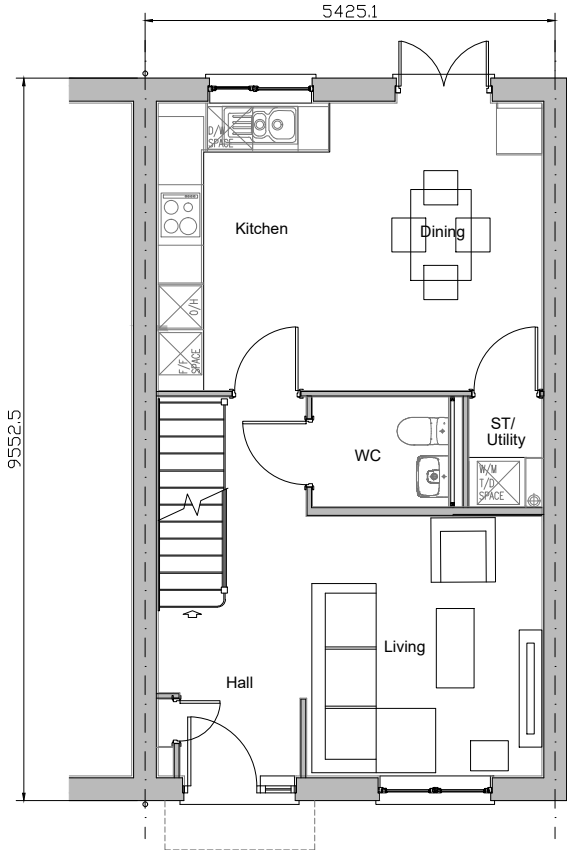

Ground Floor Plan

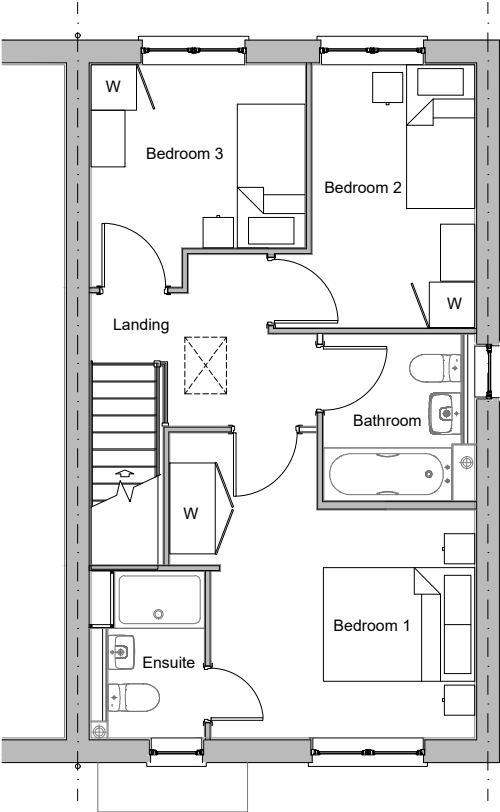

First Floor Plan

* Window omitted to plots 11 & 111 only.

PLOT No. As Drawn -7, 11, 72, 85, 104, 111, 112, 114, 125, 132, 160 Handed -6, 10, 77, 84, 110, 113, 124, 131, 159	House Type	EMA33	Variation	Option
	Bedrooms	3	Persons	4
	Sq.ft	972	Sq.m	90.3

Romsey T:01794 367703
Portishead T:01275 407000
London T:01794 367703

Rev

Description

Ch

A

Issue For Planning

RP

Date

19.06.26

Au

EBE

Ch

RP

www.thrivearchitects.co.uk

This drawing is the copyright of Thrive Architects Ltd ©. All rights reserved. Ordnance Survey Data © Crown Copyright. All rights reserved. Licence No. 100007359. Permission is granted to scale from this drawing for the purposes of Local Authority Planning Applications only. For all other purposes DO NOT scale from this drawing. Contractors, sub-contractors and suppliers are to check all relevant dimensions and levels of the site and building before commencing any shop drawings or building work. Any discrepancies should be recorded to the Architect. Where applicable this drawing is to be read in conjunction with the Consultants' drawings / Clients' Construction Specification.

scale 1:100

0

2m

4m

6m

Project

Rudloe 2, Corsham

Drawing

House Type EMA33
Plans and Elevations

Client

TAYLOR WIMPEY BRISTOL

Job no.

TAYL250329-SW

Date

16.12.25

Dwg no.

HT.EMA33.pe

Rev.

A

Author

EBE

Checker

RP

Scale

1:100 at A3

Status

PLANNING

Office

Portishead

Client ref.

thrive.

architects