




Side Elevation




Front Elevation




Side Elevation

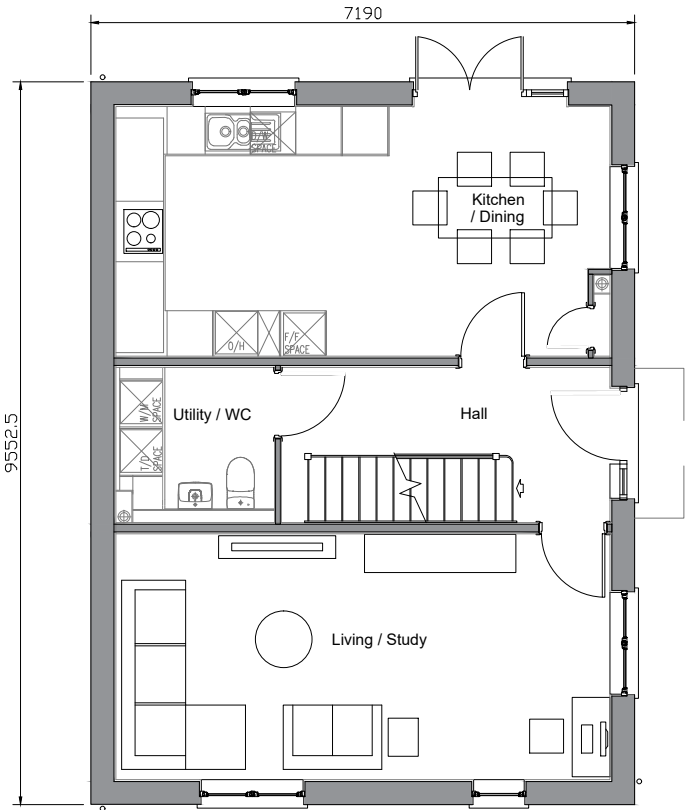

Ground Floor Plan

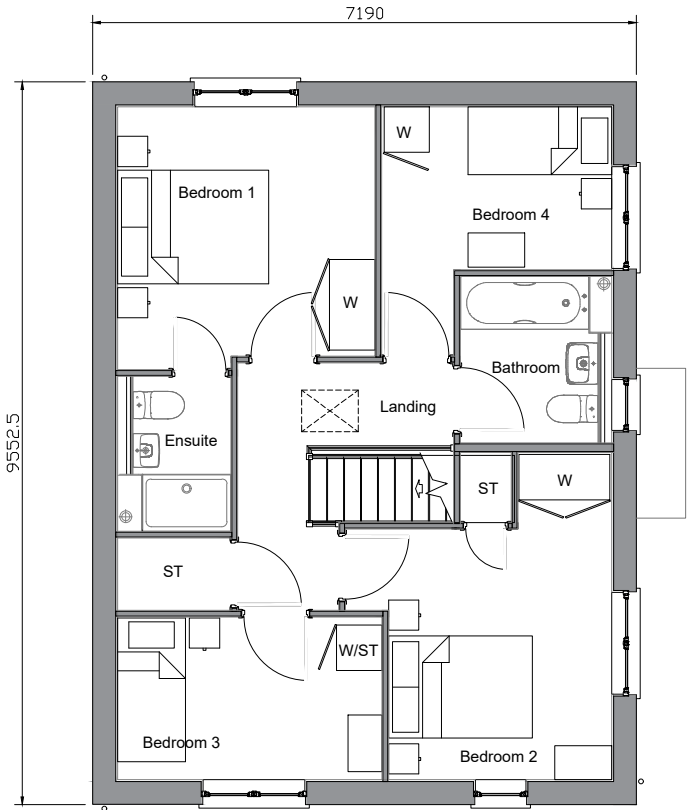

First Floor Plan

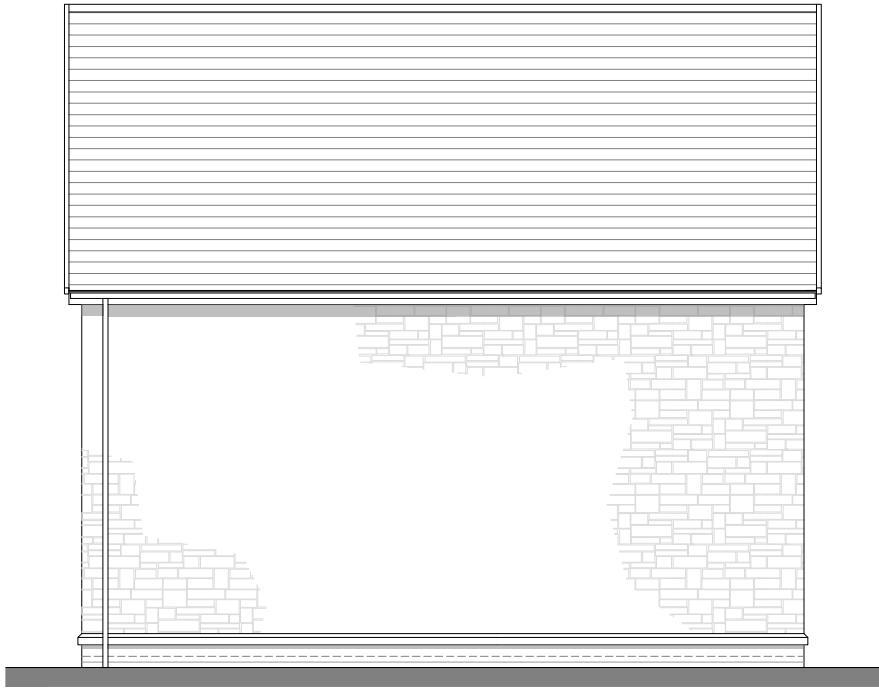

Rear Elevation

|                                                  |            |       |           |        |
|--------------------------------------------------|------------|-------|-----------|--------|
| PLOT No.<br>As Drawn - 28<br>Handed - 47, 86, 93 | House Type | EMT41 | Variation | Option |
|                                                  | Bedrooms   | 4     | Persons   | 6      |
|                                                  | Sq.ft      | 1252  | Sq.m      | 116.3  |
|                                                  |            |       |           |        |

Romsey T:01794 367703  
Portishead T:01275 407000  
London T:01794 367703

www.thrivearchitects.co.uk

| Rev | Description        |
|-----|--------------------|
| A   | Issue For Planning |

| Date     | Au  | Ch |
|----------|-----|----|
| 19.06.26 | EBE | RP |

scale 1:100



|             |                                          |         |          |                   |
|-------------|------------------------------------------|---------|----------|-------------------|
| Project     | Rudloe 2, Corsham                        |         |          |                   |
| Drawing     | House Type EMT41<br>Plans and Elevations |         |          |                   |
| Client      | TAYLOR WIMPEY BRISTOL                    |         |          |                   |
| Job no.     | LOVE250417-SW                            | Date    | 19.05.26 |                   |
| Dwg no.     | HT.EMT41.pe1                             | Rev.    | A        |                   |
| Author      | LI                                       | Checker | RP       | Scale 1:100 at A3 |
| Status      | PLANNING                                 |         | Office   | Portishead        |
| Client ref. |                                          |         |          |                   |

This drawing is the copyright of Thrive Architects Ltd ©. All rights reserved. Ordnance Survey Data © Crown Copyright. All rights reserved. Licence No. 100007359. Permission is granted to scale from this drawing for the purposes of Local Authority Planning Applications only. For all other purposes DO NOT scale from this drawing. Contractors, sub-contractors and suppliers are to check all relevant dimensions and levels of the site and building before commencing any shop drawings or building work. Any discrepancies should be recorded to the Architect. Where applicable this drawing is to be read in conjunction with the Consultants' drawings / Clients' Construction Specification.

