


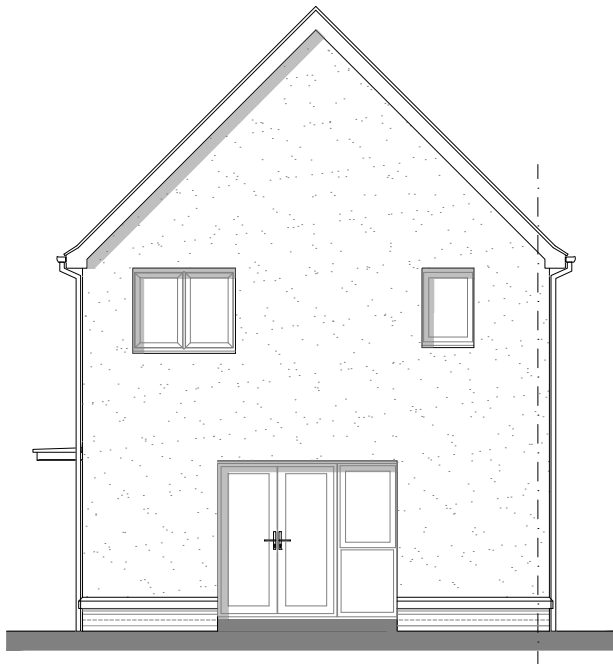


Side Elevation




Front Elevation




Side Elevation

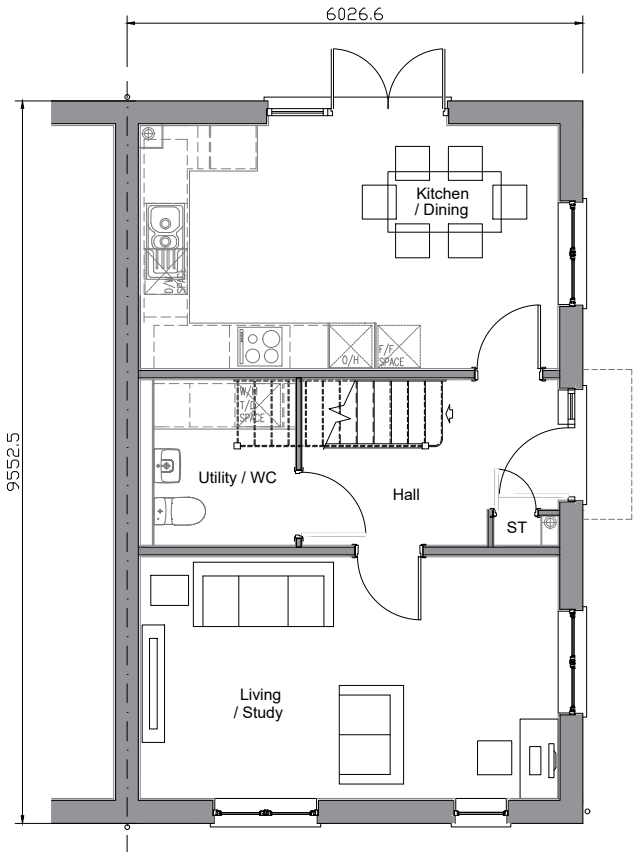

Ground Floor Plan

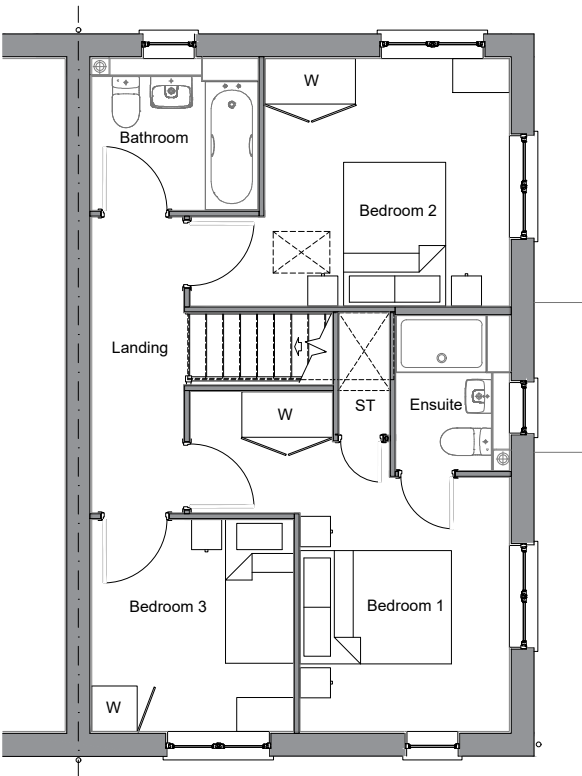

First Floor Plan

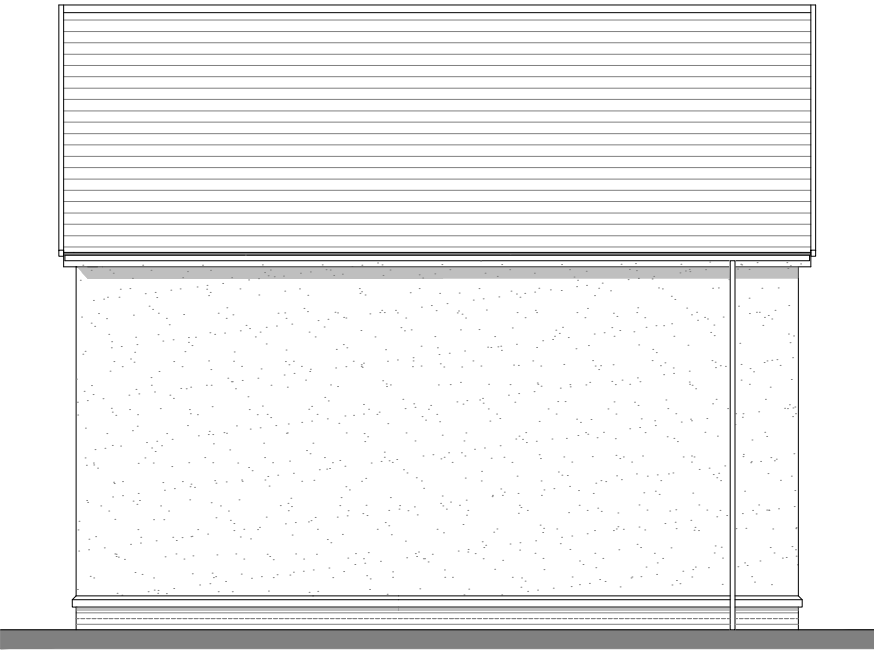

Rear Elevation

Rear elevation to plots 9, 45,
123 only

PLOT No. As Drawn - 9, 12, 45, 78, 123 Handed - 71, 91, 103, 133	House Type	EMT31	Variation	Option	1	
	Bedrooms	3	Persons			5
	Sq.ft	1058	Sq.m			98.3

Romsey T:01794 367703
Portishead T:01275 407000
London T:01794 367703

www.thrivearchitects.co.uk

This drawing is the copyright of Thrive Architects Ltd ©. All rights reserved. Ordnance Survey Data © Crown Copyright. All rights reserved. Licence No. 100007359. Permission is granted to scale from this drawing for the purposes of Local Authority Planning Applications only. For all other purposes DO NOT scale from this drawing. Contractors, sub-contractors and suppliers are to check all relevant dimensions and levels of the site and building before commencing any shop drawings or building work. Any discrepancies should be recorded to the Architect. Where applicable this drawing is to be read in conjunction with the Consultants' drawings / Clients' Construction Specification.

Rev	Description
A	Issue For Planning

Date	Au	Ch
19.06.26	EBE	RP

scale 1:100



Project	Rudloe 2, Corsham				
Drawing	House Type EMT31 Plans and Elevations				
Client	TAYLOR WIMPEY BRISTOL				
Job no.	LOVE250417-SW		Date	16.12.25	
Dwg no.	HT.EMT31.pe1		Rev.	A	
Author	LI	Checker	RP	Scale	1:100 at A3
Status	PLANNING		Office	Portishead	
Client ref.					

The logo for thrive. architects features the word "thrive." in a white, lowercase, sans-serif font with a period, set against a solid orange square background. Below the square, the word "architects" is written in a smaller, orange, lowercase, sans-serif font.

