


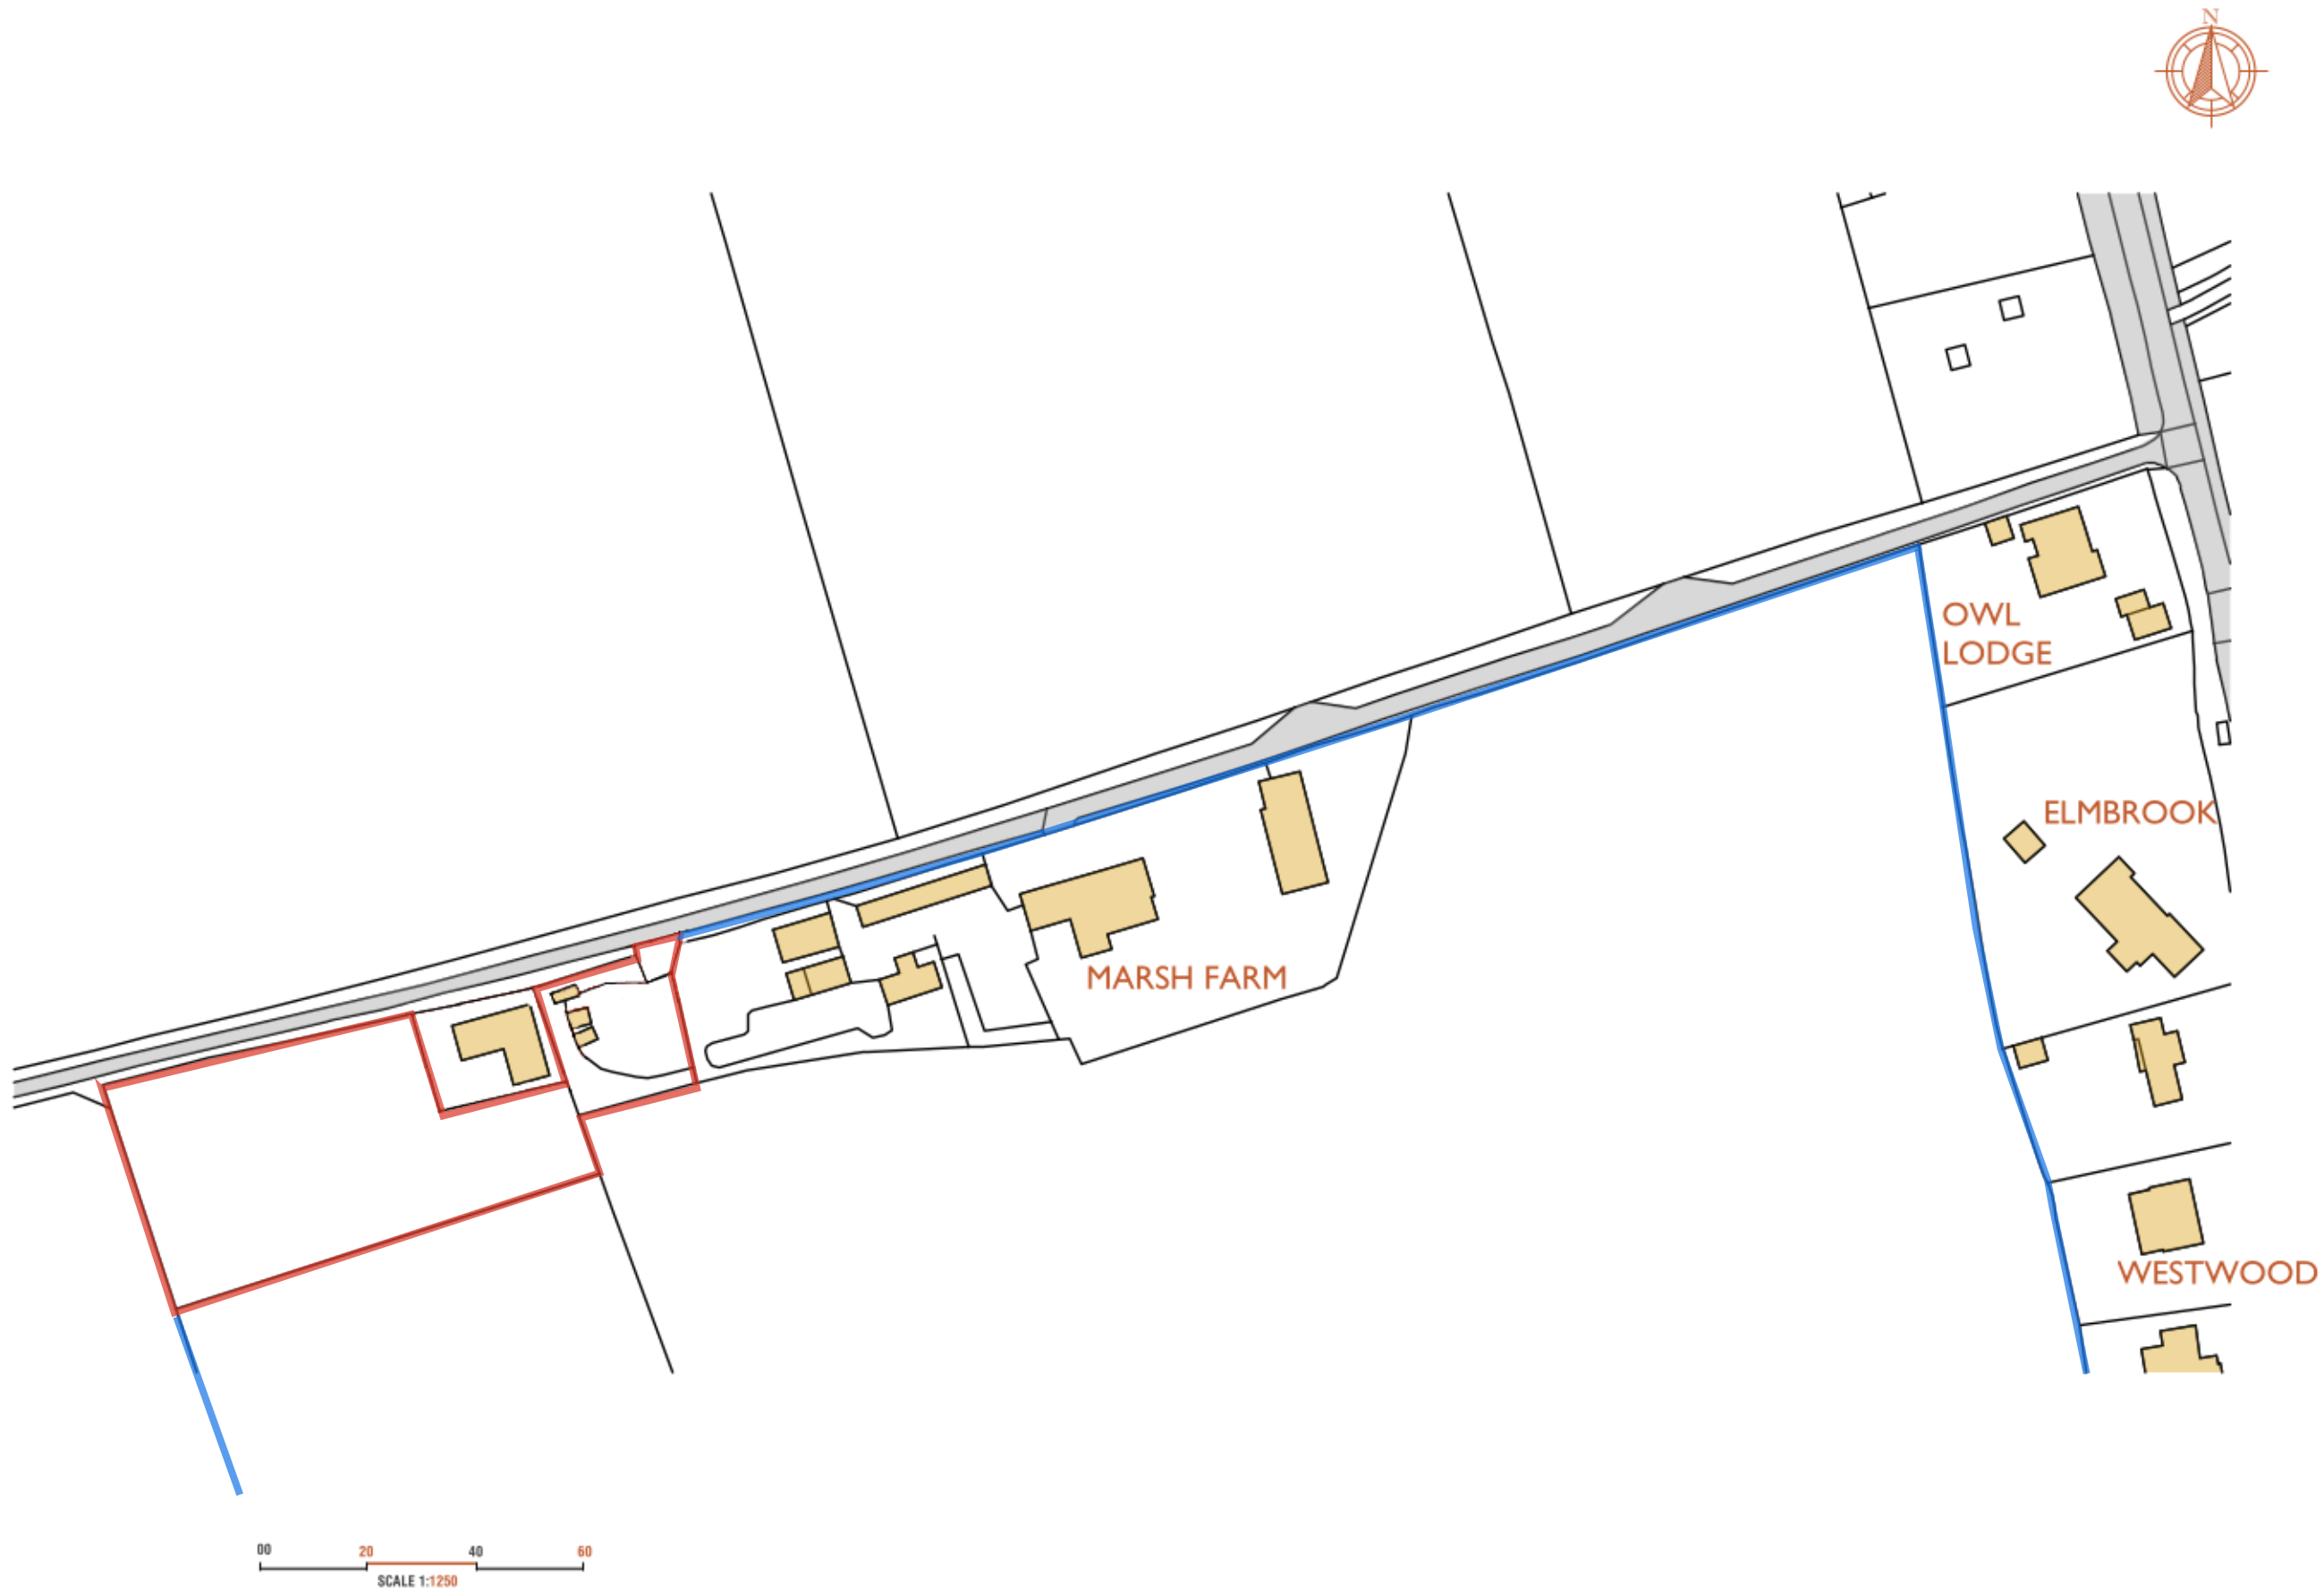

REVISION

DRAWING No.

01

A

PROJECT NO.

LDC2454

PROJECT

Marsh Farm
Startley

DESCRIPTION

Location Plan

SCALE:

1:1250 @ A3

DATE

November, 2023

The Studio,

82 Broadmead,
Corsham,
SN13 9AP

All dimensions to be checked on site. Drawing for planning purposes only - Not for construction. Reproduction of this drawing is prohibited without the consent in writing of Land Development & Planning Consultants Ltd. Site plans are reproduced from the Ordnance Survey sheets with the permission of The Controller of HM Stationery Office. Crown Copyright Reserved. Licence Number AL540755.



Land Development &
Planning Consultants Ltd