


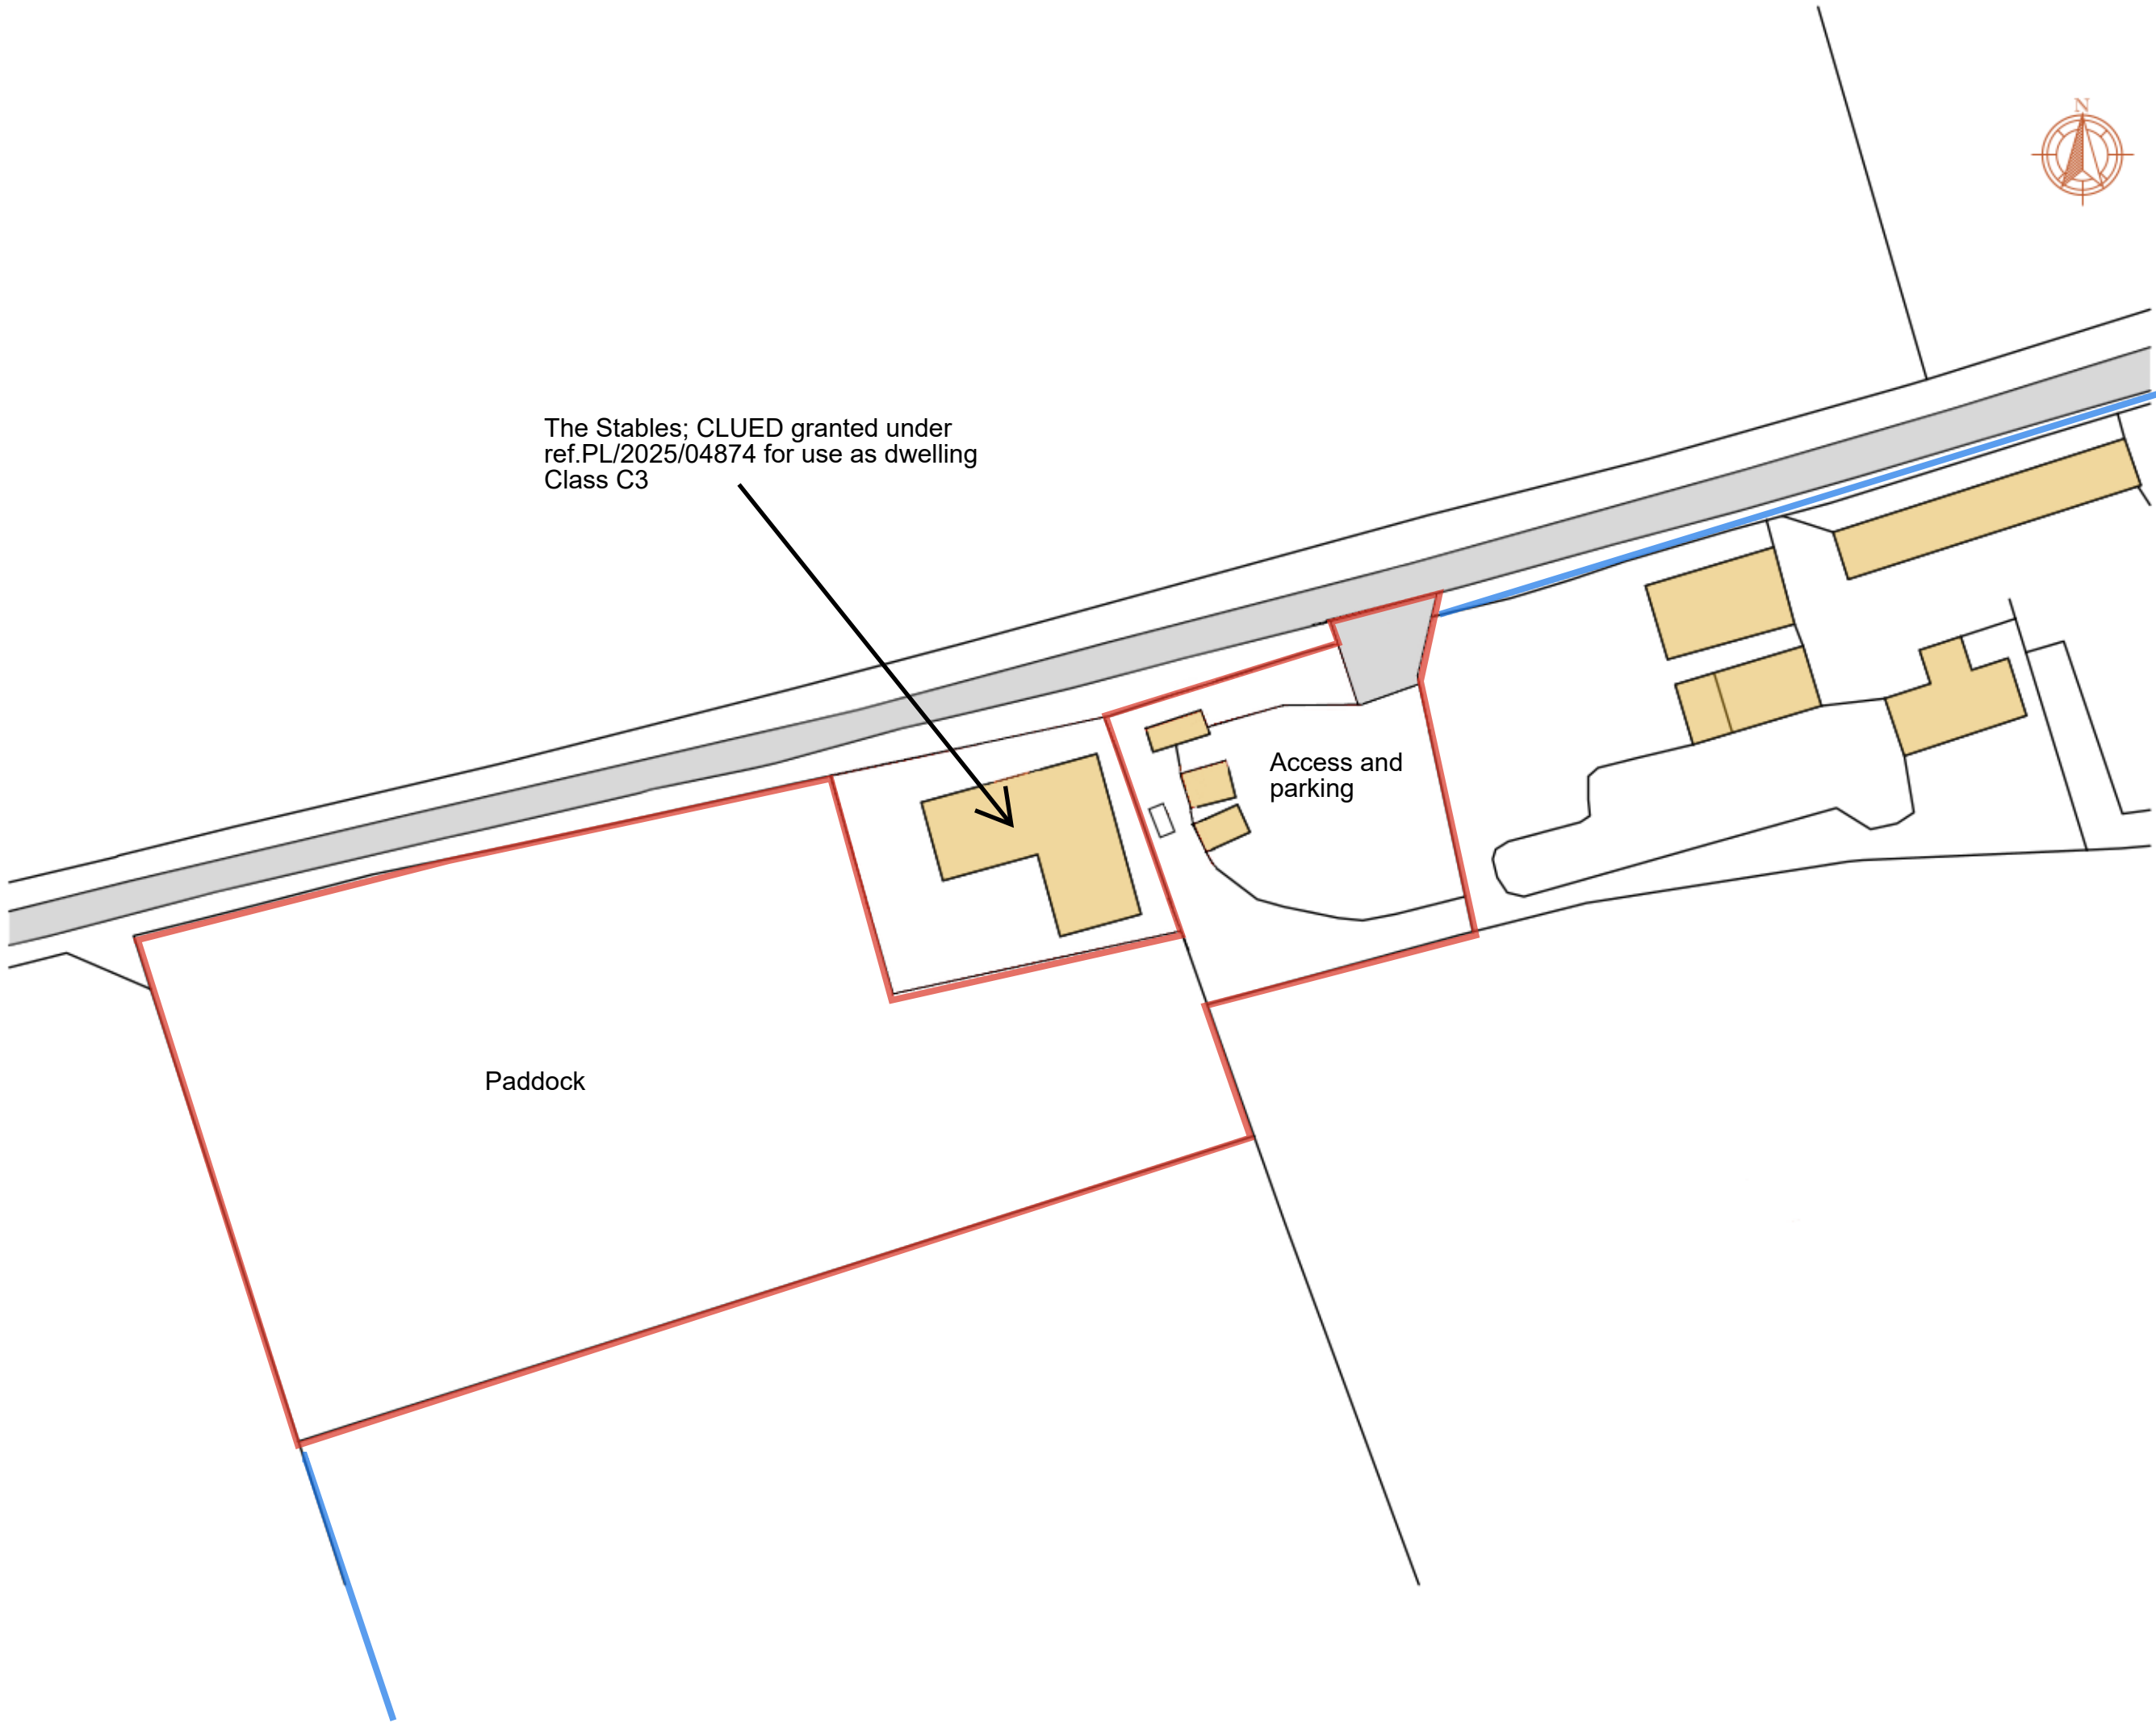

REVISION

DRAWING No.

A

02

PROJECT NO.

LDC2454

PROJECT

Marsh Farm

Startley

DESCRIPTION

Site Plan

SCALE:

1:500 @ A3

DATE

November, 2023

The Studio,

82 Broadmead,

Corsham,

SN13 9AP

All dimensions to be checked on site. Drawing for planning purposes only - Not for construction. Reproduction of this drawing is prohibited without the consent in writing of Land Development & Planning Consultants Ltd. Site plans are reproduced from the Ordnance Survey sheets with the permission of The Controller of HM Stationery Office. Crown Copyright Reserved. Licence Number AL540755.



Land Development & Planning Consultants Ltd