
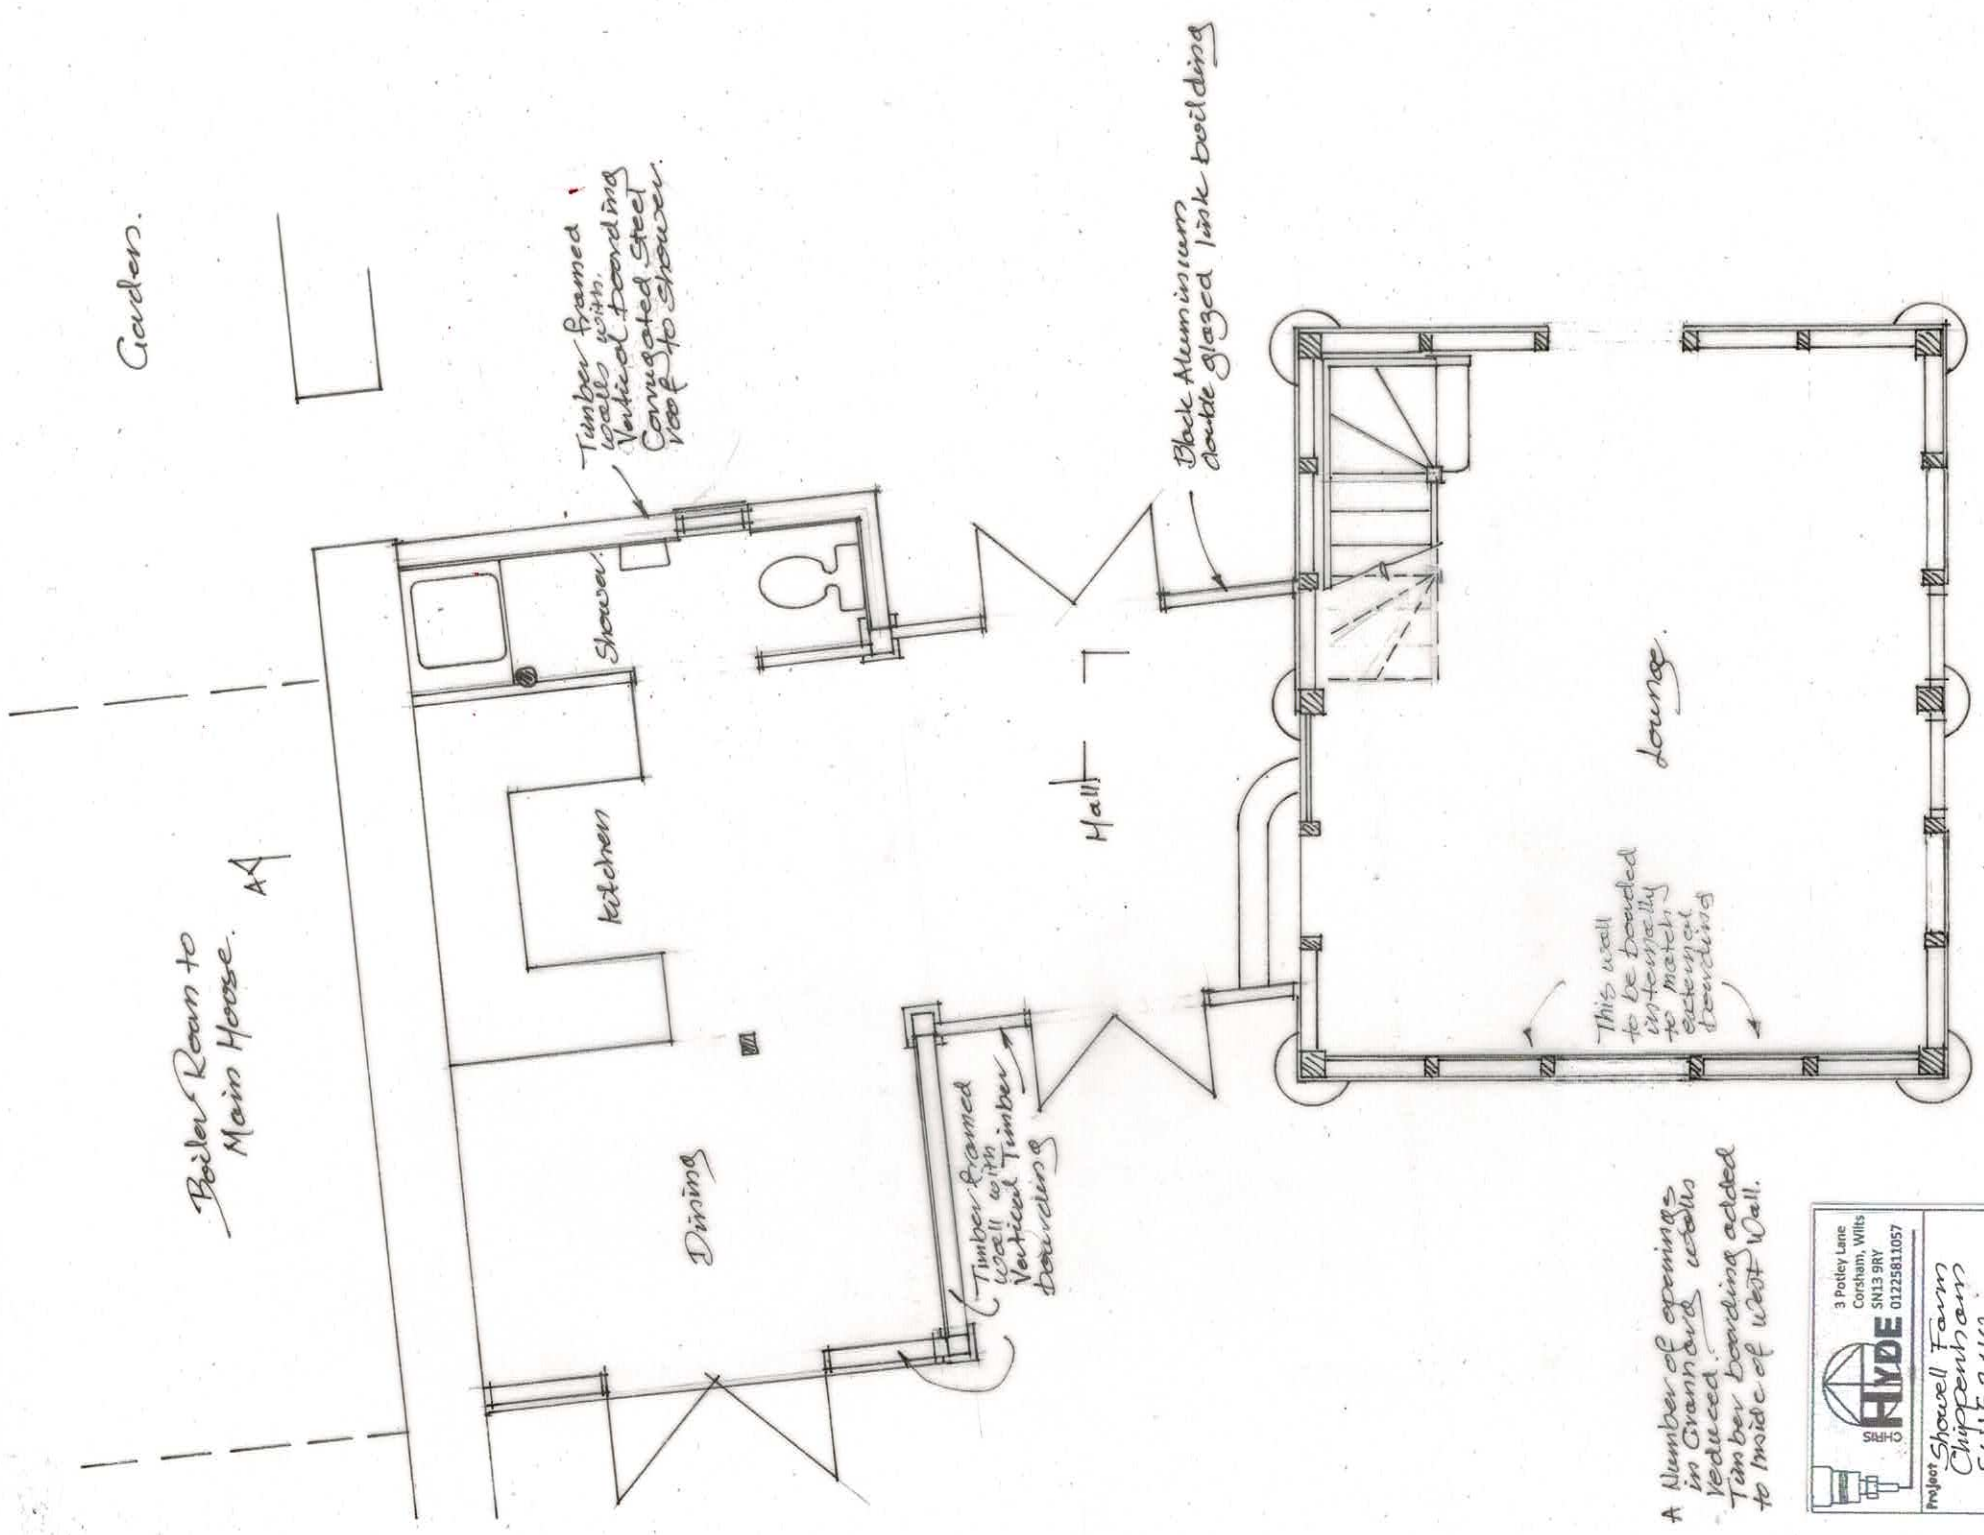
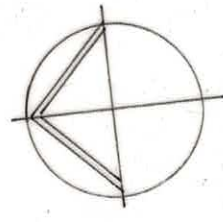


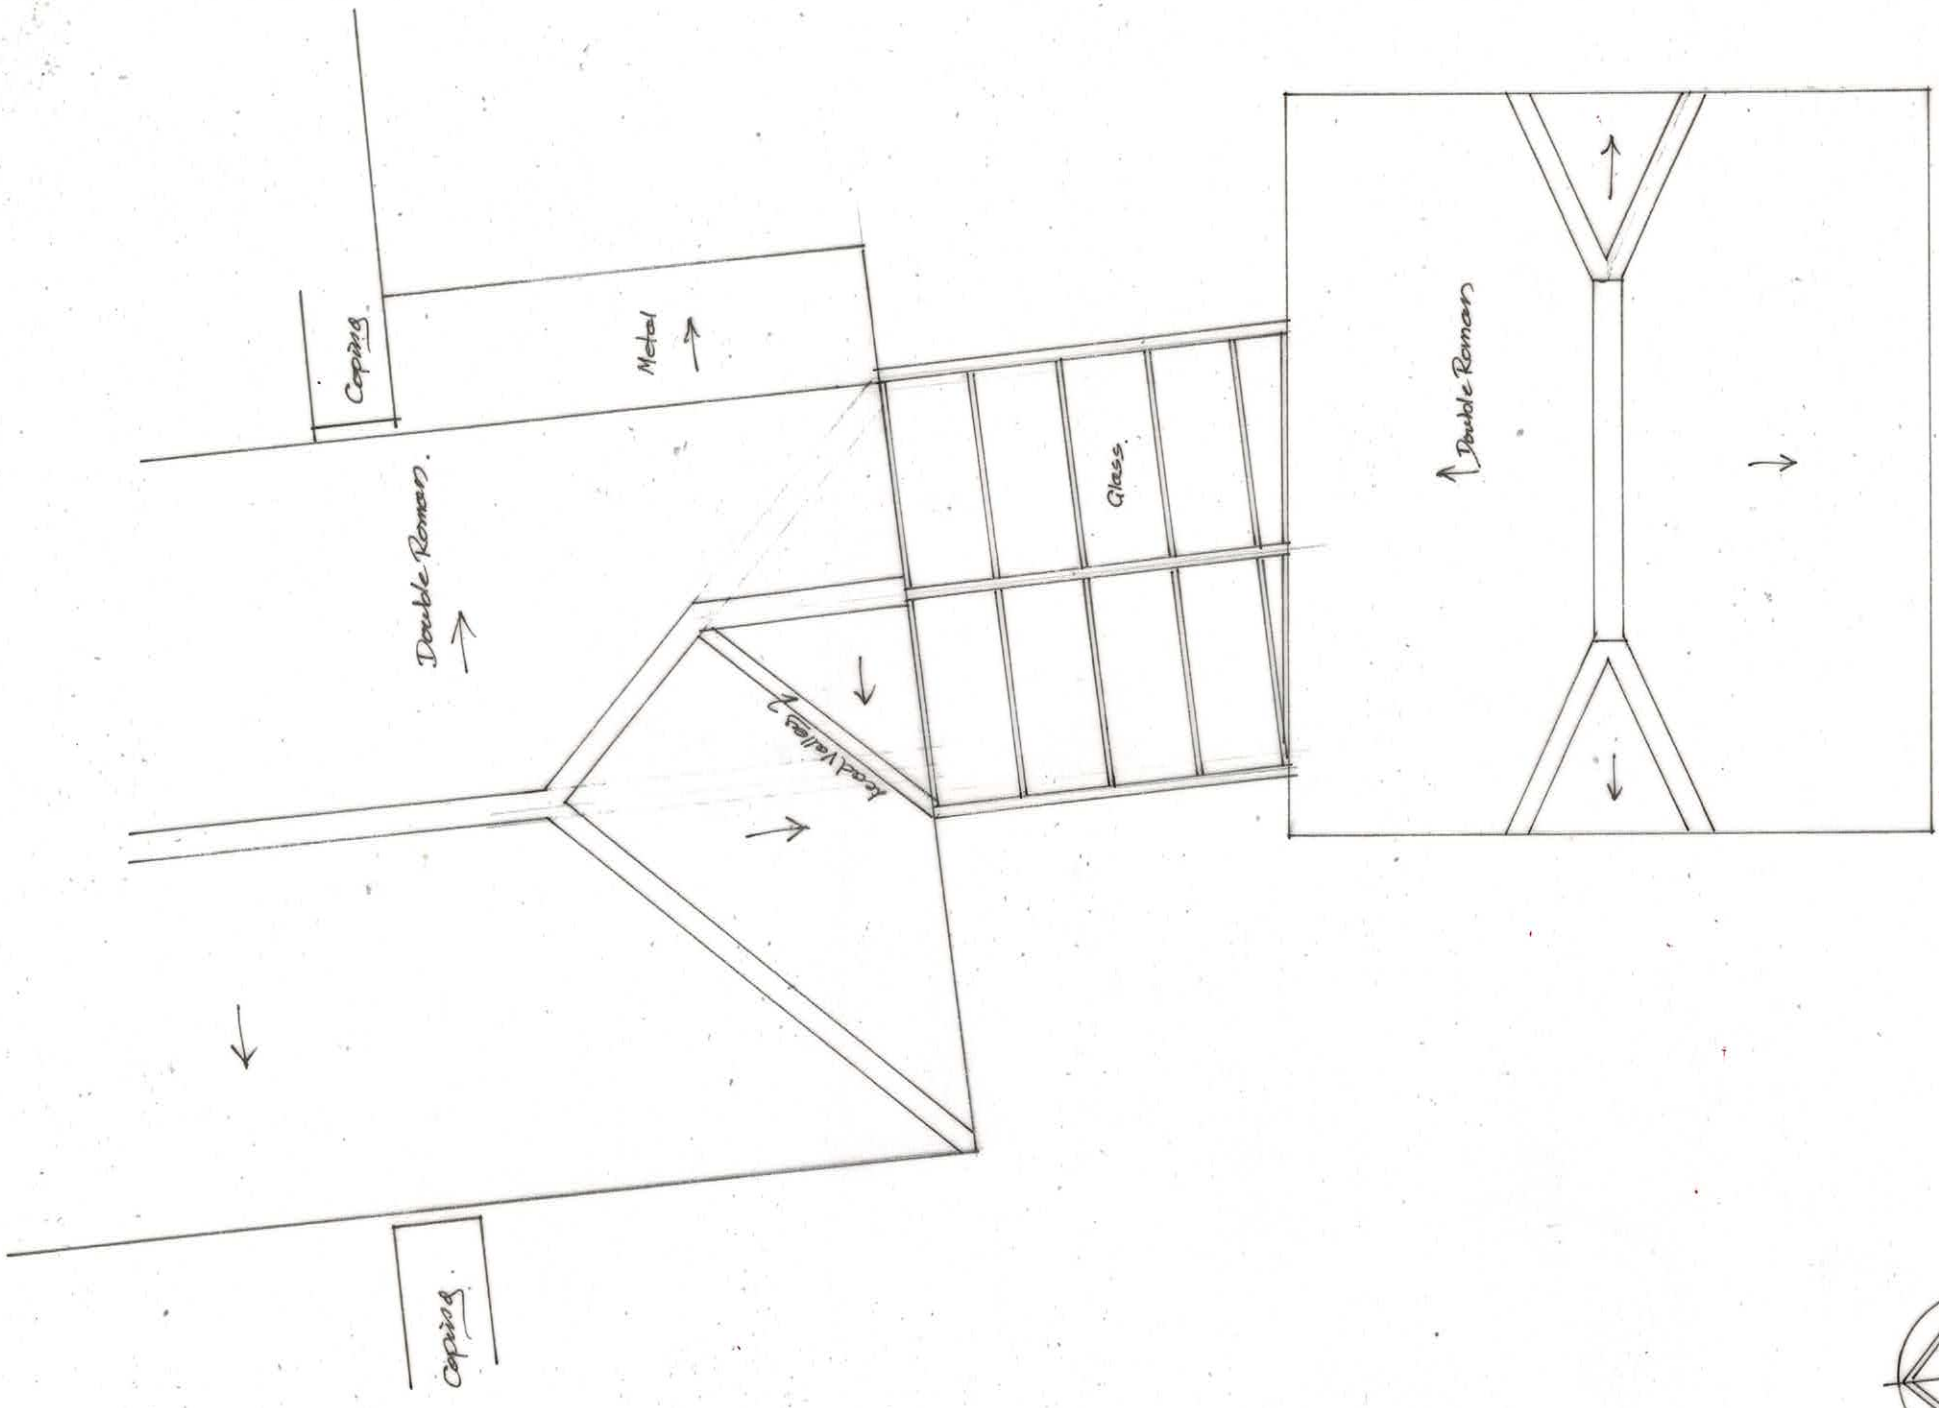

A Number of openings in Gannond walls reduced. Timber boarding added to inside of West Wall.

		3 Potley Lane Corsham, Wilts SN13 9RY 01225811057
RIDE Rural Infrastructure Development Engineering		
Project Showell Farm Chippenham SN15 2XU		
Drawing Gannond Proposed Ground Floor & Roof Plan		
Scale	1:50	Drawing No
Date	Oct 2023	2643/8 A
		Chris Hyde

1:50 mm	100	200
1:500 m	1	2