



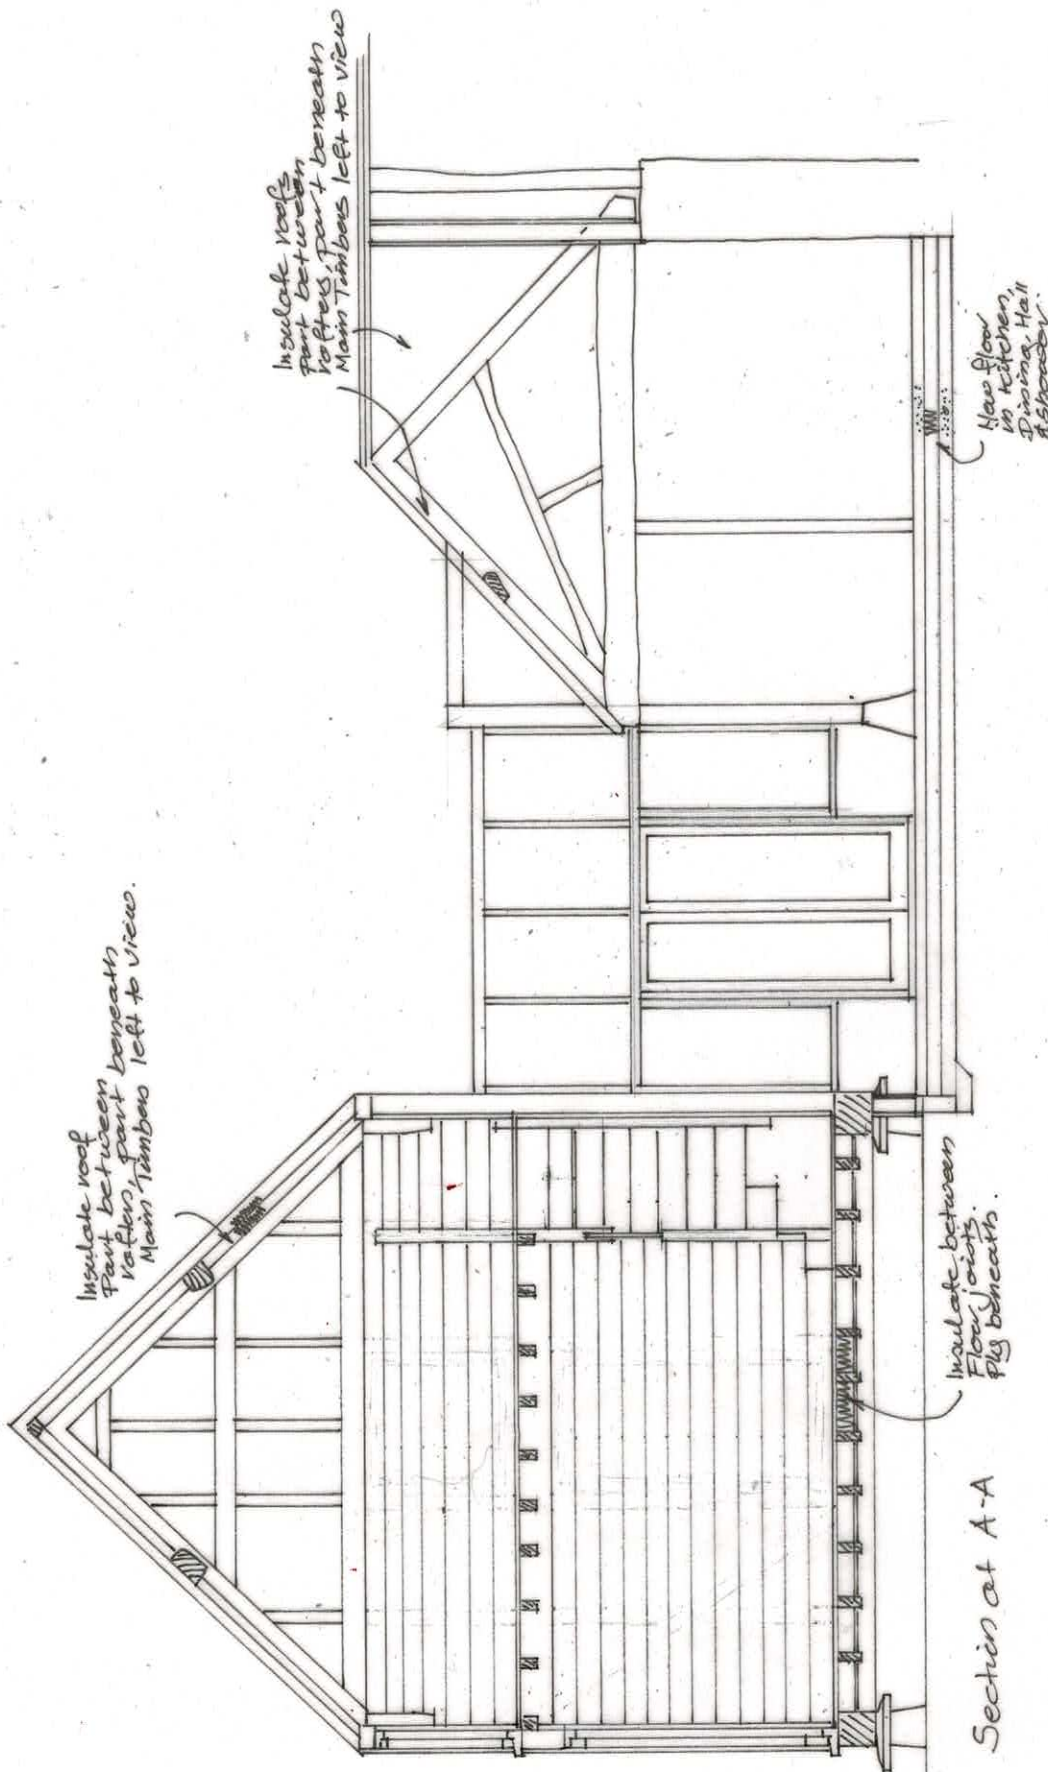

Section at A-A

A-A

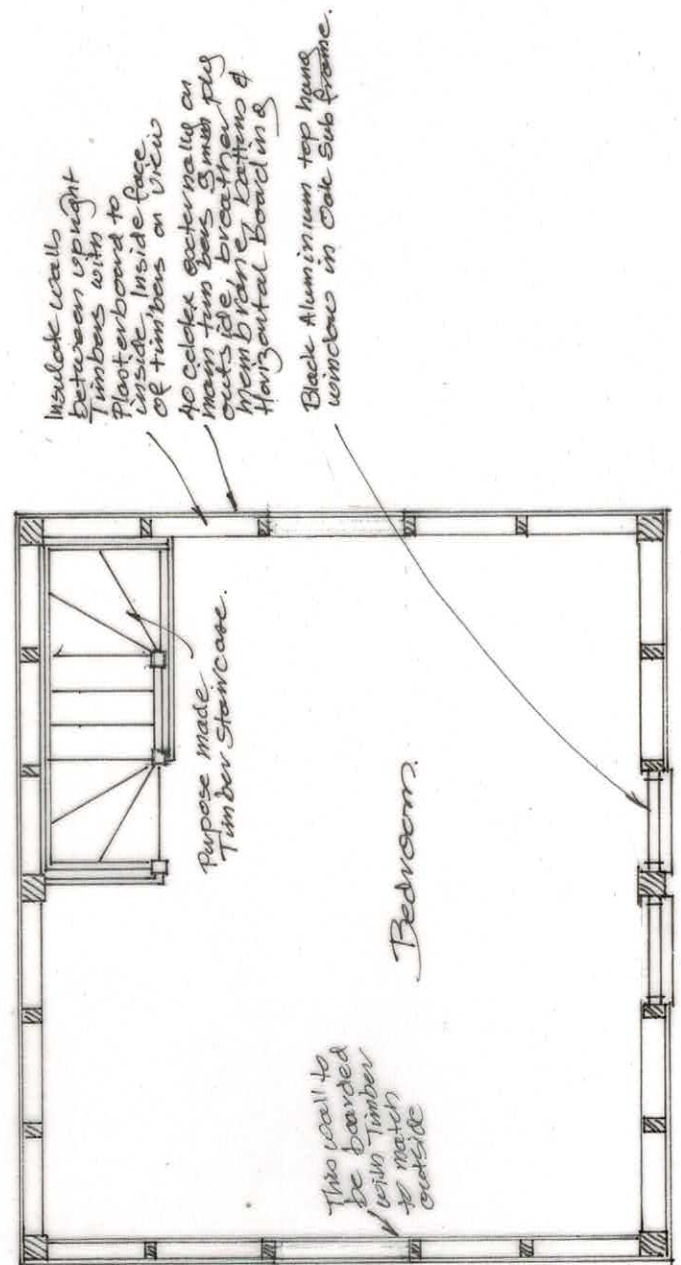

First Floor Plan.

A-A



A3

* Number of openings in Granary area 115 reduced Timber Banding added to inside u/s of wall.

3 Potley Lane Corsham, Wilts SN13 9RY 01225811057	
Project: Hoaxell Farm Chippertonham SN15 2NU	
Drawing: Granary Proposed First Floor Plan Section at A-A	
Drawing No: 2843/7A	Scale: 1:50
Date: Oct 2025	Drawn by: Chris Hyde